

ENSUITE

Appendix B

1280

LONDON BOROUGH OF HILLINGDON
RECEIVED

26 JUL 2001

REVISIONS

DATE

THE DRAWING ROOM

PLANNING AND DESIGN CONSULTANTS

SUITE 3, MASONS YARD, 916 MORA ROAD
LONDON NW2 6TB

TEL: 020 8208 0331 FAX: 020 8208 0555

TITLE

ALTERATIONS & EXTENSION

ADDRESS

26 GATEHILL ROAD
NORTHWOOD
MIDDLESEX

CLIENT

Mr. J. PRICHARD

SCALE

1:50


DATE

JUNE 2001


DRAWING No.

010601 / 01


REV.

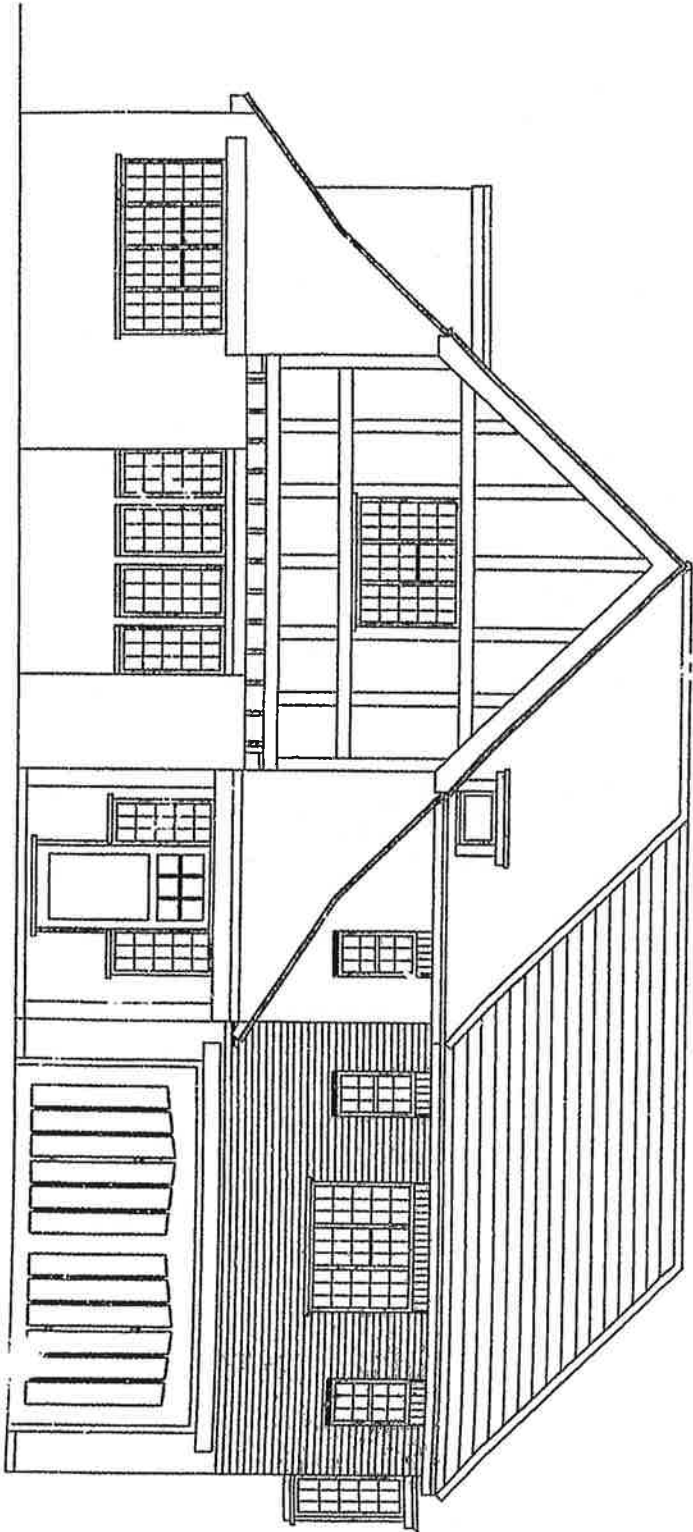


FRONT ELEVATION

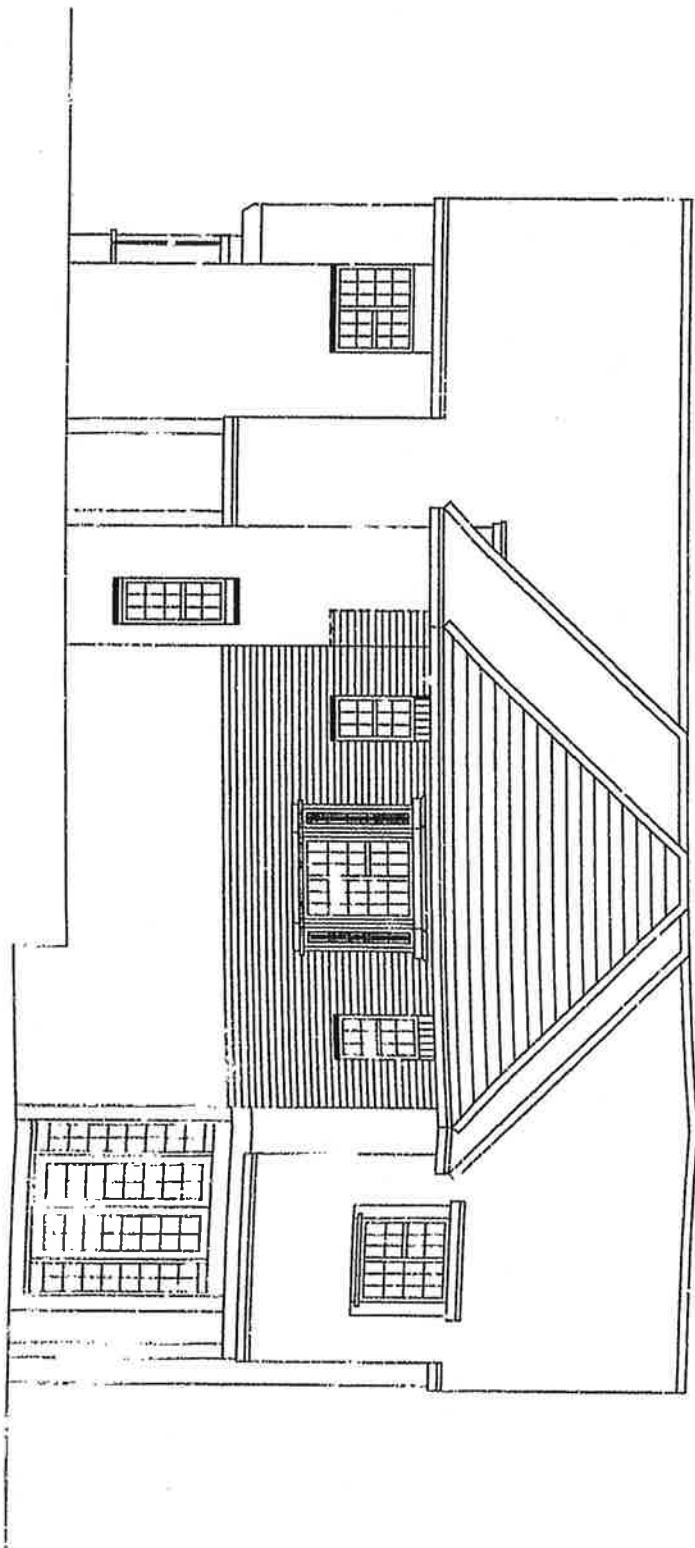



SIDE ELEVATION

 


REAR ELEVATION

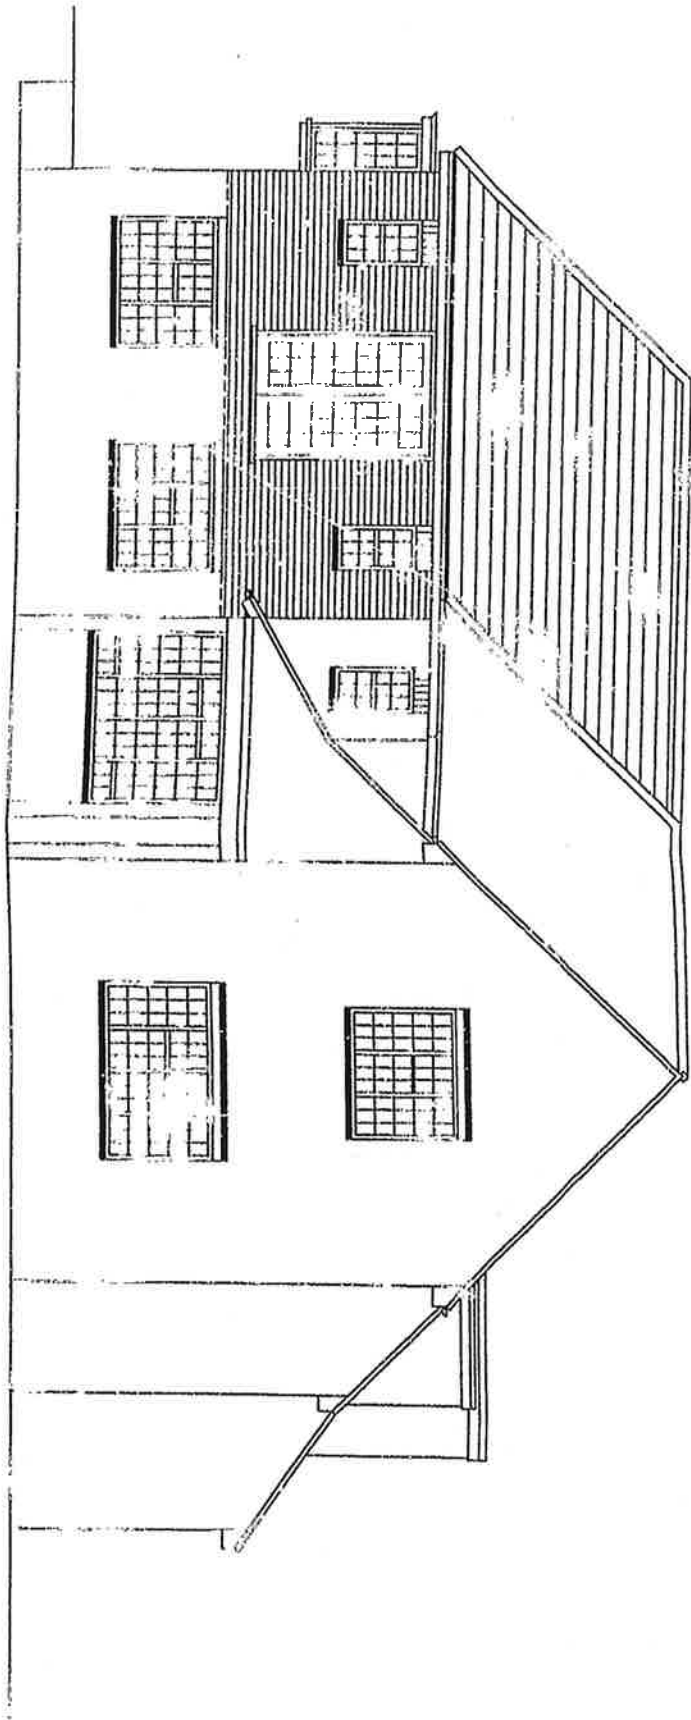

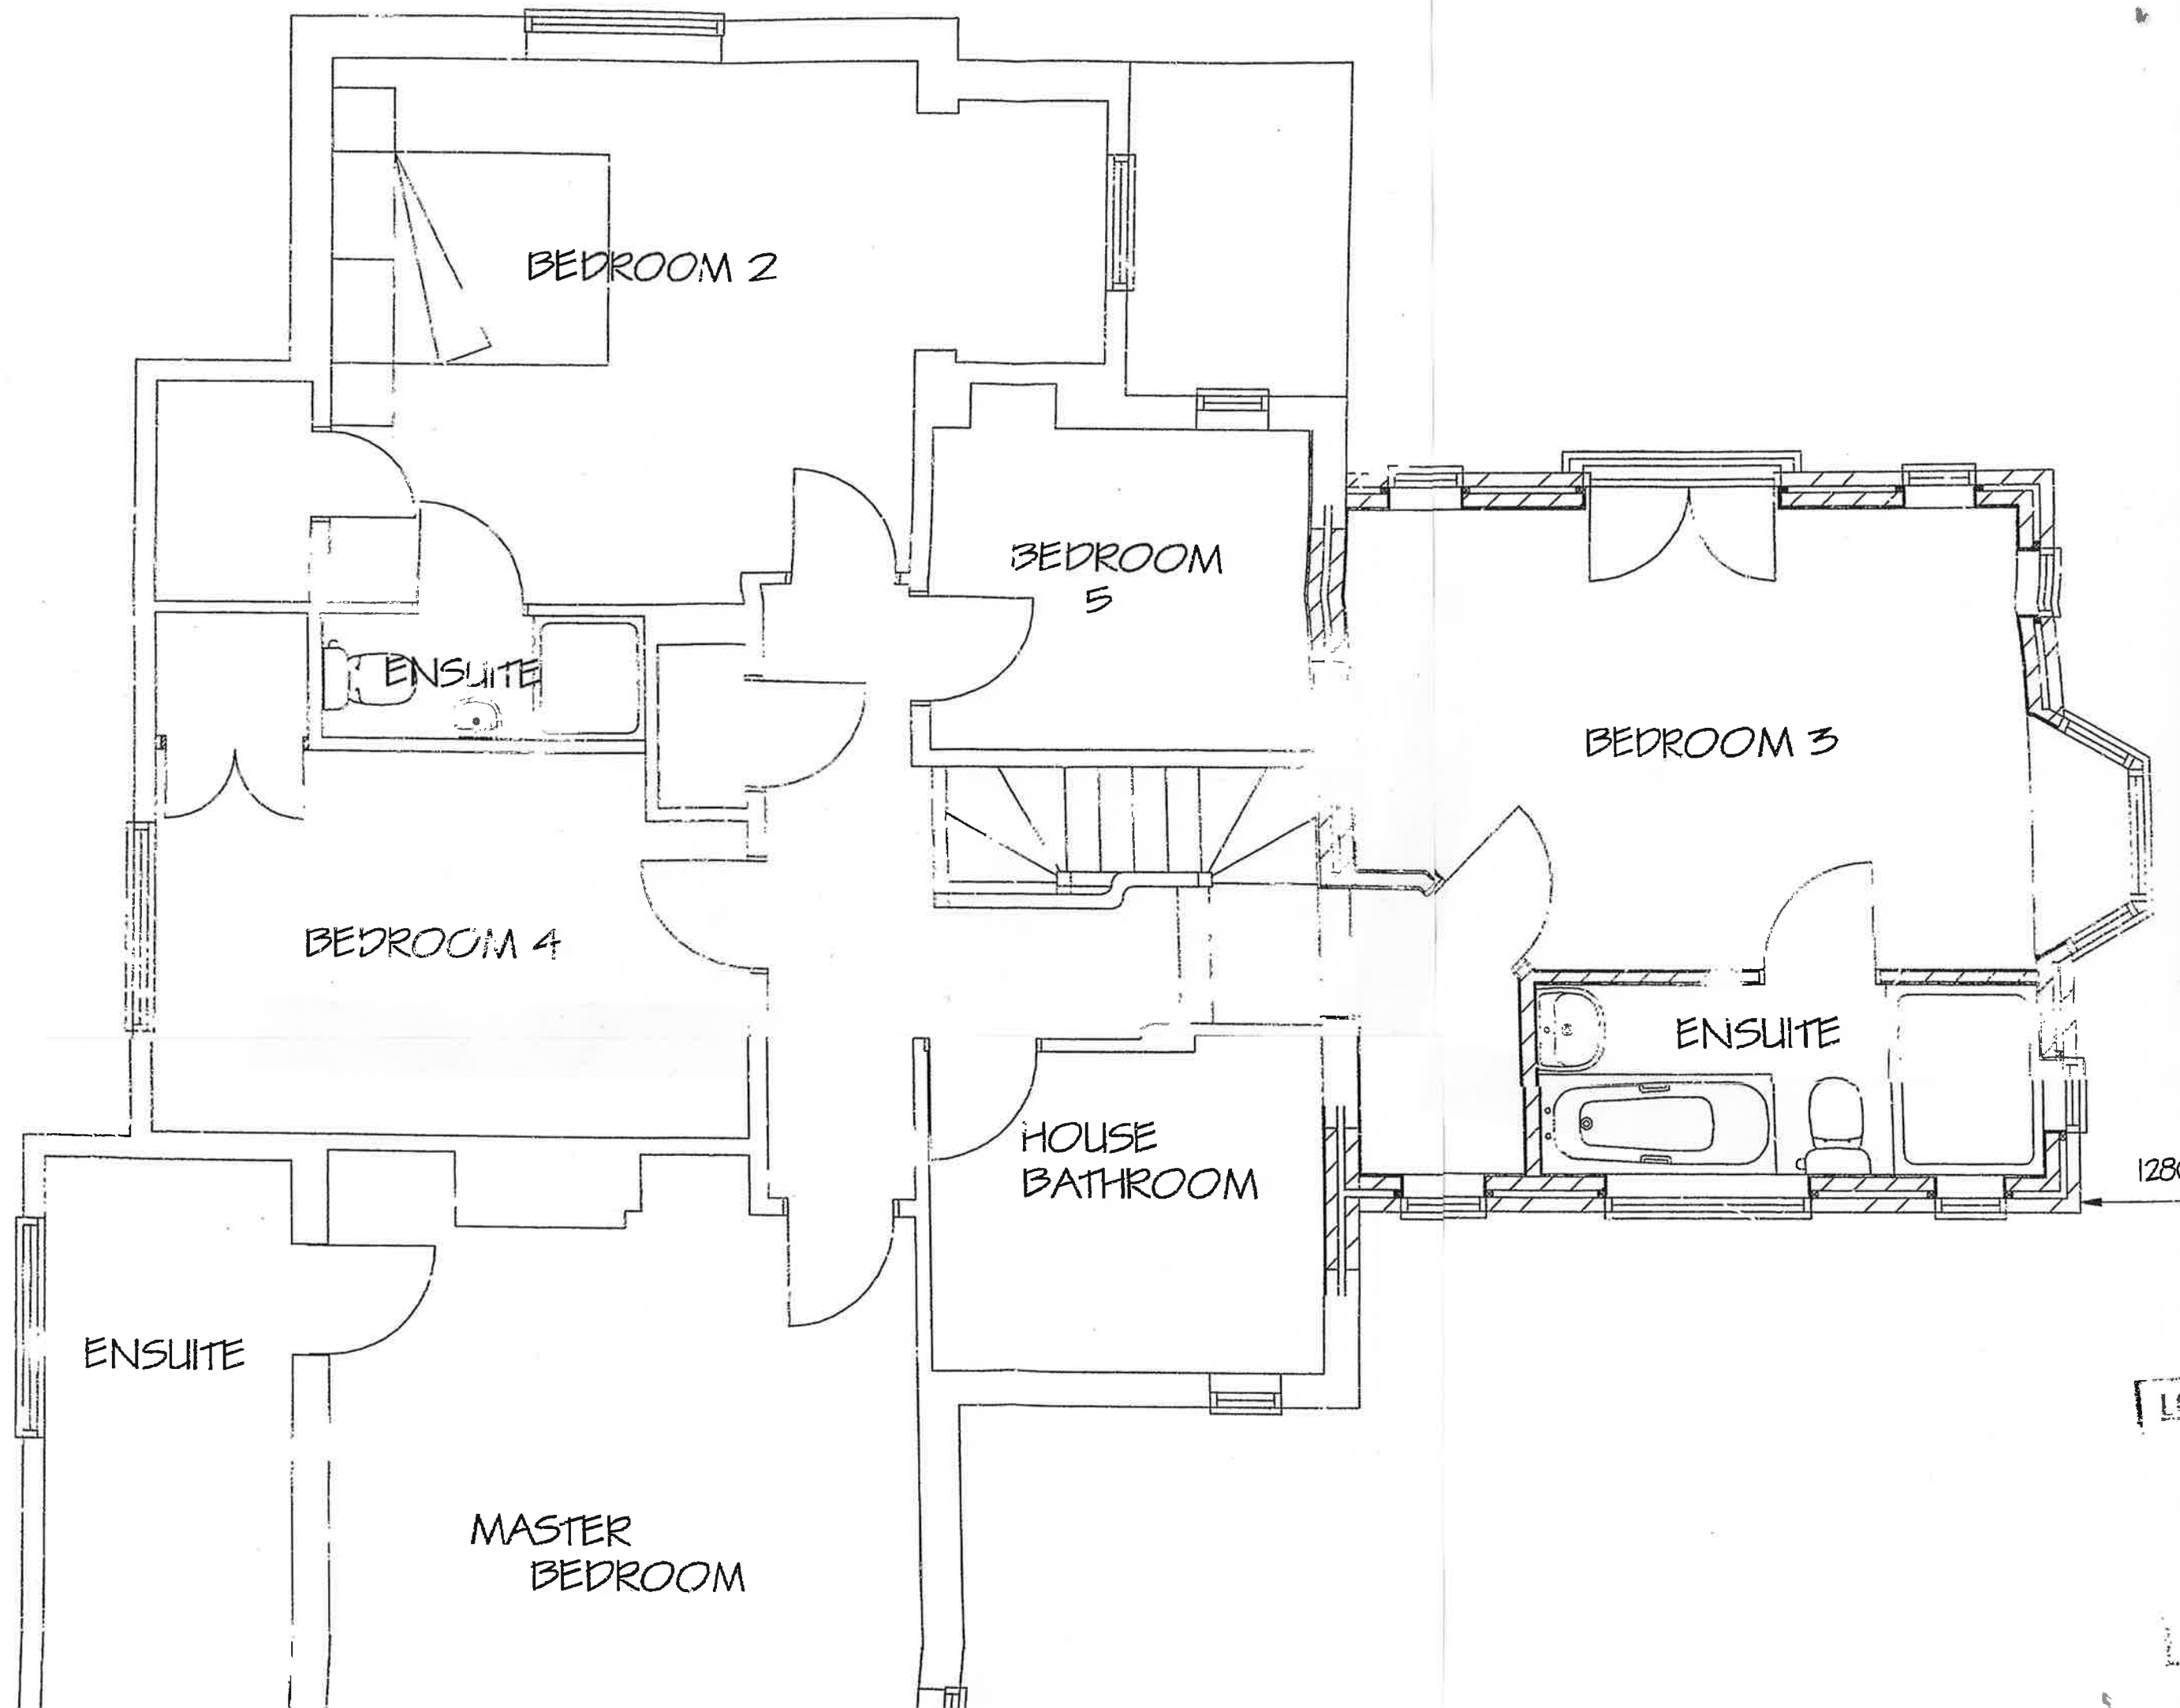

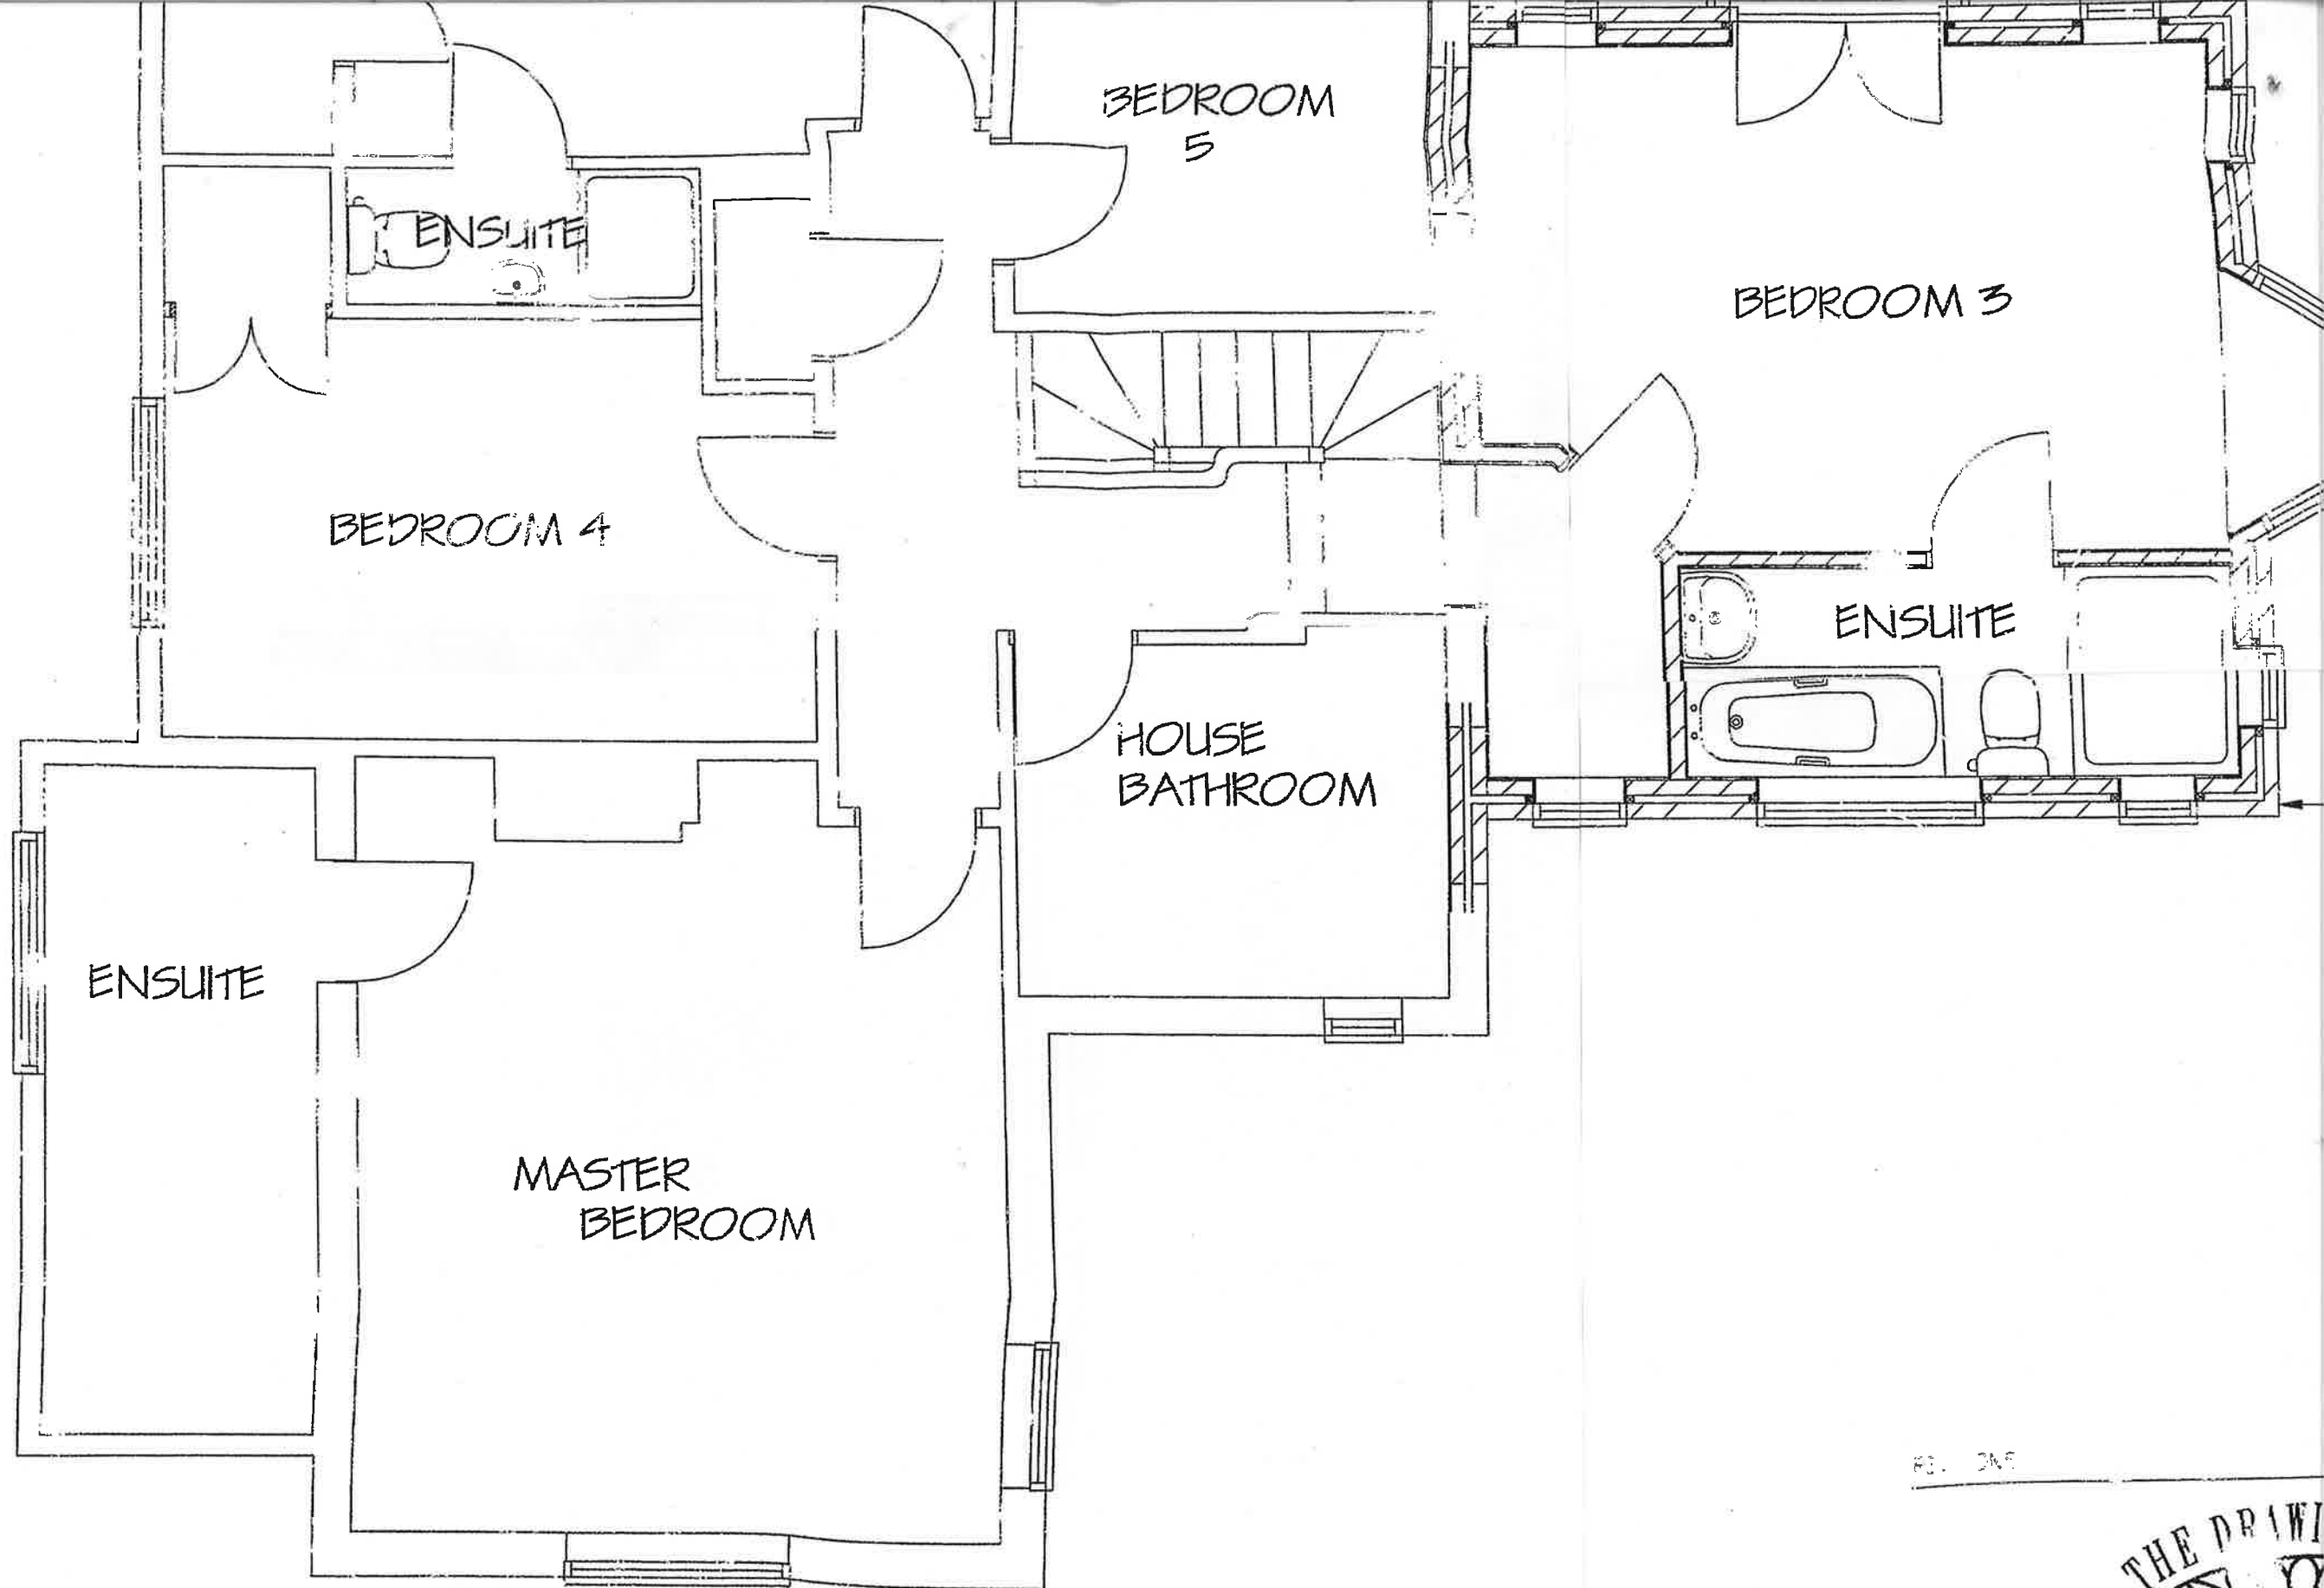

REL. ONE

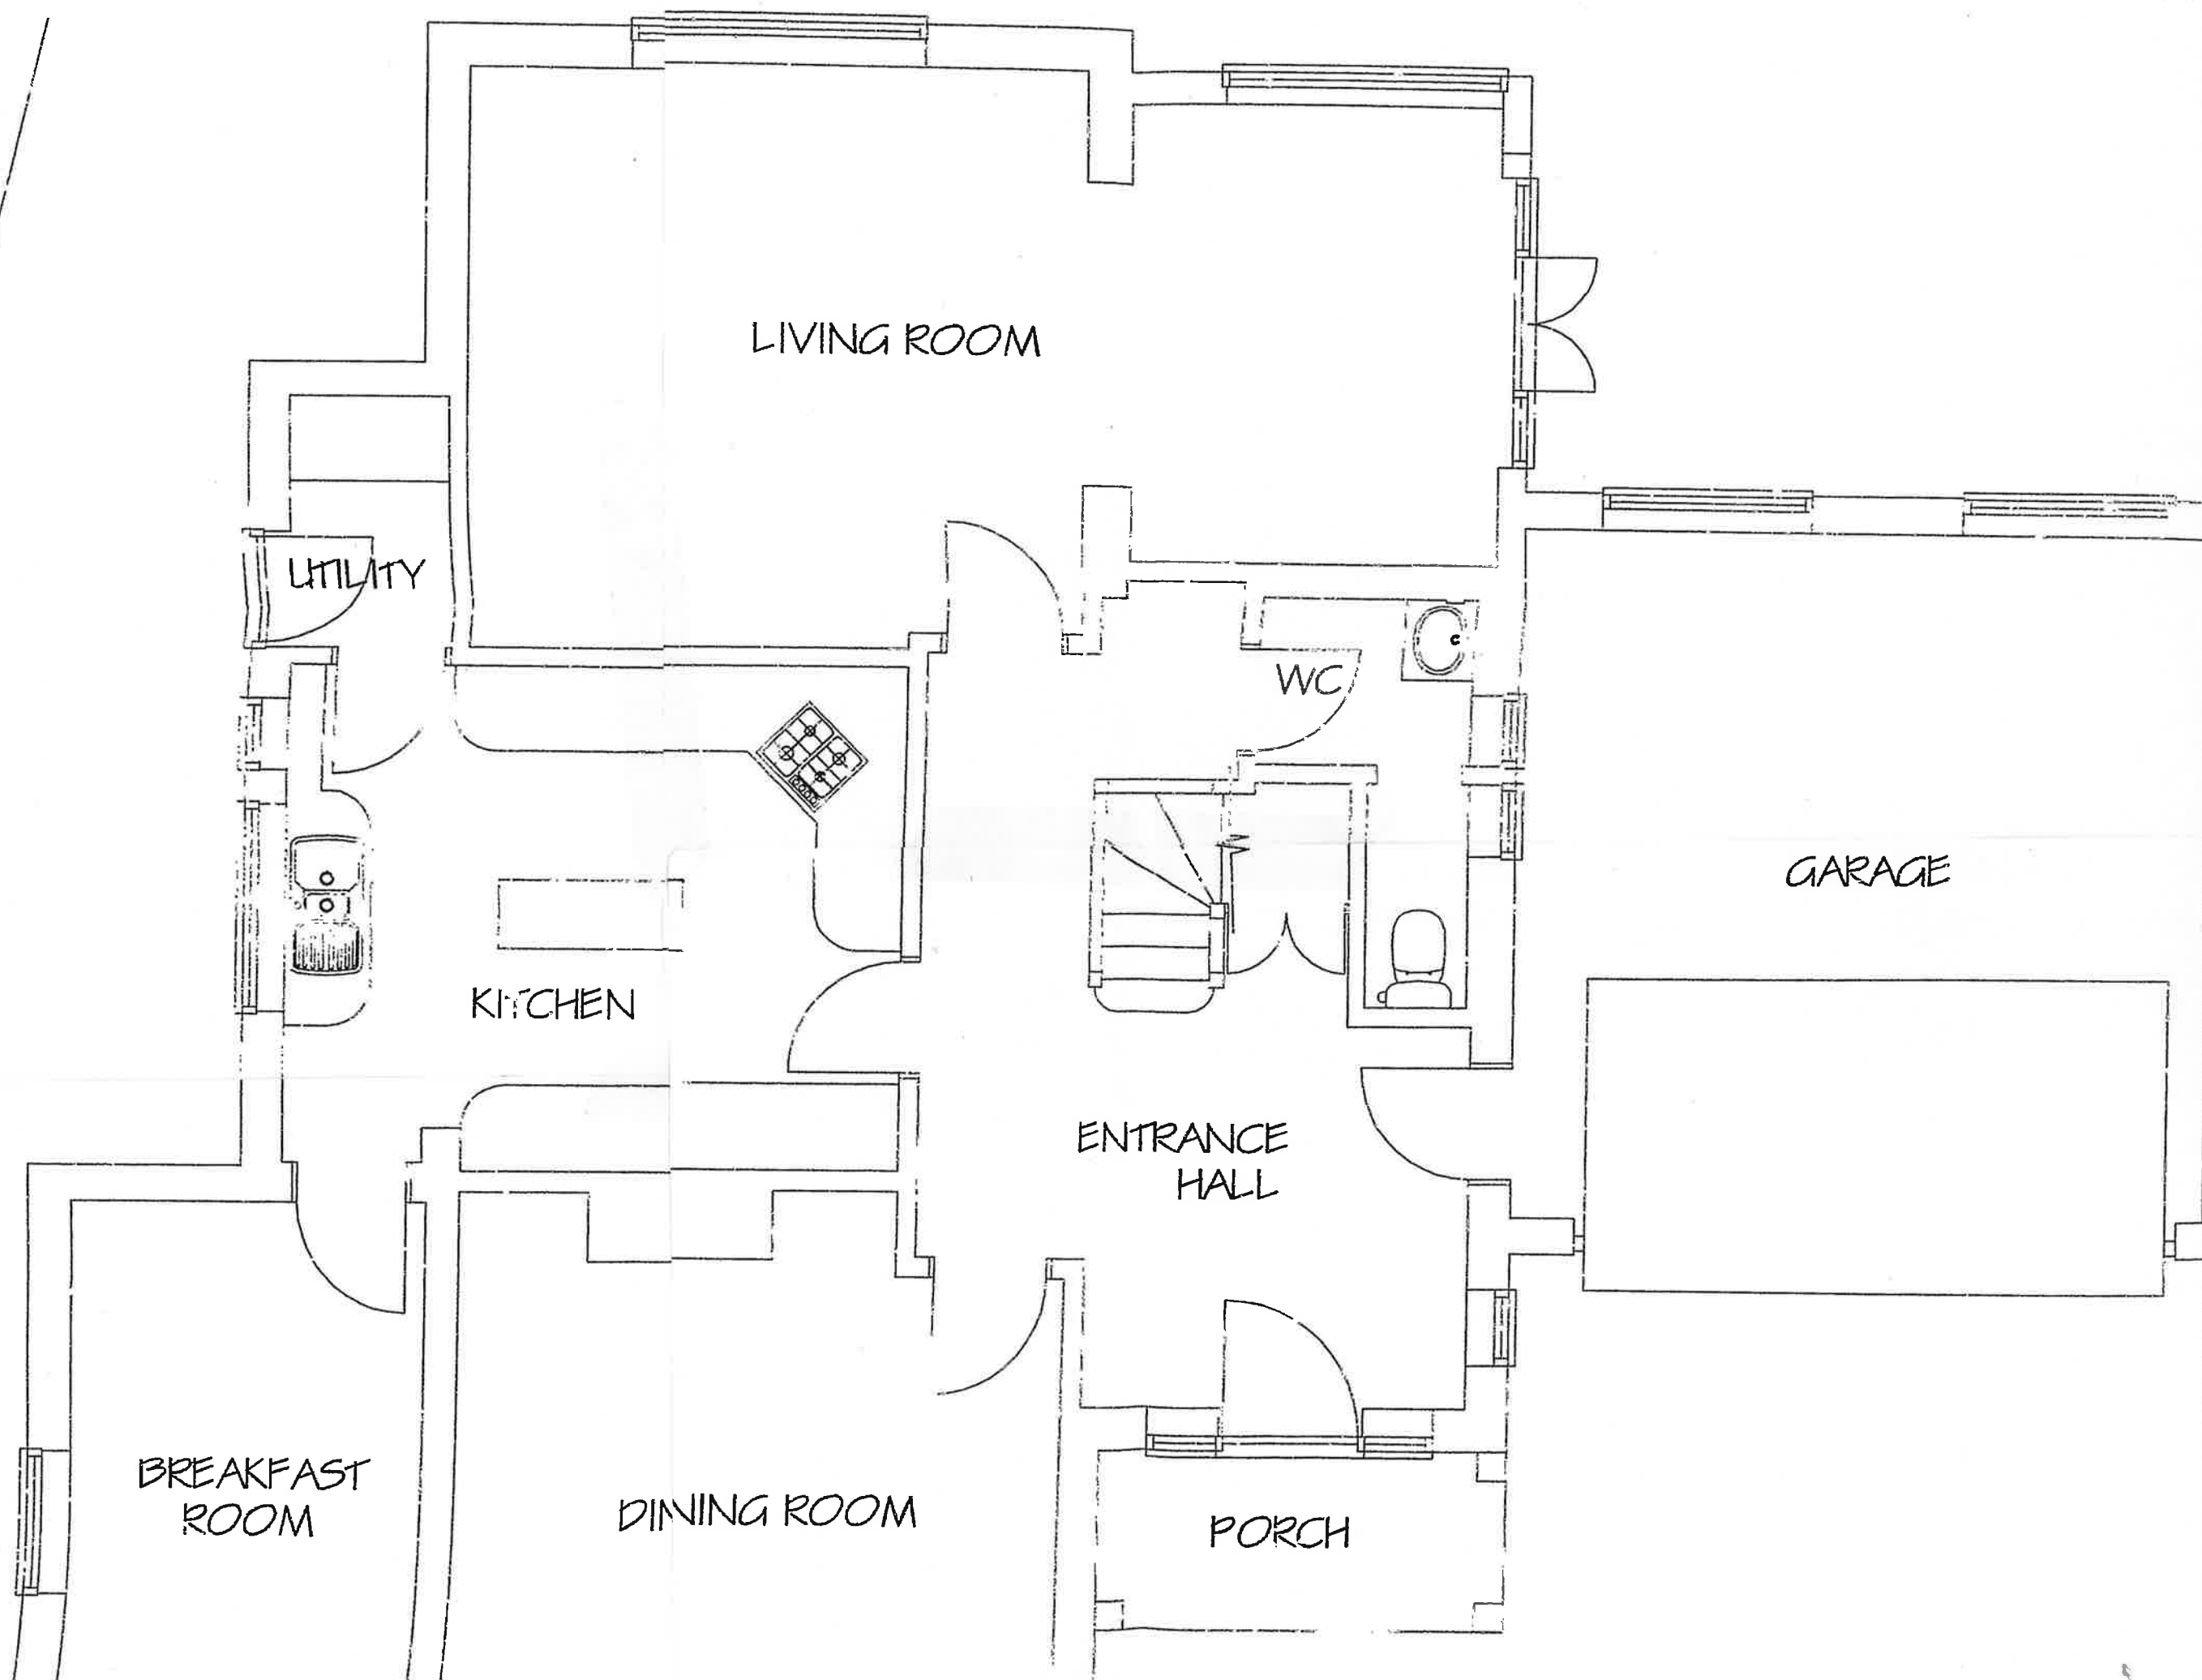

LIVING ROOM

UTILITY

WC

KITCHEN


ENTRANCE
HALL

GARAGE

BREAKFAST
ROOM

DINING ROOM

PORCH

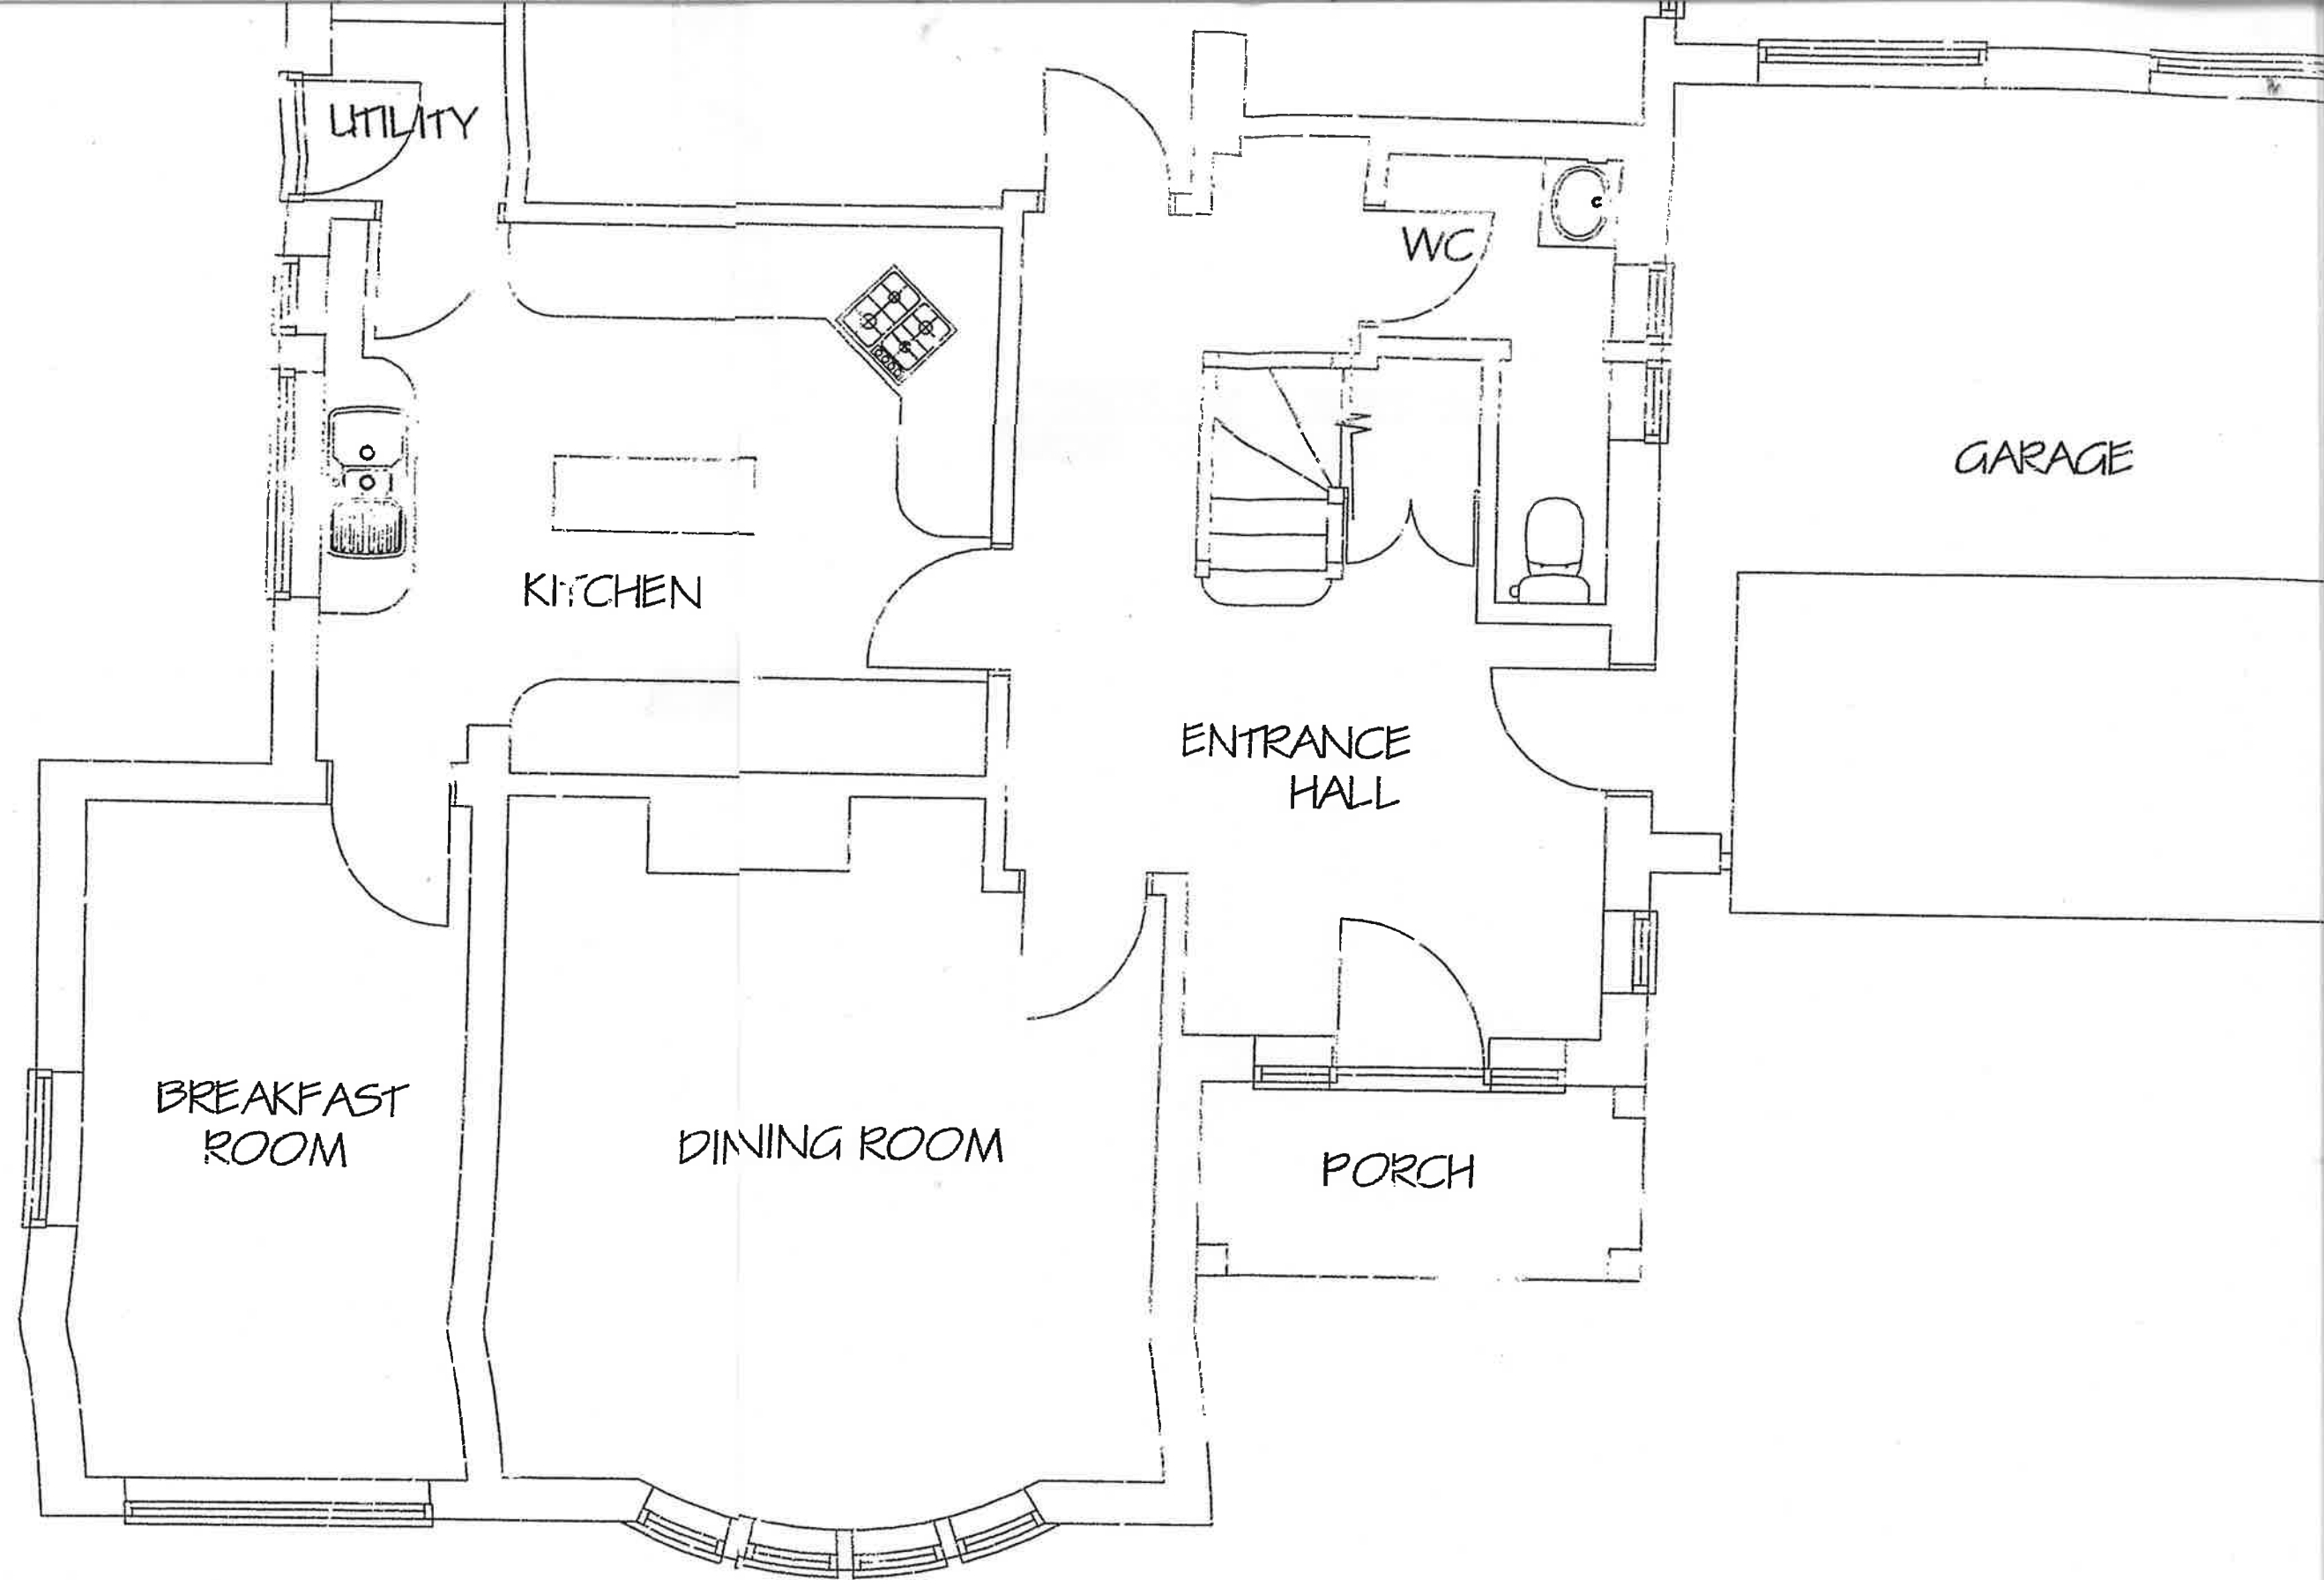

GROUND FLOOR PLAN