

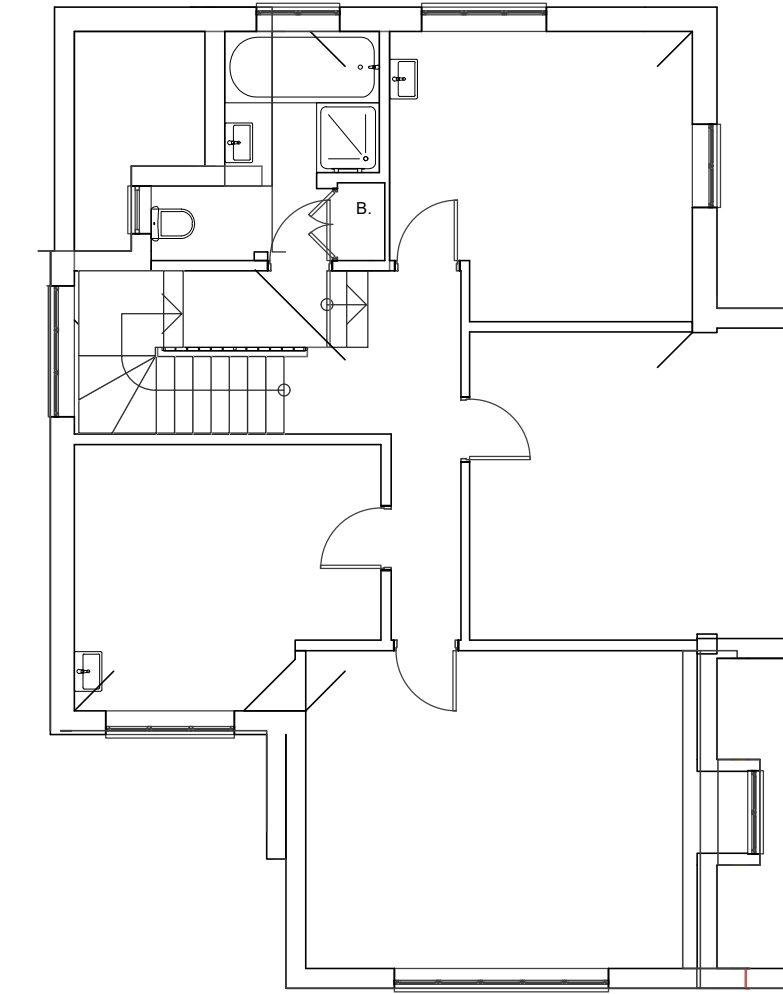
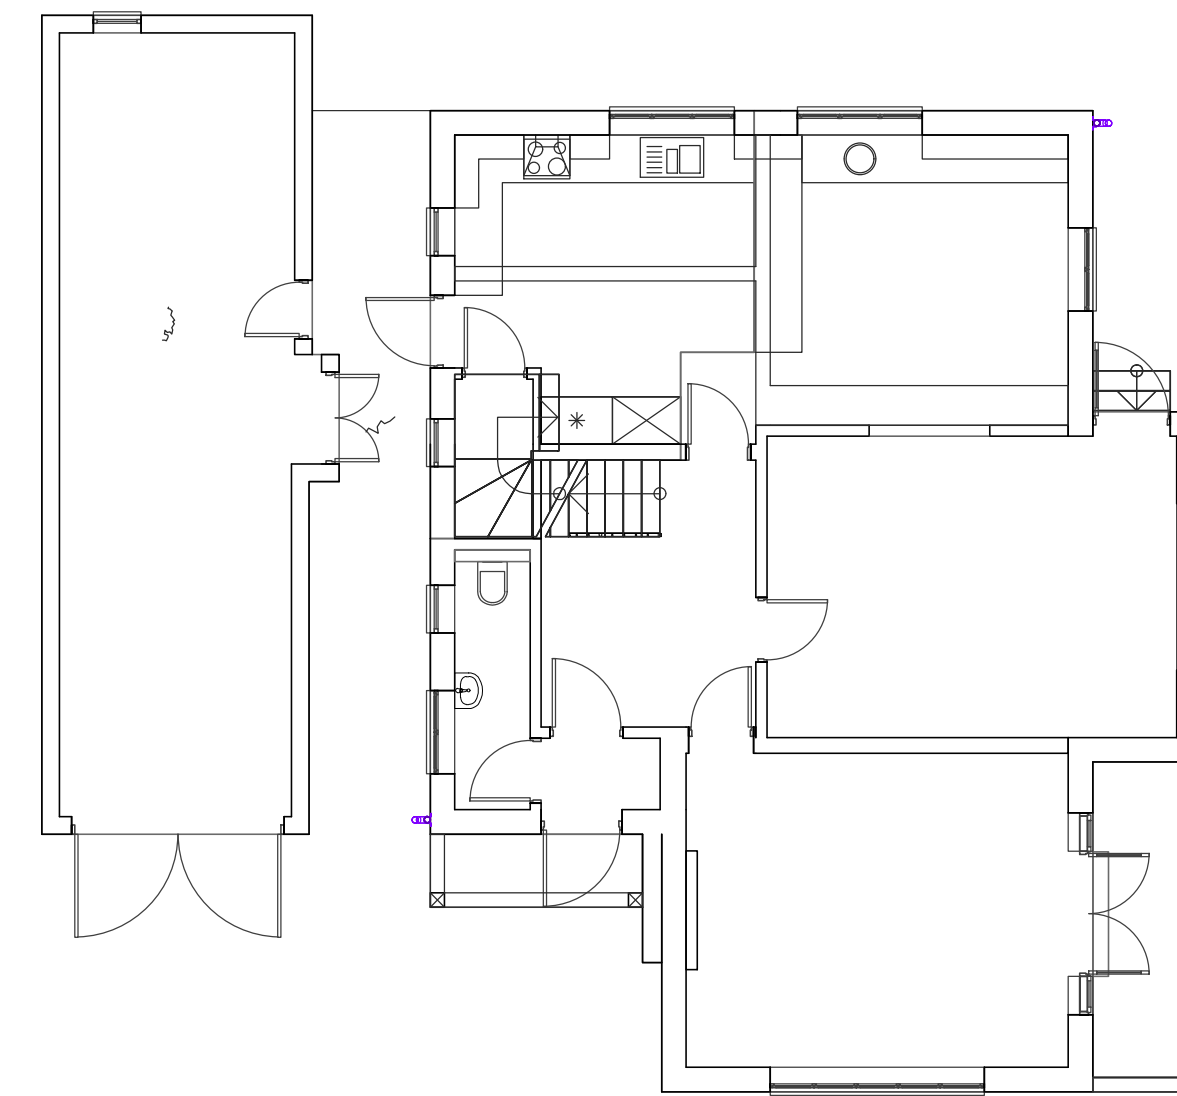


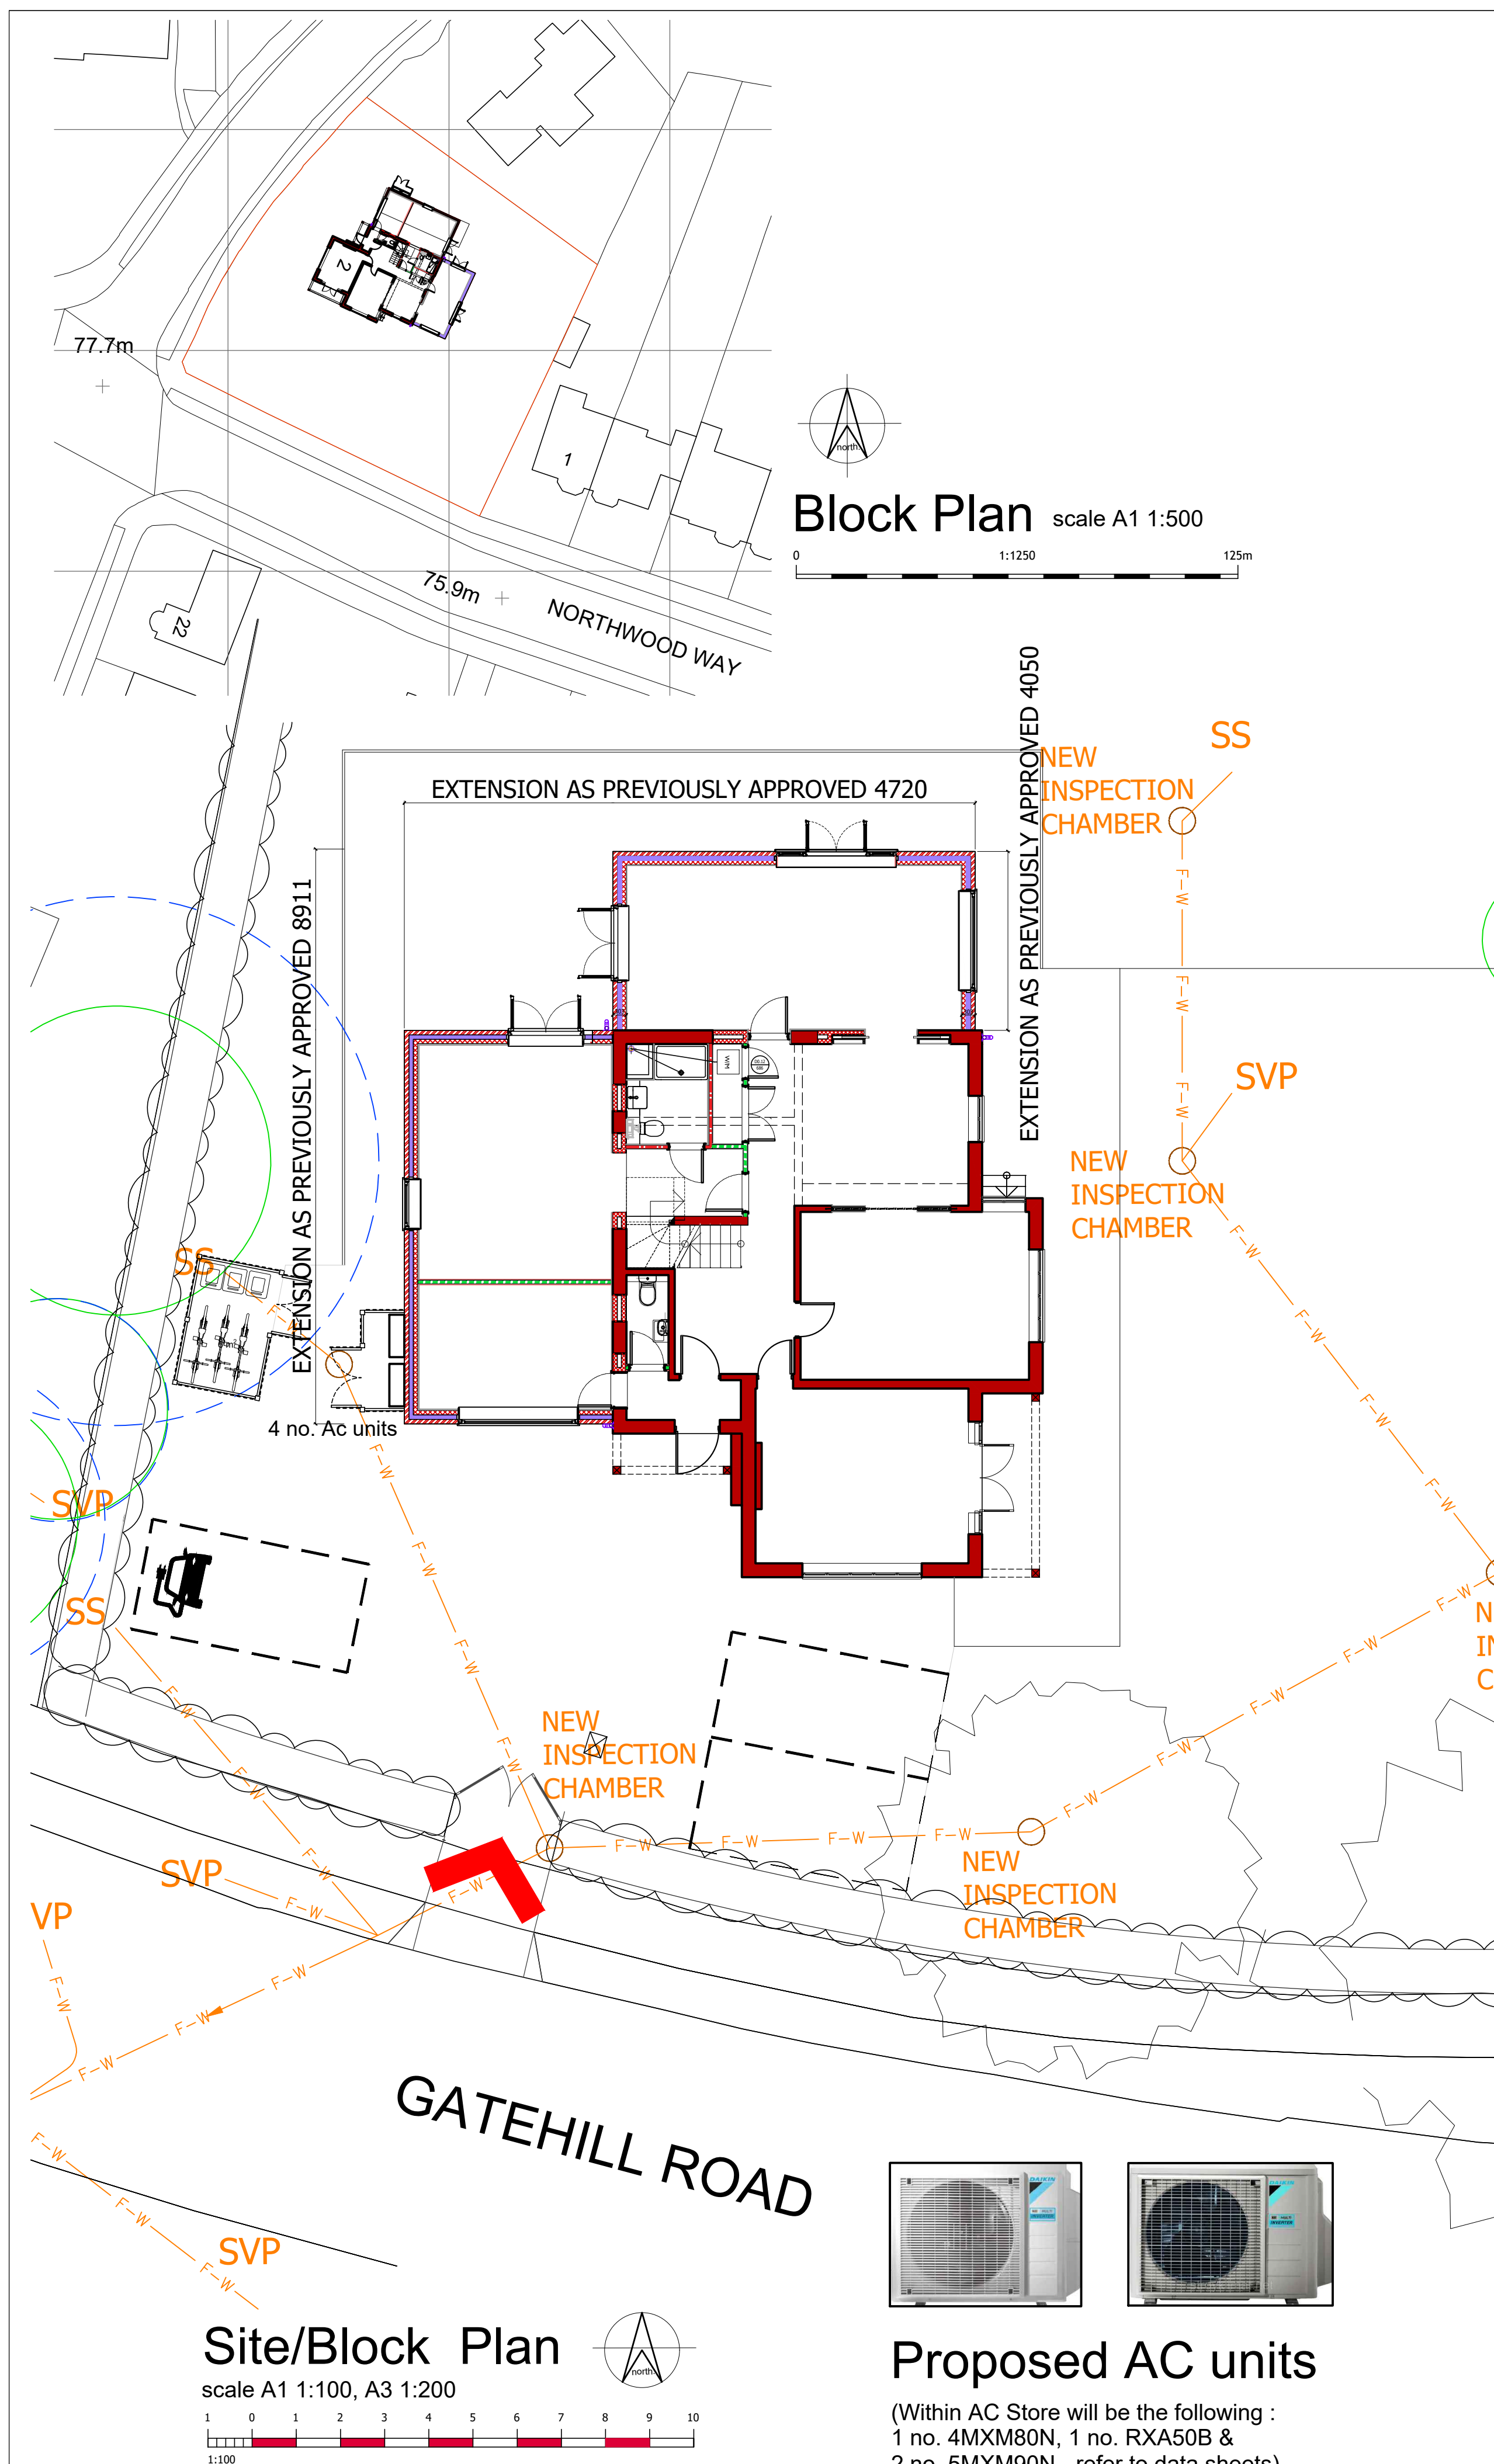


Existing Plans

scale A1 1:100, A3 1:200

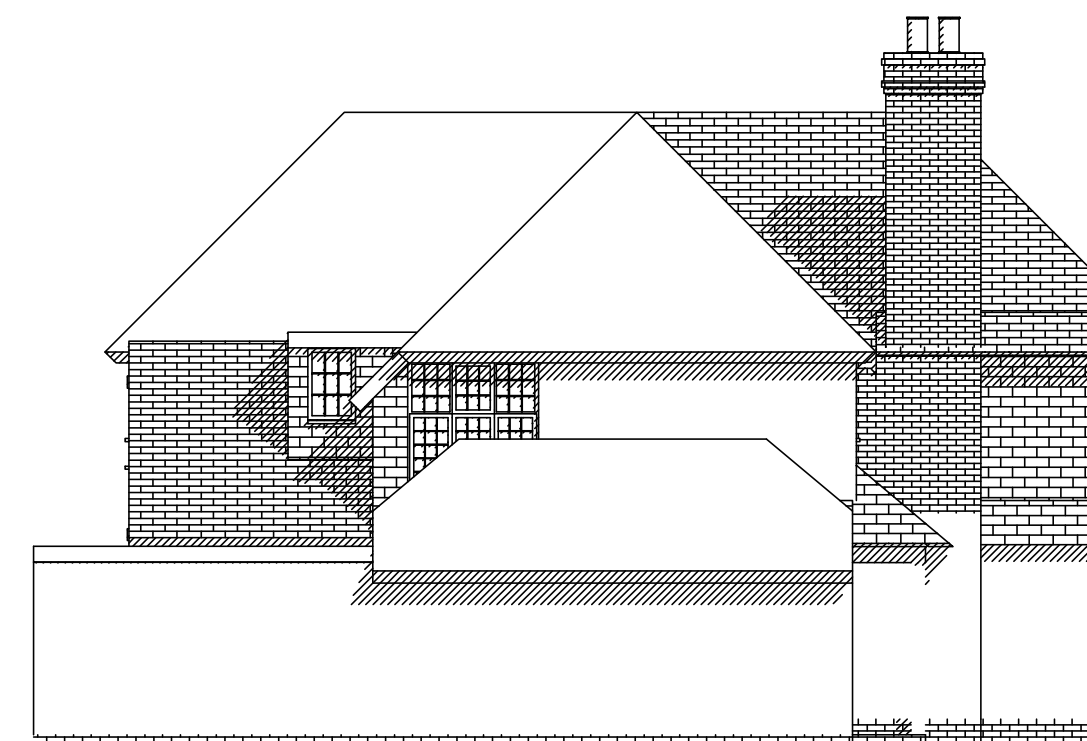


Existing elevations

scale A1 1:100, A3 1:200

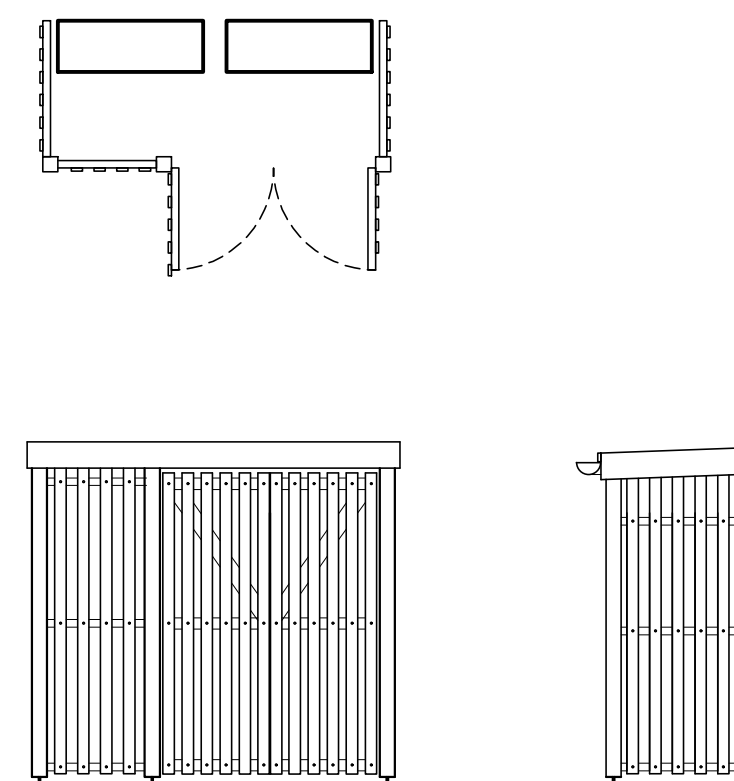

AC Store Plans & Elevations

scale A1 1:50, A3 1:100

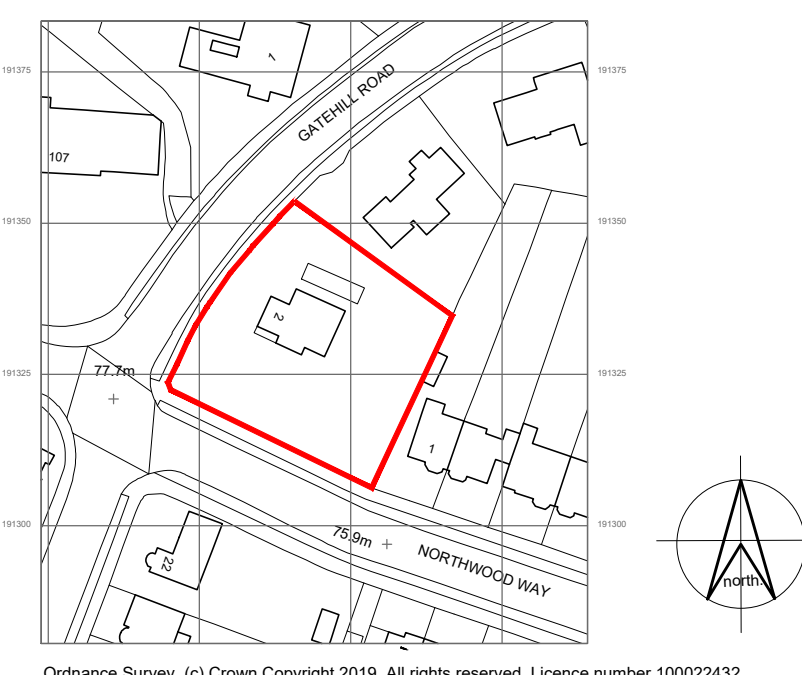

Location Plan scale A1 1:1250



Existing elevations

scale A1 1:100, A3 1:200



Existing elevations

scale A1 1:100, A3 1:200

Appendix D

notes	
	this drawing is the copyright of the Holman Reading partnership lrp and must not be reproduced in whole or part or used for the execution of works without their permission. all dimensions to be checked on site prior to commencement of construction works and the architect notified of any discrepancy. figured dimensions are to be used in preference to scaled dimensions. no deviation from this drawing will be permitted without prior consent of the architect. all drawings are prepared subject to a full measured and structural survey of the buildings and site. all structural work is subject to the appointment of a structural engineer to confirm and agree the structural proposals. os promap licence no. 100020449.
client	← scale width 100mm @ a1 - 50mm @ a3 →

revision	notes	date	drawn	check
A	Revisions to LPA comments	26.04.22	mmh	

hrp

architects

hrp architects ltd


18 Limberline Spur
hilsea, portsmouth, hampshire, po3 5hj

tel: 023 9269 1843
fax: 023 9263 9722
email: info@hrp-architects.com
website: hrp-architects.com




project	Proposed AC Units, 2 Gatehill Road, Northwood HA6 3QD		
detail	Proposed Plans & Elevations		
drawn	mmh	checked	
date	Nov 21	status	Planning
a1 scale	a3 scale	8979 21	rev A
as shown			

EXTENSION AS PREVIOUSLY APPROVED 8911

EXTENSION AS PREVIOUSLY APPROVED 4050

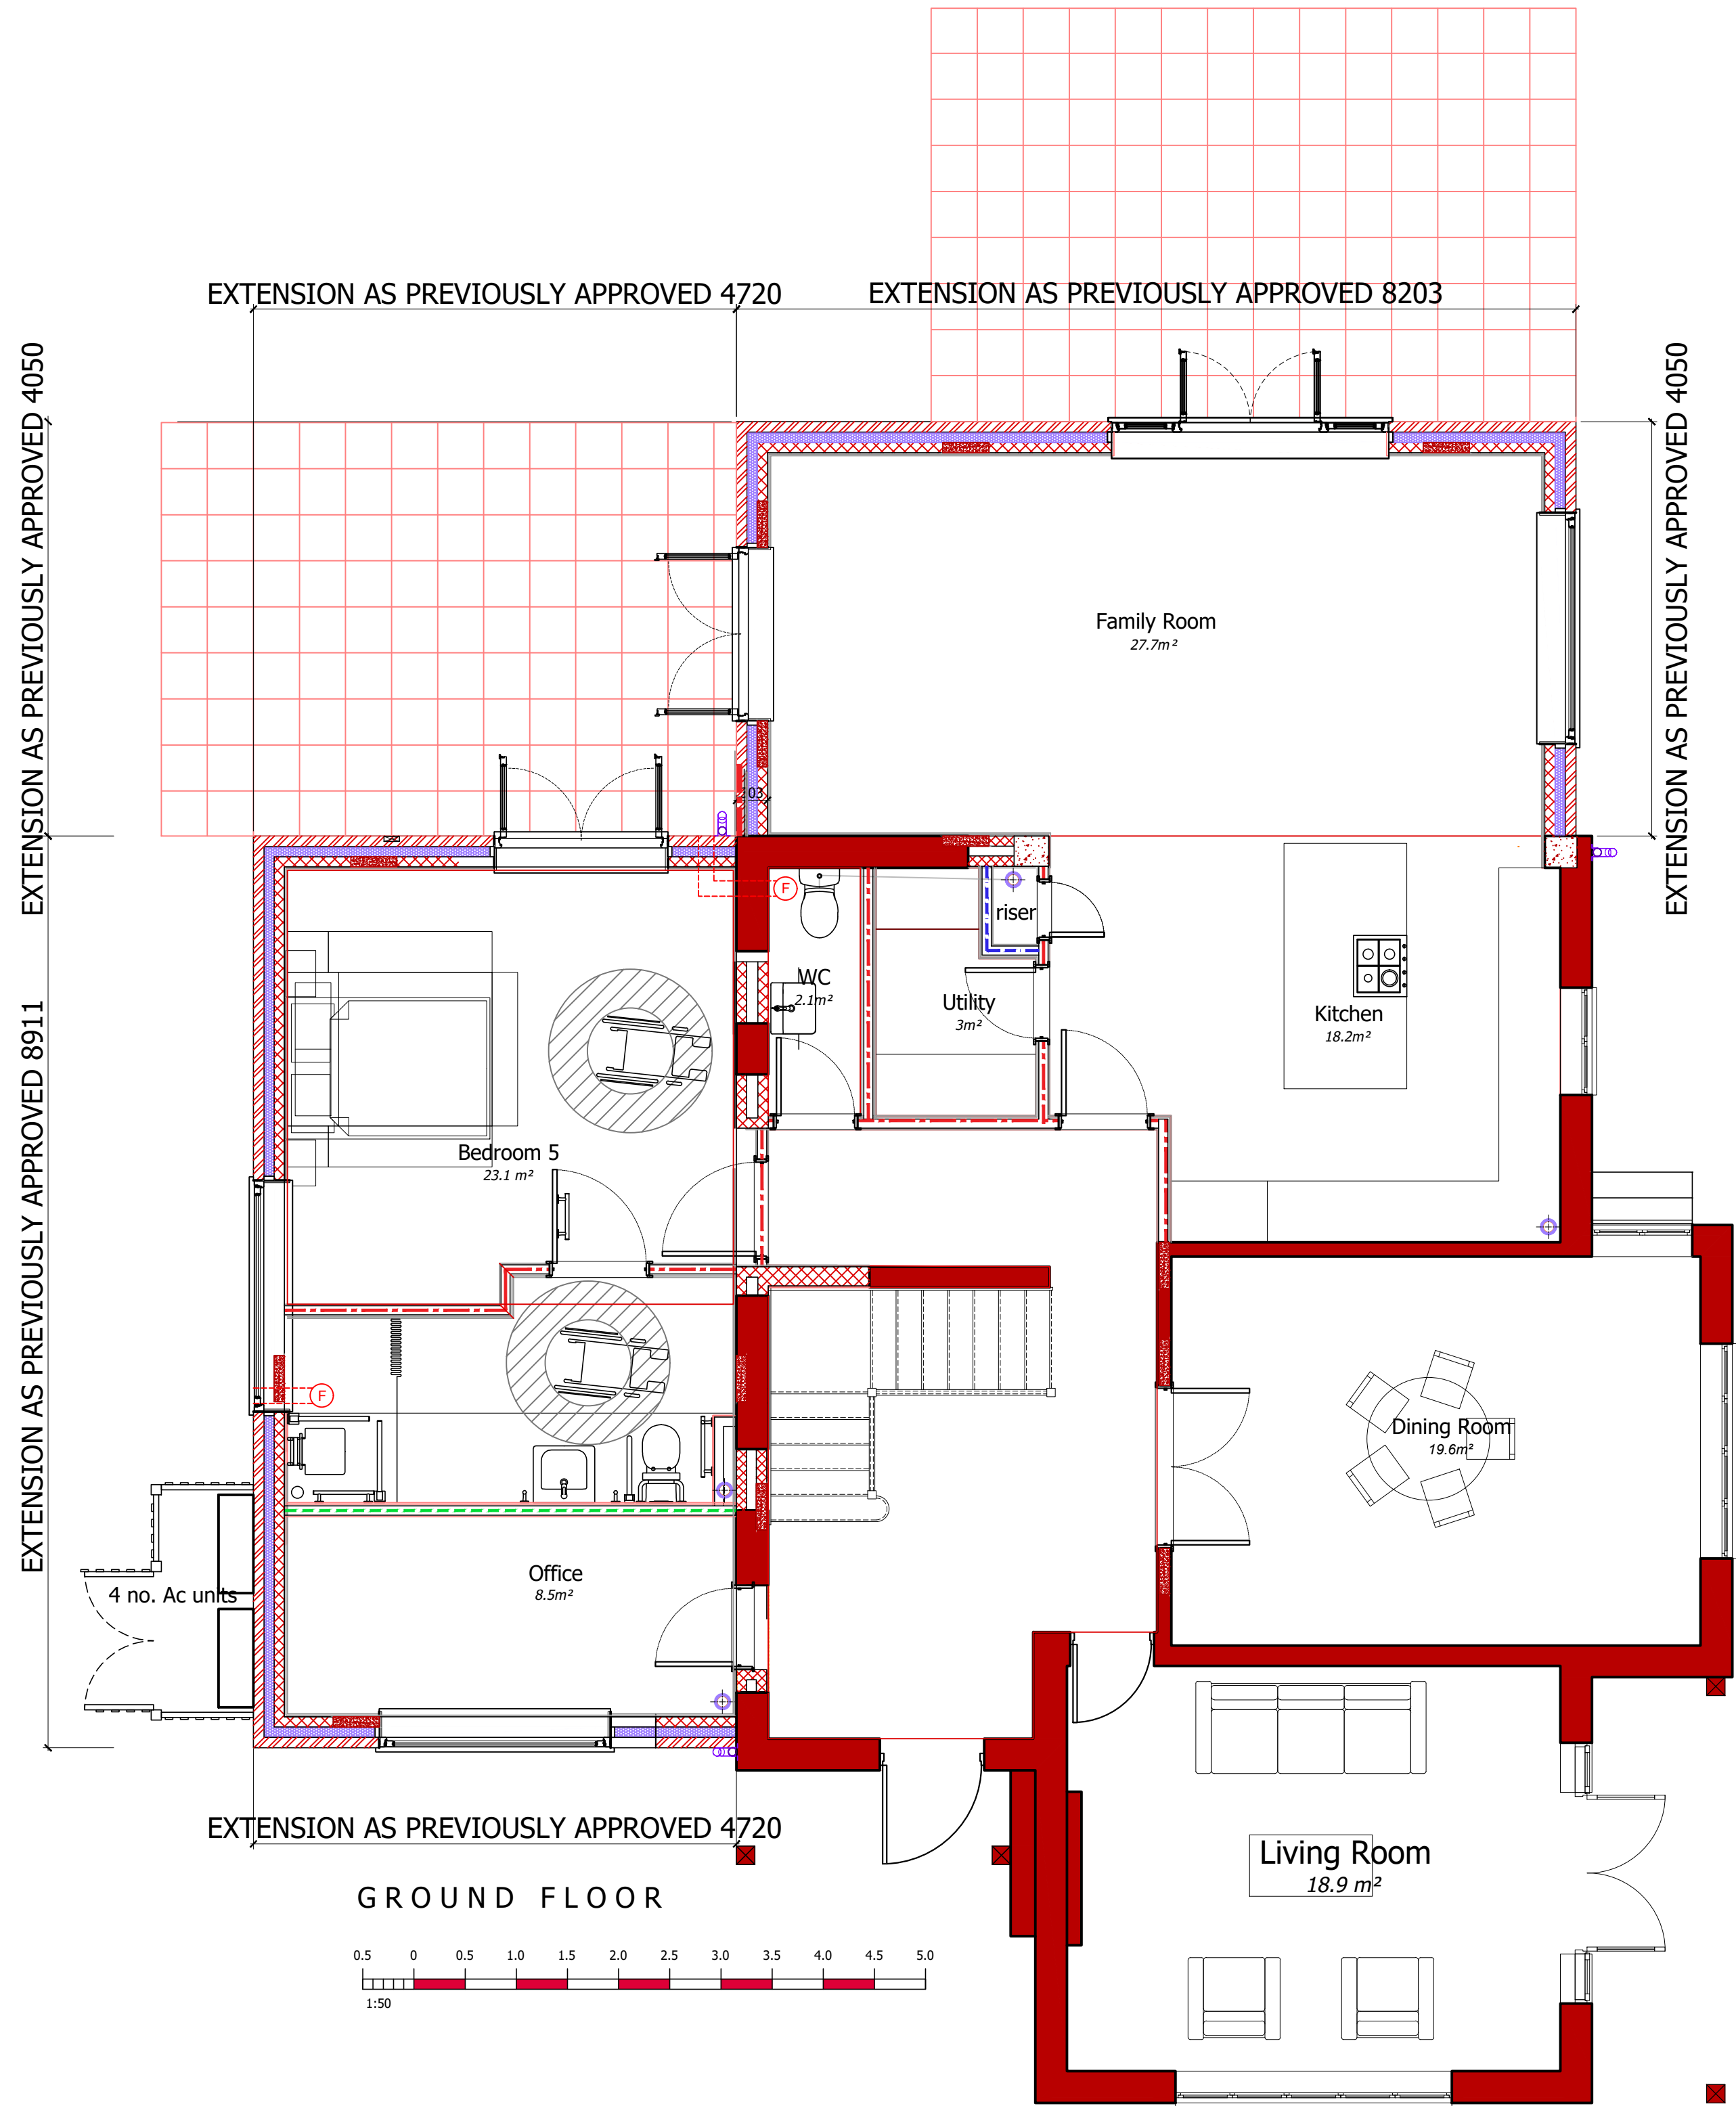

Roof Plan scale A1 1:500

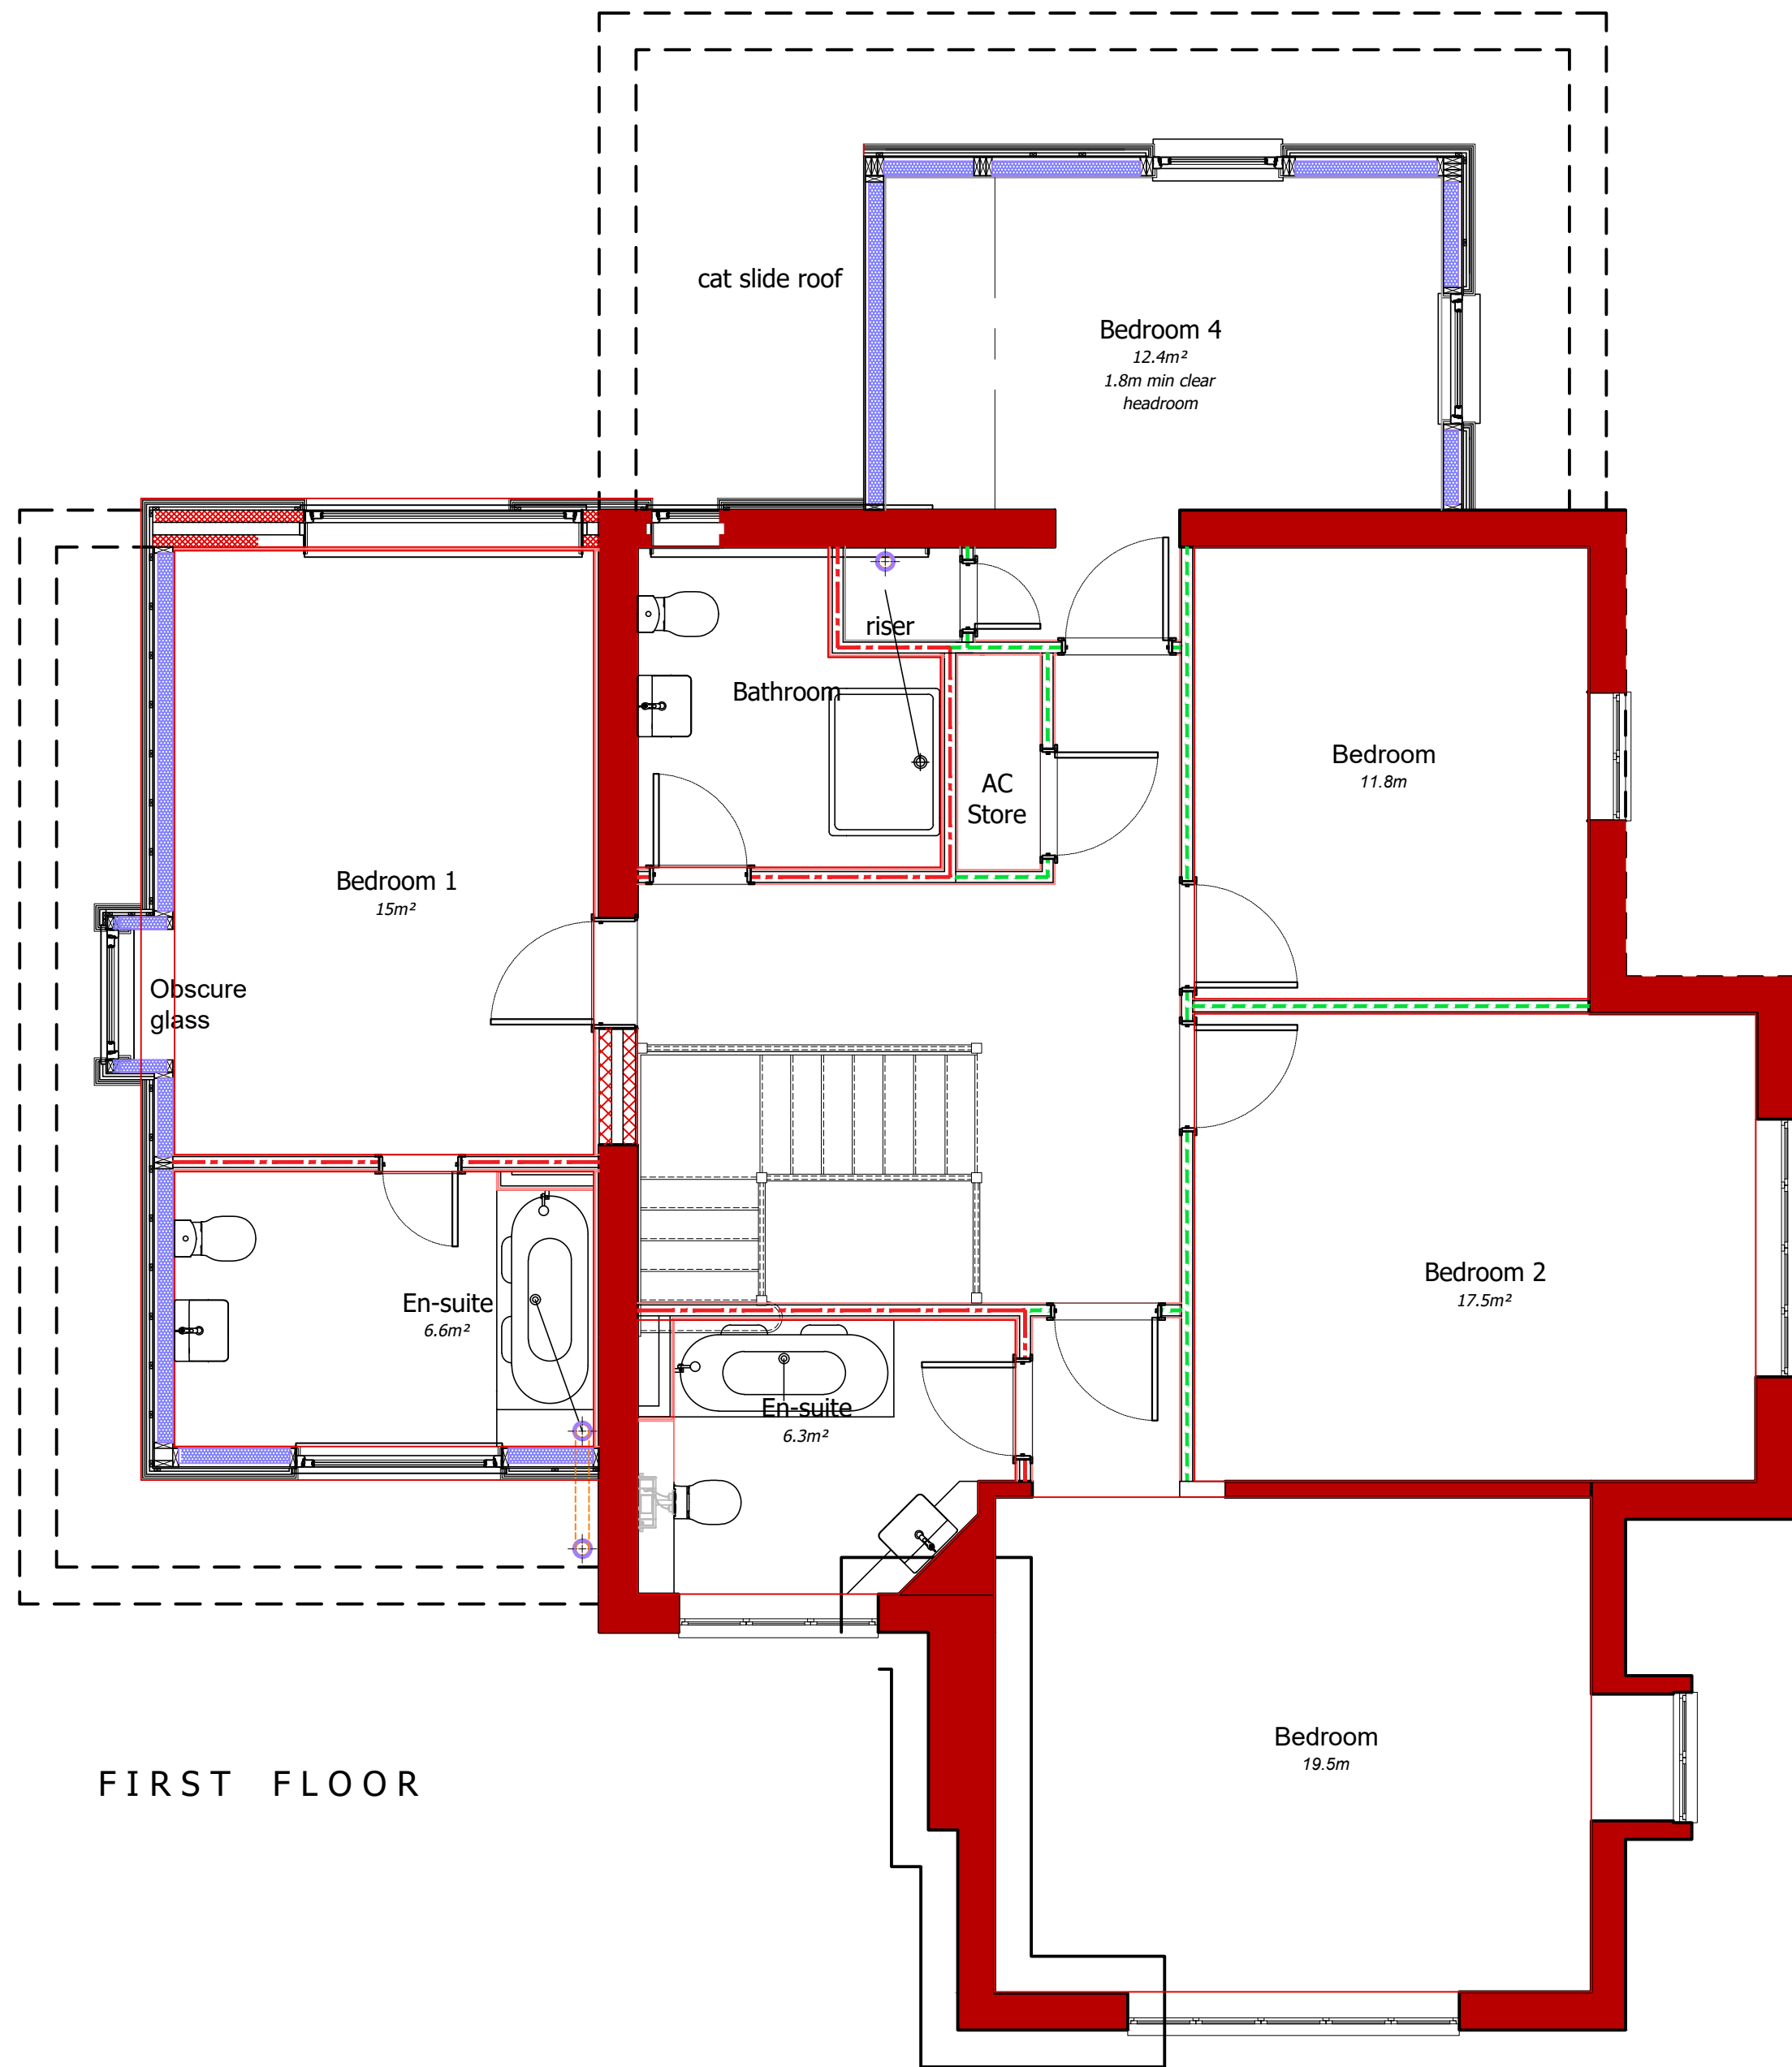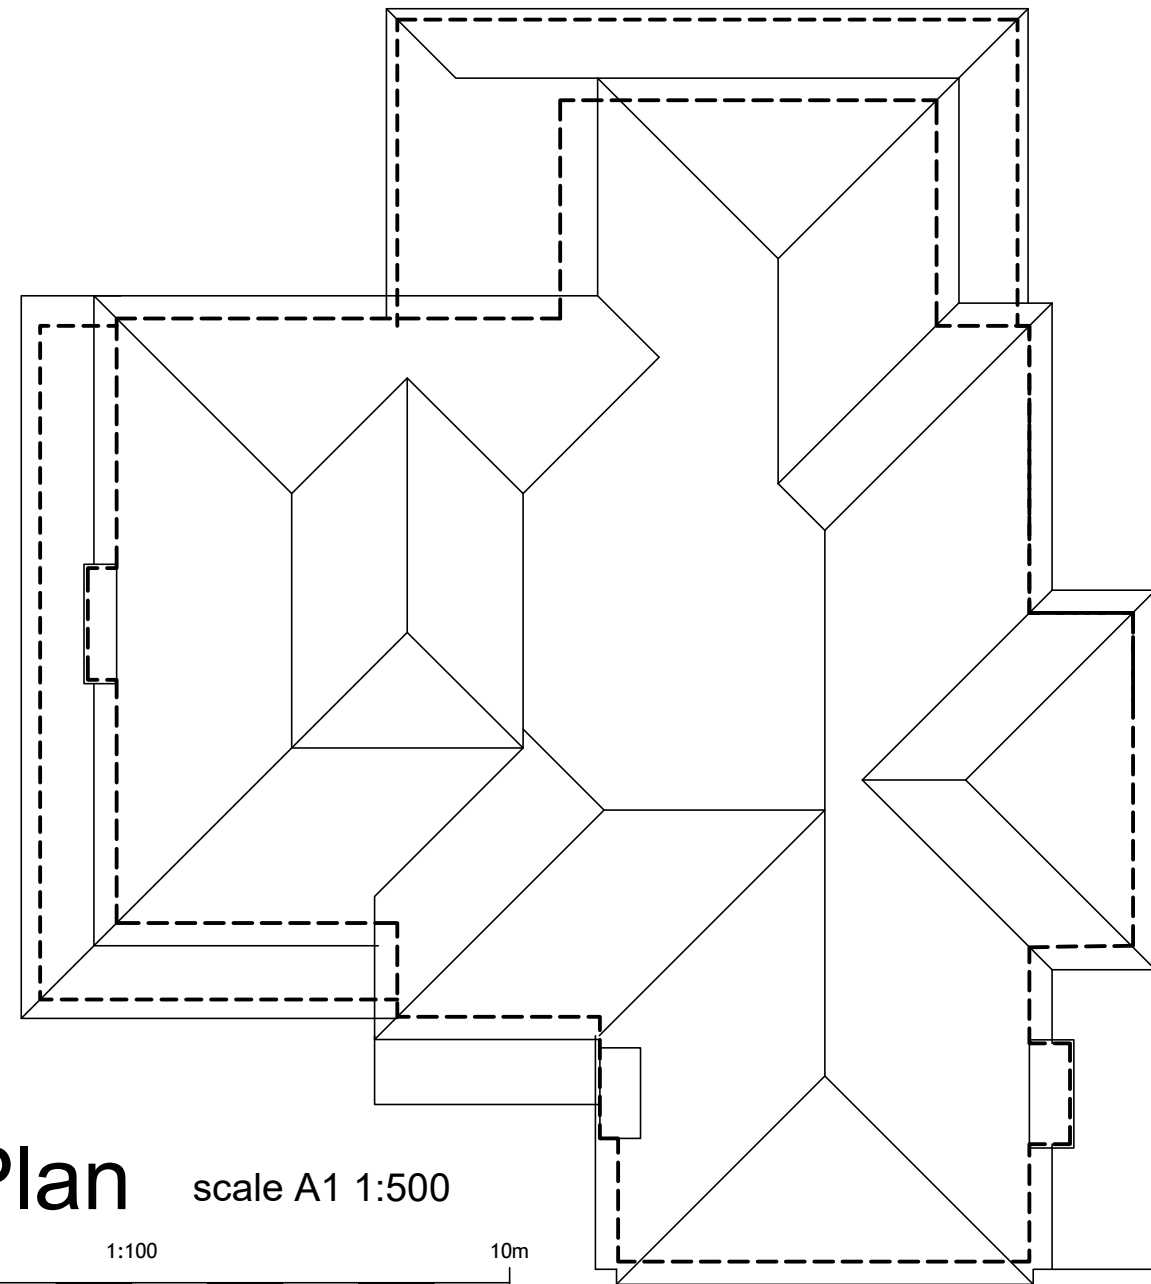 

notes

this drawing is the copyright of the Holman Reading partnership llp and must not be reproduced in whole or part or used for the execution of works without their permission.

all dimensions to be checked on site prior to commencement of construction works and the architect notified of any discrepancy.

figured dimensions are to be used in preference to scaled dimensions.

no deviation from this drawing will be permitted without prior consent of the architect.

all drawings are prepared subject to a full measured and structural survey of the buildings and site.

all structural work is subject to the appointment of a structural engineer to confirm and agree the structural proposals.

os promap licence no. 100020449.

scale width 100mm @ a1 - 50mm @ a3

client

revision	notes	date	drawn	check
A	Roof plan & room notes added	26.04.22	mmh	

hrp
architects
hrp architects ltd


18 Limerline Spur
hilsa, portsmouth, hampshire, po3 5hj

tel: 023 9269 1843
fax: 023 9263 9722
email: info@hrp-architects.com
website: hrp-architects.com

project	Proposed AC 2 Gatehill Road, Northwood HA6 3QD		
detail	Proposed Plans		
drawn	mmh	checked	
date	Feb 22	status	Planning
a1 scale	as shown	a3 scale	8979 22
		rev	A




SOUTH WEST ELEVATION

 

NORTH WEST ELEVATION



NORTH EAST ELEVATION

 

SOUTH EAST ELEVATION



Hardwood removable surround
with front access doors
designed to achieve required
Acoustic specification and air
values

notes

this drawing is the copyright of the Holman Reading partnership llp and must not be reproduced in whole or part or used for the execution of works without their permission.

all dimensions to be checked on site prior to commencement of construction works and the architect notified of any discrepancy.

figured dimensions are to be used in preference to scaled dimensions.

no deviation from this drawing will be permitted without prior consent of the architect.

all drawings are prepared subject to a full measured and structural survey of the buildings and site.

all structural work is subject to the appointment of a structural engineer to confirm and agree the structural proposals.

os promap licence no. 100020449.

scale width 100mm @ a1 - 50mm @ a3

client

revision	notes	date	drawn	check
A	Amednments to LPA comments	26.04.22		
B	Amended as per LPA Comments	30.05.2022	MSC	


hrp
architects

hrp architects ltd

18 Limberline Spur
hilsea, portsmouth, hampshire, po3 5hj


tel: 023 9269 1843
fax: 023 9263 9722
email: info@hrp-architects.com
website: hrp-architects.com

project	Proposed AC @ 2 Gatehill Road, Northwood HA6 3QD		
detail	Proposed Elevations		
drawn	mmh	checked	
date	Feb 22	status	Planning
a1 scale	a3 scale	rev	
as shown	8979 23	B	

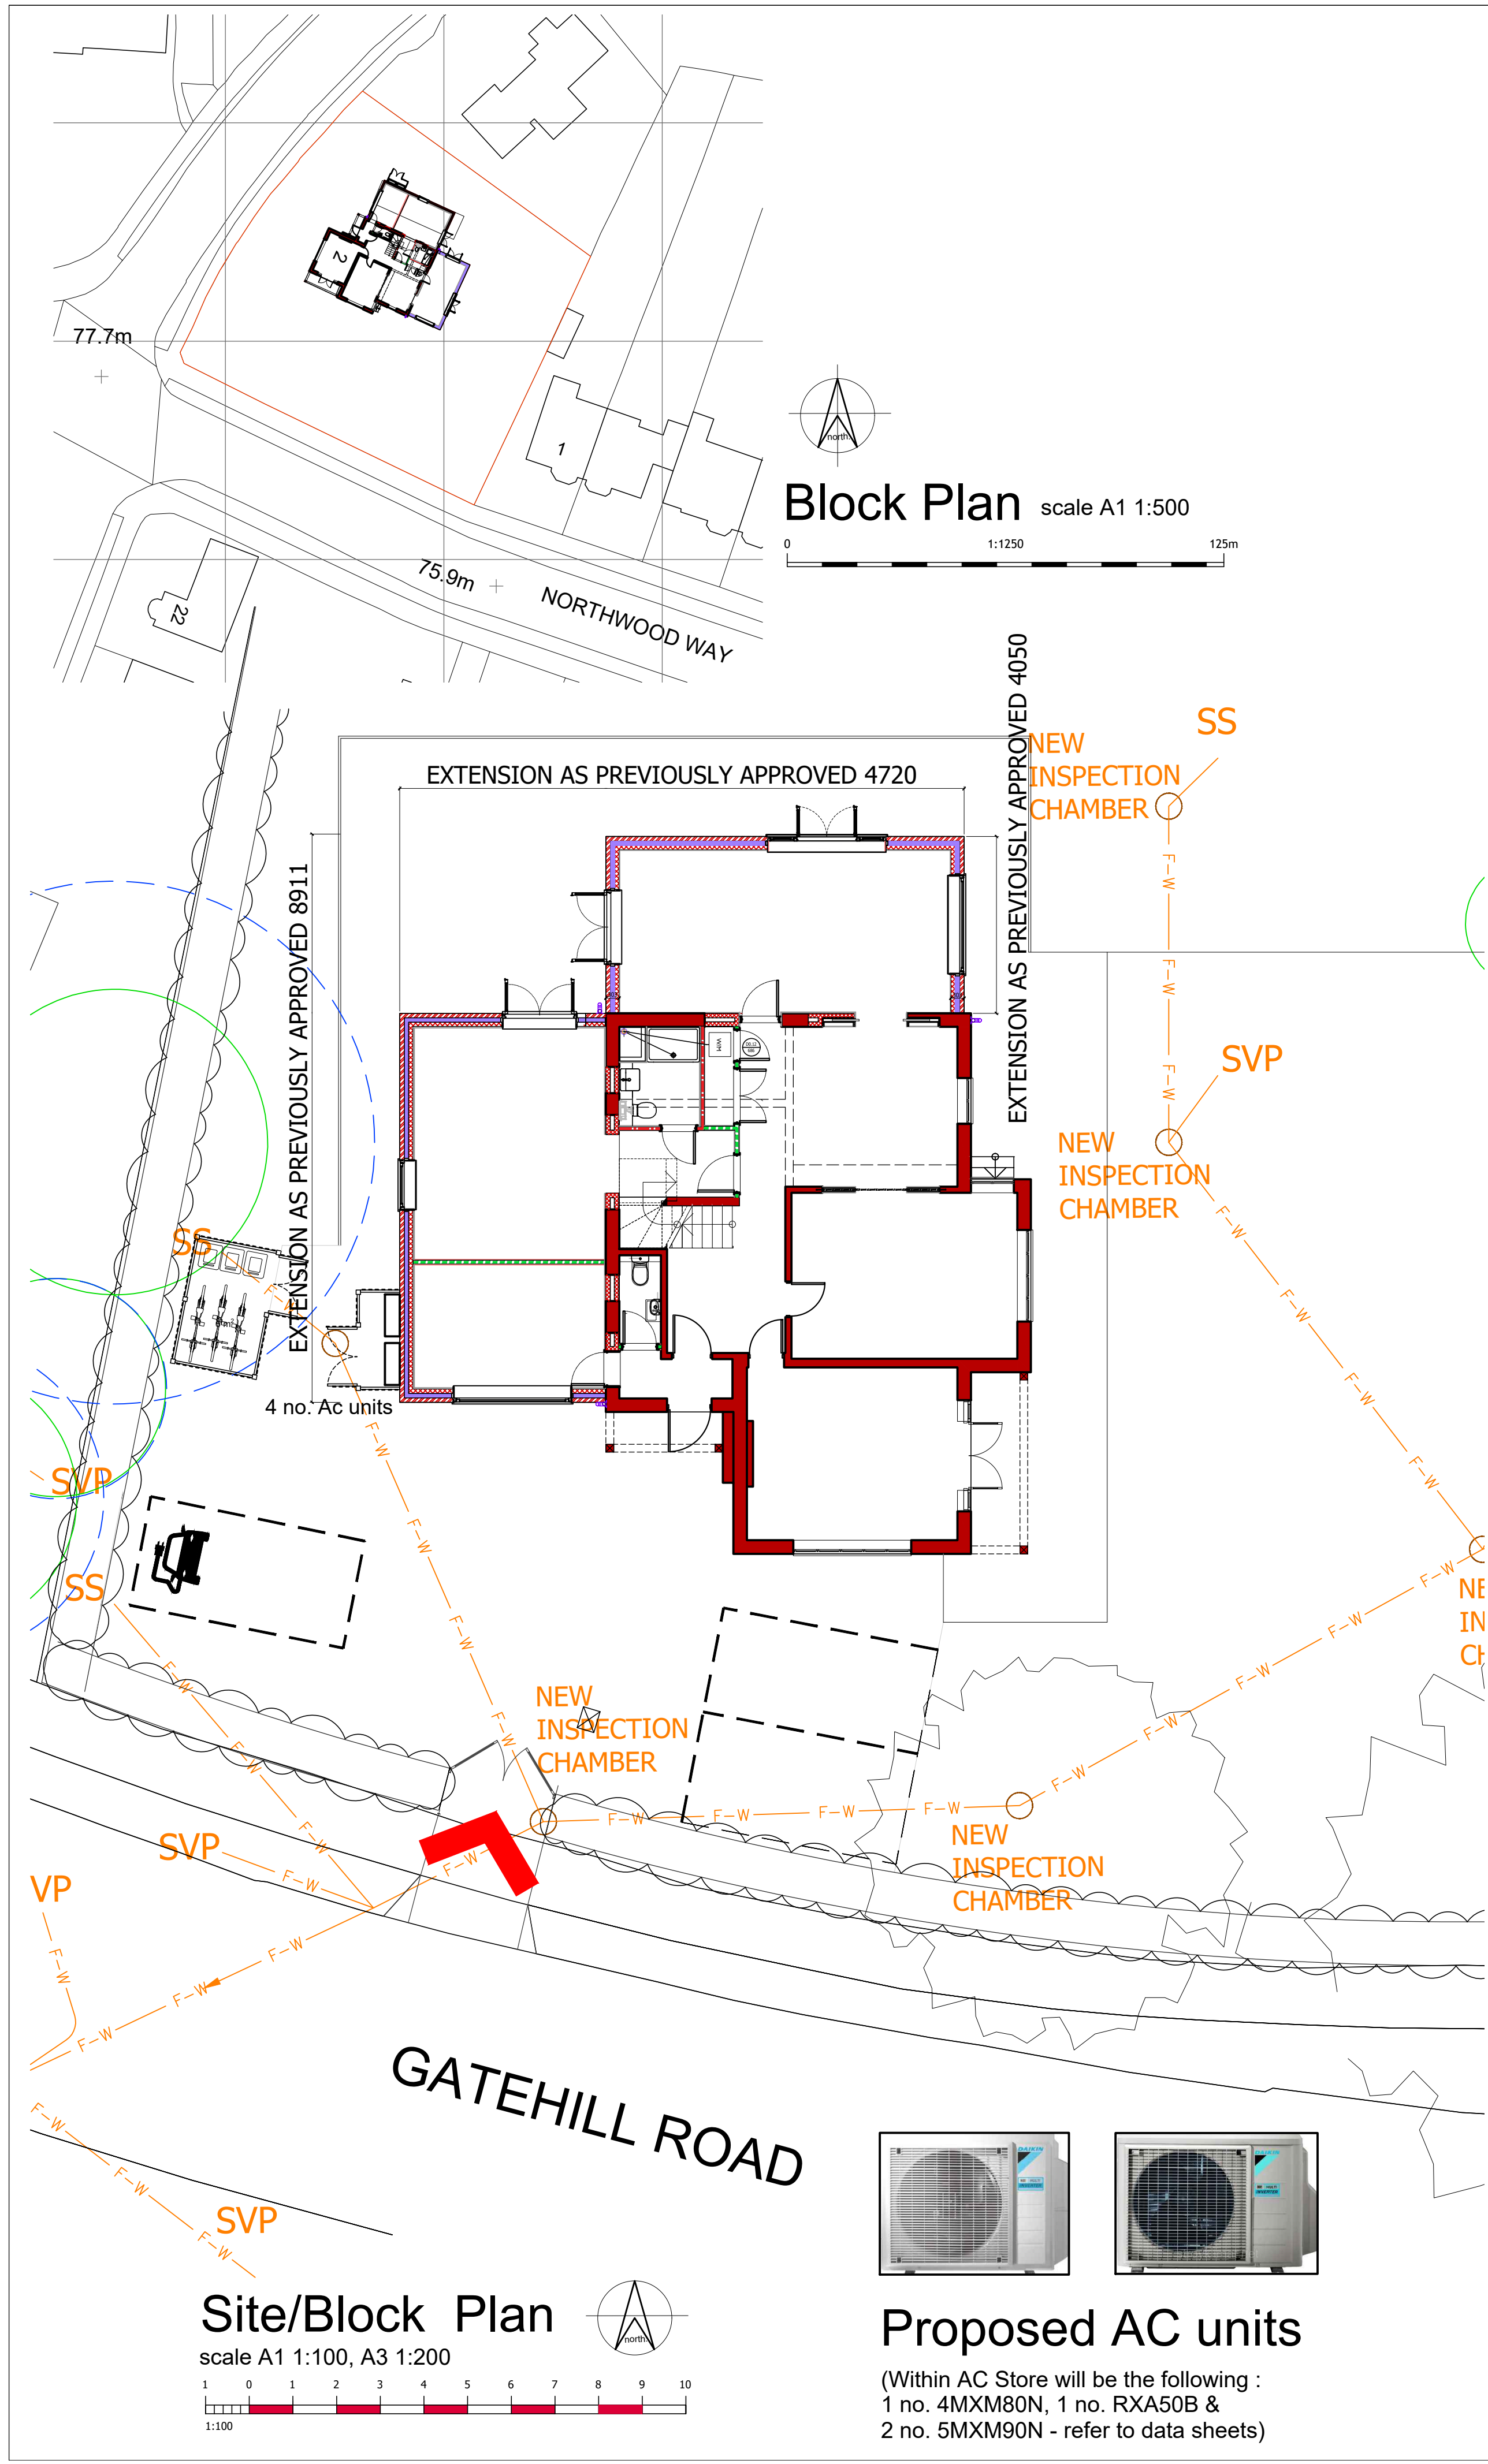


Proposed AC units


(Within AC Store will be the following :
1 no. 4MXM80N, 1 no. RXA50B &
2 no. 5MXM90N - refer to data sheets)

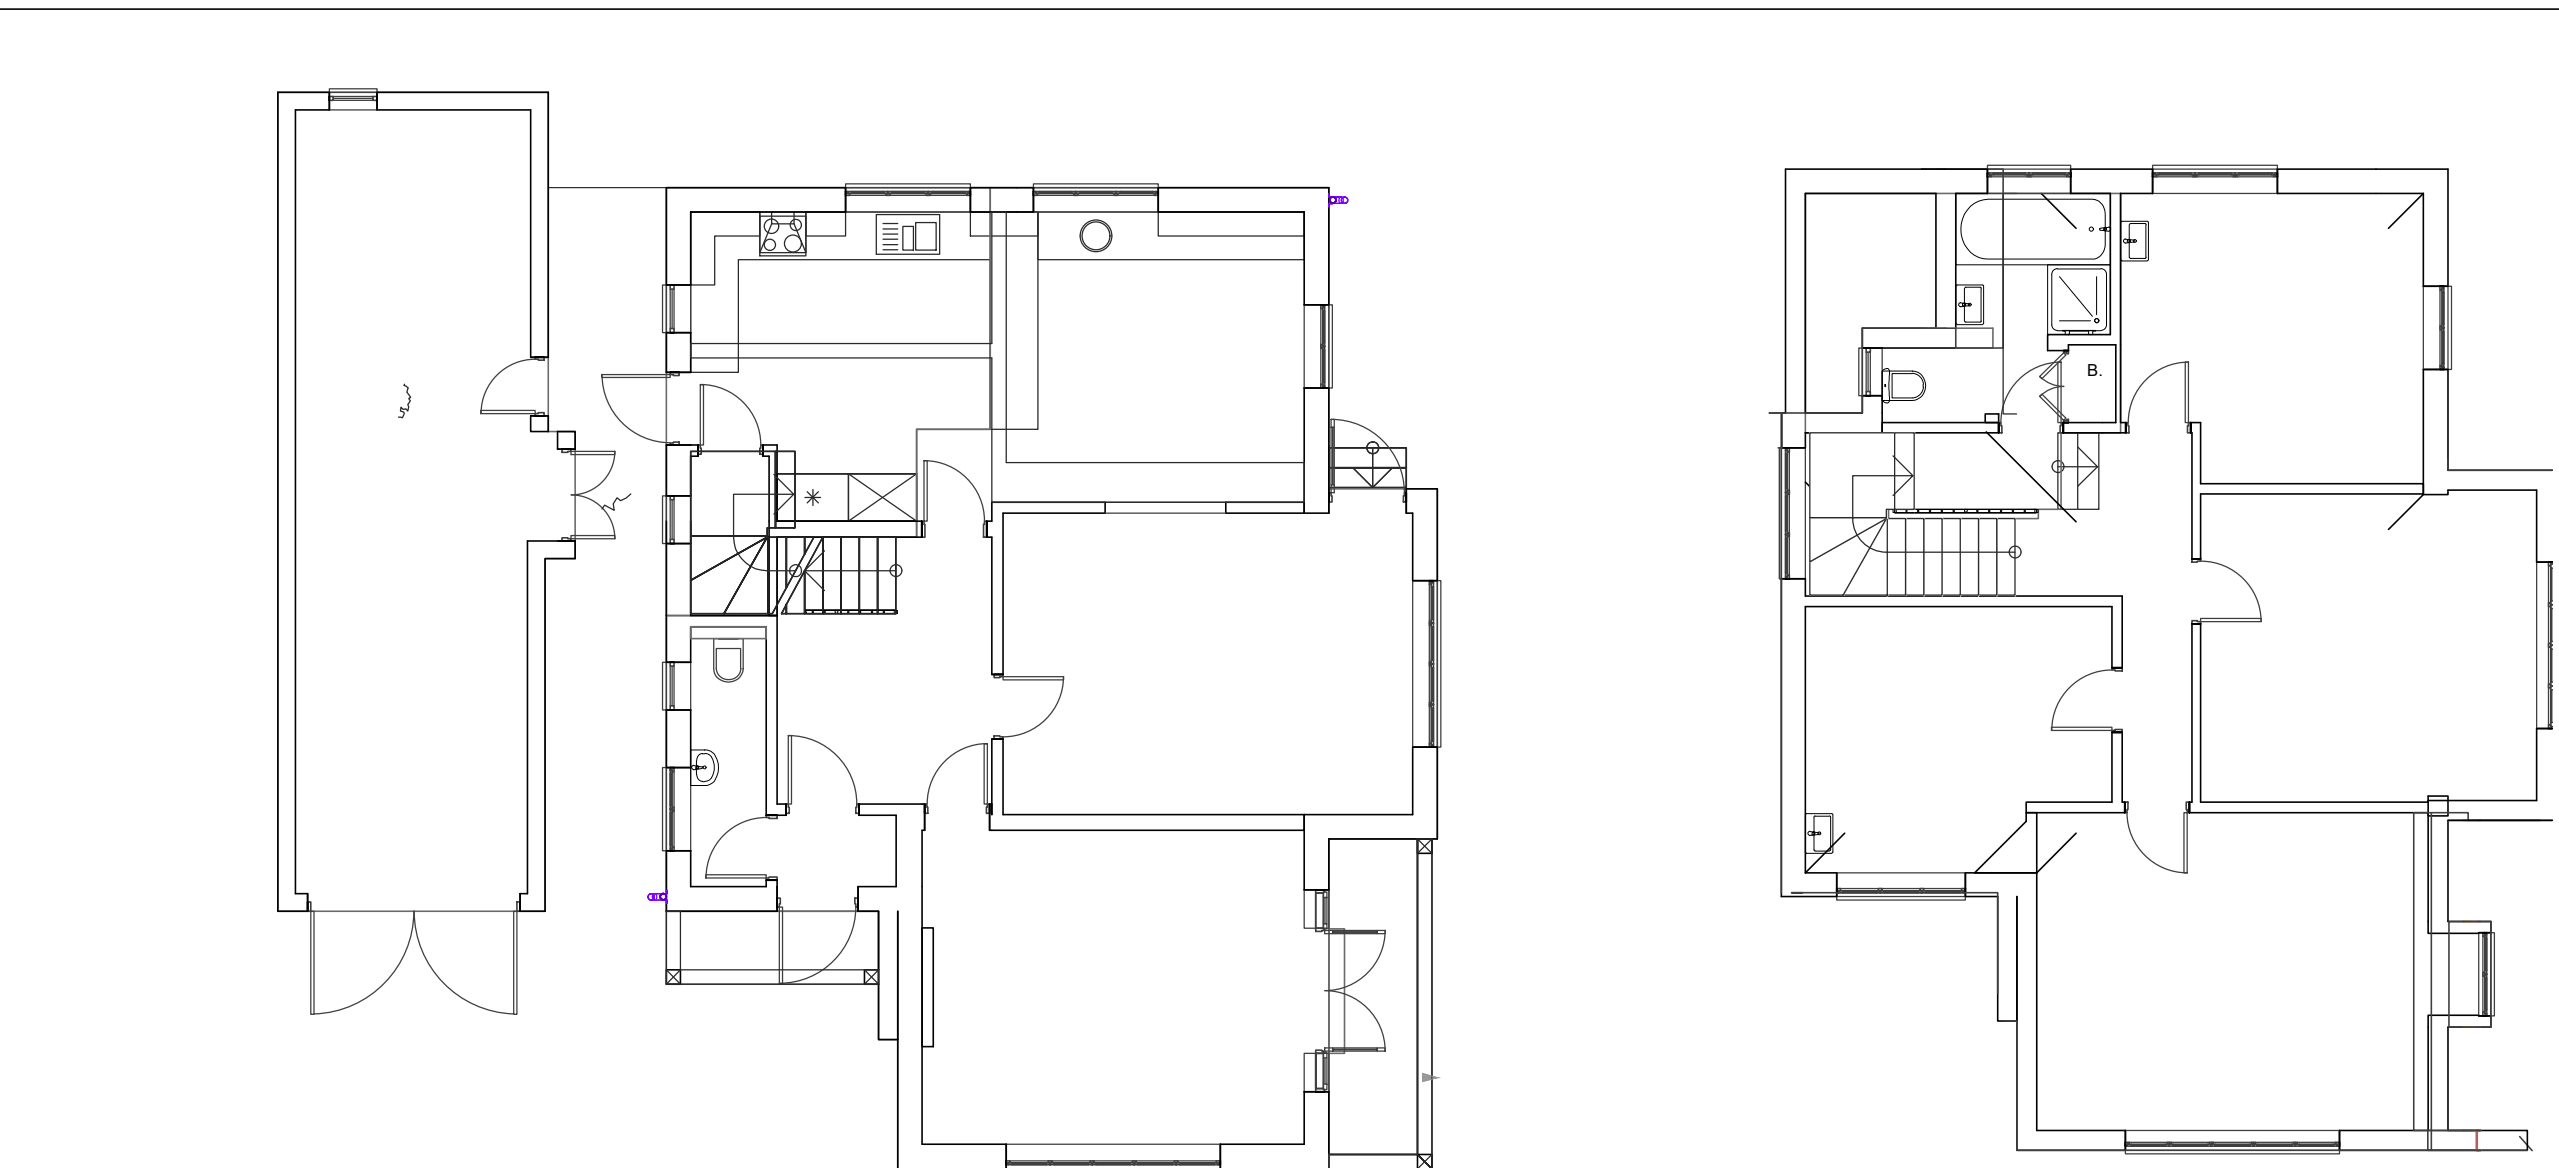


Existing Plans
scale A1 1:100, A3 1:200

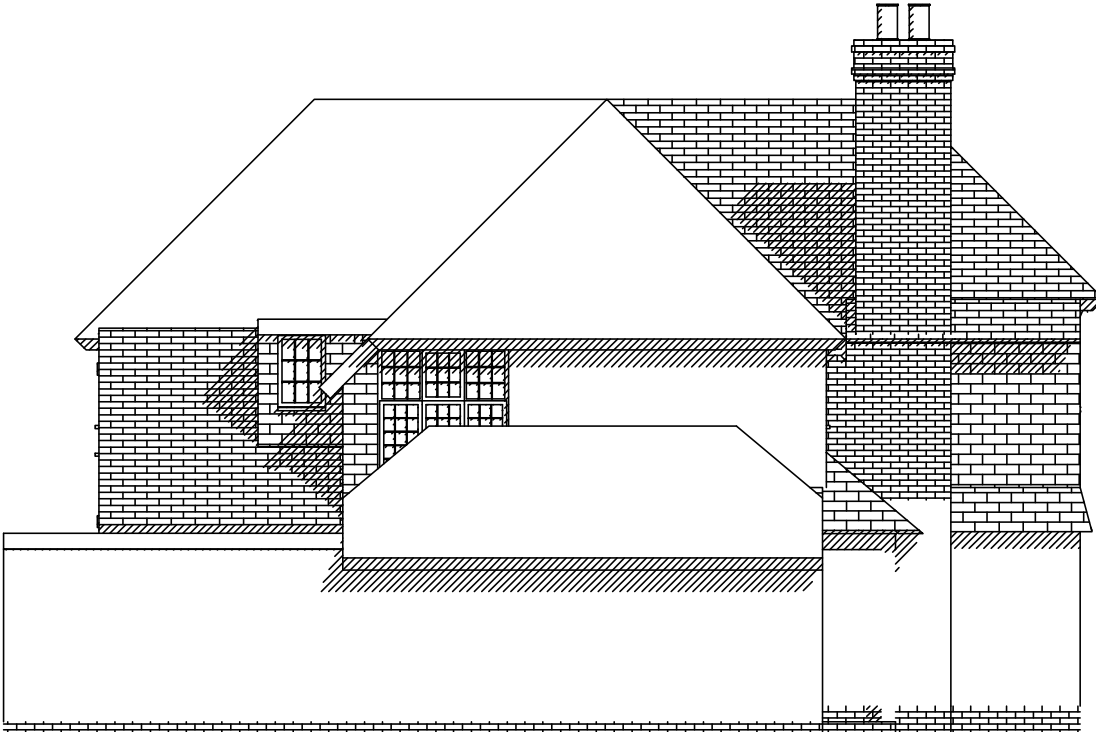

Existing elevations
scale A1 1:100, A3 1:200

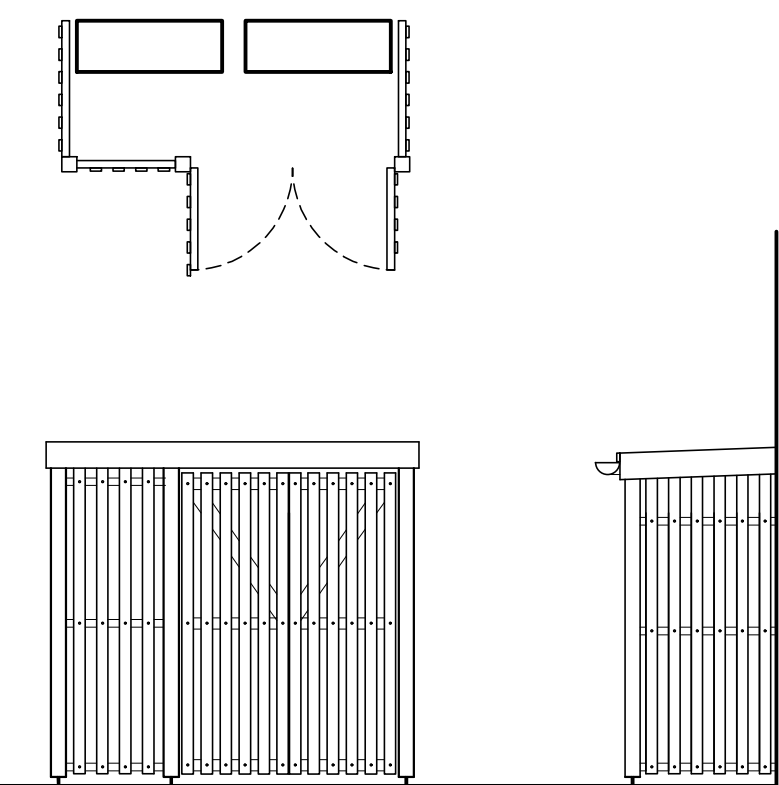



AC Store Plans & Elevations
scale A1 1:50, A3 1:100

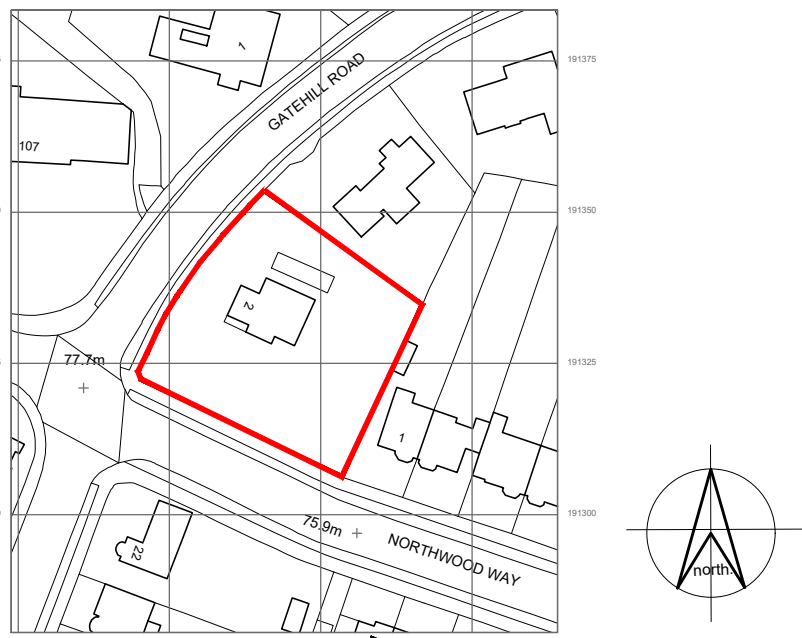

Location Plan scale A1 1:1250



Existing elevations
scale A1 1:100, A3 1:200

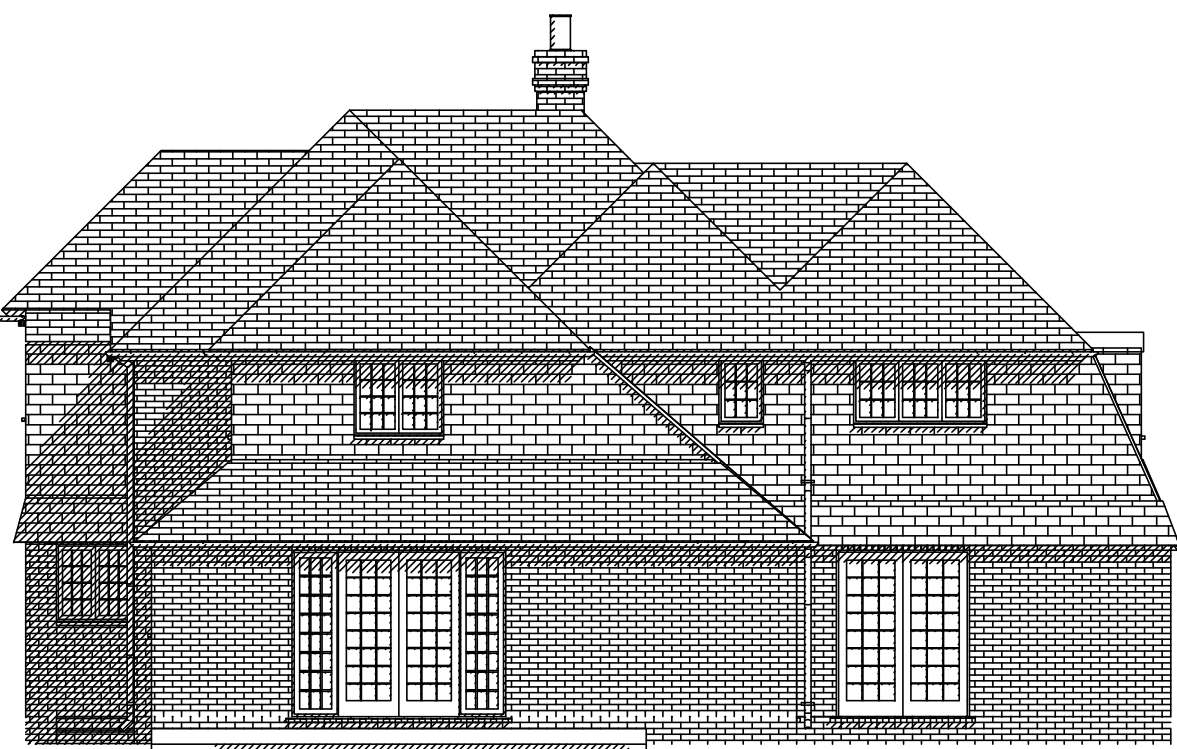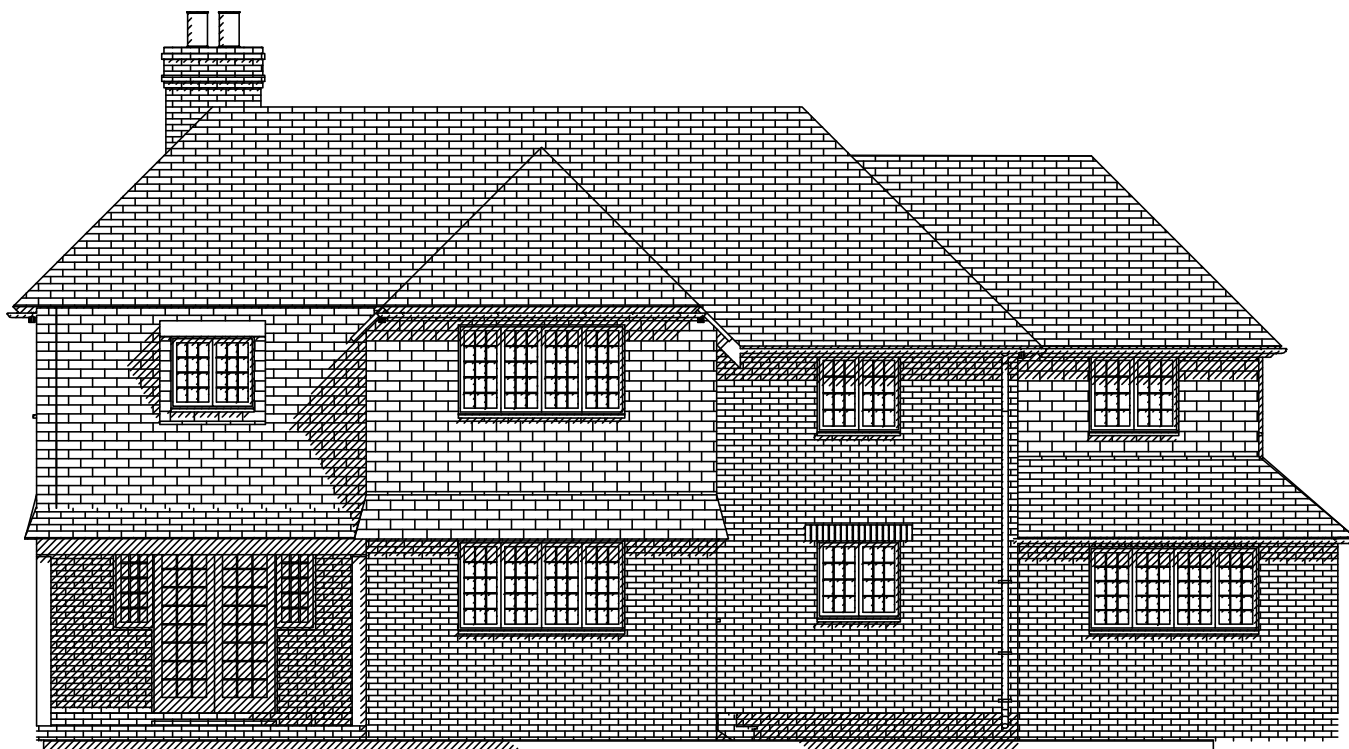

Existing elevations
scale A1 1:100, A3 1:200

notes

this drawing is the copyright of the Holman Reading partnership llp and must not be reproduced in whole or part or used for the execution of works without their permission.

all dimensions to be checked on site prior to commencement of construction works and the architect notified of any discrepancy.

figured dimensions are to be used in preference to scaled dimensions.

no deviation from this drawing will be permitted without prior consent of the architect.

all drawings are prepared subject to a full measured and structural survey of the buildings and site.

all structural work is subject to the appointment of a structural engineer to confirm and agree the structural proposals.

os promap licence no. 100020449.

scale width 100mm @ a1 - 50mm @ a3

client

revision	notes	date	drawn	check
A	Revisions to LPA comments	26.04.22	mmh	

hrp
architects
hrp architects ltd

18 Limerline Spur
hilsea, portsmouth, hampshire, po3 5hj

tel: 023 9269 1843
fax: 023 9263 9722
email: info@hrp-architects.com
website: hrp-architects.com

project	Proposed AC Units, 2 Gatehill Road, Northwood HA6 3QD		
detail	Proposed Plans & Elevations		
drawn	mmh	checked	
date	Nov 21	status	Planning
a1 scale	as shown	a3 scale	8979 21
rev	A		