




COPYRIGHT DO NOT SCALE FROM THIS DRAWING. CONTRACTOR MUST CONFIRM SITE DIMENSIONS BEFORE COMMENCEMENT OF WORK. THIS DRAWING OR DESIGN IS THE COPYRIGHT OF 'DESIGN 169' AND MAY NOT BE REPRODUCED WITHOUT WRITTEN CONSENT. CONTRACTOR RESPONSIBLE FOR CORRECT SETTING OUT ON SITE. ANY DISCREPANCIES TO BE NOTED TO THE DESIGNER IMMEDIATELY.		
MARKED	REVISION	DATE

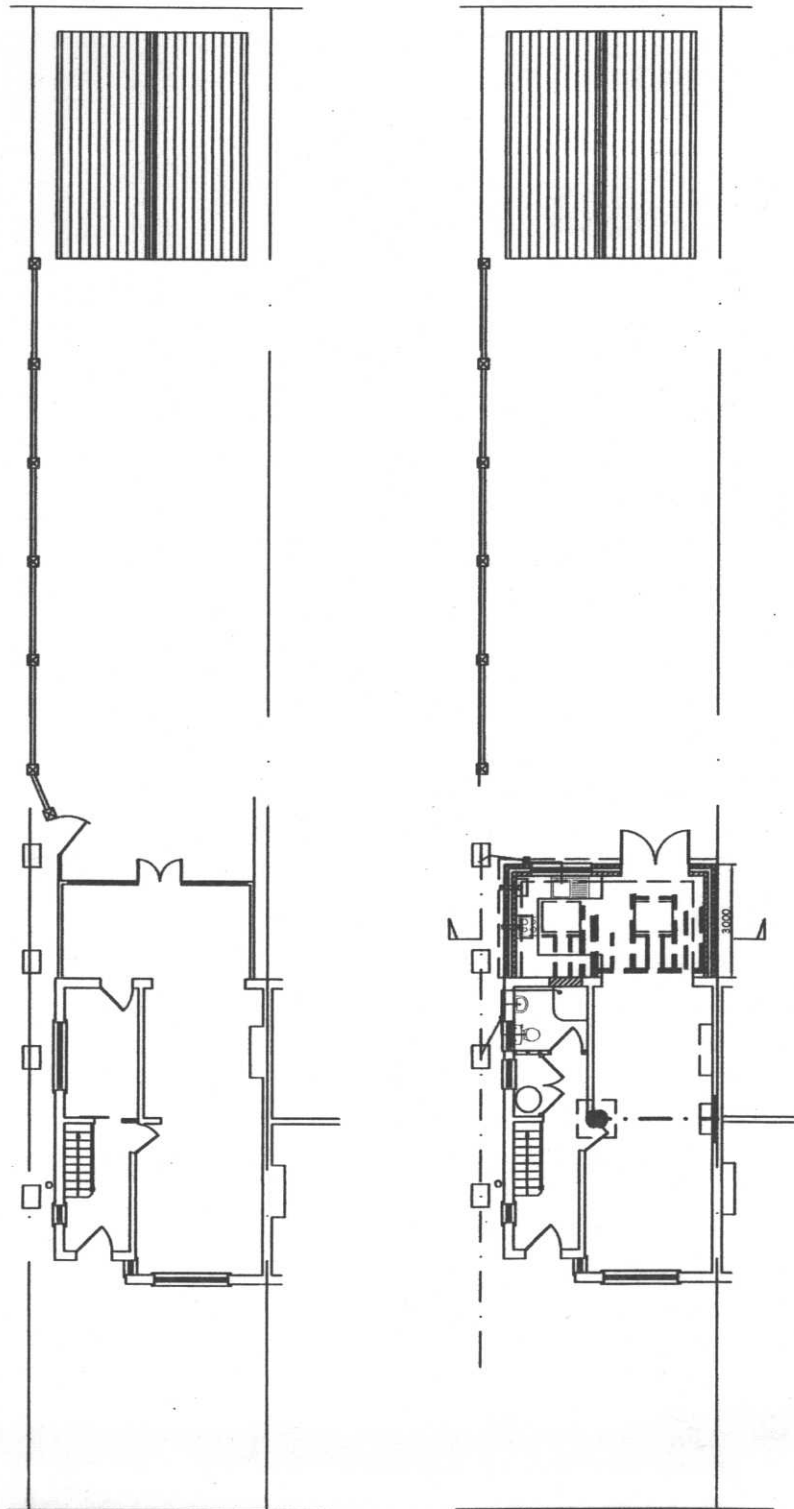

EXTG SITE PLAN 1:200 PROP SITE PLAN 1:200



EXTG REAR(SIDE) 1:100
(OTHER SIDE SIMILAR - HANDED) EXTG REAR 1:100

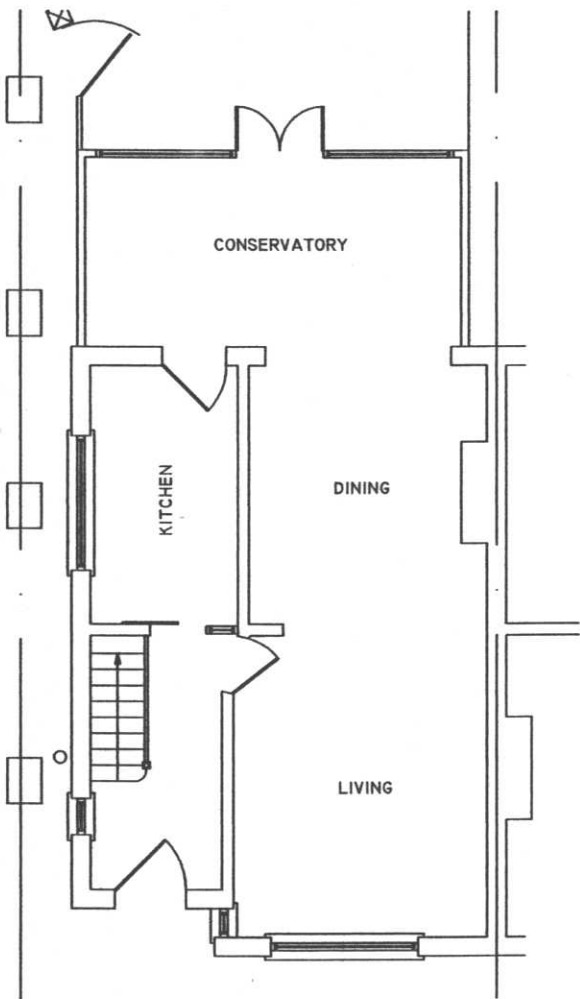 

EXTG GROUND FLOOR 1:100



PROP REAR(SIDE) 1:100
(OTHER SIDE SIMILAR - HANDED) PROP REAR 1:100



PROJECT:
24 SPENCER AVE
HAYES
UB4 0QX



ARCHITECTURAL AND STRUCTURAL
DESIGN CONSULTANTS

169 TORBAY ROAD
HARROW
MIDDLESEX
HA2 9QF

TEL : 07958 373 002
FAX: 0208 248 9225

DRAWING TITLE:
EXTG GROUND
FLOOR LAYOUT
AND ELEVS

CHECKED: PARV	DATE: MAY 09
DRAWN: GAGAN	SCALE: 1:200, 1:100
DRAWING NUMBER: 912/10	