




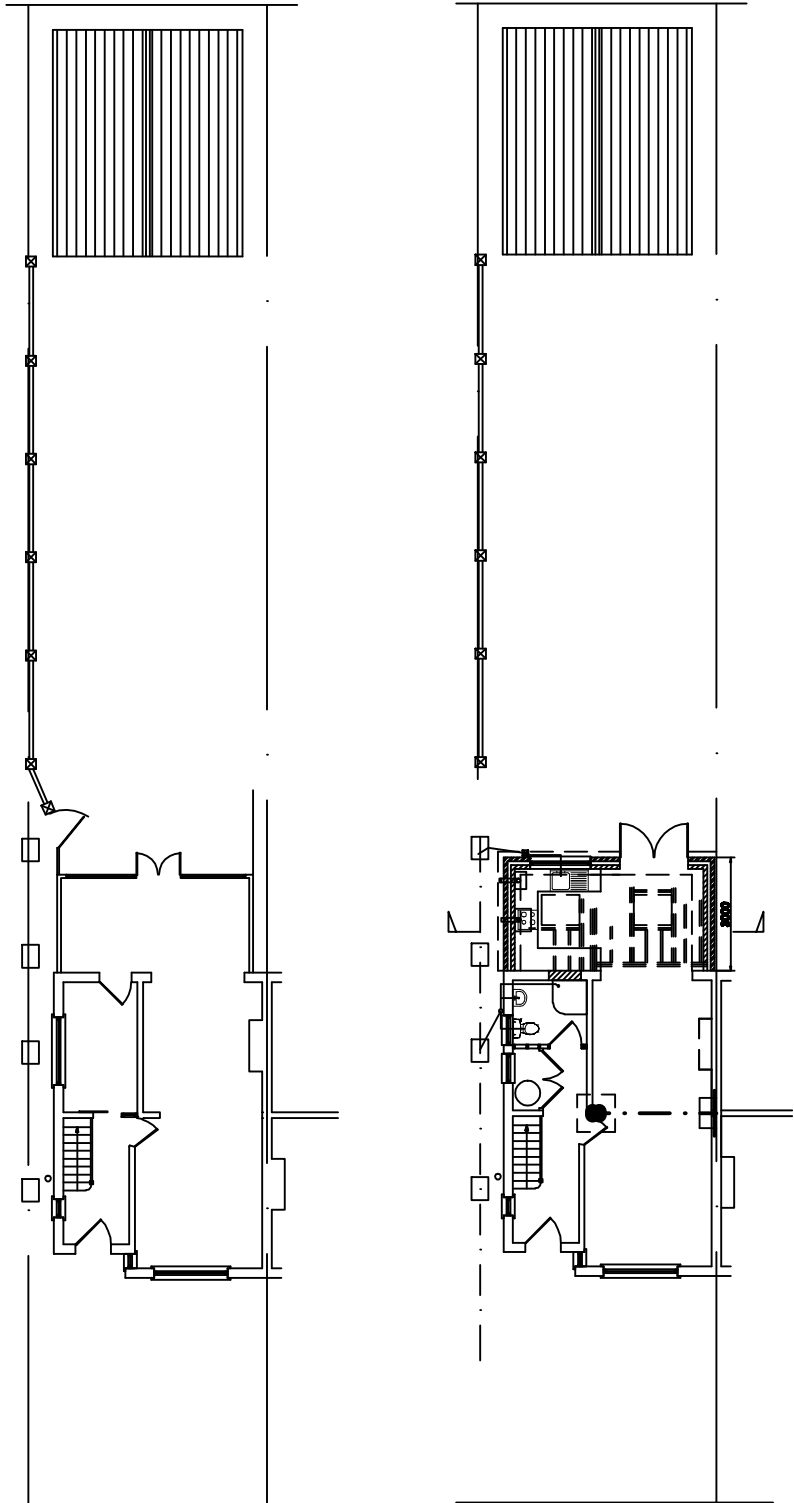

EXTG SITE PLAN 1:200      PROP SITE PLAN 1:200

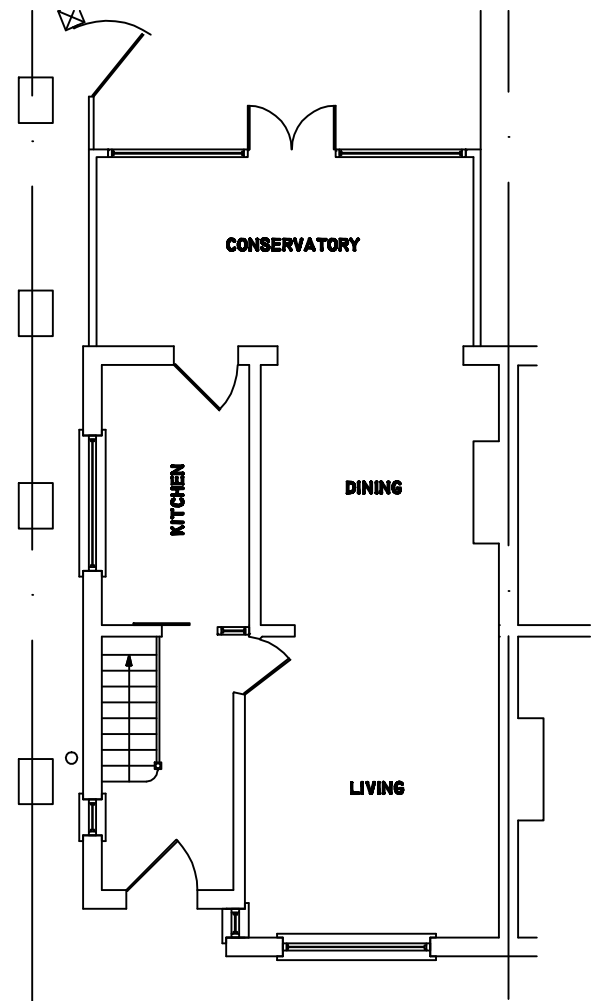

EXTG REAR(SIDE) 1:100  
(OTHER SIDE SIMILAR - HANDED)      EXTG REAR 1:100

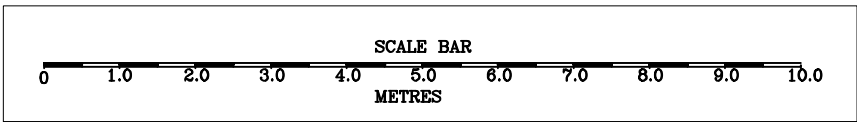

EXTG GROUND FLOOR 1:100



PROP REAR(SIDE) 1:100  
(OTHER SIDE SIMILAR - HANDED)      PROP REAR 1:100

MATERIALS:  
WALLS - BRICKWORK TO MATCH THE EXISTING  
HOUSE WALL IN COLOR AND MAKE AS CLOSE  
AS POSSIBLE.  
ROOF - PITCHED WITH REDLAND REGENT  
CLAY TILES.  
WINDOWS - UPVC DOUBLE GLAZED.

PROJECT:  
24 SPENCER AVE  
HAYES  
UB4 0QX

DESIGN<sup>®</sup>  
169N  
ARCHITECTURAL AND STRUCTURAL  
DESIGN CONSULTANTS

169 TORBAY ROAD  
HARROW  
MIDDLESEX  
HA2 9QF  
TEL : 07958 373 002  
FAX: 0208 248 9225

DRAWING TITLE:  
EXTG GROUND  
FLOOR LAYOUT  
AND ELEVS

CHECKED: PARV      DATE: MAY 09  
DRAWN: GAGAN      SCALE: 1:200,1:100  
DRAWING NUMBER:  
912/10A