




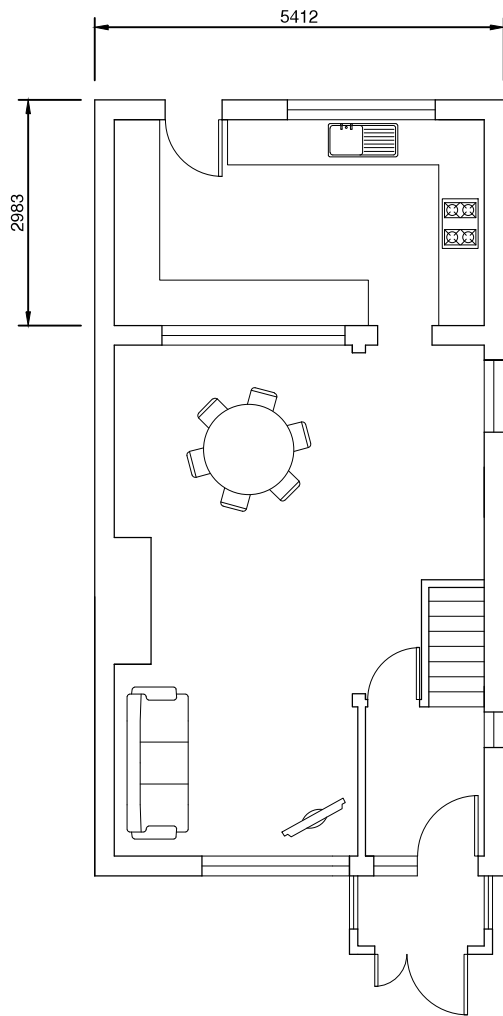


Existing Ground Floor Plan
1:100

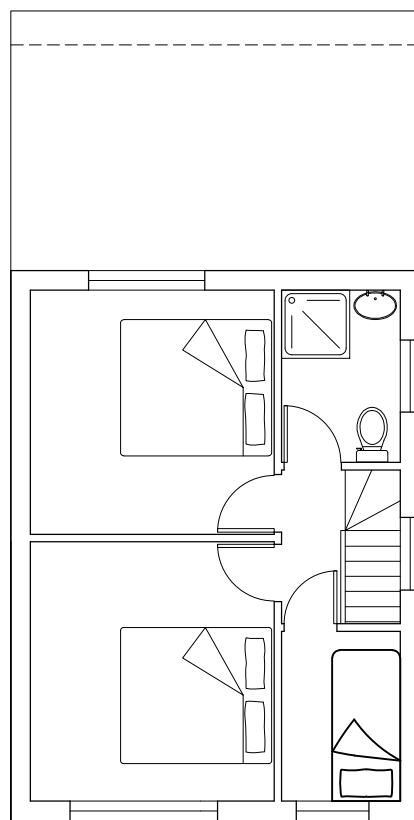

Existing First Floor Plan
1:100

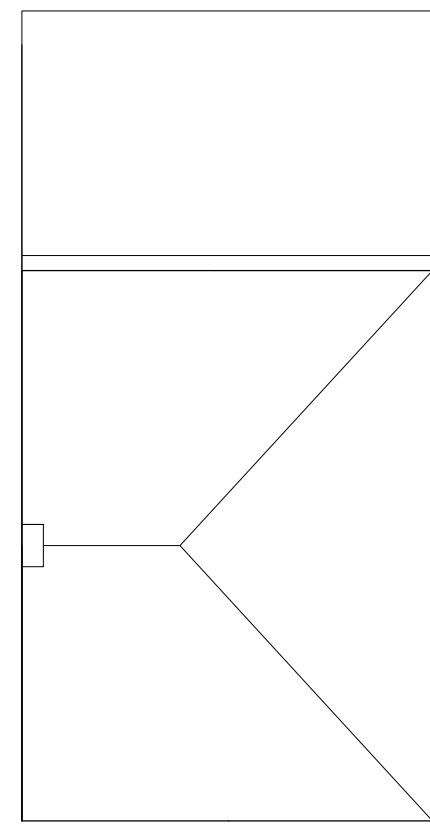

Existing Roof Plan
1:100

 

This drawing has been prepared for planning purposes only and should not be relied upon for construction. All measurements should be checked on site.

Rev	Date	Description
 Unit 822 19-21 Crawford Street London W1H 1PJ 020 3488 1525 info@just-planning.co.uk		
client MR S & MRS J BRAR 39 MARVELL AVENUE, HAYES UB4 0QS		
project SINGLE-STOREY REAR EXTENSION HOUSEHOLDER PLANNING APPLICATION		
drawing title EXISTING FLOORPLANS		
date 28 SEPTEMBER 2016	scale 1:100 @ A3	dwn MG
drawing number 39MA/01/003	rev -	