


This drawing has been prepared for planning purposes only and should not be relied upon for construction. All measurements should be checked on site.


Rev	Date	Description
-----	------	-------------




Proposed Front Elevation (unaltered)
1:100

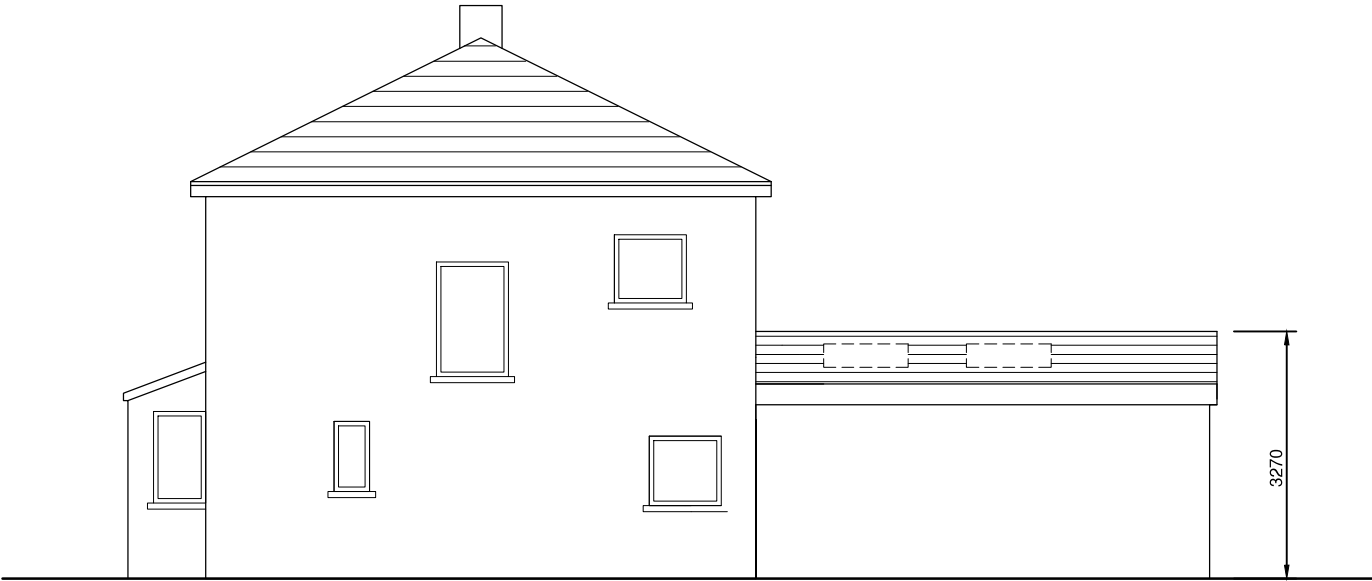


Proposed Side Elevation
1:100

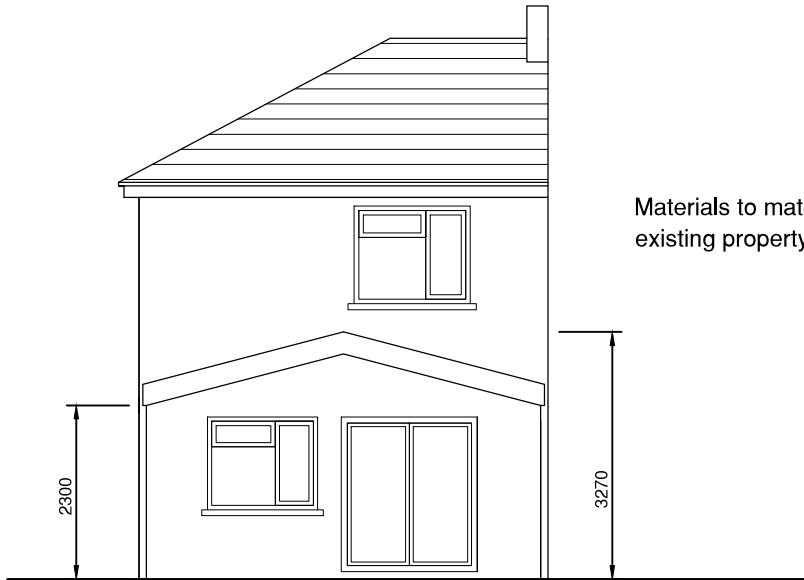

Proposed Rear Elevation
1:100

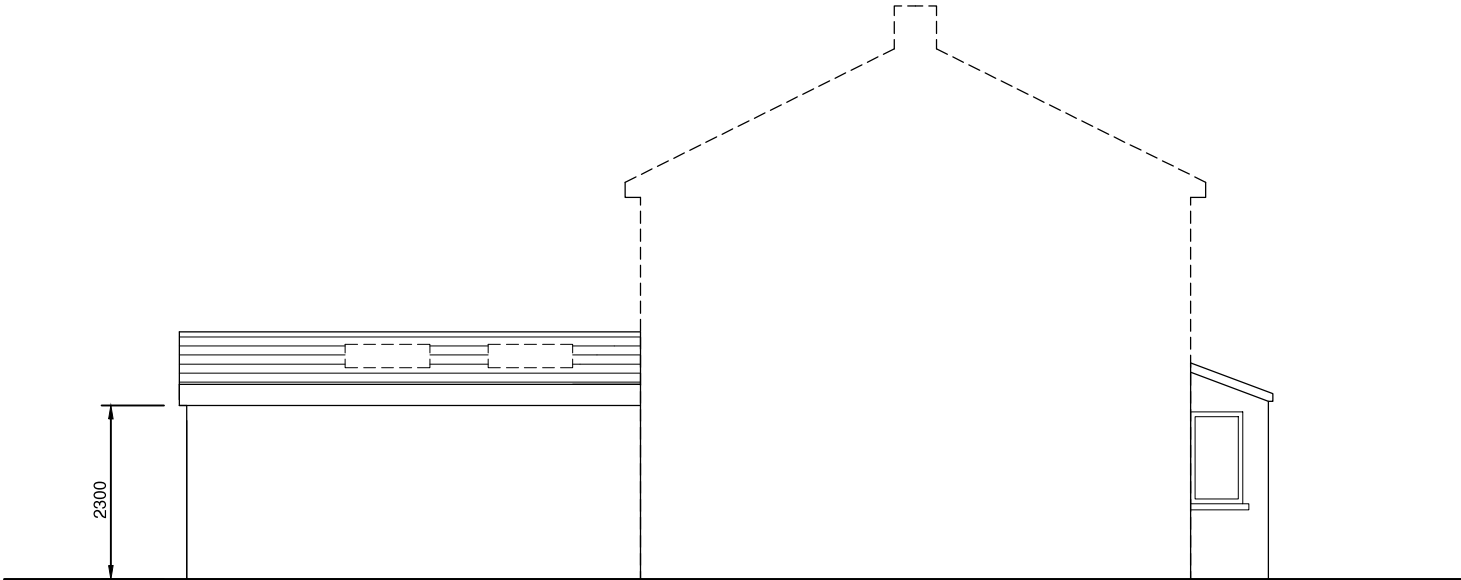

Proposed Side Elevation
1:100

 

Unit 822
19-21 Crawford Street
London W1H 1PJ
020 3488 1525
info@just-planning.co.uk

client		
MR S & MRS J BRAR		
39 MARVELL AVENUE, HAYES UB4 0QS		
project		
SINGLE-STOREY REAR EXTENSION		
HOUSEHOLDER PLANNING APPLICATION		
drawing title		
PROPOSED ELEVATIONS		
date	scale	dwn
28 SEPTEMBER 2016	1:100 @ A3	MG
drawing number	rev	
39MA/01/004	-	