
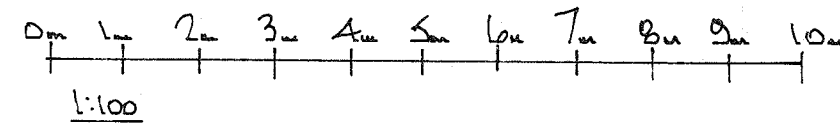


NOTES:
All dimensions must be checked on site and not scaled from this drawing.

Bar Scale

 

THIS DRAWING TO BE
READ IN CONJUNCTION
WITH DRG No 4164 /01&02


MATERIALS

Walls:- Gypsum - Dark Red facing brickwork
1st - Smooth Render
Roof:- Brown Smooth Plain Tiles
Windows/Doors:- White Aluminium - Direct Fix.
Chalk Paving:- Buff Red/Black on Polaris Sub Base
Fencing:- As per site plans.


Carved Brickwork
Shall be used.

PROPOSED FIRST FLOOR PLAN
(Area - 53.61 m²).


PROPOSED GROUND FLOOR PLAN
(Area - 64.31 m²).

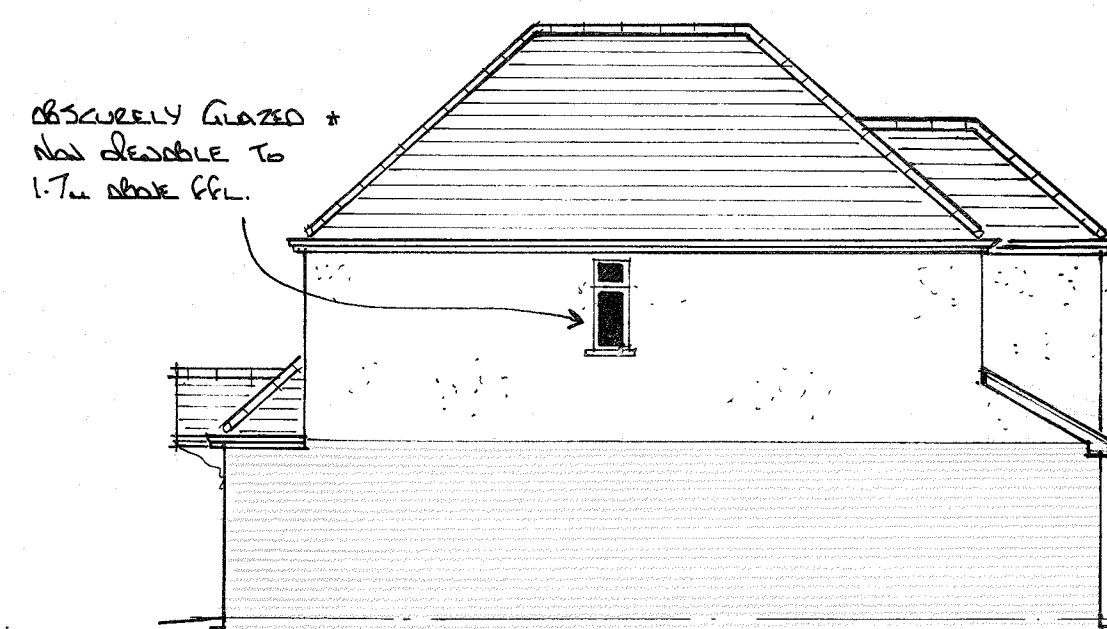


SIDE ELEVATION

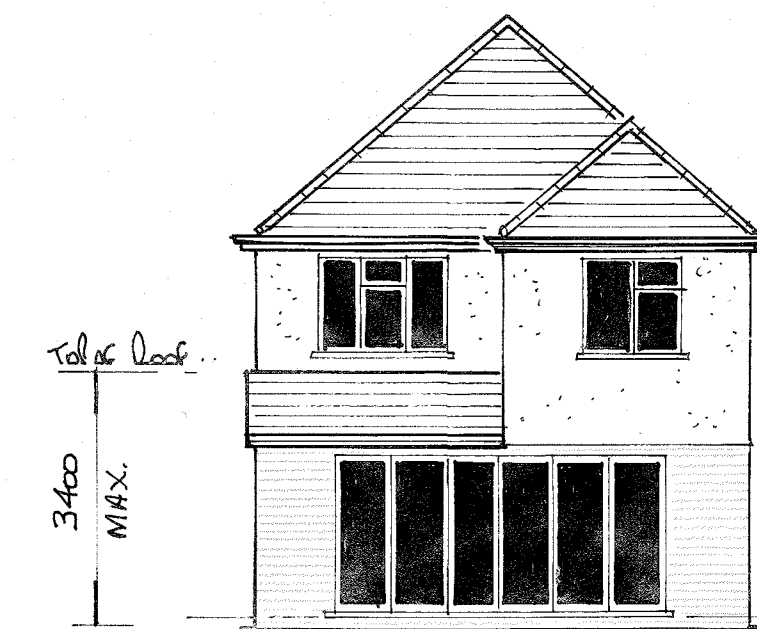

REAR ELEVATION

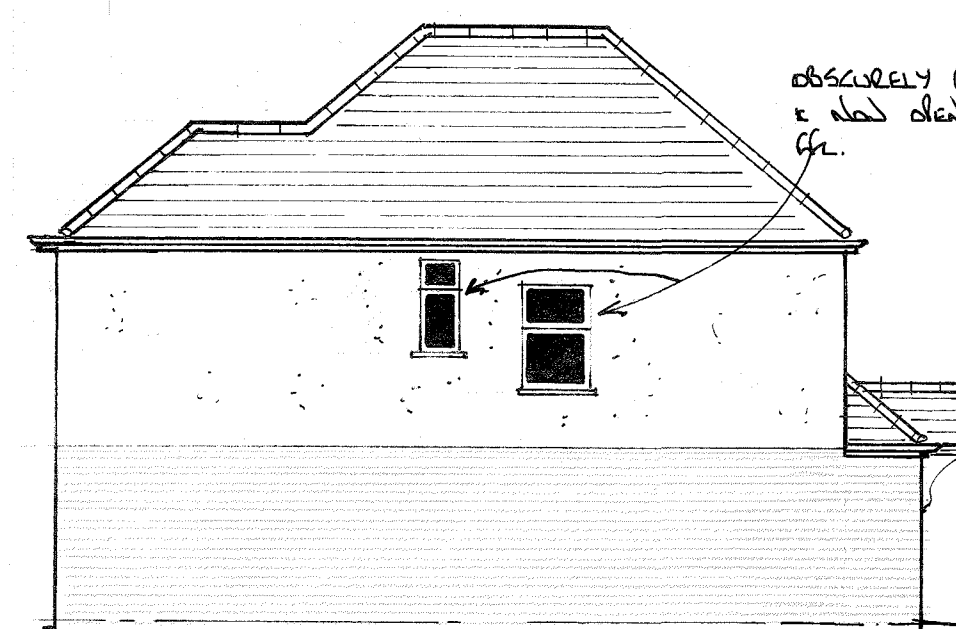

SIDE ELEVATION

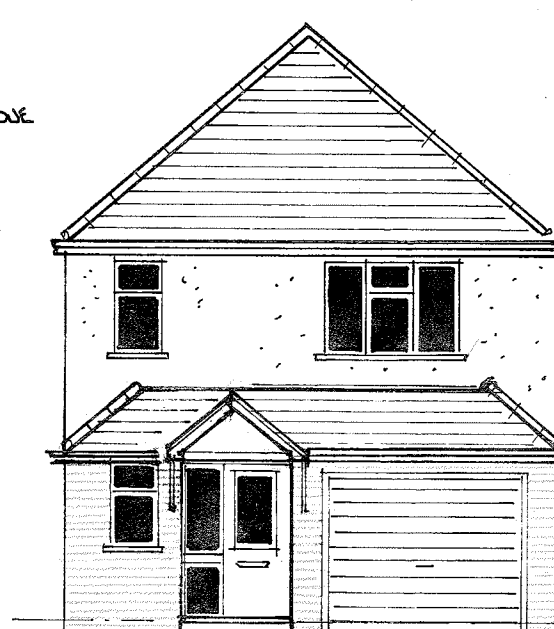

FRONT ELEVATION

Date	Revisions
01/01/03	Rev'd to suit planning
10/01/03	Rev'd to suit planning

© copyright
Pottle & Co Ltd
Planning & Building Consultants
Suite A, 128 Manor Way
Ruislip, Middlesex, HA4 8HR
Tel: 01895 622800
www.pottle.uk.com

Client
AVRIL STEAD

Job Title
59 ELM AVENUE
RUISLIP
MIDDX

Drawing Title
FLOOR PLANS AND
ELEVATIONS
(Dwelling 2)

Scale 1:50. 100.

Date 01/01/03 Drawn by JCB

Drg No. 4164 /03 Rev. JCB