



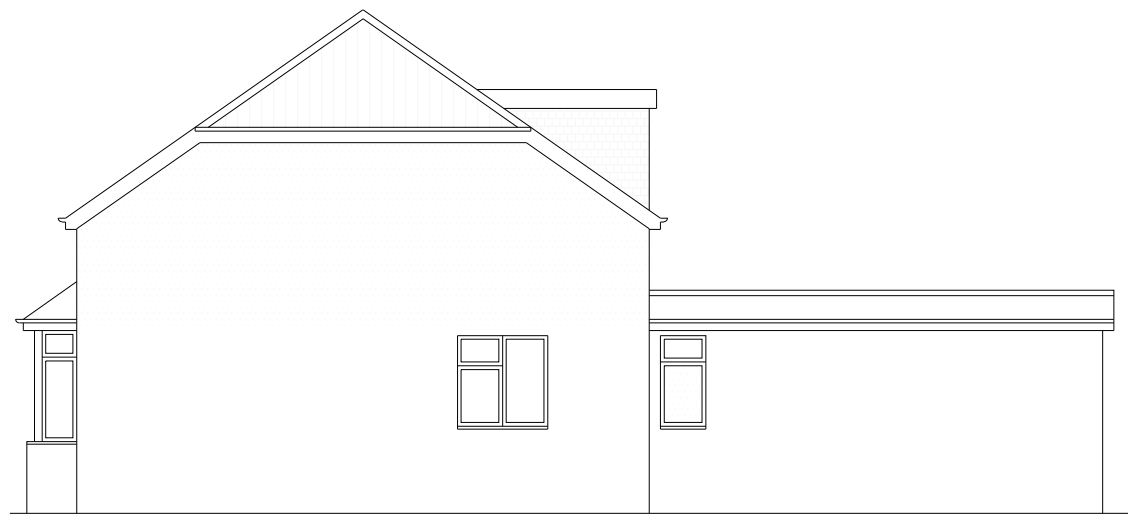


PROPOSED SIDE ELEVATION

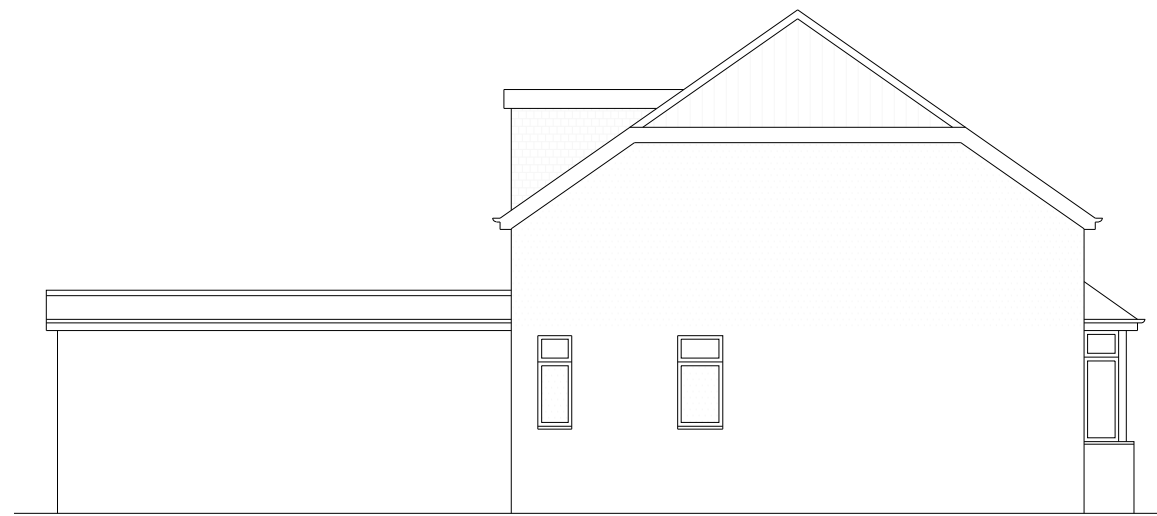

PROPOSED ANOTHER SIDE ELEVATION




PROPOSED FRONT ELEVATION

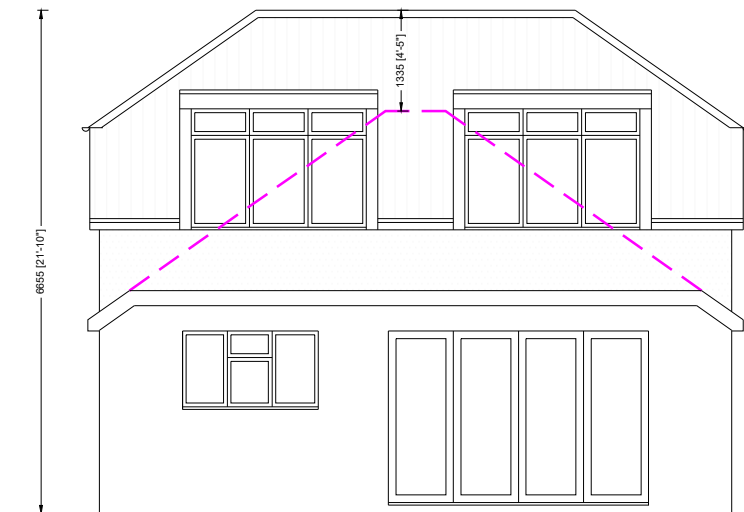

PROPOSED REAR ELEVATION

PROPOSED MATERIALS USED IN ANY EXTERIOR WORK WOULD BE OF A SIMILAR APPEARANCE TO THOSE USED IN THE CONSTRUCTION OF THE EXTERIOR OF THE EXISTING DWELLING HOUSE

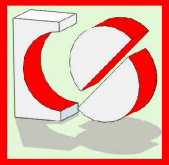

CRAFTED SPACES
ARCHITECTURE + URBANISUM

DESIGNING WITH SOCIAL ECONOMIC & ENVIRONMENTAL SUSTAINABILITY
(M) 07973988297

Applicant: MS & MRS ZAKIROV			
Job Title: 48 MYRTLE AVENUE, RUISLIP, HA4 8RZ			
Drawing Title: PROPOSED ELEVATIONS			
Scale: 1:50 Date: 24/09/23	Drawing No. PA3-21118-07	Print Size A3	Revision
Drawing Status FOR PLANNING APPROVAL			

