




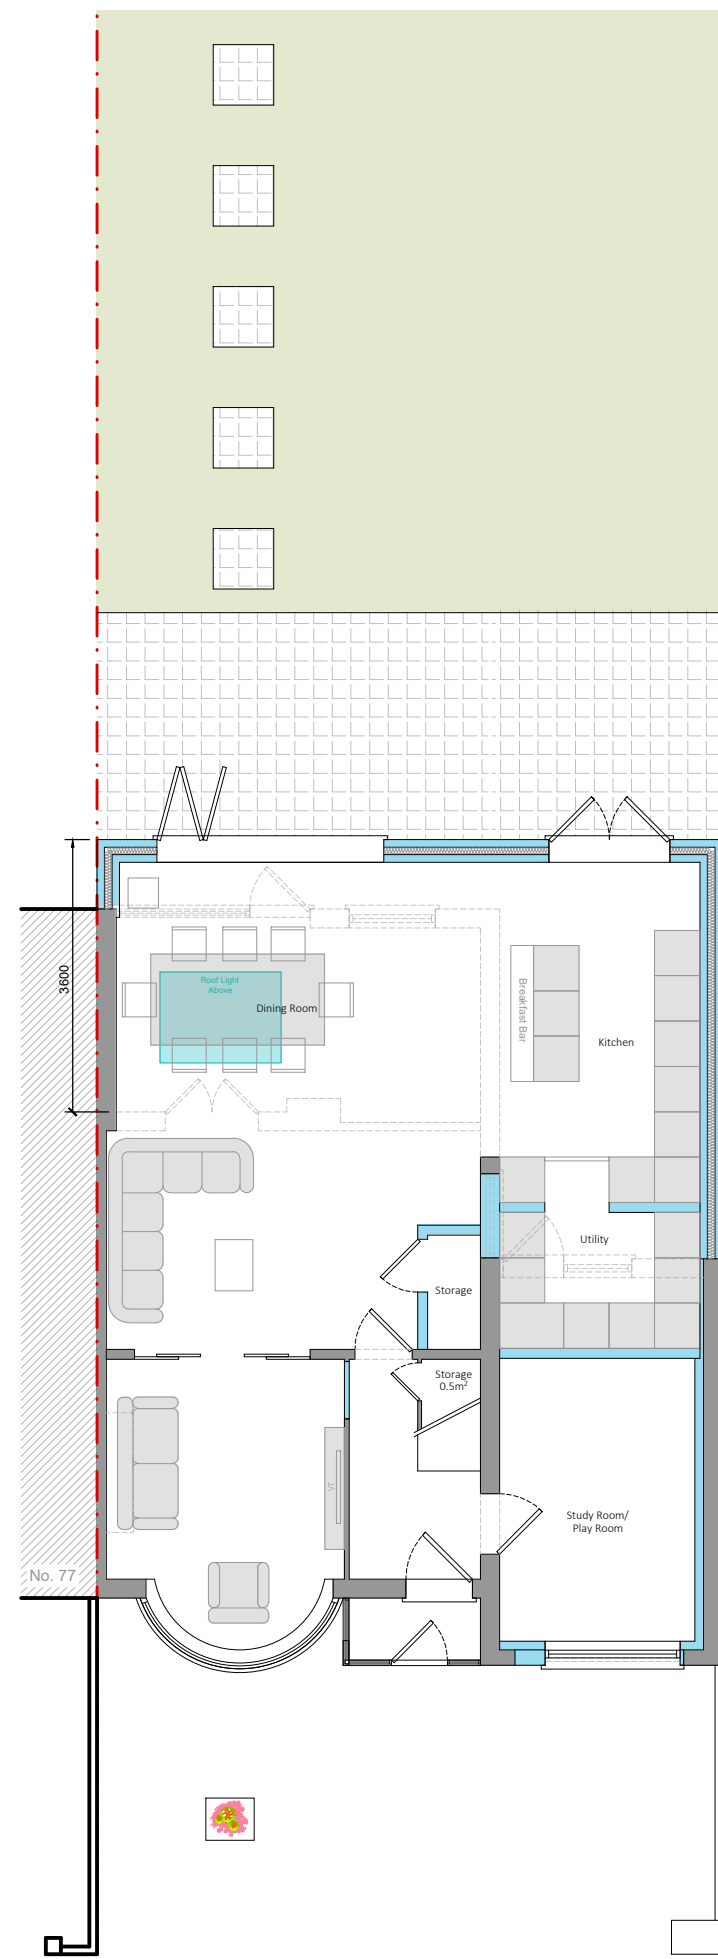

9 Proposed Ground Floor Plan
SCALE: 1:100

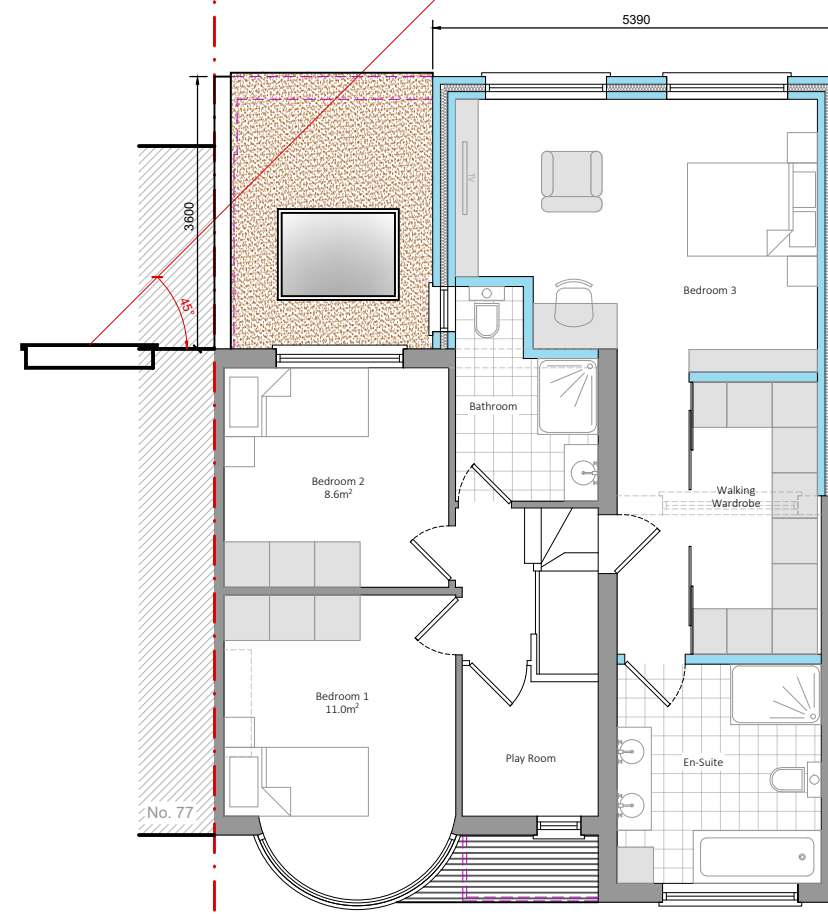

10 Proposed First Floor Plan
SCALE: 1:100

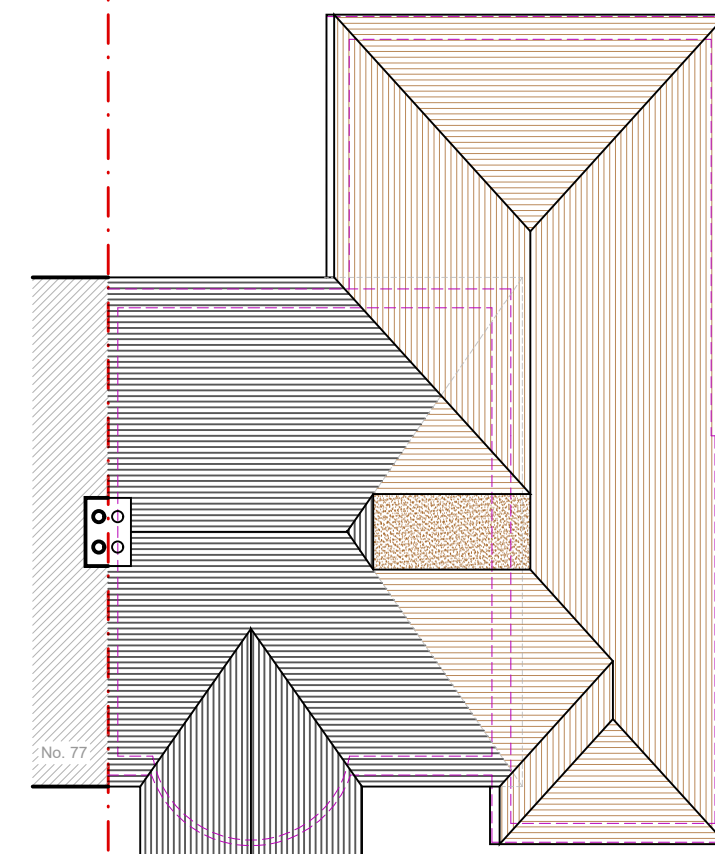


11 Proposed Roof Plan
SCALE: 1:100




12 Proposed Front Elevation
SCALE: 1:100




13 Proposed Rear Elevation
SCALE: 1:100

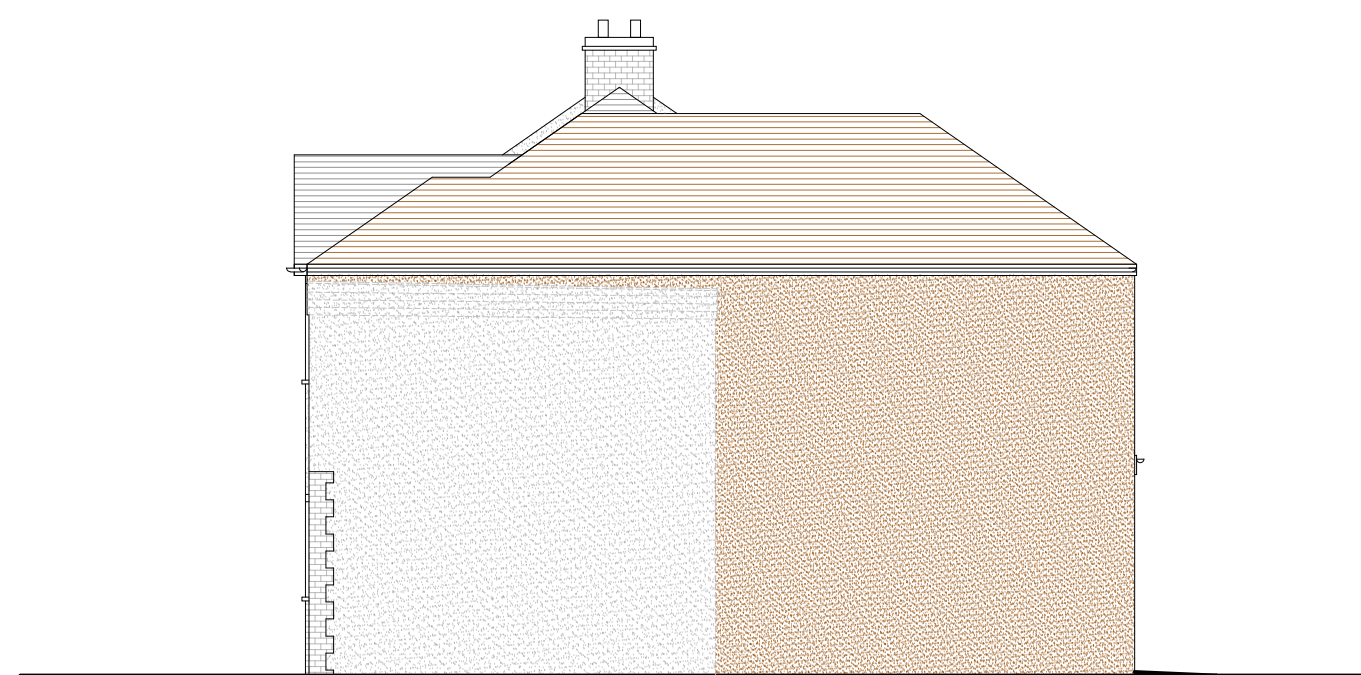

14 Proposed Side Elevation
SCALE: 1:100

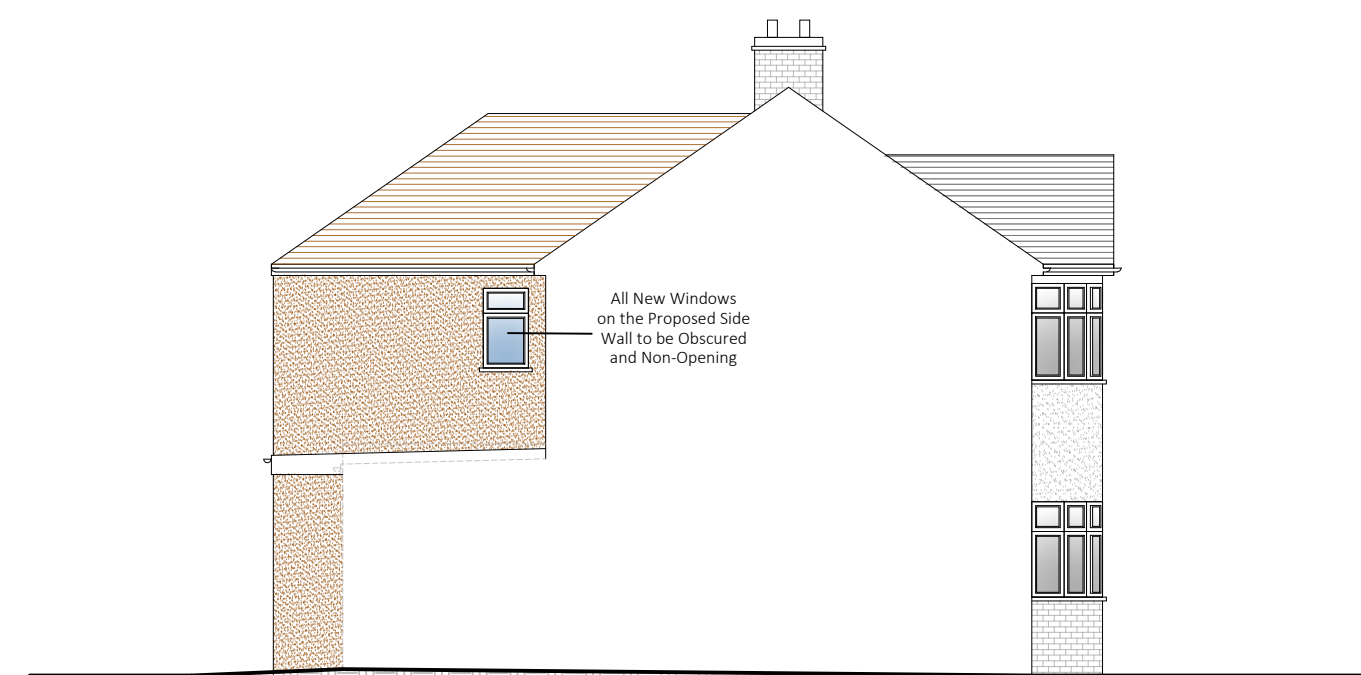

15 Proposed Side Elevation
SCALE: 1:100

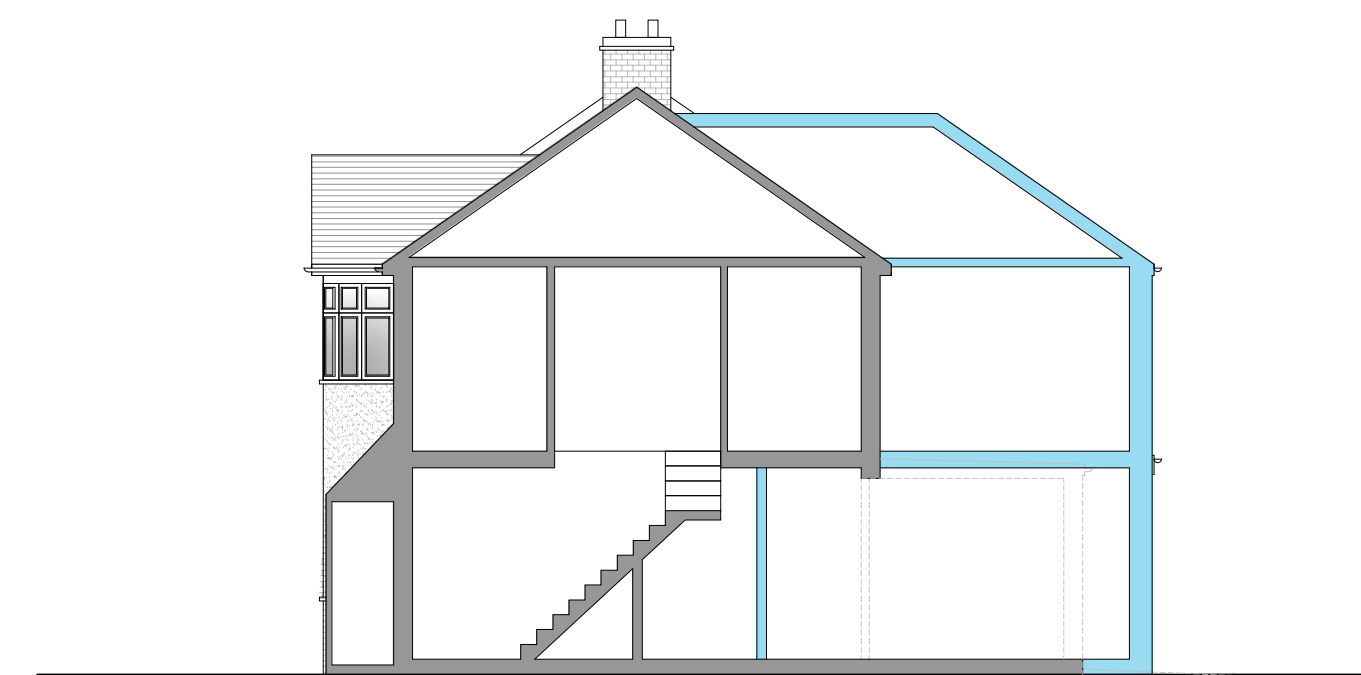

16 Proposed Side Section
SCALE: 1:100



 Existing Wall		 New Walls
 Existing Structure		 Proposed Extensions
Existing Walls to be Removed		F230 Fire Doors - 30mins
IMPORTANT NOTE: This drawing is intended for the Local Authority Planning Building Control Department. All dimensions, levels, areas, positions and locations are to be confirmed by the client and the designer. The designer is responsible for ensuring compliance with the Building Regulations, and appropriate Health & Safety on site. The client must obtain any necessary Party Wall Agreements, prior to engaging in the works on site.		
Revision	Date	Description
A	06/10/2023	Planning Officer Comments
B	10/10/2023	Planning Officer Comments
C	13/10/2023	Planning Officer Comments
Page Size	Scale	Proposed Plans & Elevations & Section
A1	1:100	BR79-02-1002C
Revision	C	Dec-23
Drawn By	Checked By	Date
AG	AG	79 Bridgewater Rd Ruship HA4 0EE
Planning Issue	email: info@agdesign-build.com Tel: 07474115631	



ag
Design-build.com