




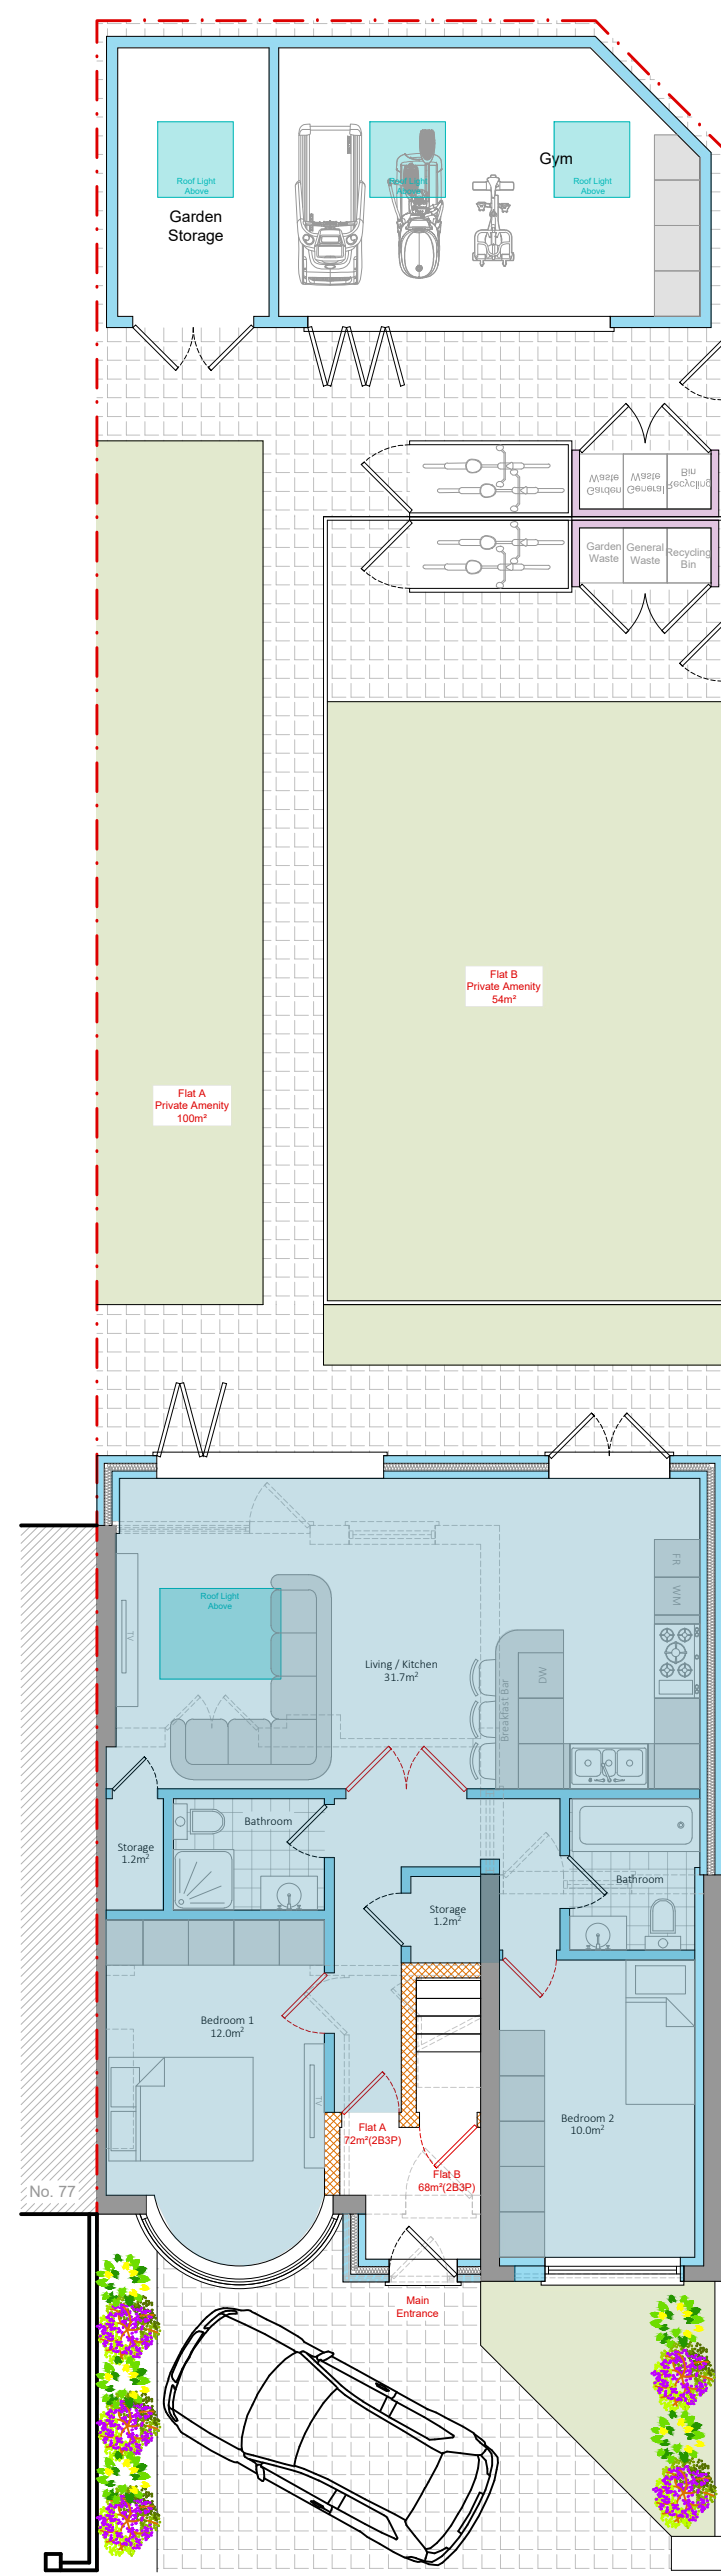


9 Proposed Ground Floor Plan
SCALE: 1:100

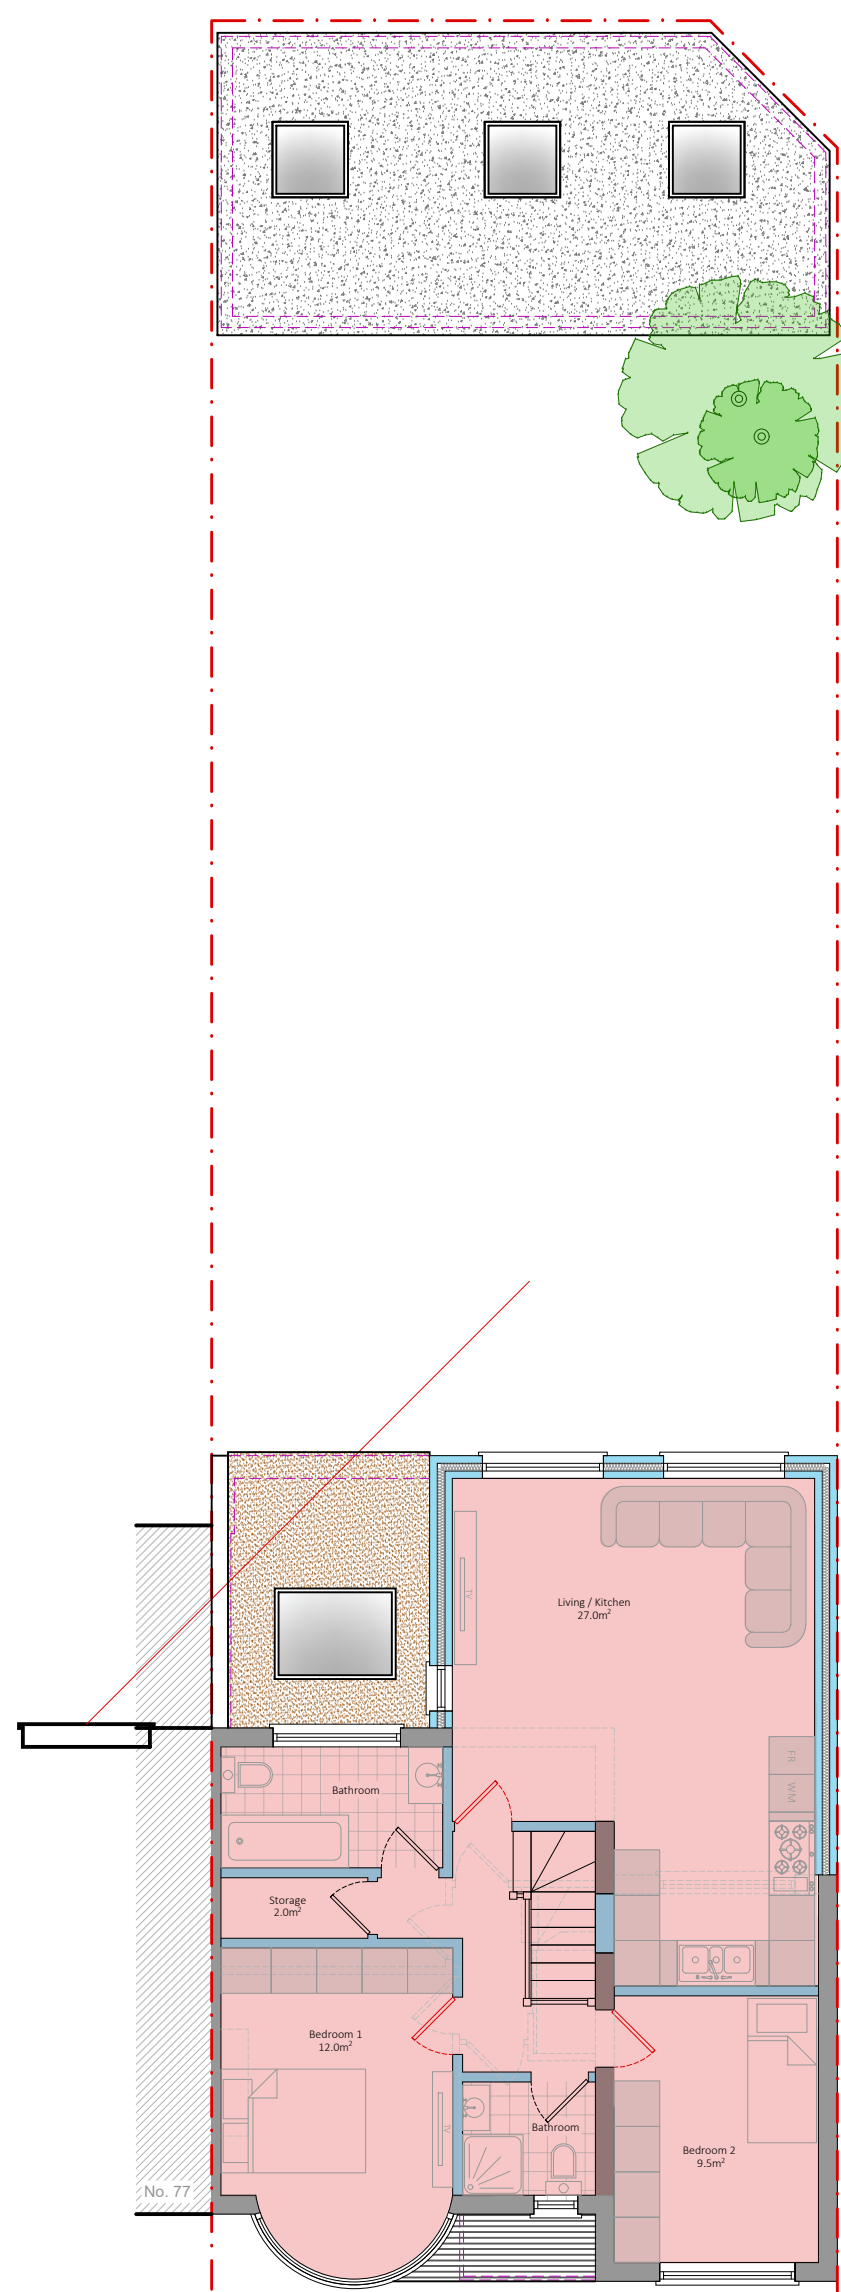

10 Proposed First Floor Plan
SCALE: 1:100

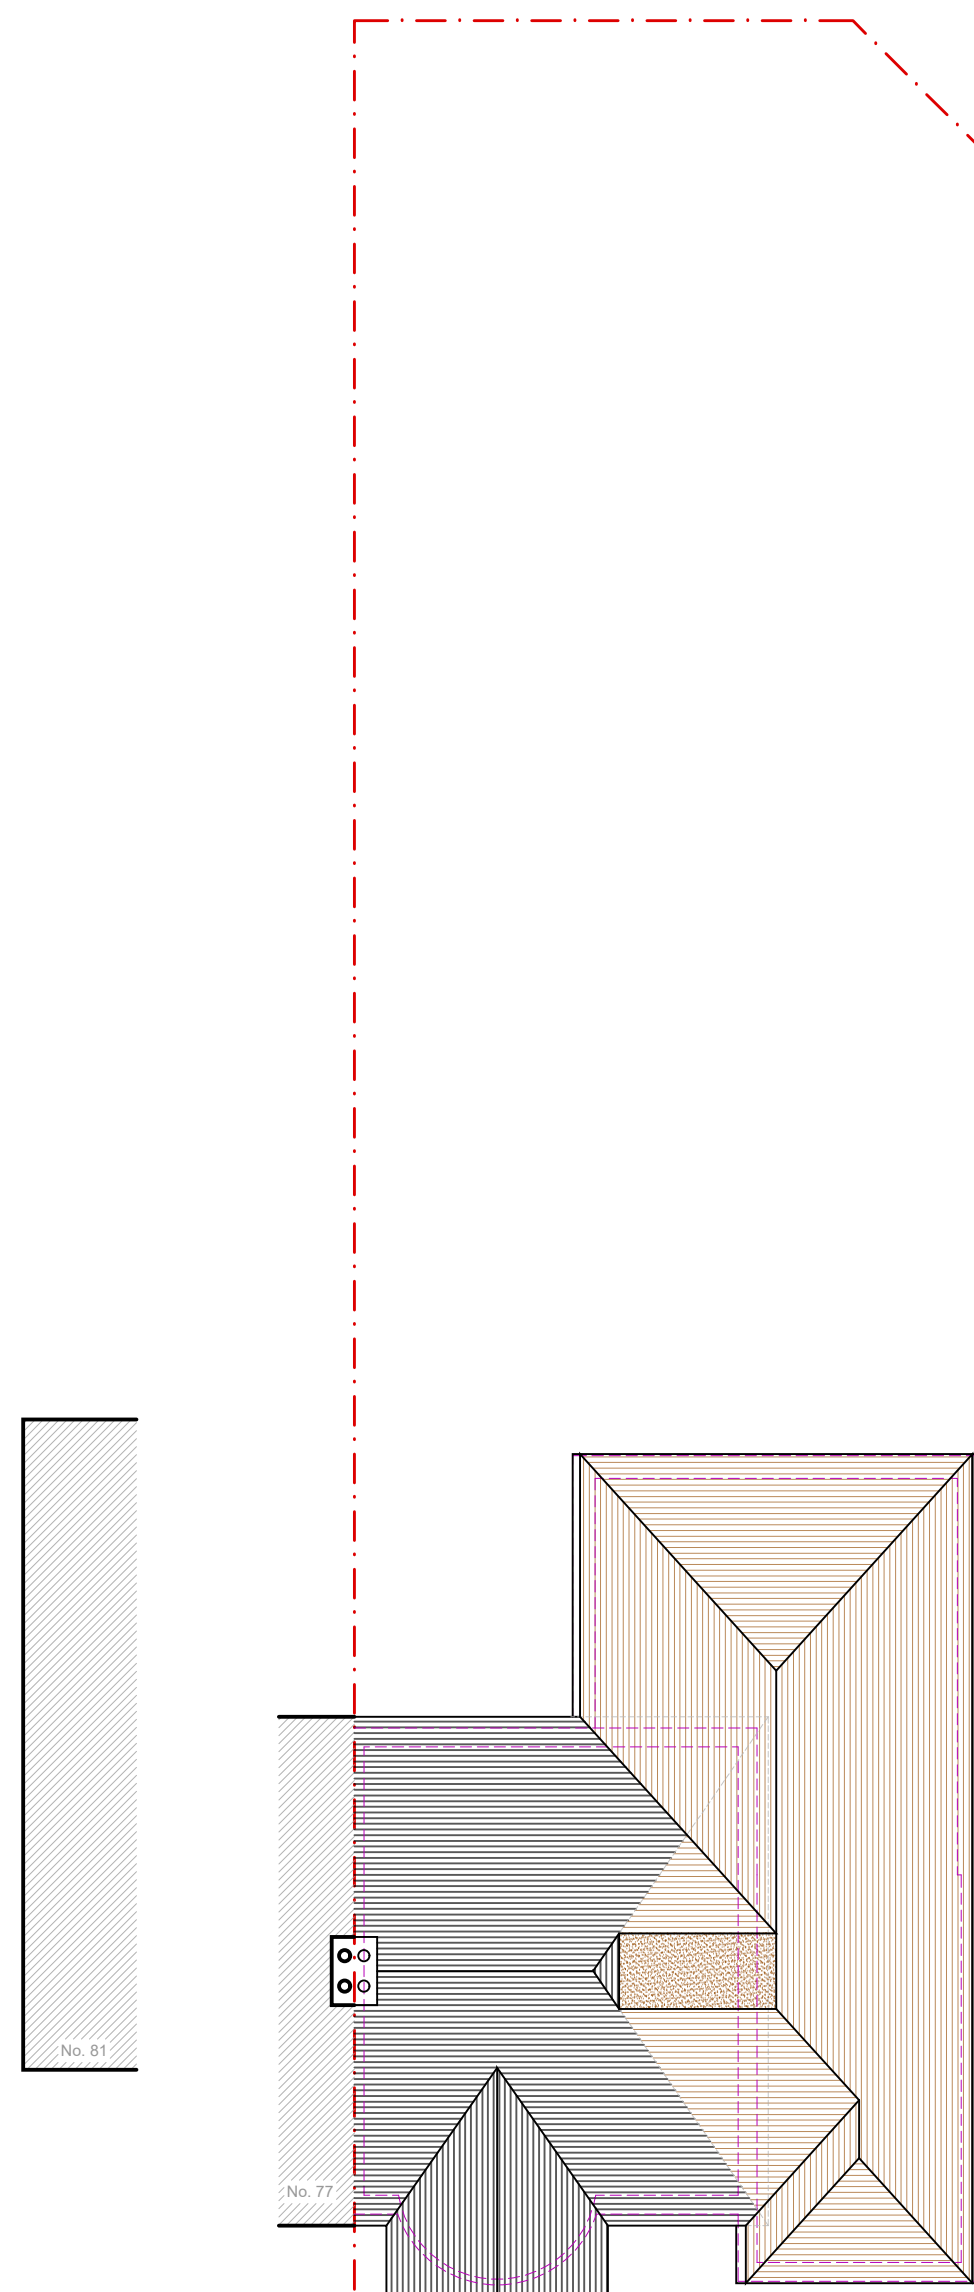

11 Proposed Roof Plan
SCALE: 1:100

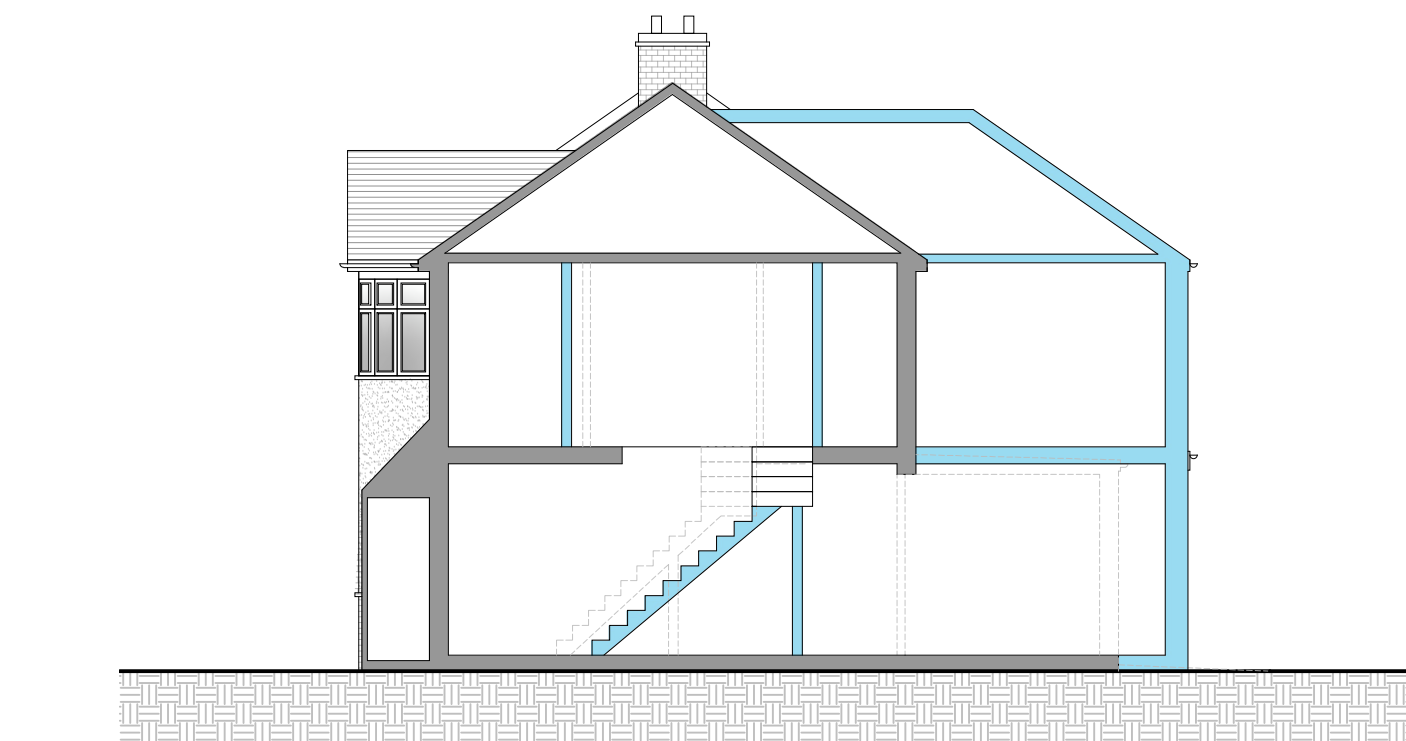


16 Proposed Side Section
SCALE: 1:100


Accommodation Schedule							
Flat Number		Floor	No. of Bedrooms	Occupancy	Living/Kitchen Area	GIA (Proposed)	Area of 2.3m High>
Flat 1		Ground	2	3	31.7m²	72.0m²	72.0m²
Flat 2		First	2	3	27.0m²	68.0m²	68.0m²




12 Proposed Front Elevation
SCALE: 1:100

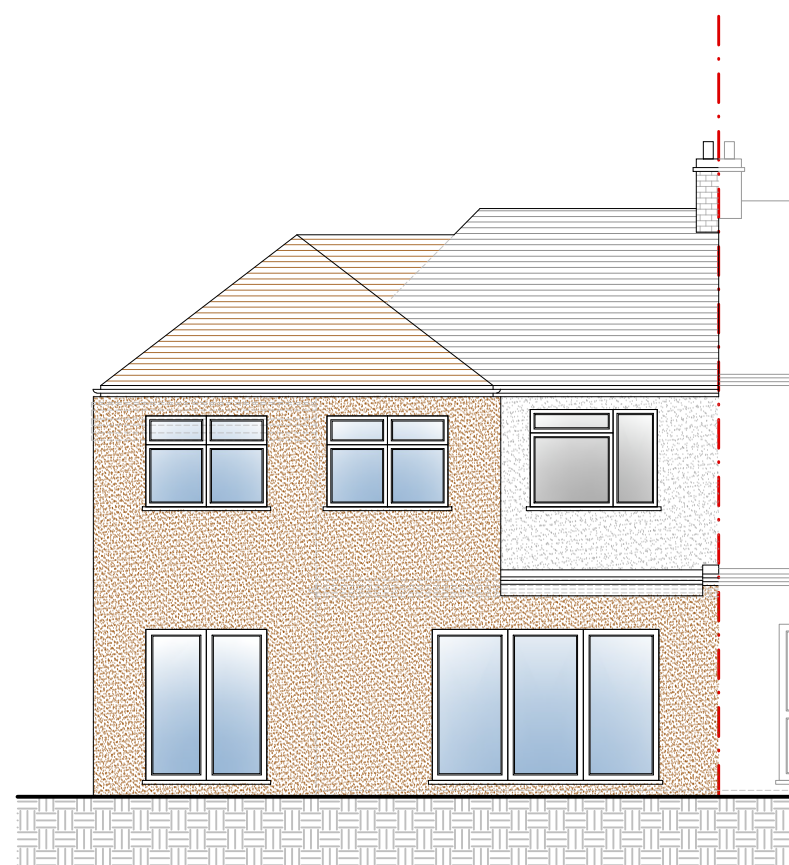

13 Proposed Rear Elevation
SCALE: 1:100

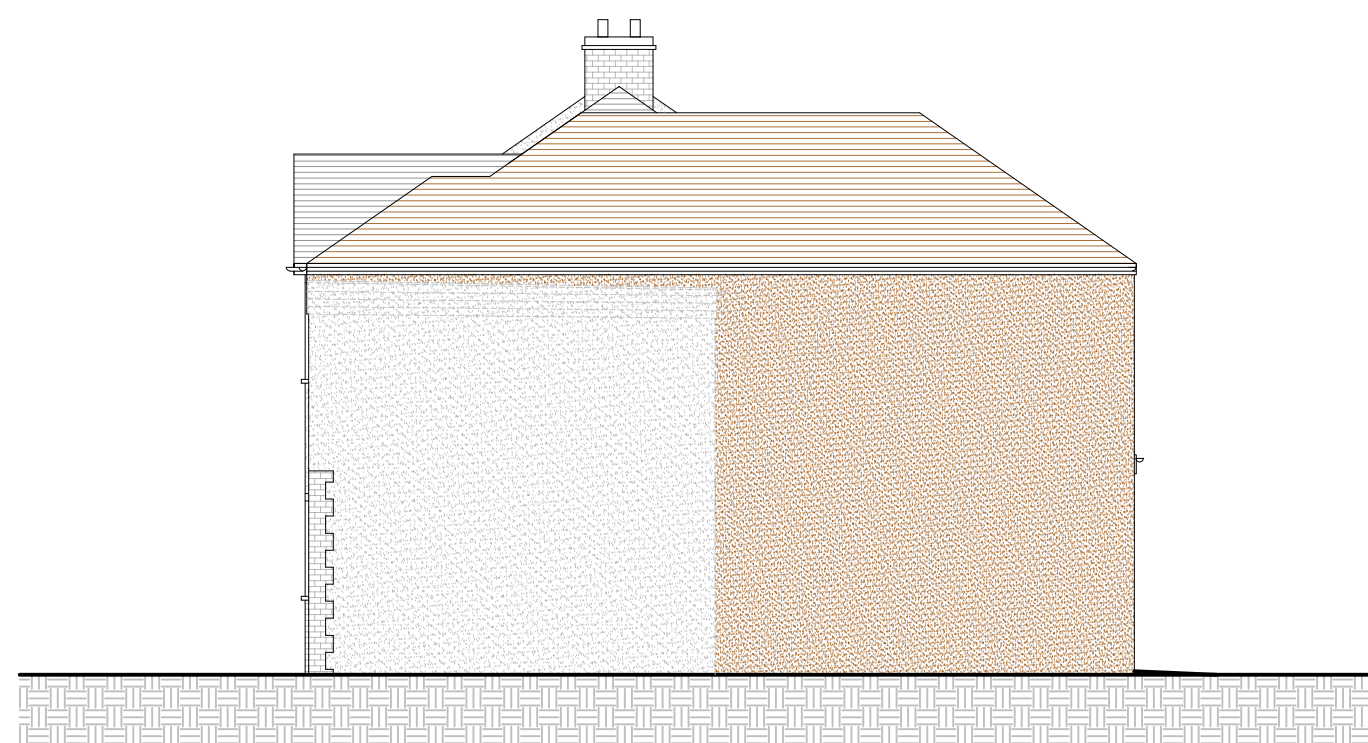


14 Proposed Side Elevation
SCALE: 1:100

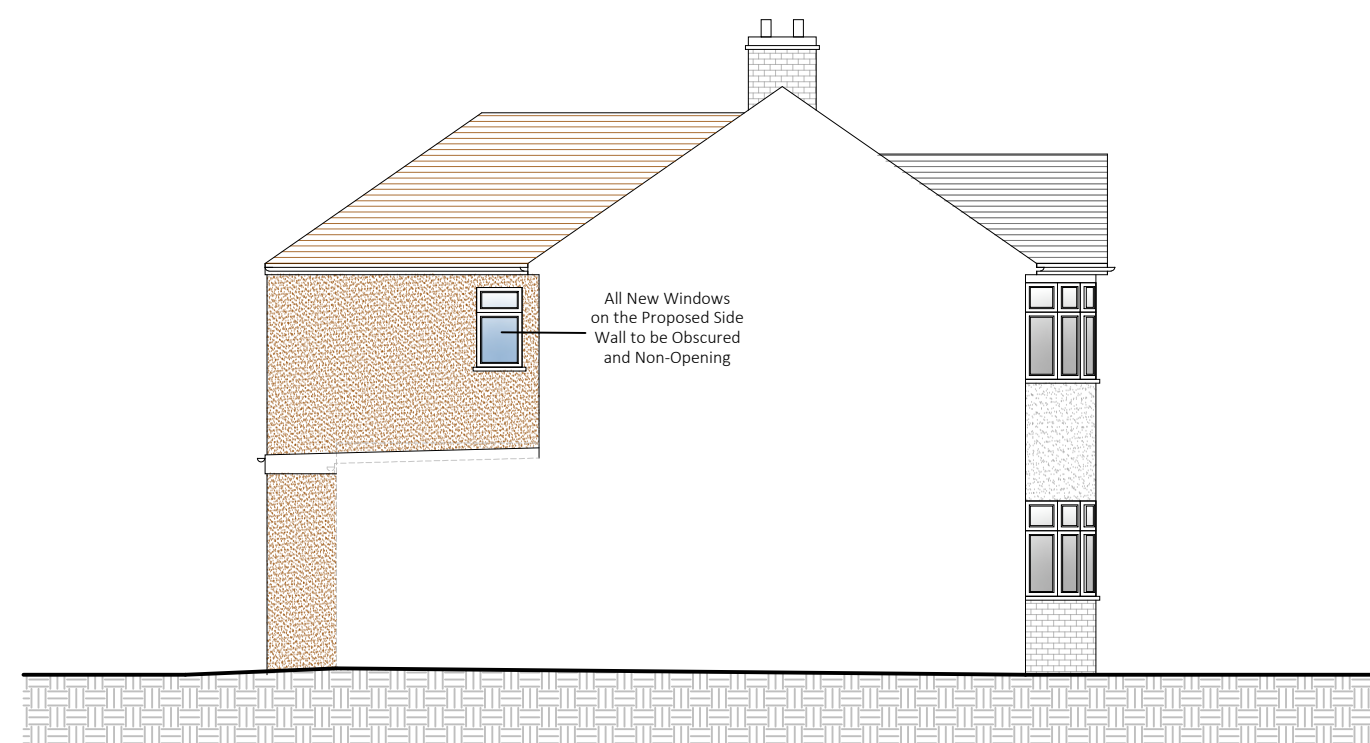

15 Proposed Side Elevation
SCALE: 1:100

Please Note
Extensions already approved under:
Application Ref: 2708/APP/2023/2540 (Extensions)
Application Ref: 2708/APP/2023/1832 (Outbuilding)

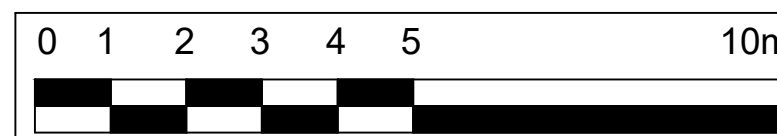

Boundary Wall		New Walls	
Existing Structure		Proposed Extensions	
Existing Walls to be Removed		FD30 Fire Doors - 30mins	
APPROVAL NOTE: This drawing is intended for the Local Authority Planning Building Control Department. All dimensions, levels, areas, positions and locations of buildings are indicated on drawings and are to be checked on site prior to the construction of the proposed works by the Contractor. The Contractor is responsible for ensuring compliance with the CDM Regulations, and appropriate Health & Safety on site. The Owner must obtain any necessary Party Wall Agreements, prior to engaging in the works on site.			
Revision	Date	Description	
Page No:	Scale	Proposed Plans & Elevations & Section	
1	1:100		
Revision	1st	Drawing Number	BR79-03-1002
Dec-23			
Drawn By	Checked By	Site Address	79 Bridgewater Rd Ruislip H&A GEE
AG		Design Stage	
email: info@agdesign-build.com Tel: 07474115631			

design-build.com