



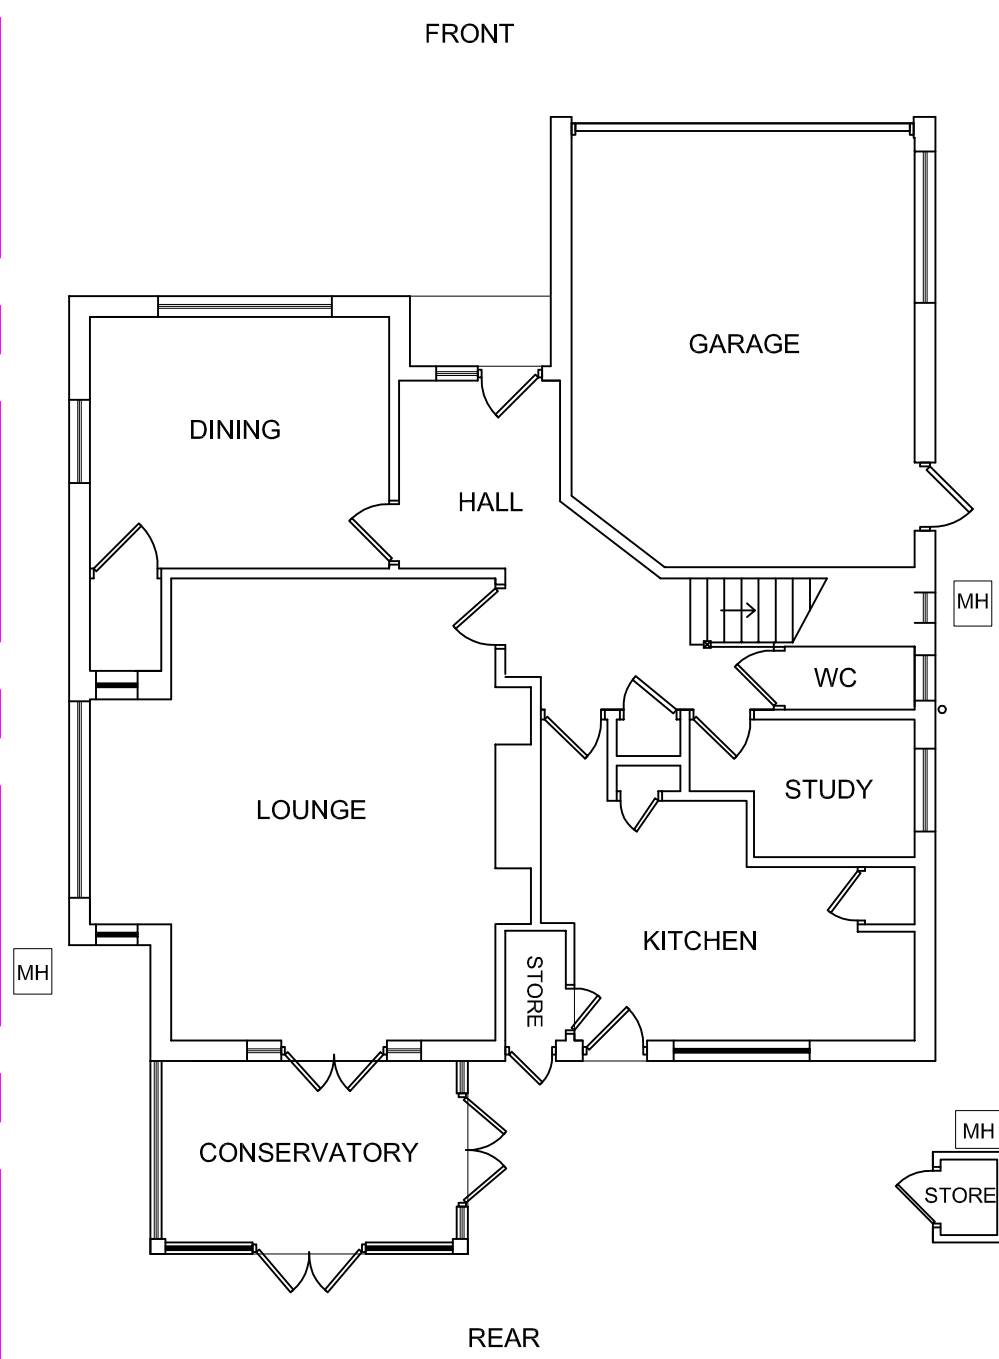

EXISTING GROUND FLOOR PLAN
Scale 1:100

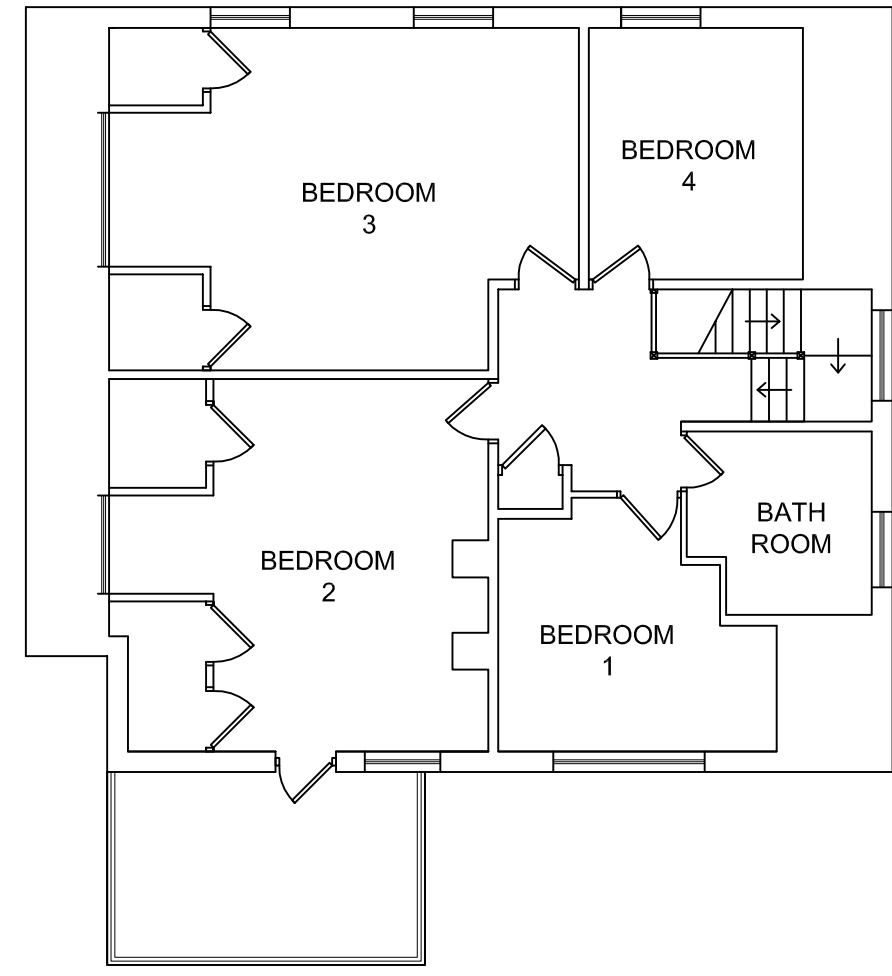


EXISTING FIRST FLOOR PLAN
Scale 1:100




EXISTING REAR ELEVATION
Scale 1:100



EXISTING FRONT ELEVATION
Scale 1:100

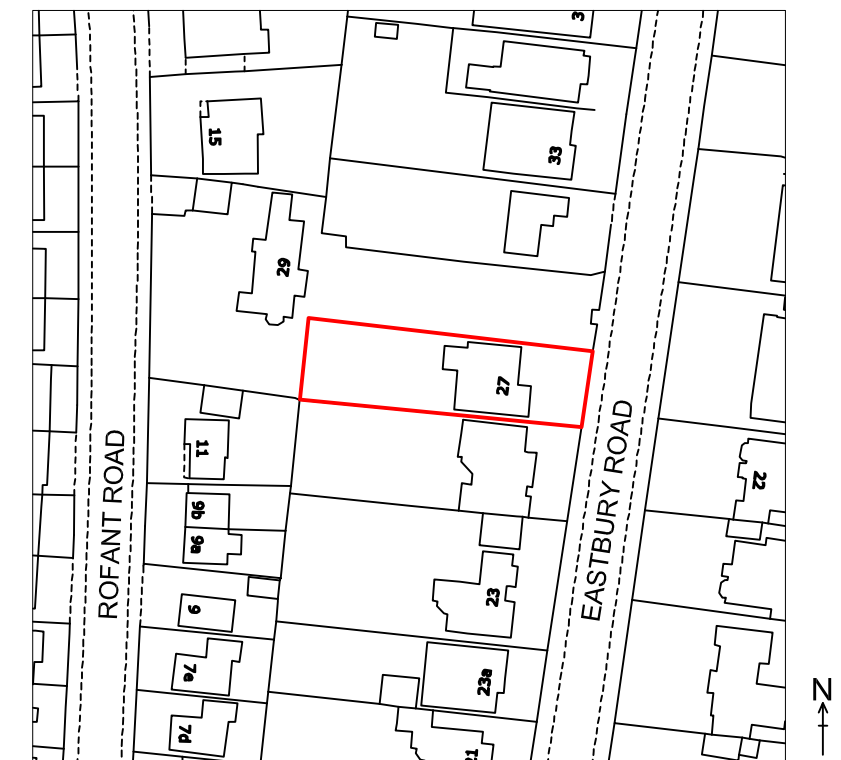


LOCATION PLAN - Scale 1:1250

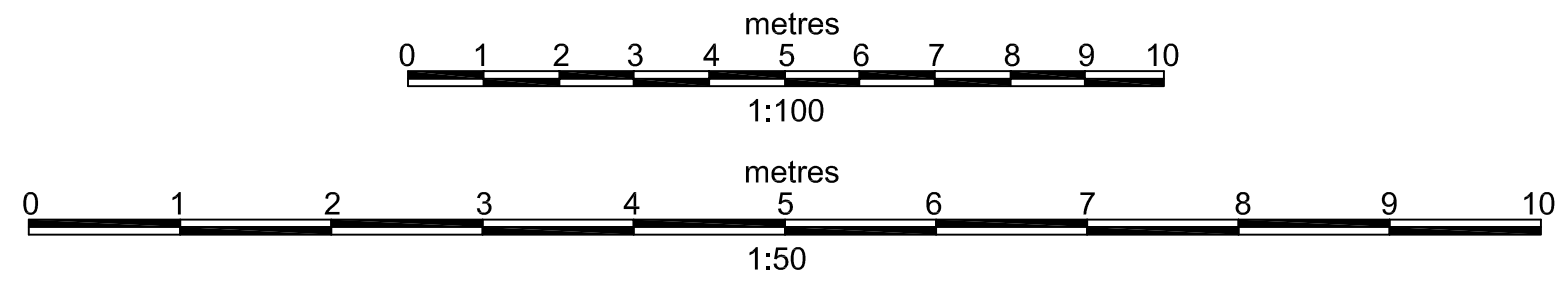


EXISTING SIDE ELEVATION
Scale 1:100




EXISTING SIDE ELEVATION
Scale 1:100

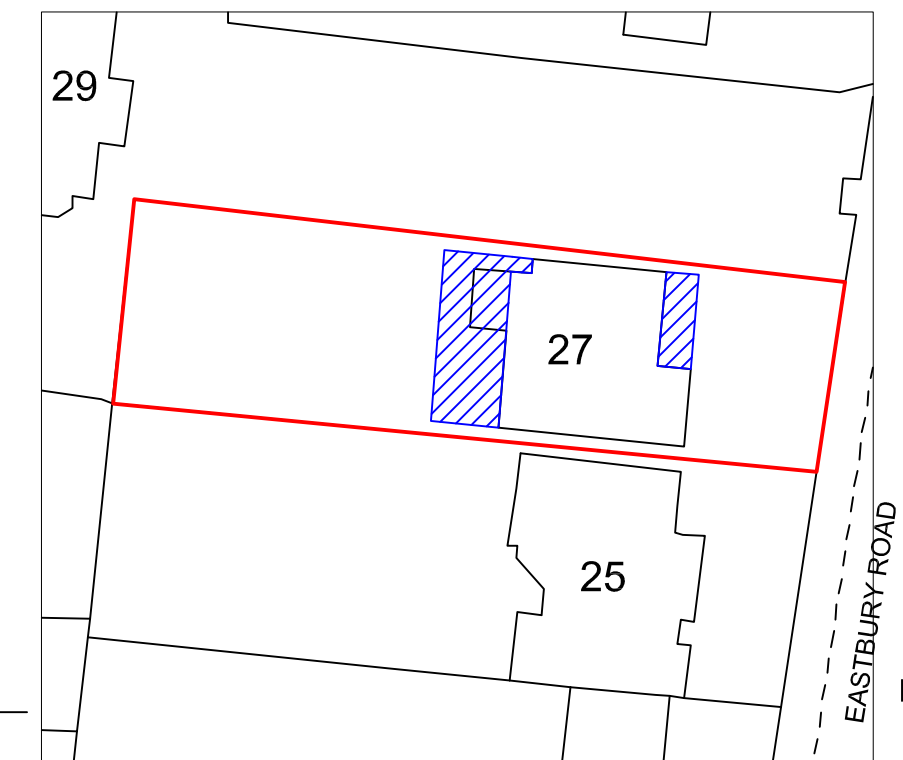


SITE PLAN - Scale 1:500
Proposed Extension

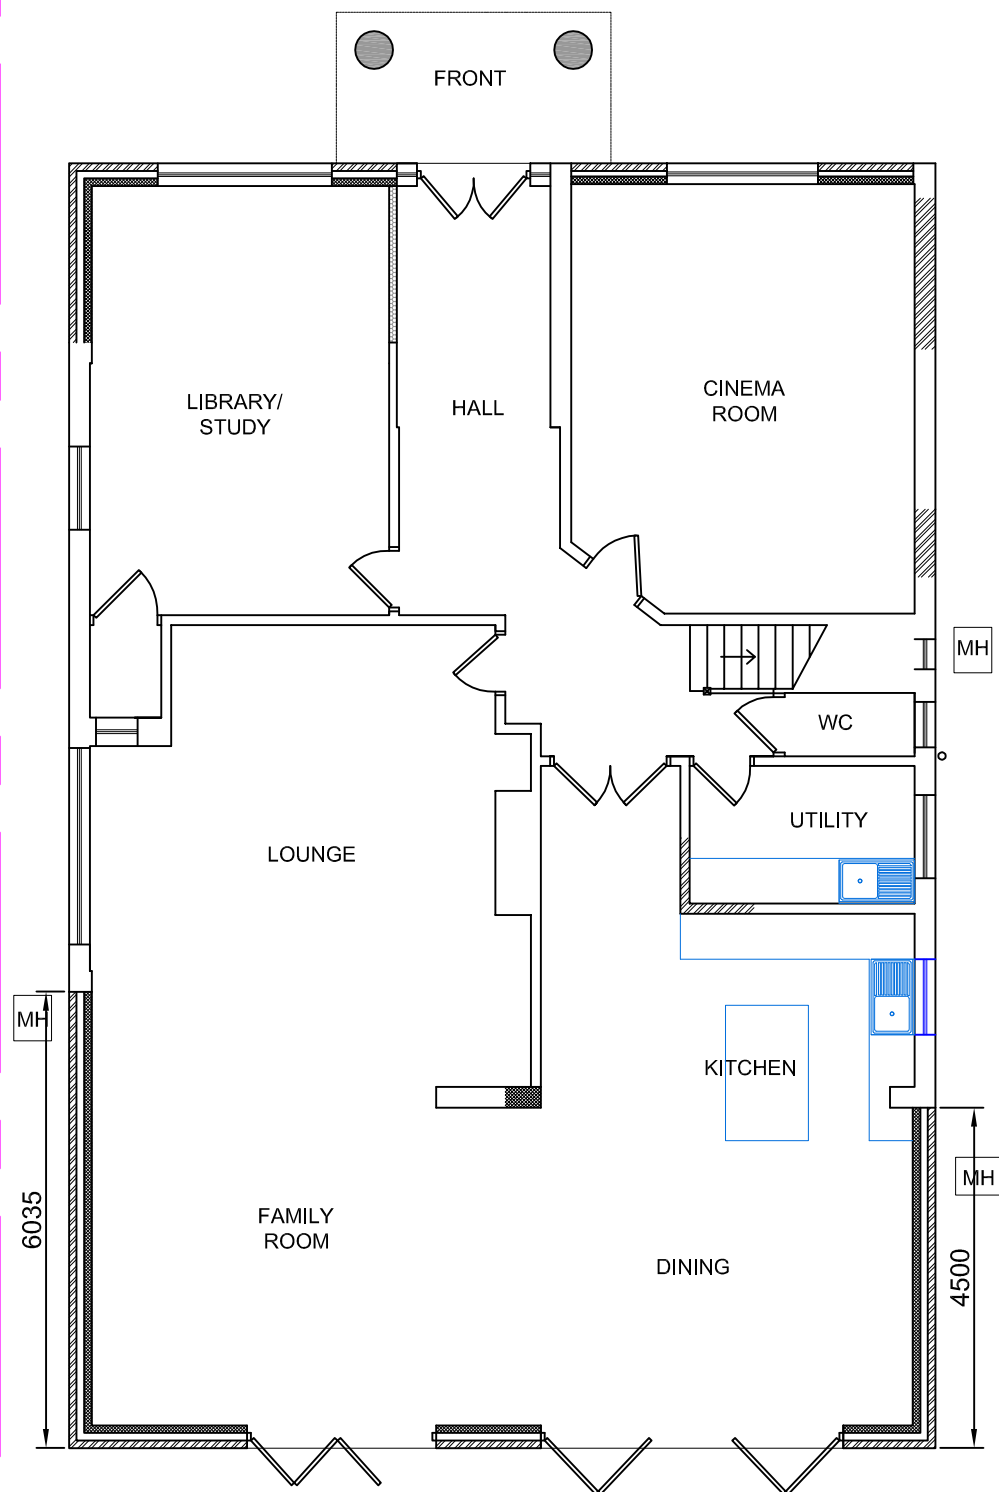


PROPOSED GROUND FLOOR PLAN
Scale 1:100

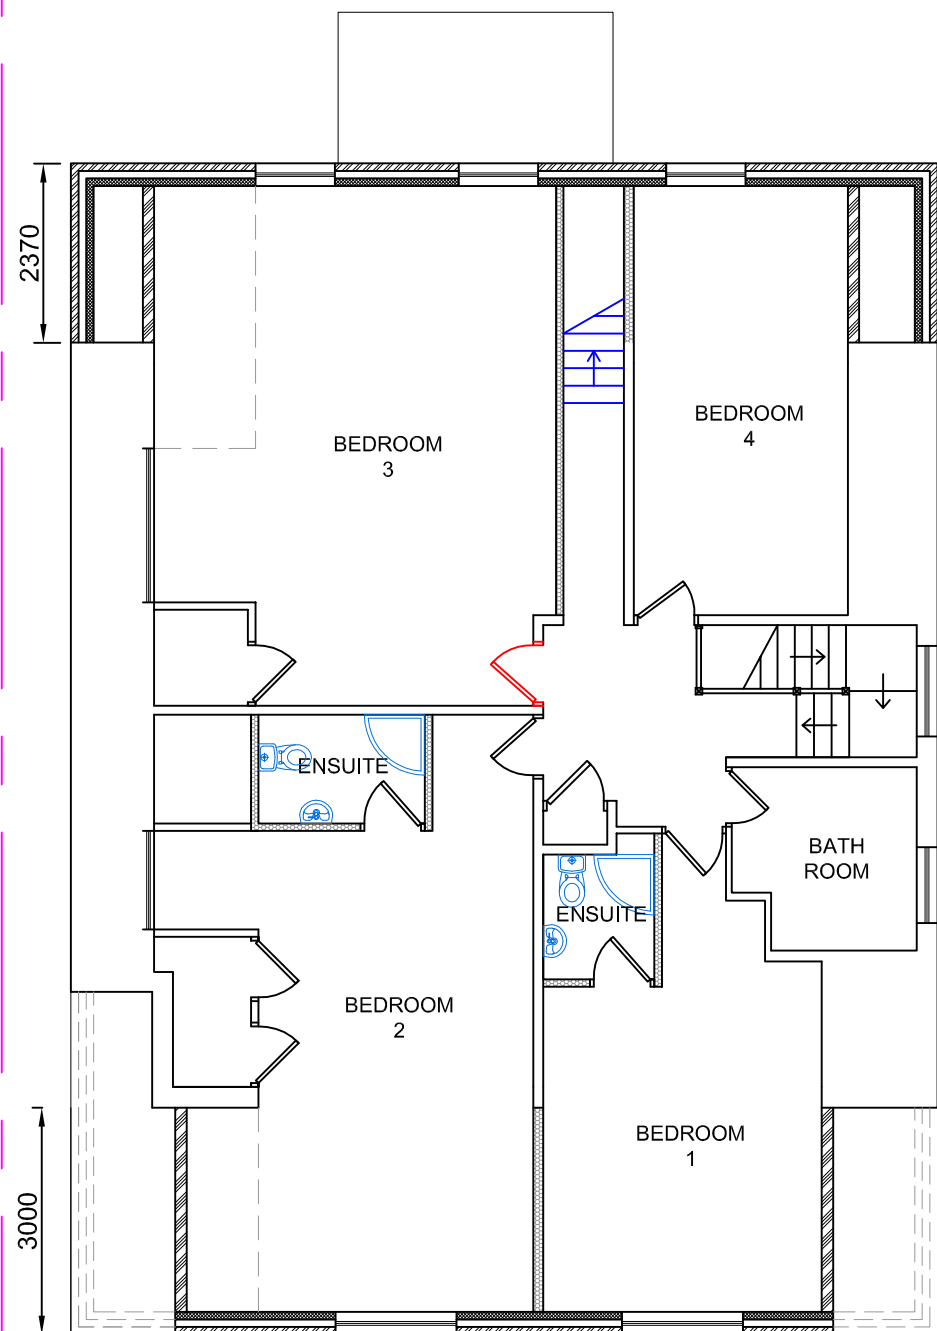

PROPOSED FIRST FLOOR PLAN
Scale 1:100

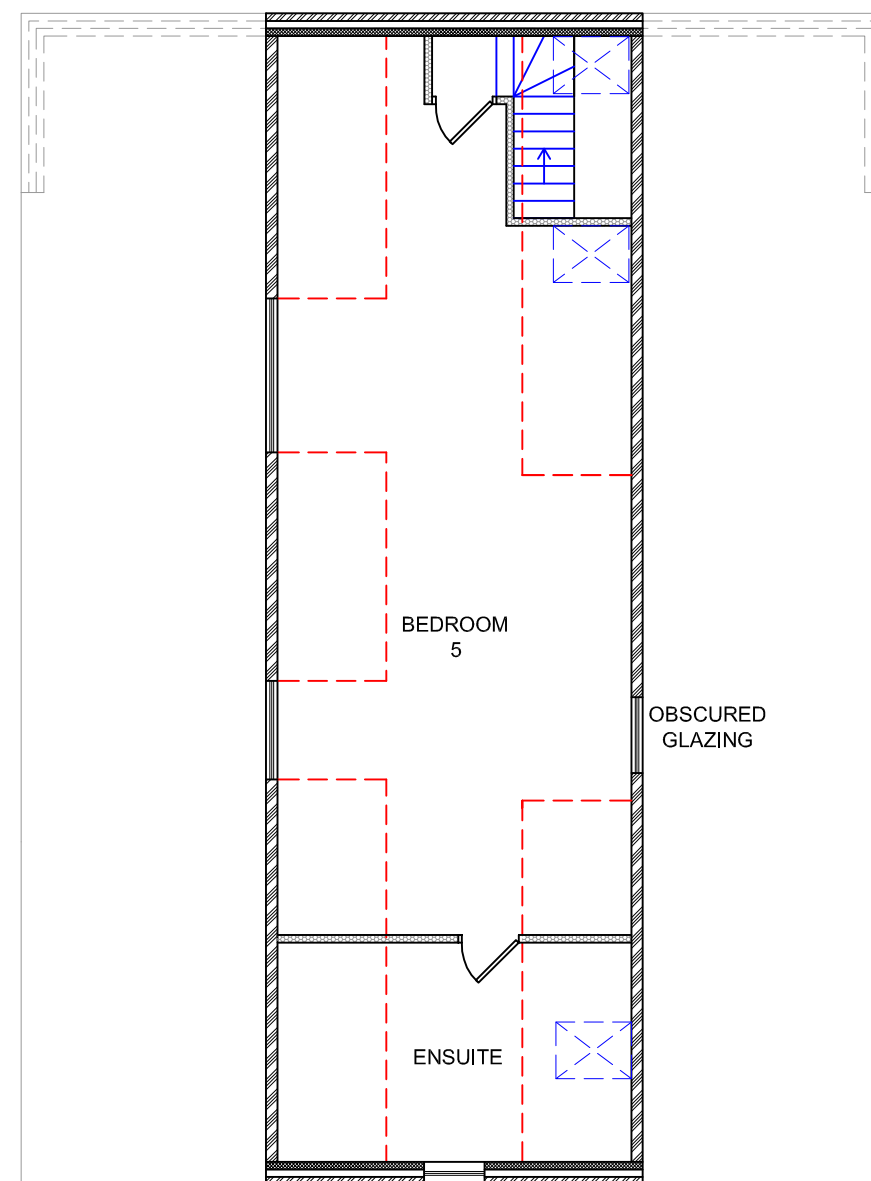

PROPOSED LOFT FLOOR PLAN
Scale 1:100

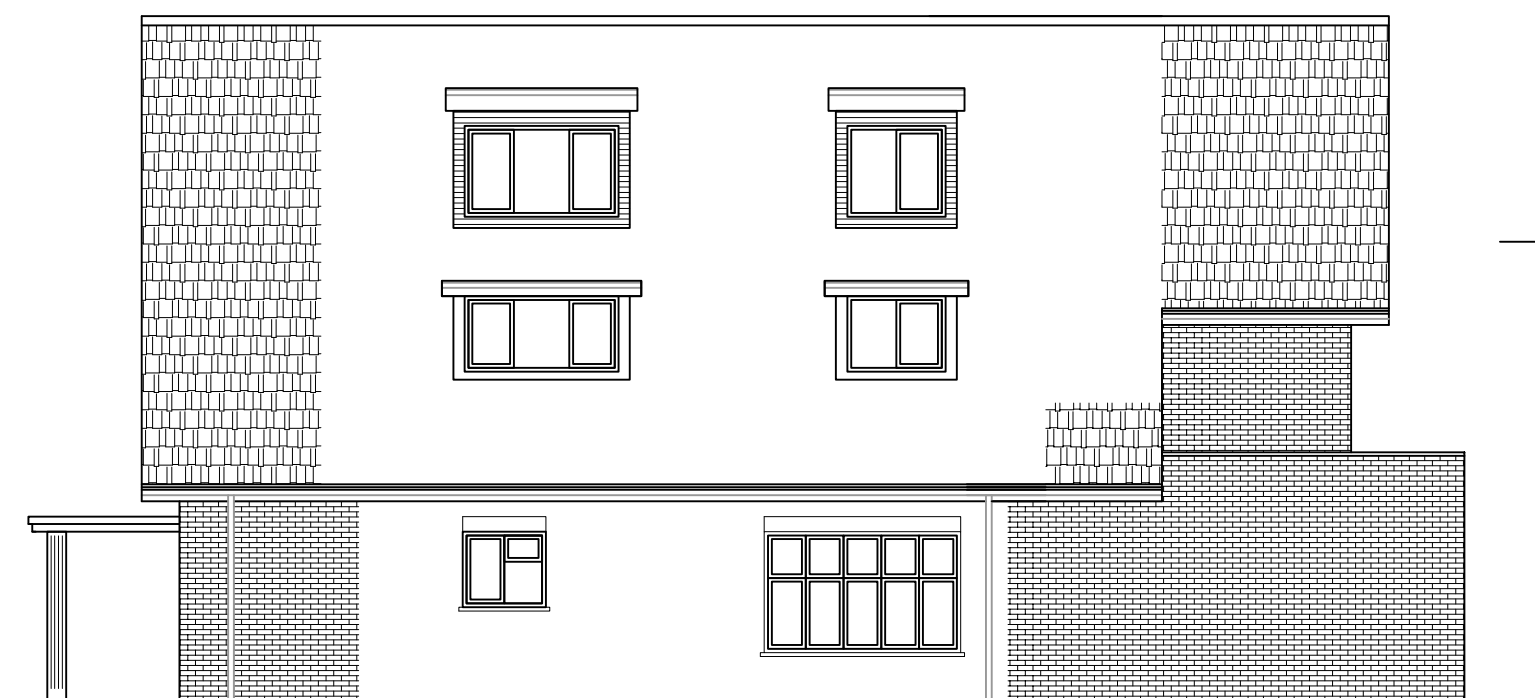


PROPOSED SIDE ELEVATION
Scale 1:100



PROPOSED REAR ELEVATION
Scale 1:100



PROPOSED FRONT ELEVATION
Scale 1:100

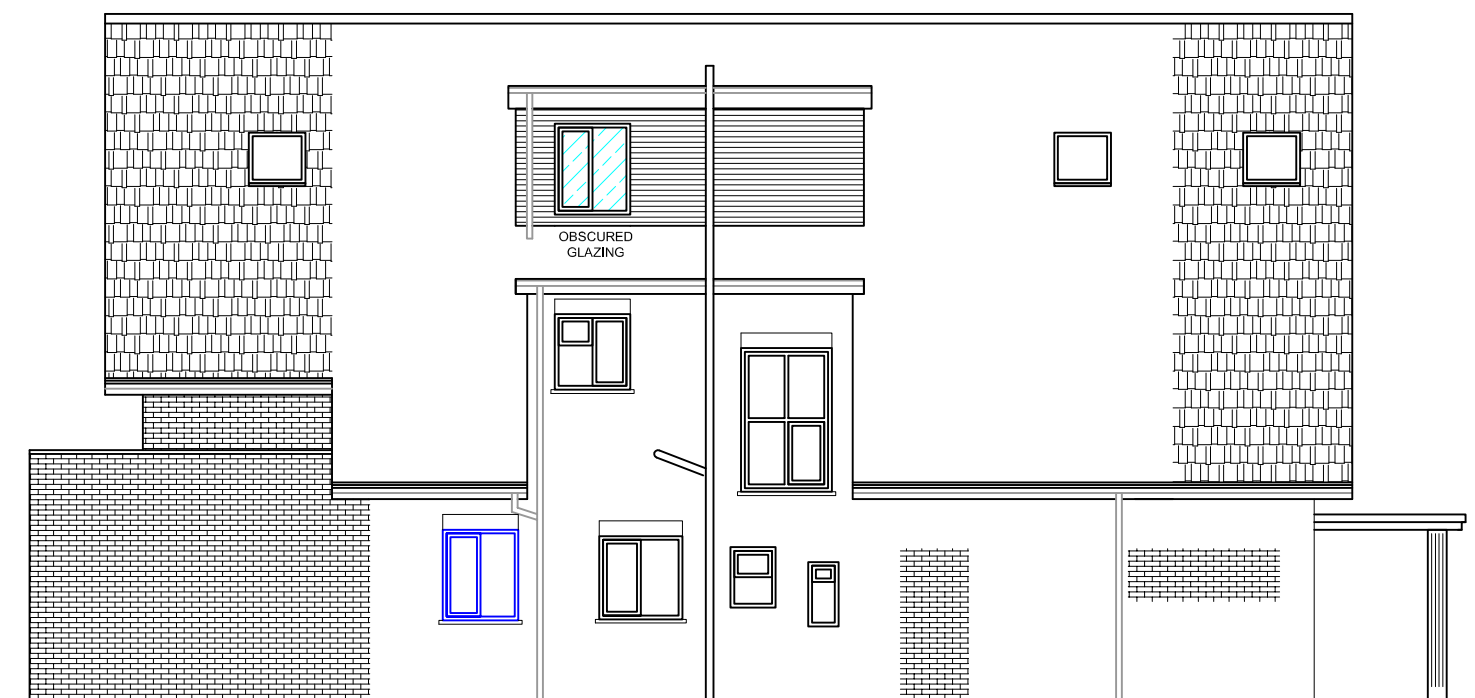

PROPOSED SIDE ELEVATION
Scale 1:100

EXISTING MATERIALS:
Part Sand Cement Render (front lower level only)
Red facing brickwork
Interlocking red concrete tiles
White UPVC Windows & Doors

PROPOSED MATERIALS:
Brickwork to match existing
Tiles to match existing
White UPVC Windows & Doors
Obscured glazed window for Bathroom only

COPYRIGHT NOTES

No deviation may be made from the details shown on this drawing without the prior written permission of the office.

Any discrepancy found between this drawing and any other document should be referred immediately to the office.

Assumed Foul drainage & rain water Drain. To be confirmed on site by the Contractor.

All drainage shown on the plans is provisional and may require on-site agreement with the Building Control Officer.

All air brick vents to be carried forward and where necessary new air brick vents to be introduced.

All rights described in Chapter IV of the Copyright, Designs and Patents Act 1988, have been generally asserted.

Structural Calcs takes precedent on all drawings. Please refer to Structural Calculations for confirmation of sizes for Rafter, Joists and Beams.

Before commencement of the works the contractor must check and verify all buildings and site dimensions and levels, all relevant sewer outfalls, invert levels and connection points.

This drawings must be read in conjunction with and checked against all structural, specialist and detail, layout and engineering drawings.

This drawing should not be relied upon to give information on ground conditions and foundations.

Specification to be used as guidance only and not to be solely relied on for construction purpose.

The contractor is to carry out the work in compliance with the Building Regulations, and relevant current British Standards.

The party Wall Act 1996.
The Provision of the party wall act 1996 are to be implemented which client shall be responsible neighbors are to be sent details (by hand) of proposed works and a copy of the standard letter required by the Party Wall Act 1996, 28 days prior to commencement of works.

CDM REGULATION
CDM regulation will apply to the project which would require under Health and Safety Legislation. Client shall be responsible for appointing a Planning Supervisor under the Health and Safety Legislation to oversee all site works and ensure compliance with required Legislation.

GENERAL
The contractor is advised to visit the site to ascertain the extent of the works, as no claim for lack of knowledge will be entertained. All materials and goods incorporated within the works shall comply with the latest edition of the appropriate code of practice, MANUFACTURER'S LATEST WRITTEN INSTRUCTION and building regulation. It is a requirement that all the works comply with the specification and drawings unless any divergence is agreed otherwise prior to the works being carried out.



78 Stanley Road
Wellingborough
Northants
Tel: 07983478260
info@design-board.co.uk

CLIENT
27 EASTBURY ROAD
NORTHWOOD
HA6 3AJ

TITLE
TWO STOREY FRONT & REAR
EXTENSION WITH SINGLE STOREY
REAR EXTENSION INCLUDING
ADDITIONAL DORMERS

DRAWING
EXISTING & PROPOSED
PLANS AND ELEVATIONS
incl. SITE/LOCATION PLAN

A1 layout

DRWG NO A871-1

SCALE 1:100
1:1250, 1:500

DATE DEC 2019