



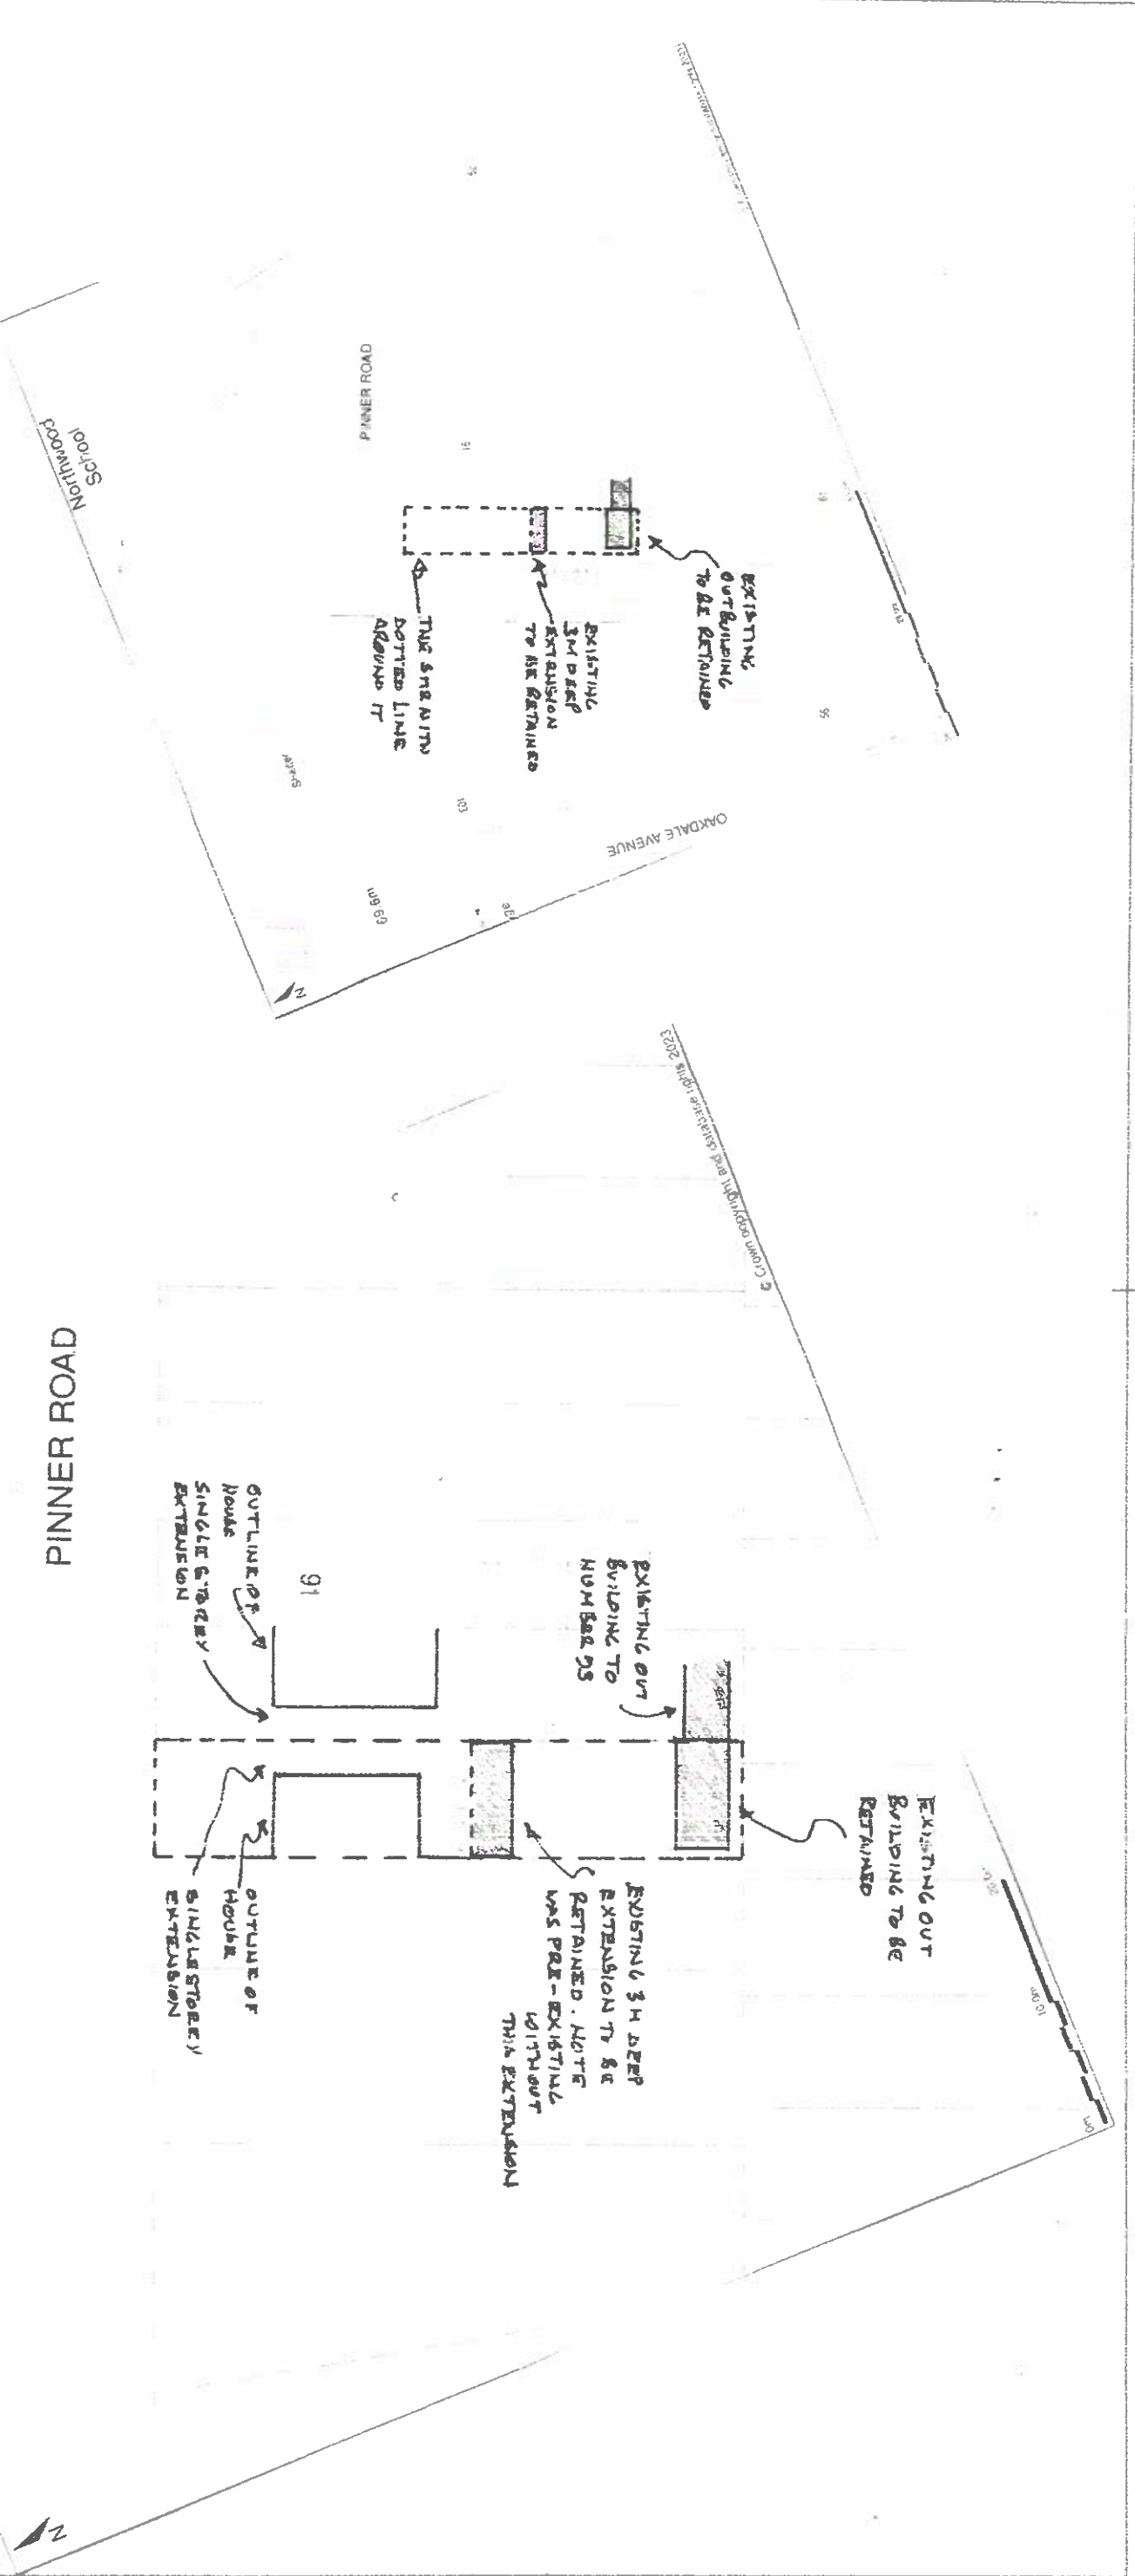

EXISTING SITE LOCATION PLAN (1:1250)

PINNER ROAD

EXISTING SITE PLAN (1:500)

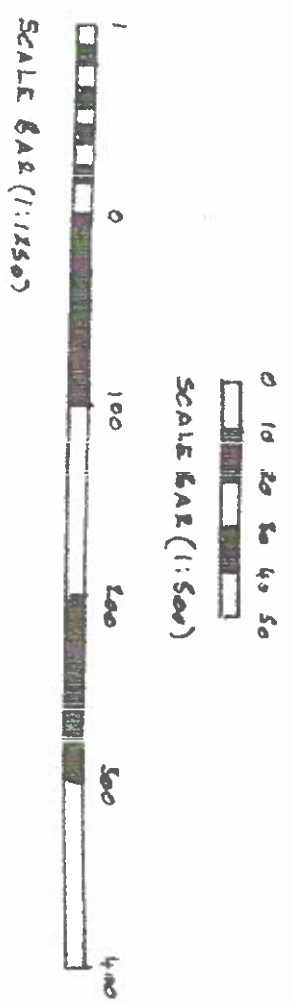

STUART A GREENBERG

TEL: 07956 120 854

EMAIL: STUARTGREENBERG2965@GMAIL.COM

NOTES:
REV 'A' 27/6/23 NOTE ADDED RE THE EXISTING SITUATION

Client:	MR RAHALLINGAM SHANNUGALINGAM	Scale:	1:1250 & 1:500	Drawing Title:	EXISTING SITE LOCATION & SITE PLAN
Job Title:	95 PINNER ROAD, NORTHWOOD, MIDDX, HA6 1QN	Drawn by:	SAC	Drg No.:	SH/1
		Date:	MAY 2023	Rev:	A