
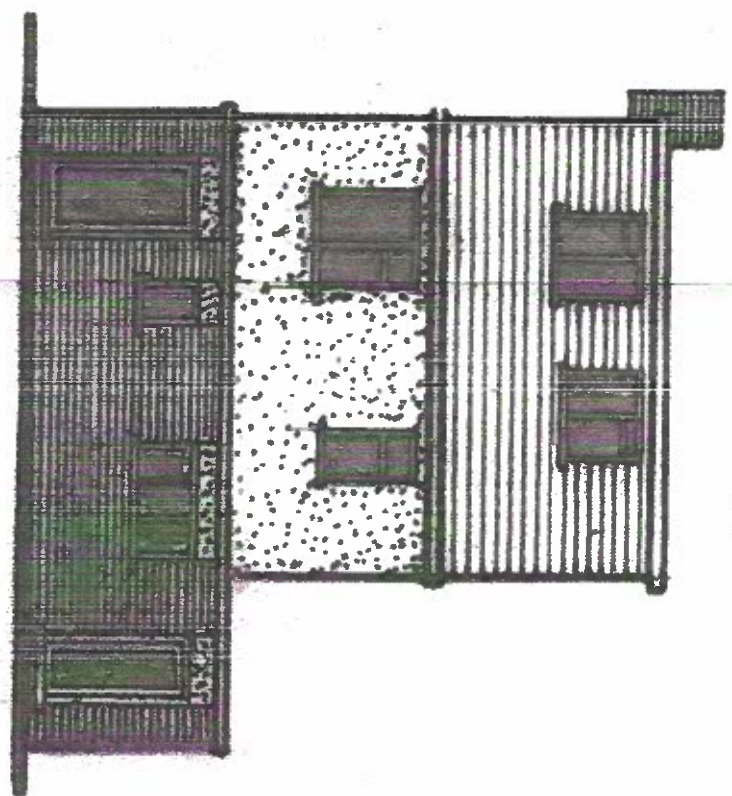


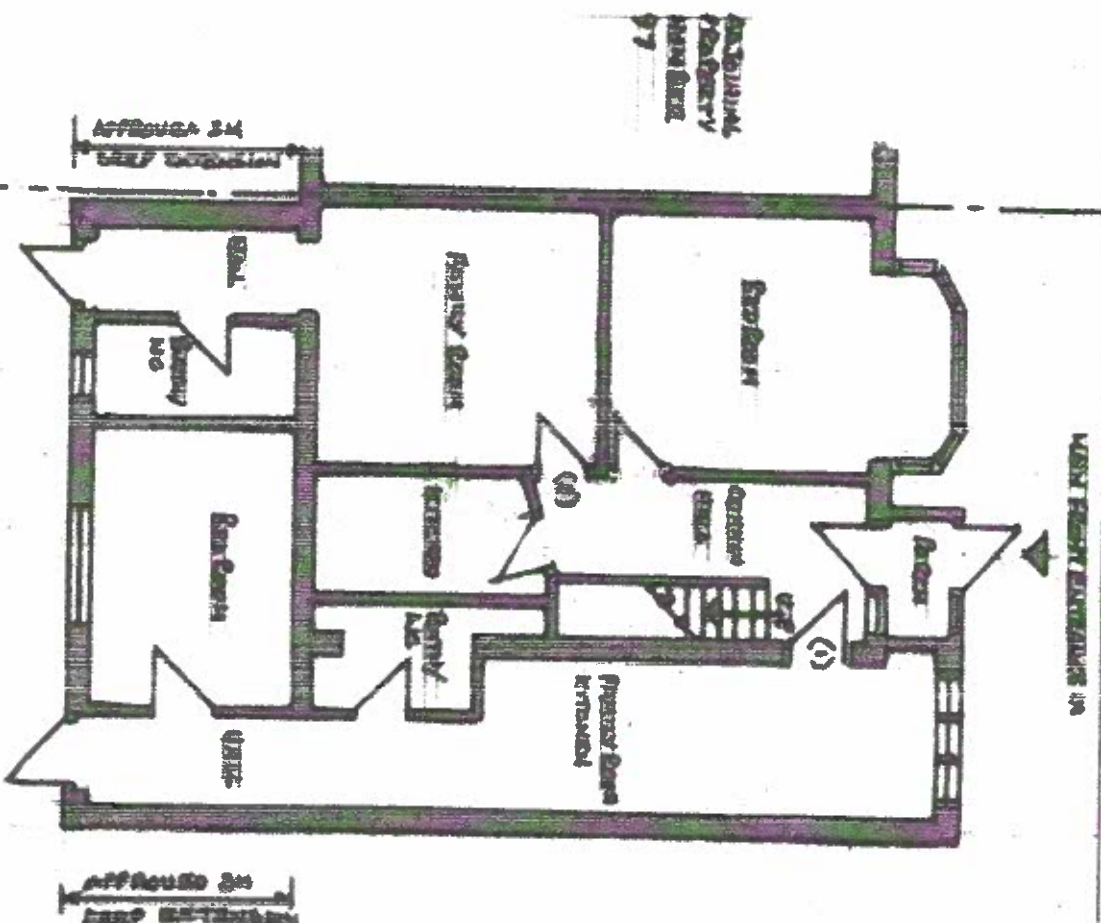

NOTES:

STUART A GREENBERG

TEL: 07956 120664

EMAIL: STUART@GREENBERG2968@CHAL.COM

Client:

MIR RAMALIMAN BRAMUCALINAN

Scale 1:100

Job Title

95 Pinner Road, Northwood, Middlesex, HA6 1PW

Drawn by S.A.C.

Date JUNE 2023

Drawing Title: PER - EXISTING G/F PLAN + REAR ELEVATION

Dwg No. SM/6

Rev