


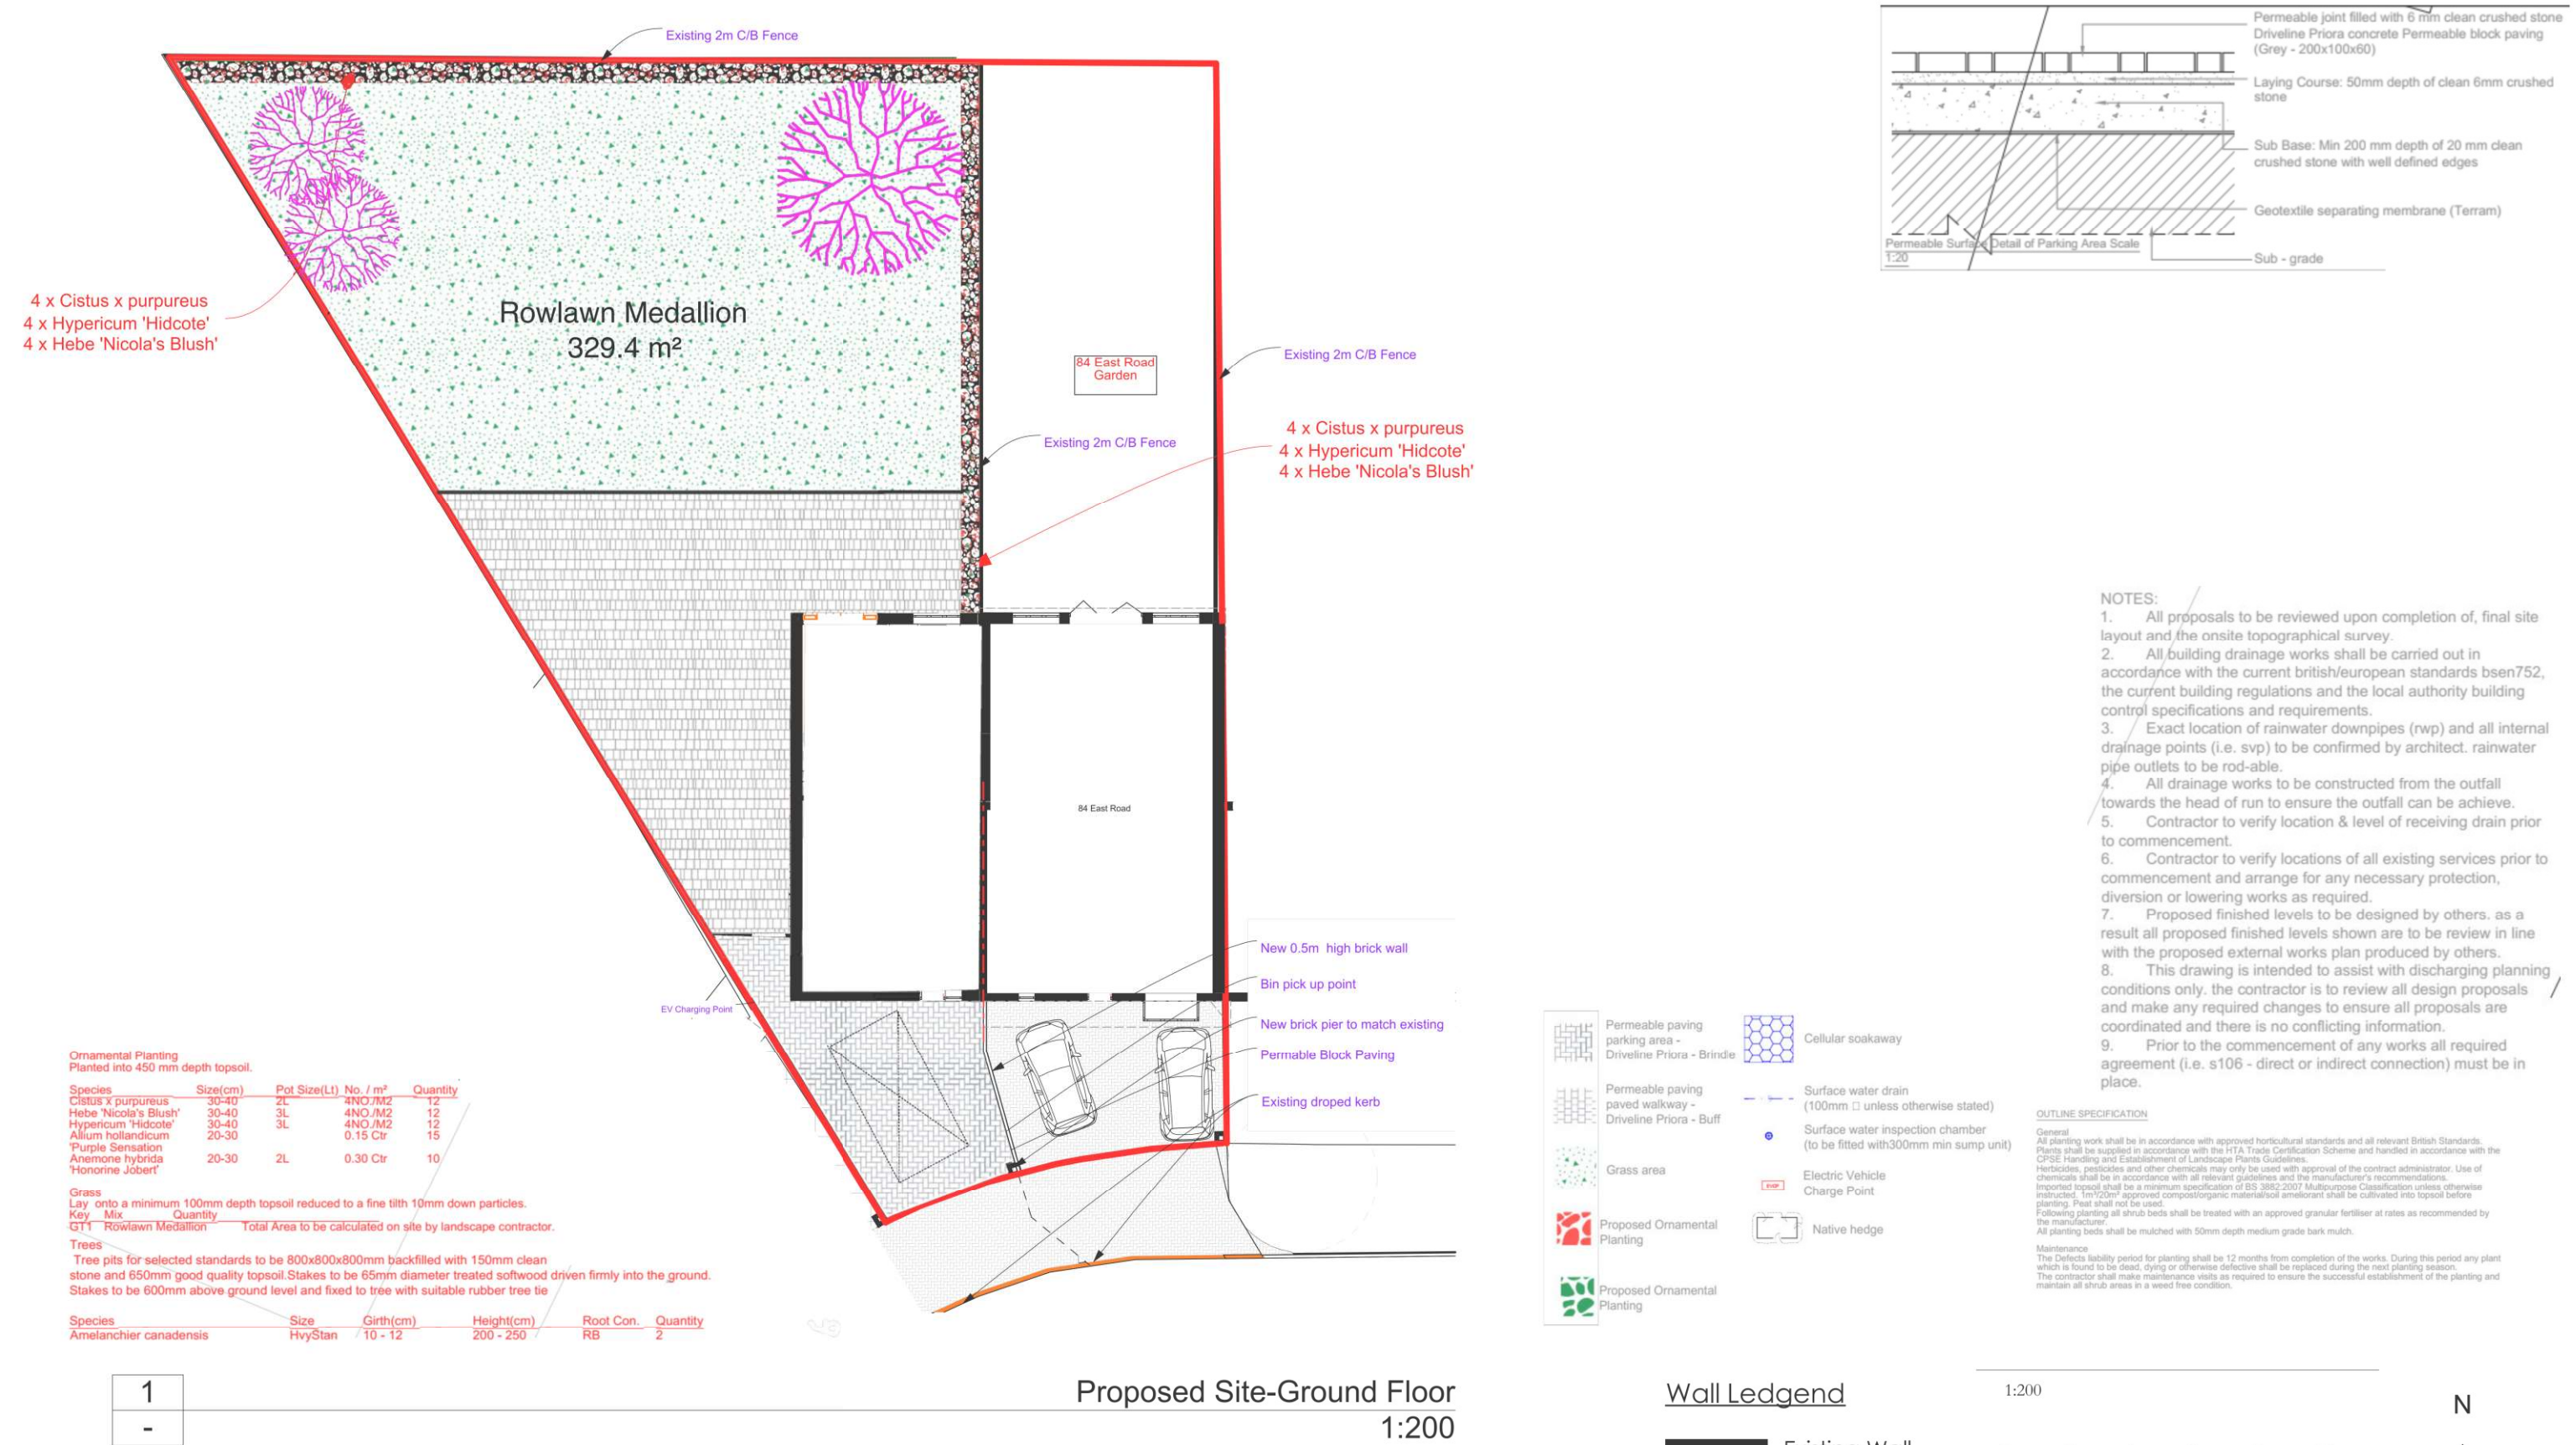

Notes:

- THIS DRAWING IS COPYRIGHT AND MUST NOT BE RE-PRODUCED IN WHOLE OR IN PART WITHOUT WRITTEN PERMISSION.
- THIS DRAWING MUST NOT BE SCALED. REFER TO FIGURED DIMENSIONS ONLY, EXCEPT FOR PURPOSE OF CONSIDERATION UNDER PLANNING LEGISLATION.
- USE FIGURED DIMENSIONS ONLY. ALL DIMENSIONS AND LEVELS TO BE CHECKED ON SITE PRIOR TO CONSTRUCTION. CLIENT TO BE NOTIFIED OF ANY DISCREPANCIES.
- THIS DRAWING TO BE READ IN CONJUNCTION WITH THE OTHER RELEVANT PROJECT DRAWINGS AND CURRENT INSTRUCTIONS.
- ALL STRUCTURAL DETAILS TO BE CHECKED AGAINST THE STRUCTURAL ENGINEERS DRAWINGS AND CALCULATIONS.
- ALL M & E DETAILS TO BE CHECKED AGAINST M & E ENGINEERS, APPROVED SUB-CONTRACTORS DRAWINGS AND CURRENT INSTRUCTIONS.
- ALL DRAWINGS AND SPECIFICATIONS FOR THE PROJECT TO BE READ IN CONJUNCTION WITH DESIGNER'S HAZARD AND ENVIRONMENTAL ASSESSMENT RECORD.
- ALL WORK TO BE UNDERTAKEN WITH THE REQUIREMENTS OF THE CURRENT BUILDING AND WATER REGULATIONS.
- CONTRACTOR SHALL OBTAIN REQUIRED PERMITS FROM ALL AGENCIES AND PAY ALL FEES PRIOR TO COMMENCEMENT OF ANY WORK

10	07/07/24	Planning officer (Hillington) Comments	SY
09	02/07/24	Planning officer (Hillington) Comments	SY
08	13/05/24	Planning consultant comments	SY
07	10/05/24	Planning consultant comments	SY
06	25/04/24	Client comments	SY
05	22/04/24	Planning consultant comments	SY
04	06/04/24	Client comments	SY
03	25/03/24	Planning consultant comments	SY
02	18/03/24	Client comments	SY
01	12/03/24	Client comments	SY
REV	DATE	DESCRIPTION	BY

Site Address:

Land Adjustment to 84 East Road West Drayton UB7 9HA

Drawing Title:

Proposed Site Plan Landscaping

Status:

Plans Proposed

Scale:

1:200@A3

Client:

OSN Group

Date:

13/08/2024

Project No:

1031

Drawing No:

1031-12

Drawn By:

SY

Rev:

10



SY Design
Studio