

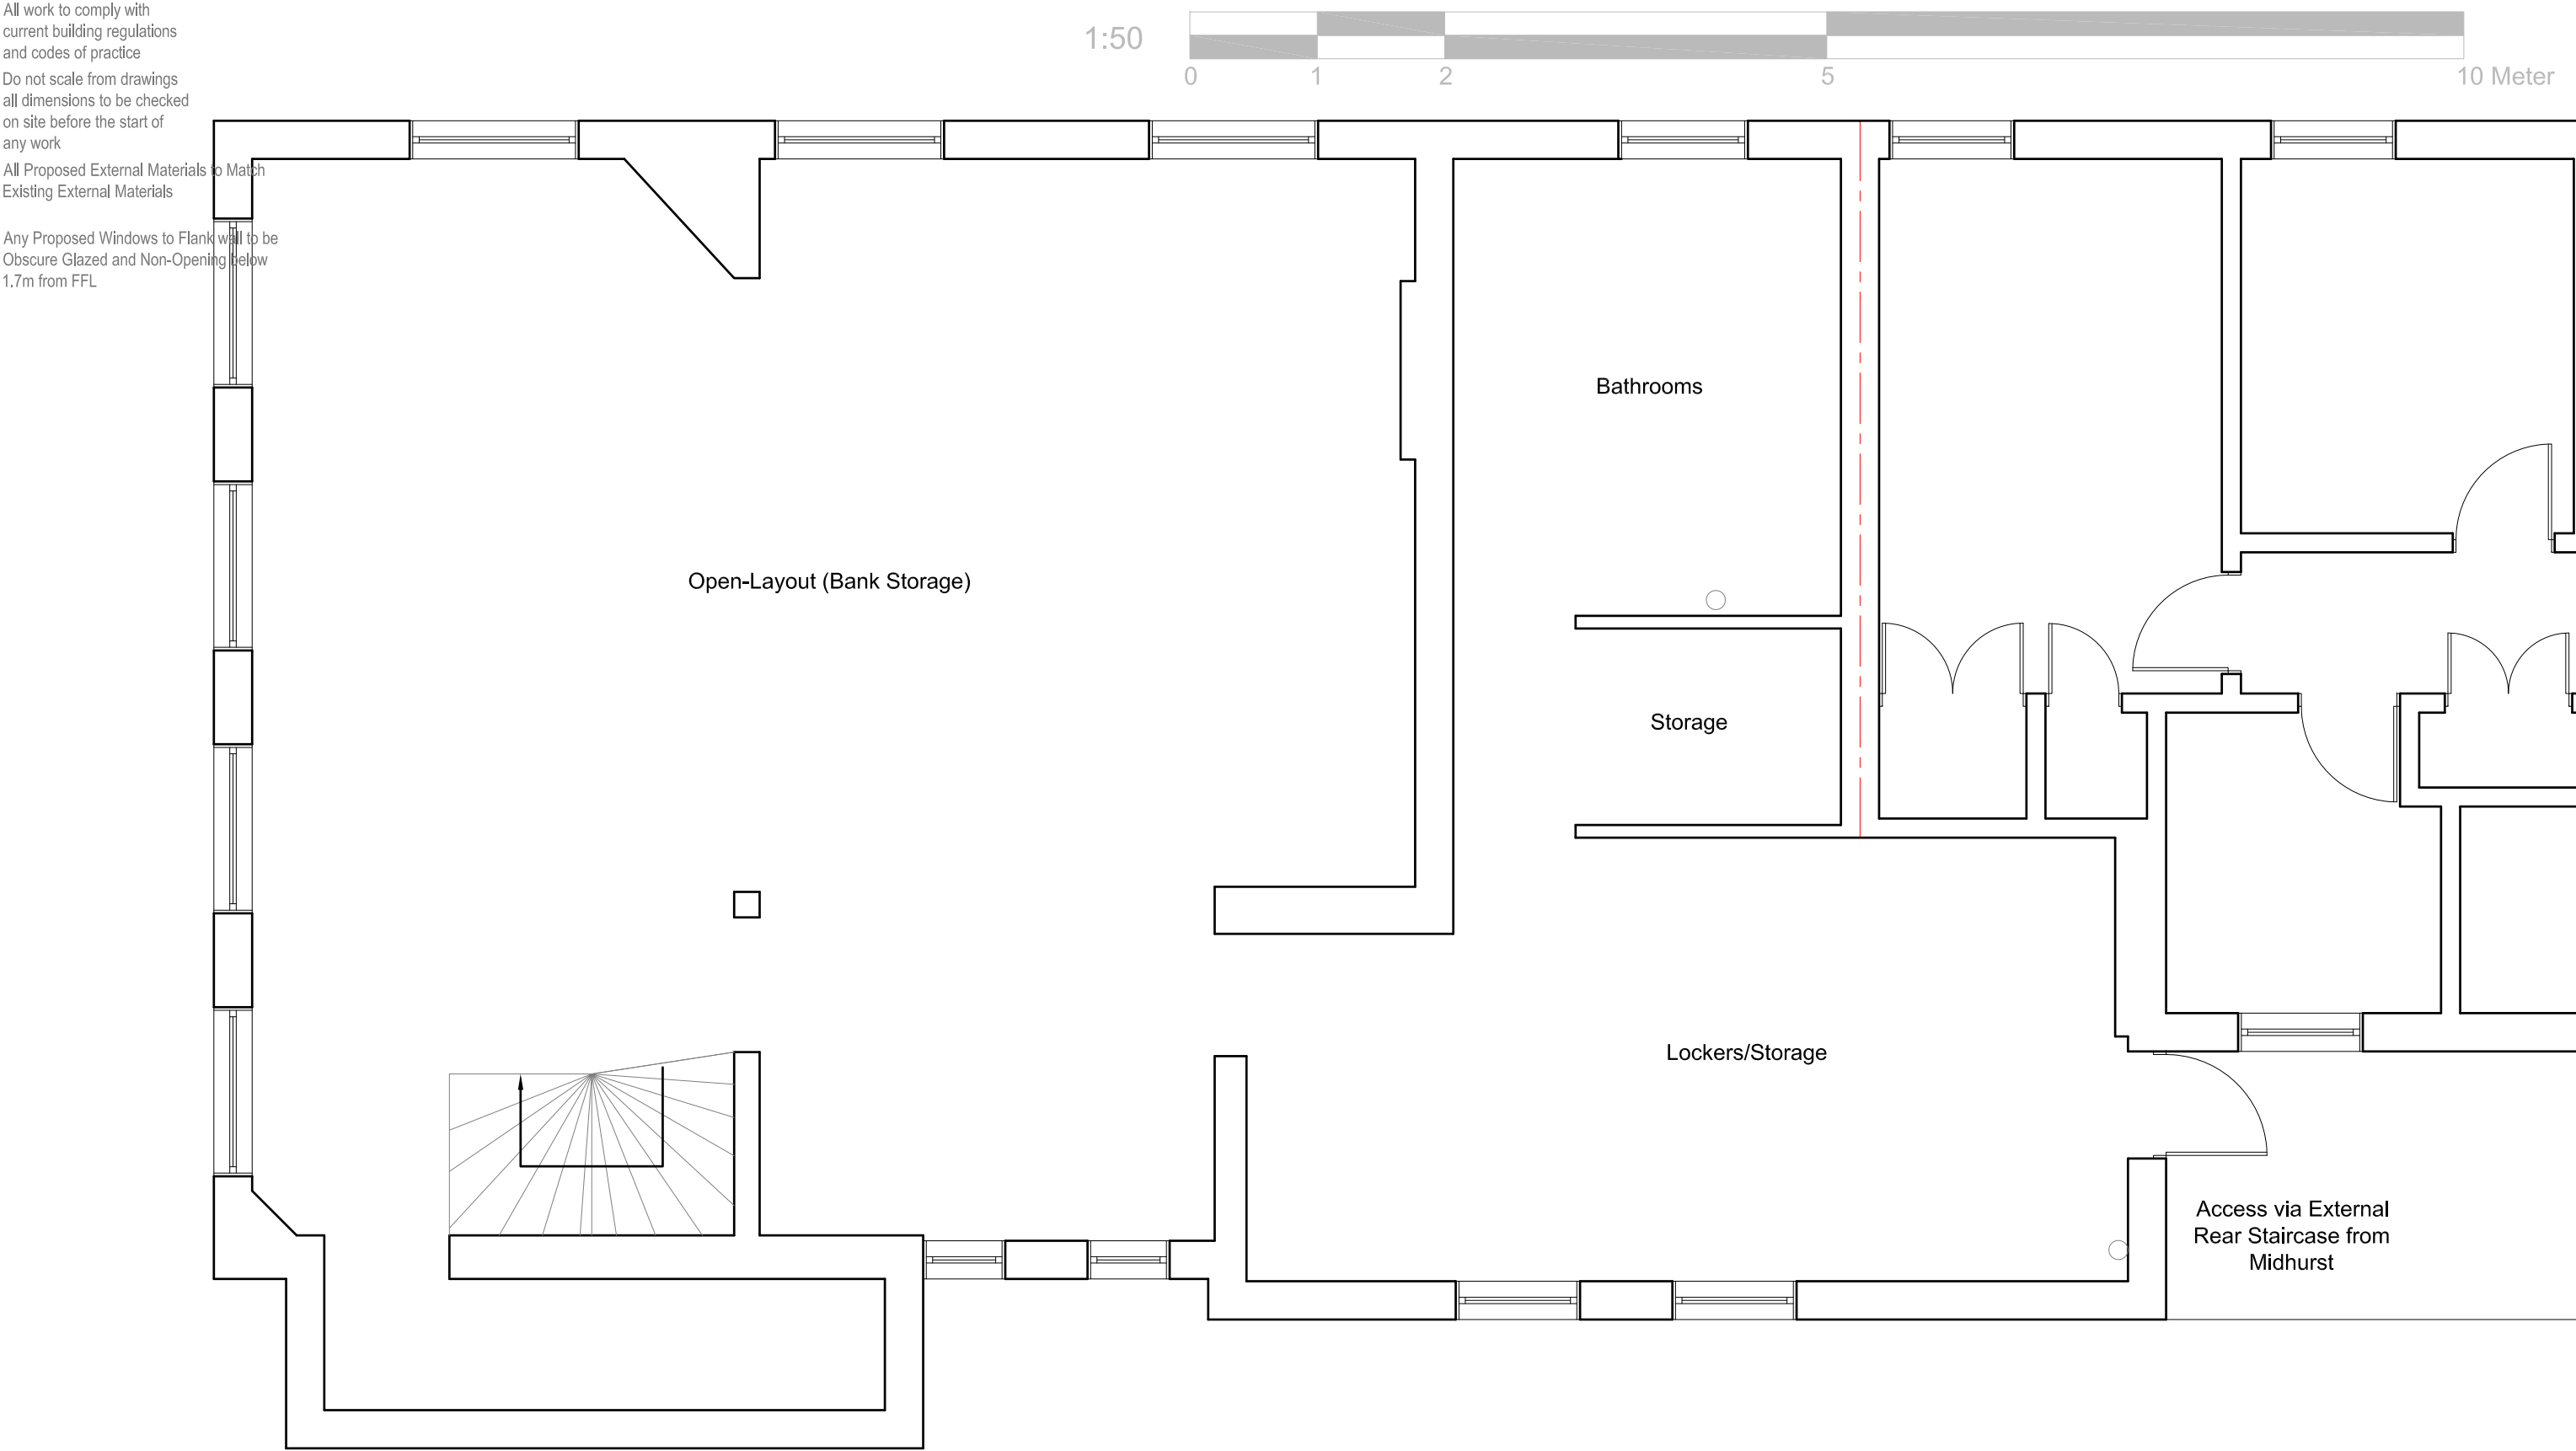


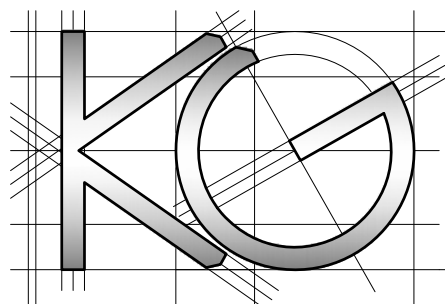


Any Proposed Windows to Flank wall to be
Obscure Glazed and Non-Opening below
1.7m from FFL

A horizontal number line is shown with tick marks at 0, 1, 2, 5, and 10. The segments between these marks are shaded gray: from 0 to 1, from 1 to 2, from 2 to 5, and from 5 to 10. The total length of the line is 10 meters.

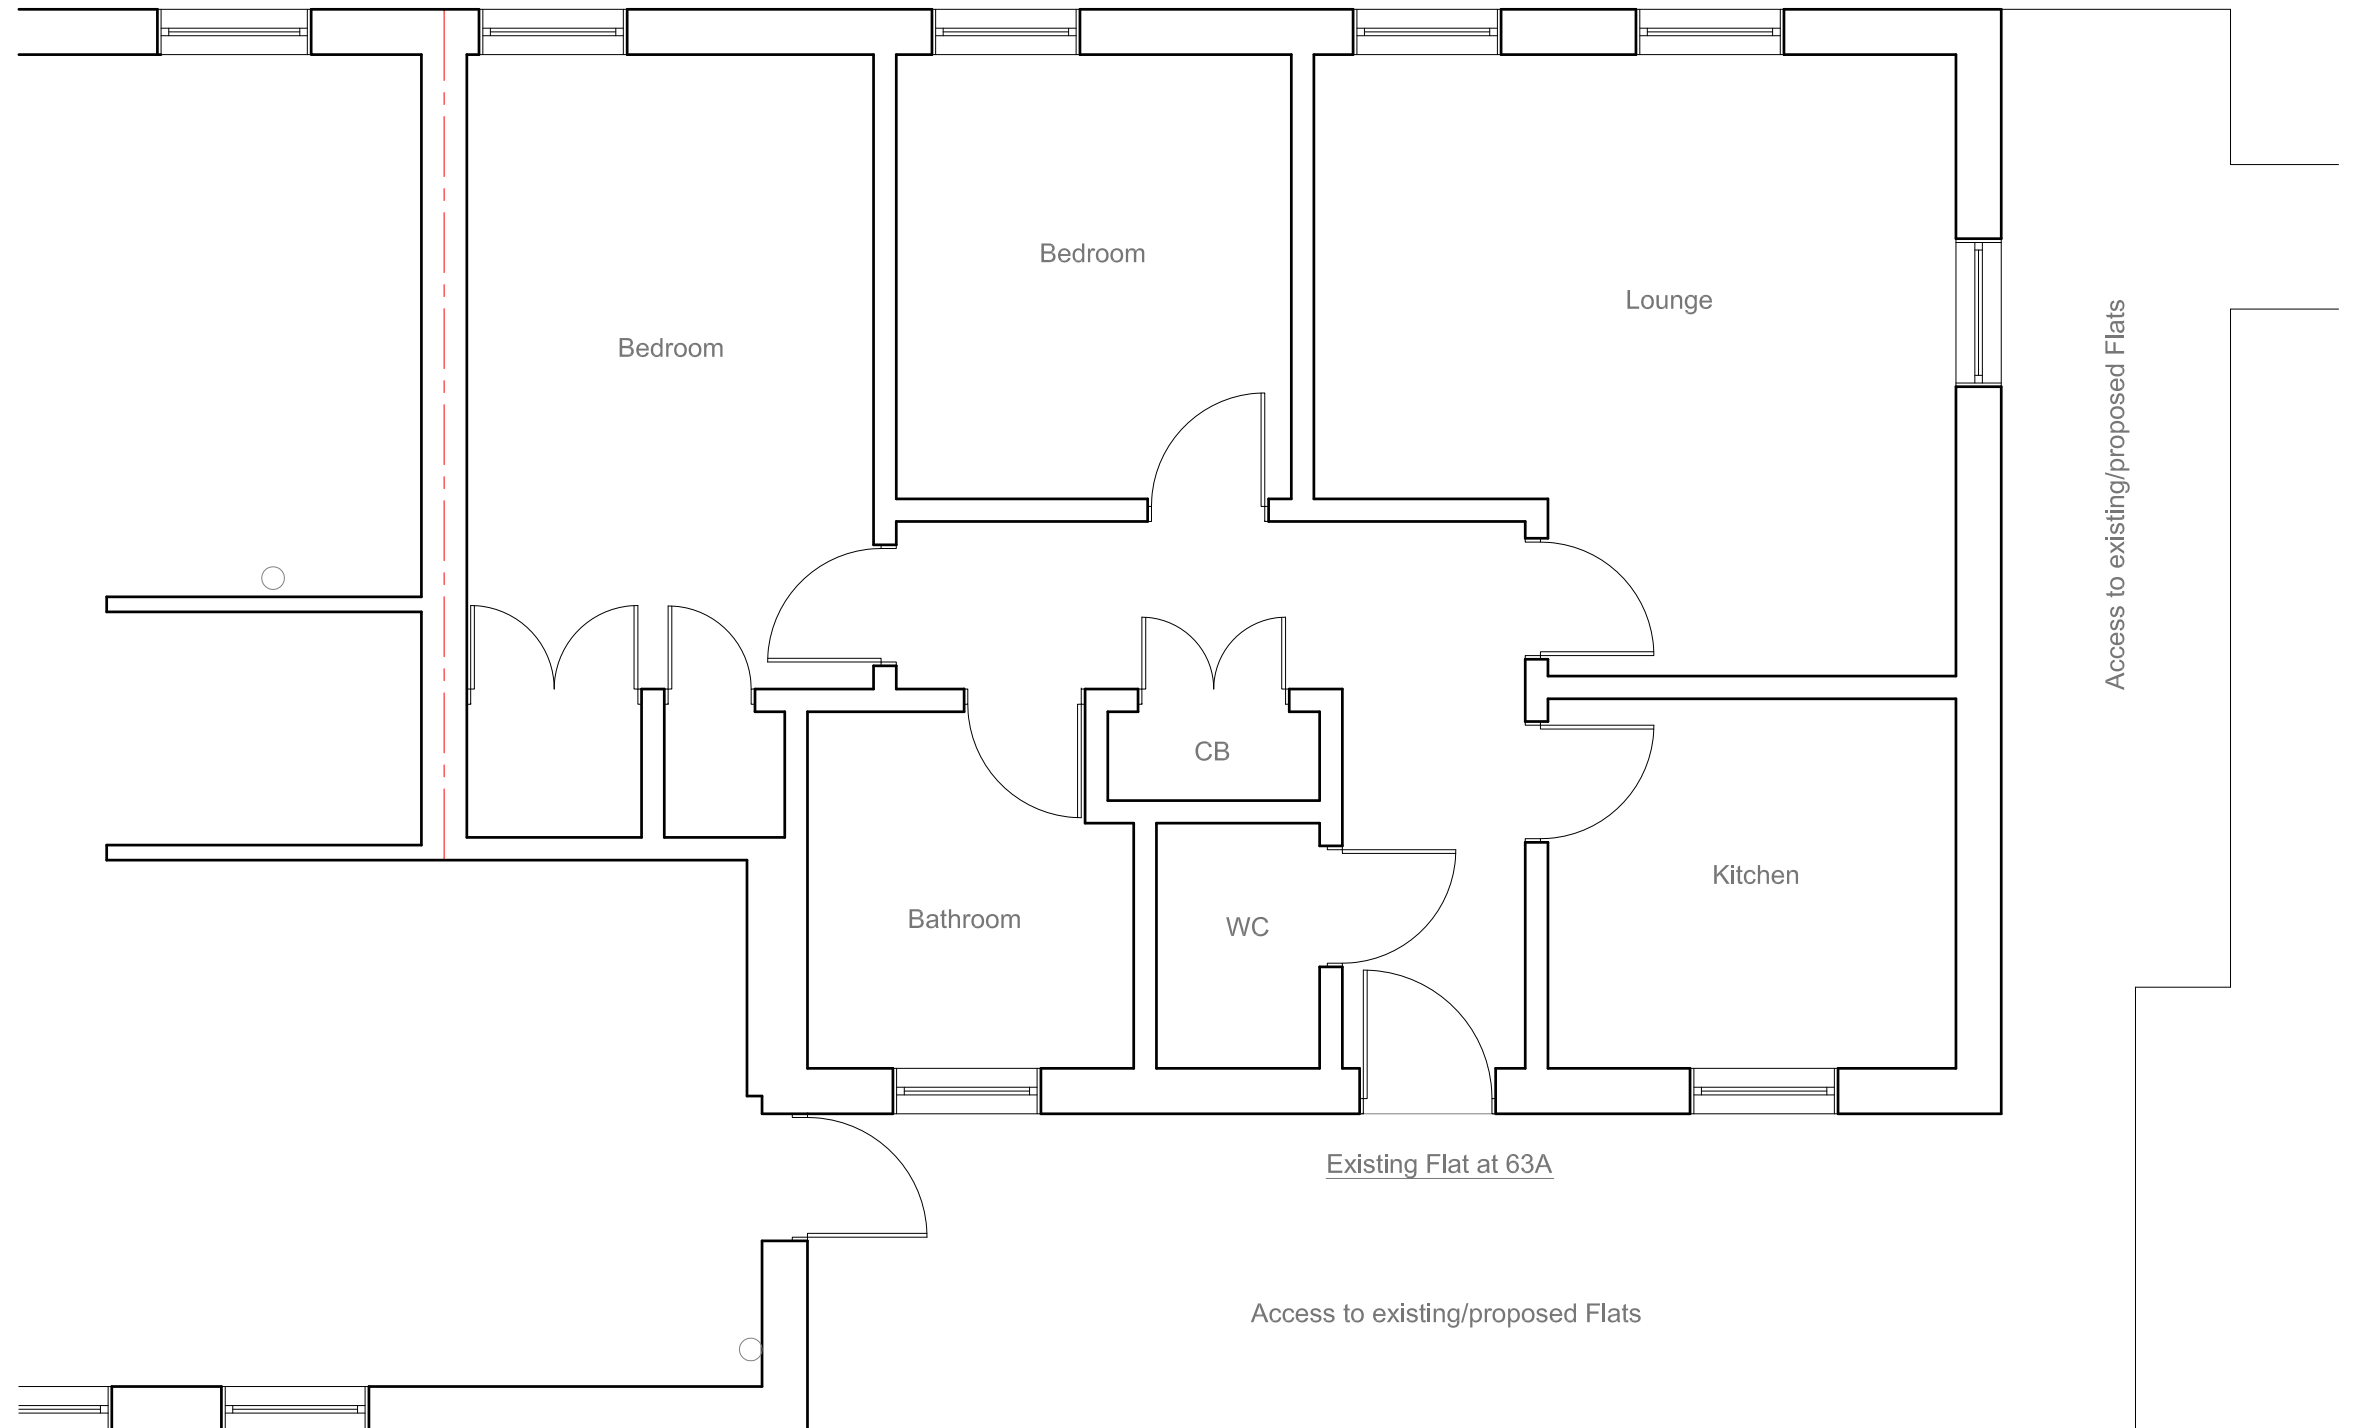

<u>Site Address:</u>	<u>Drawing Content:</u>	<u>Drawings No:</u>	<u>Date Drawn:</u>	Planning Issue						
63 High Street Ruislip HA4 8JB	Existing First Floor Plan	63highstreet/2024/01A	22nd July 2024	7						
1	2	<u>Drawings Scale:</u>	<u>Drawn By:</u>	<u>Revision:</u>						
		1:50	KG						8	

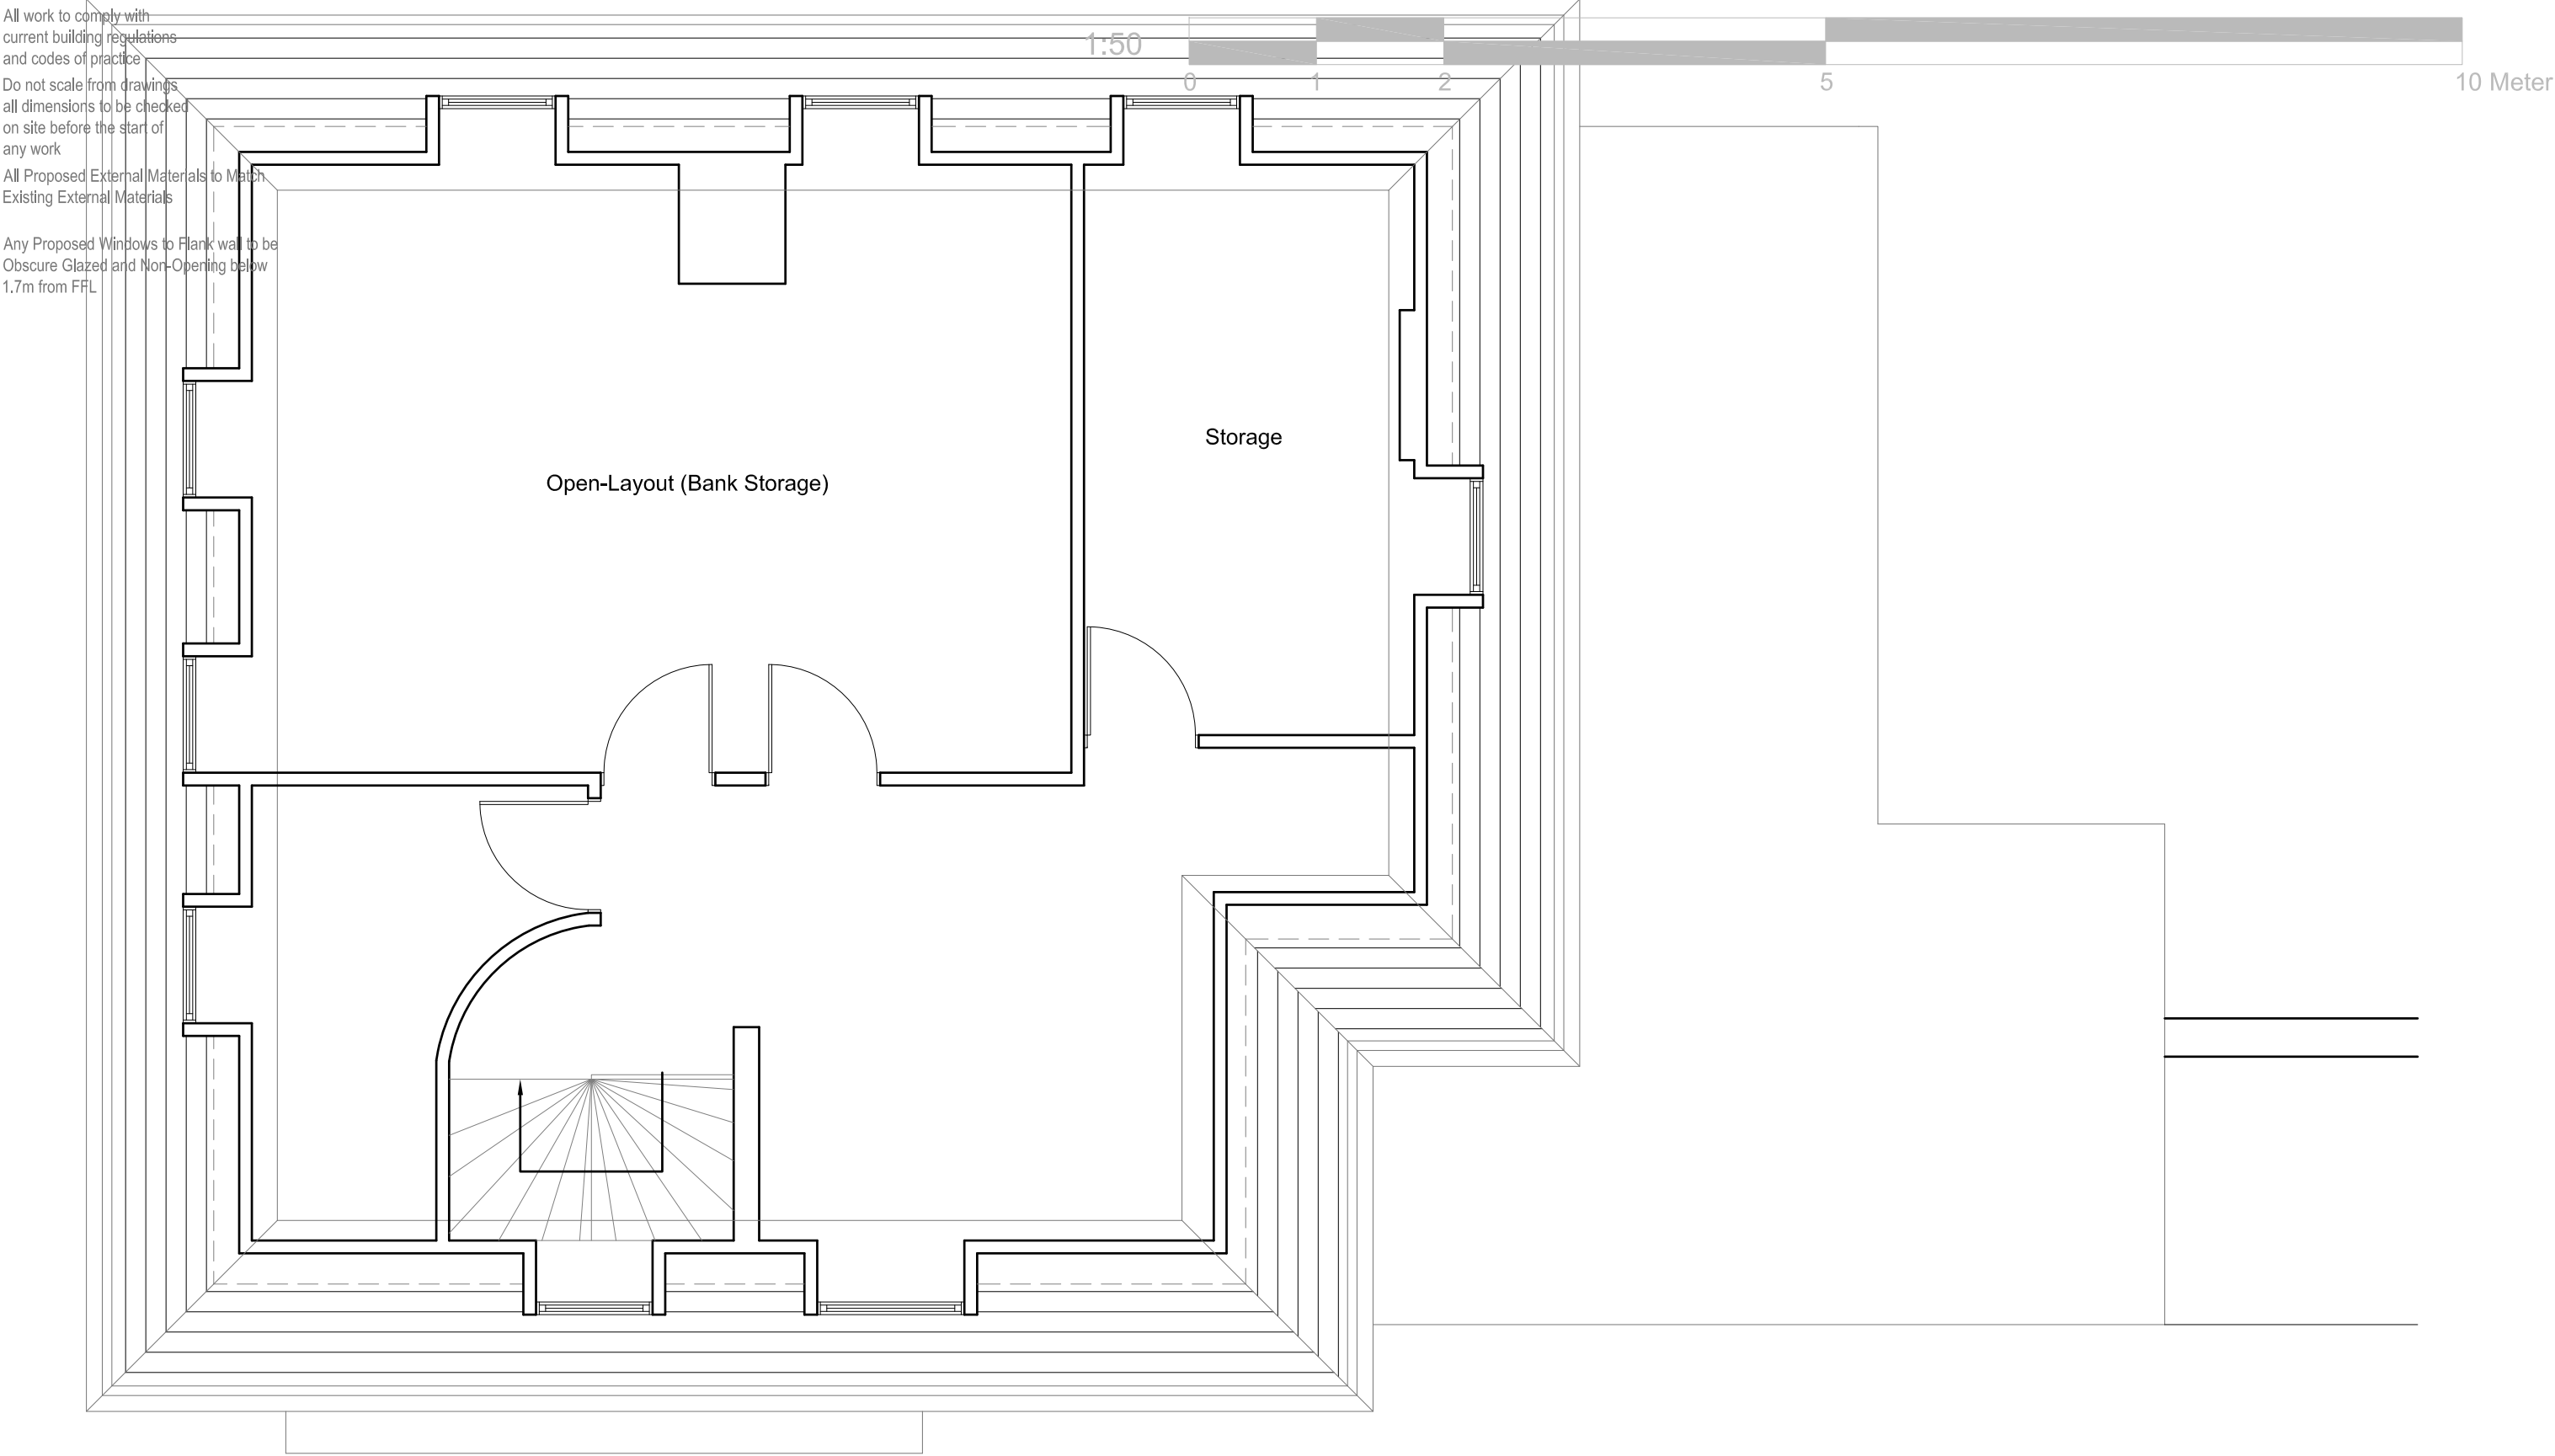

All work to comply with current building regulations and codes of practice

Do not scale from drawings all dimensions to be checked on site before the start of any work

All Proposed External Materials to Match Existing External Materials


Any Proposed Windows to Flank wall to be Obscure Glazed and Non-Opening below 1.7m from FFL




Existing Front Elevations
Scale 1:100




Existing Side Elevations
Scale 1:100

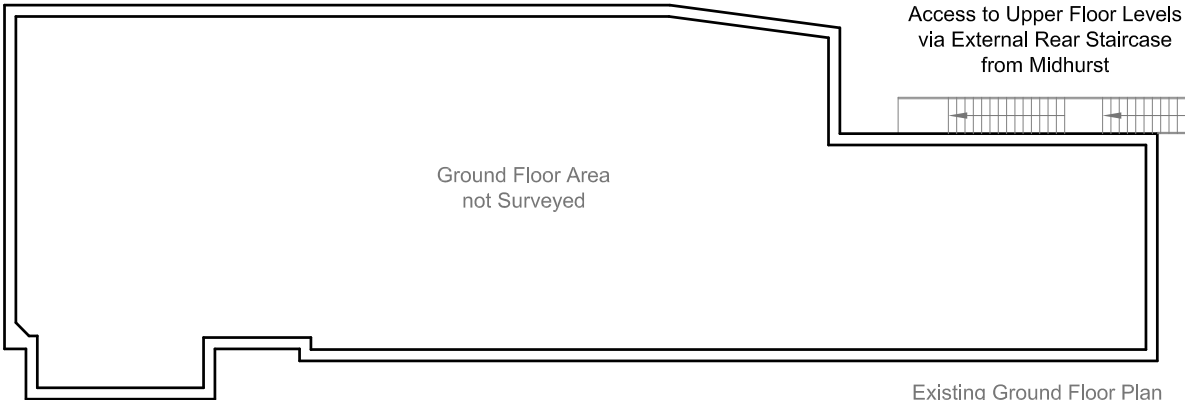

Existing Ground Floor Plan
Scale 1:200

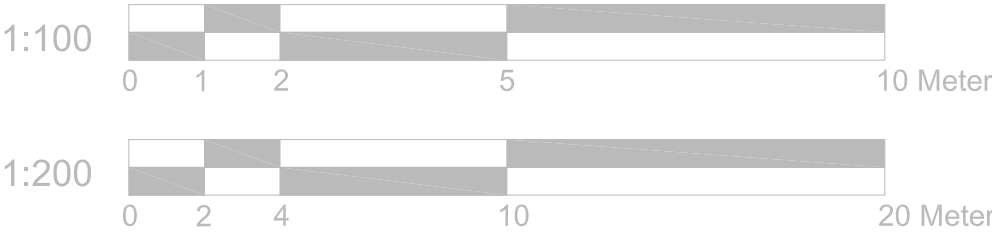

Existing Side Elevations
Scale 1:100

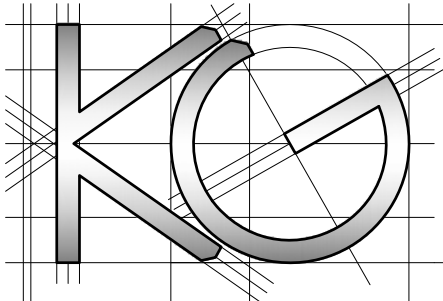

Site Address:
63 High Street
Ruislip
HA4 8JB

1

Drawing Content:
Existing Elevations
Existing Ground Floor Plan

2

Drawings No:
63highstreet/2024/03
Drawings Scale:
1:100/200

3

4

Date Drawn:
22nd July 2024
Drawn By:
KG

5

6

Planning Issue

7

Revision:


8

All work to comply with current building regulations and codes of practice

Do not scale from drawings all dimensions to be checked on site before the start of any work

All Proposed External Materials to Match Existing External Materials

Any Proposed Windows to Flank wall to be Obscure Glazed and Non-Opening below 1.7m from FFL

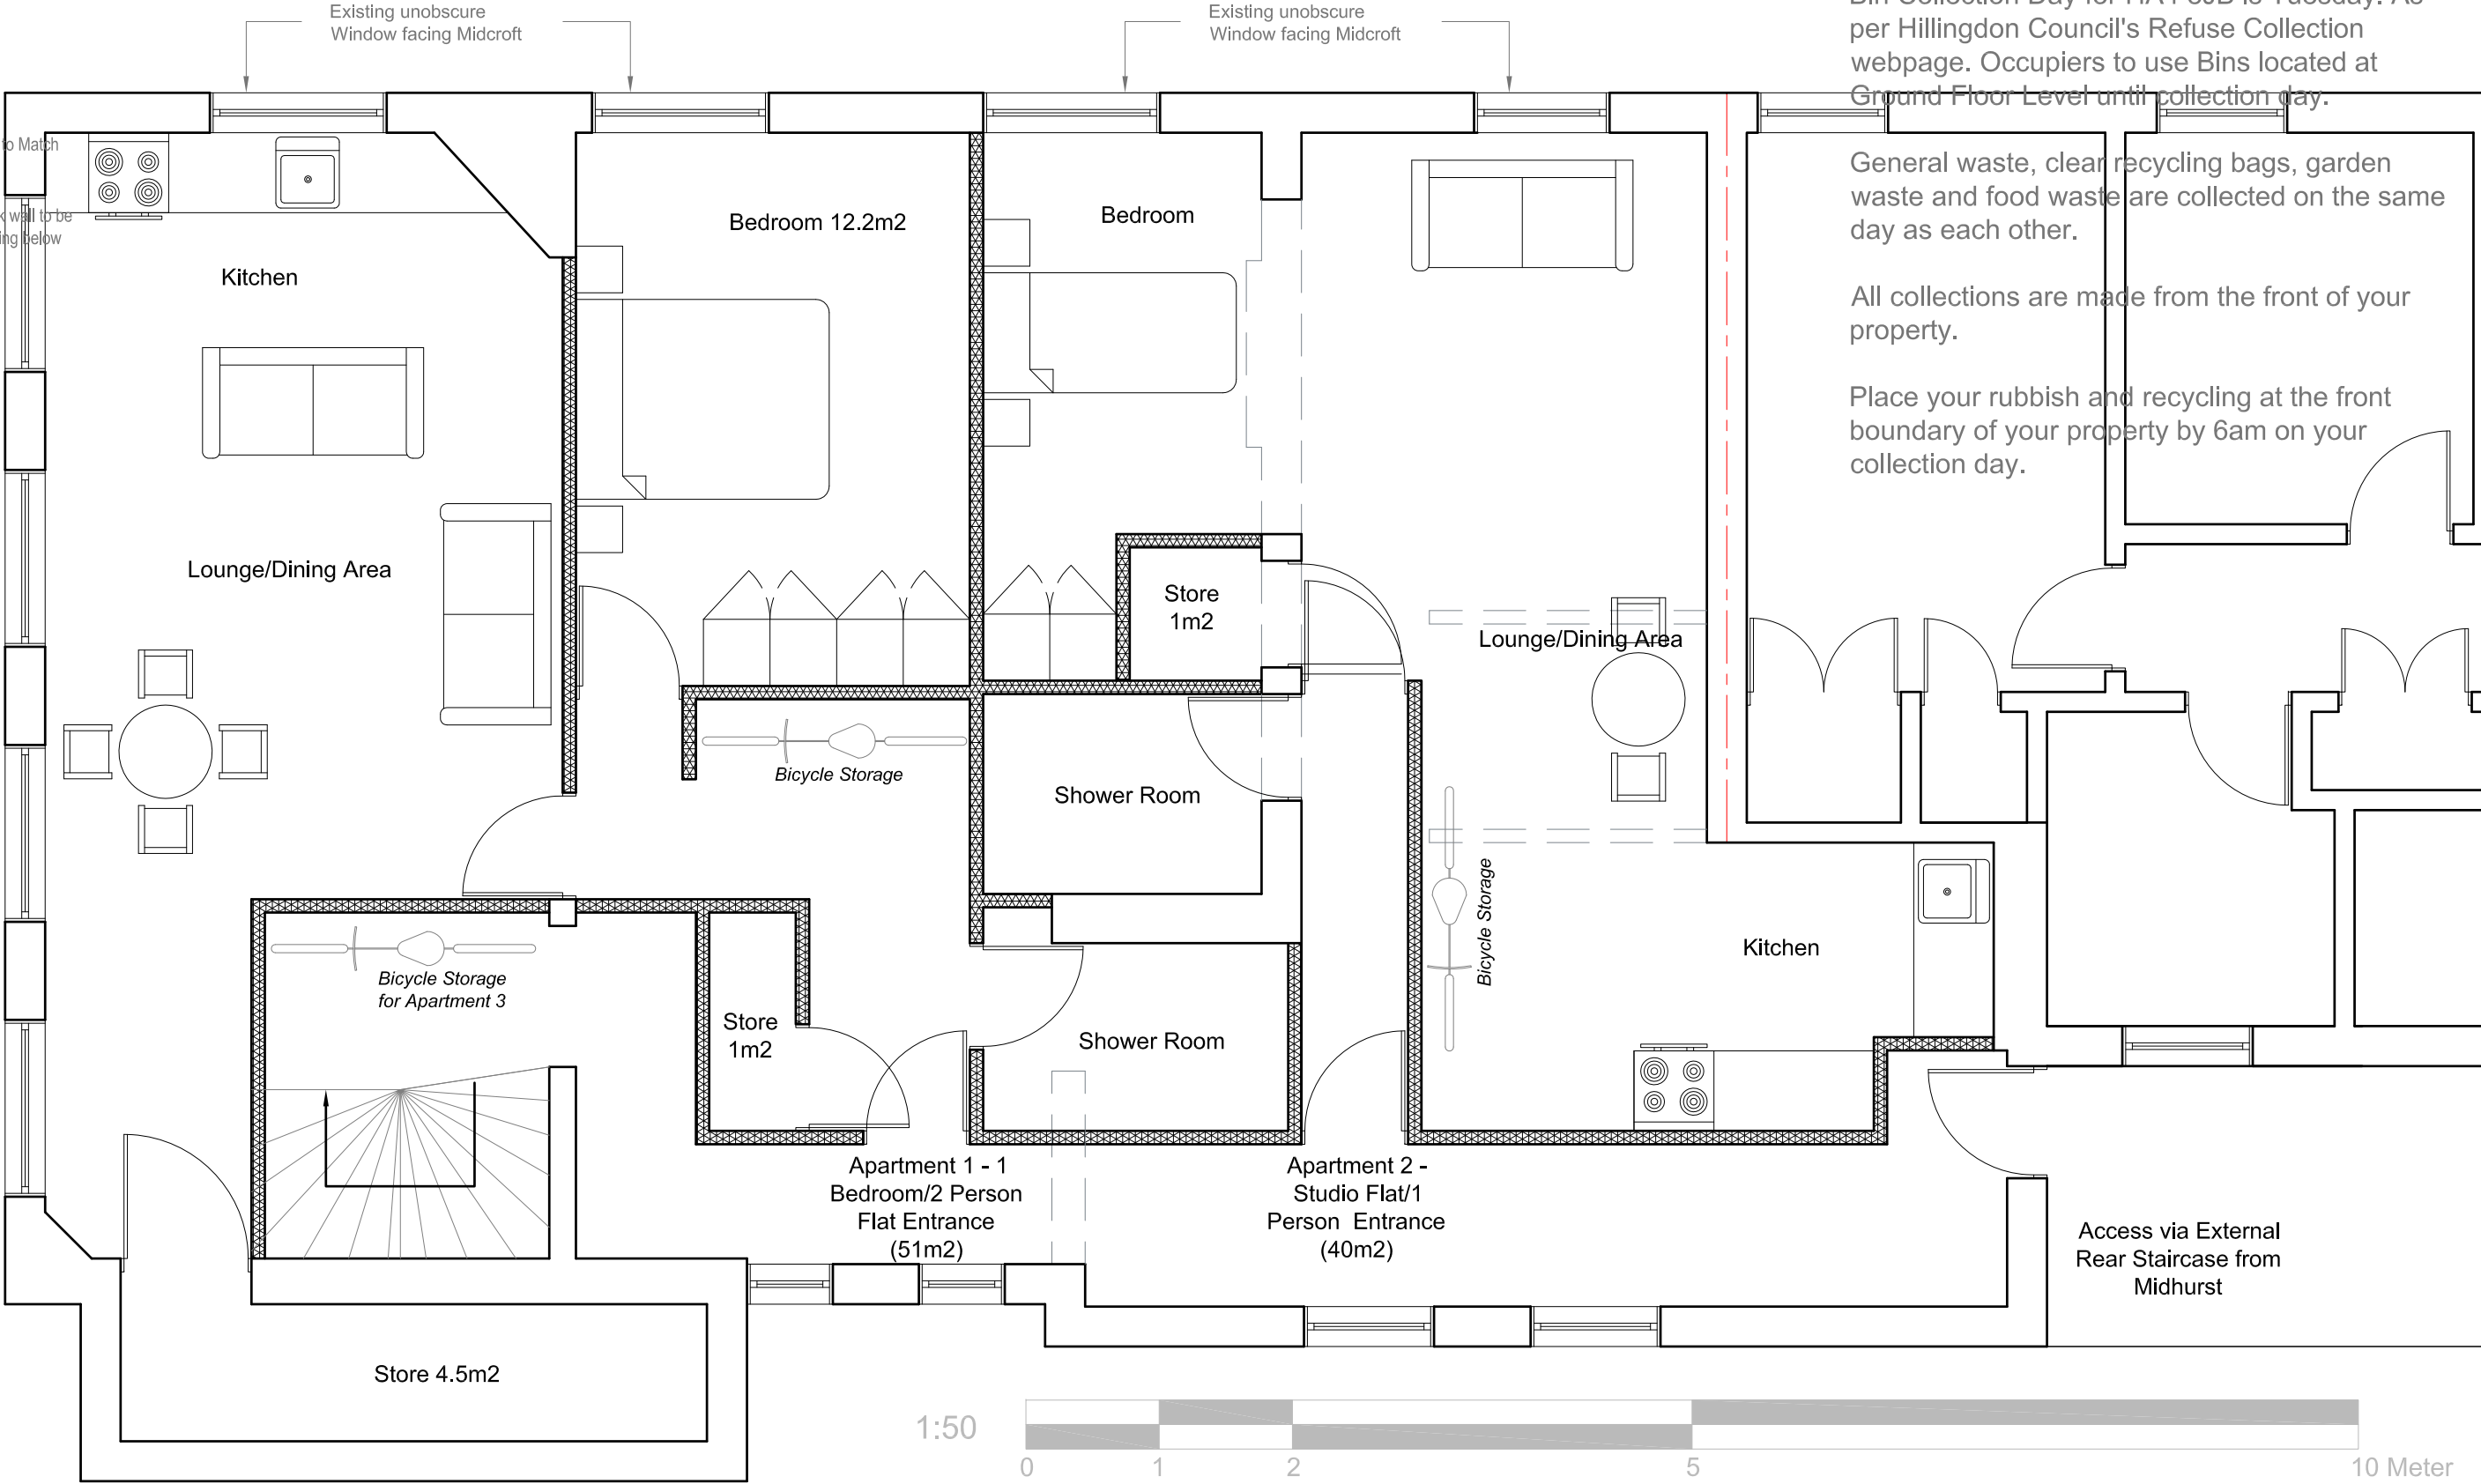


WASTE MANAGEMENT PLAN
Bin Collection Day for HA4 8JB is Tuesday. As per Hillingdon Council's Refuse Collection webpage. Occupiers to use Bins located at Ground Floor Level until collection day.


General waste, clear recycling bags, garden waste and food waste are collected on the same day as each other.

All collections are made from the front of your property.

Place your rubbish and recycling at the front boundary of your property by 6am on your collection day.

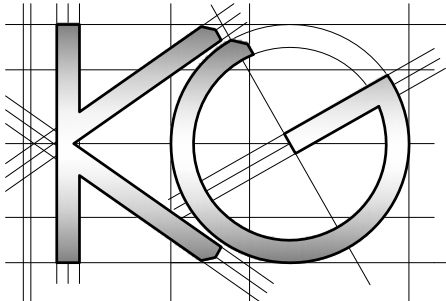

<u>Site Address:</u>	<u>Drawing Content:</u>	<u>Drawings No:</u>	<u>Date Drawn:</u>	Planning Issue							
63 High Street Ruislip HA4 8JB	Proposed First Floor Plan	63highstreet/2024/04	22nd July 2024	7							
1		2	<u>Drawings Scale:</u>	<u>Drawn By:</u>	<u>Revision:</u>	A	B				
		1:50	KG		09 24	09 24					8

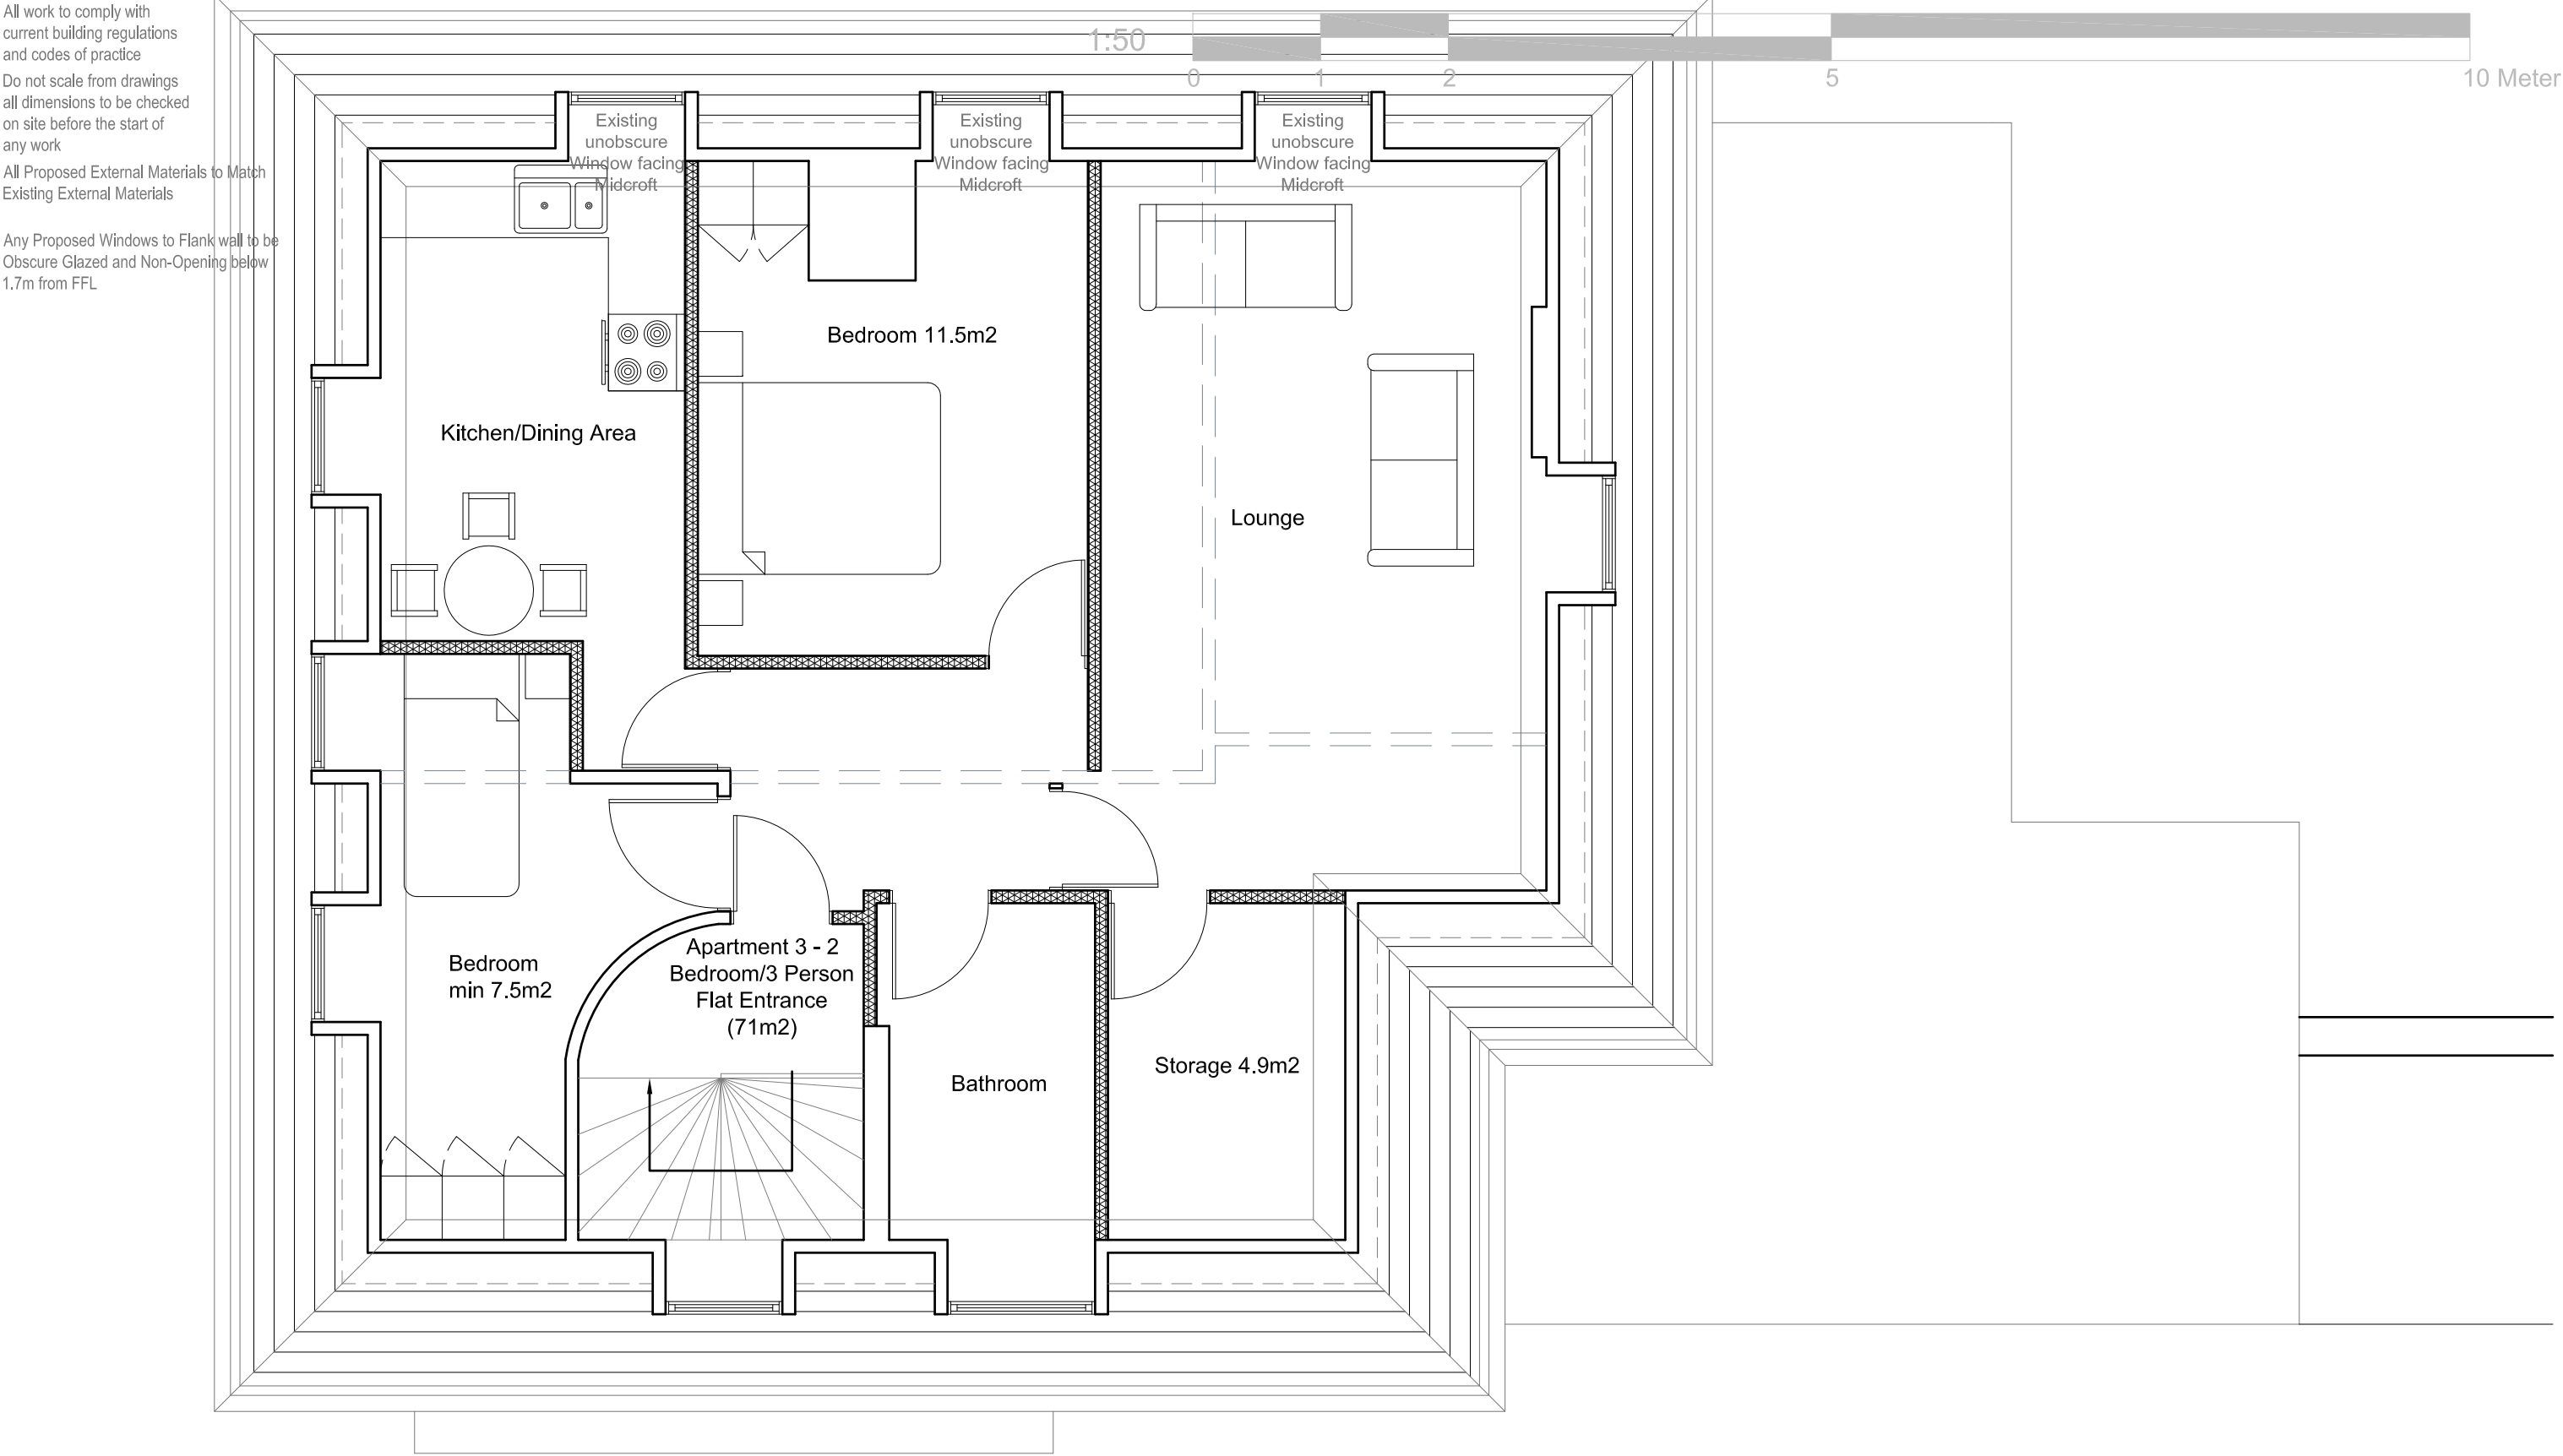

All work to comply with current building regulations and codes of practice
Do not scale from drawings all dimensions to be checked on site before the start of any work
All Proposed External Materials to Match Existing External Materials


-Any Proposed Windows to Flank wall to be 'Obscure Glazed and Non-Opening below 1.7m from FFL




Existing Front Elevations
Scale 1:100




Existing Side Elevations
Scale 1:100

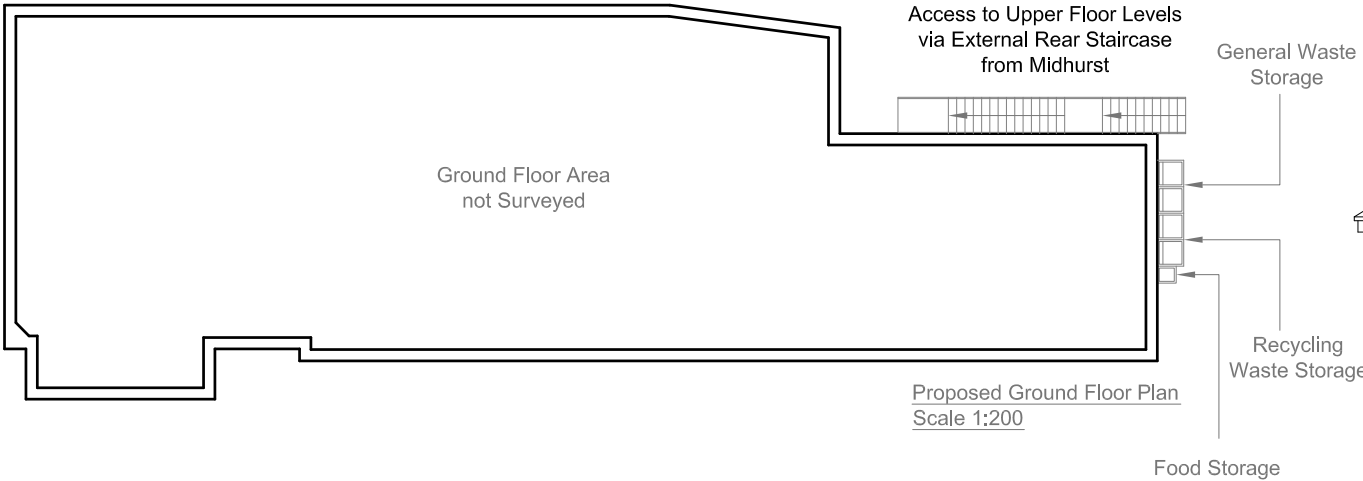

Proposed Ground Floor Plan
Scale 1:200

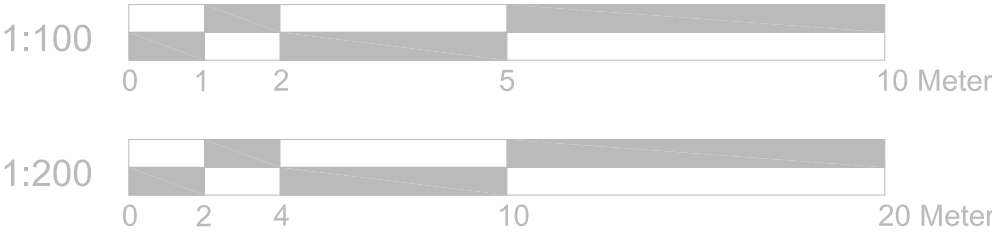

Existing Side Elevations
Scale 1:100

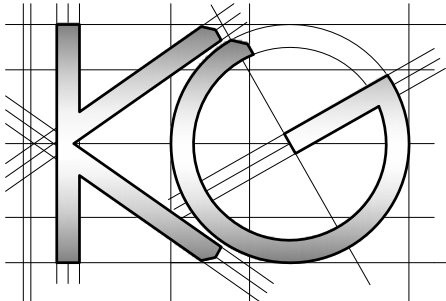

Site Address:
63 High Street
Ruislip
HA4 8JB

1

Drawing Content:
Existing Elevations
Existing Ground Floor Plan

2

Drawings No:
63highstreet/2024/06
Drawings Scale:
1:100/200

3

4

Date Drawn:
22nd July 2024
Drawn By:
KG

5

6

Planning Issue

7

Revision:

A

09
24




8

All work to comply with current building regulations and codes of practice


Do not scale from drawings all dimensions to be checked on site before the start of any work

All Proposed External Materials to Match Existing External Materials


Any Proposed Windows to Flank wall to be Obscure Glazed and Non-Opening below 1.7m from FFL

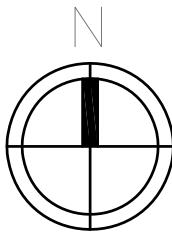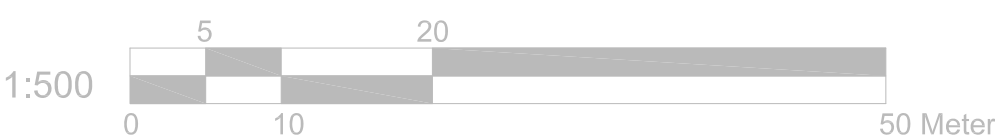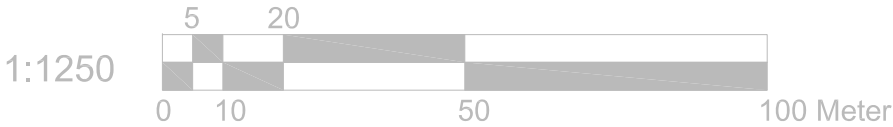

Location Plan Scale 1:1250

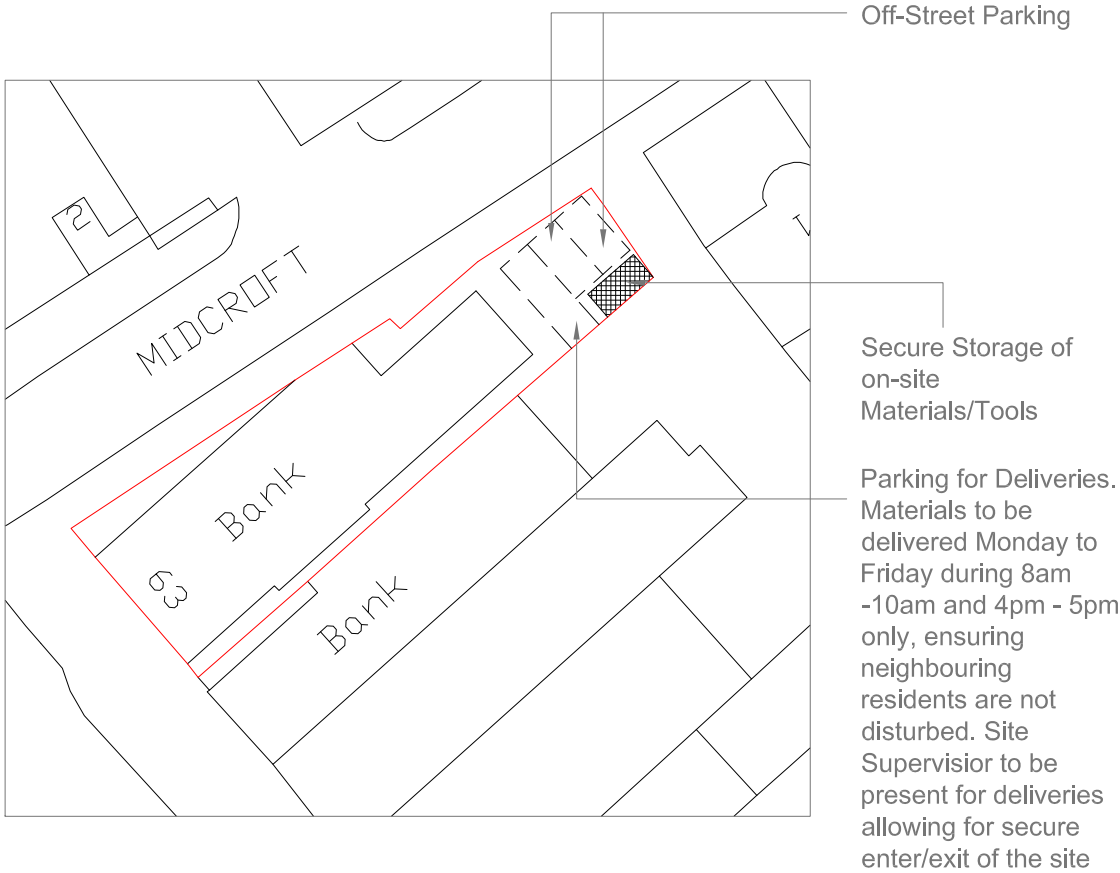

Block Plan Scale 1:500

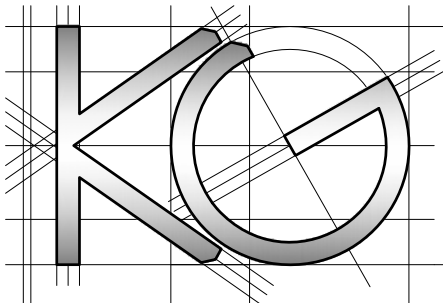

<u>Site Address:</u> 63 High Street Ruislip HA4 8JB	<u>Drawing Content:</u> Location Plan Block Plan	<u>Drawings No:</u> 63highstreet/2024/07		<u>Date Drawn:</u> 22nd July 2024		Planning Issue	
		3		5		7	
		<u>Drawings Scale:</u> 1:1250/500		<u>Drawn By:</u> KG		<u>Revision:</u>	A
1	2	4	6	8	99 24		