

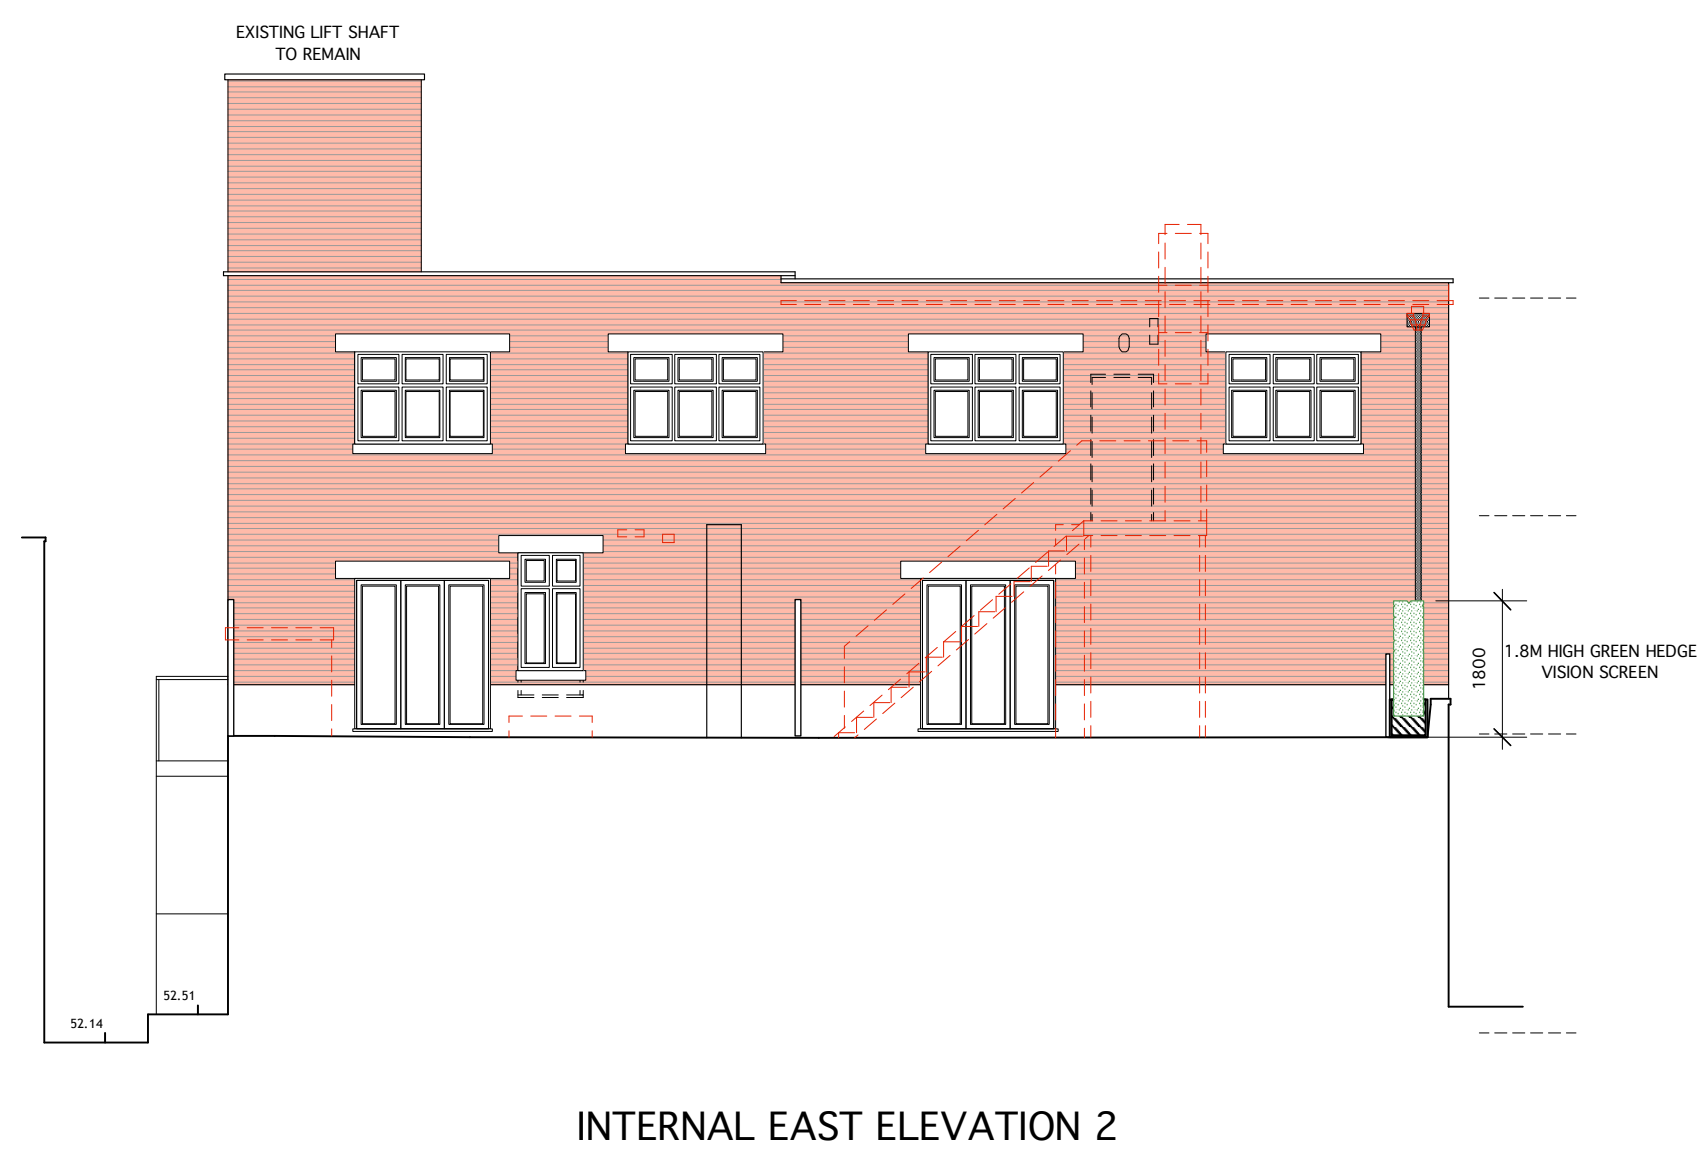


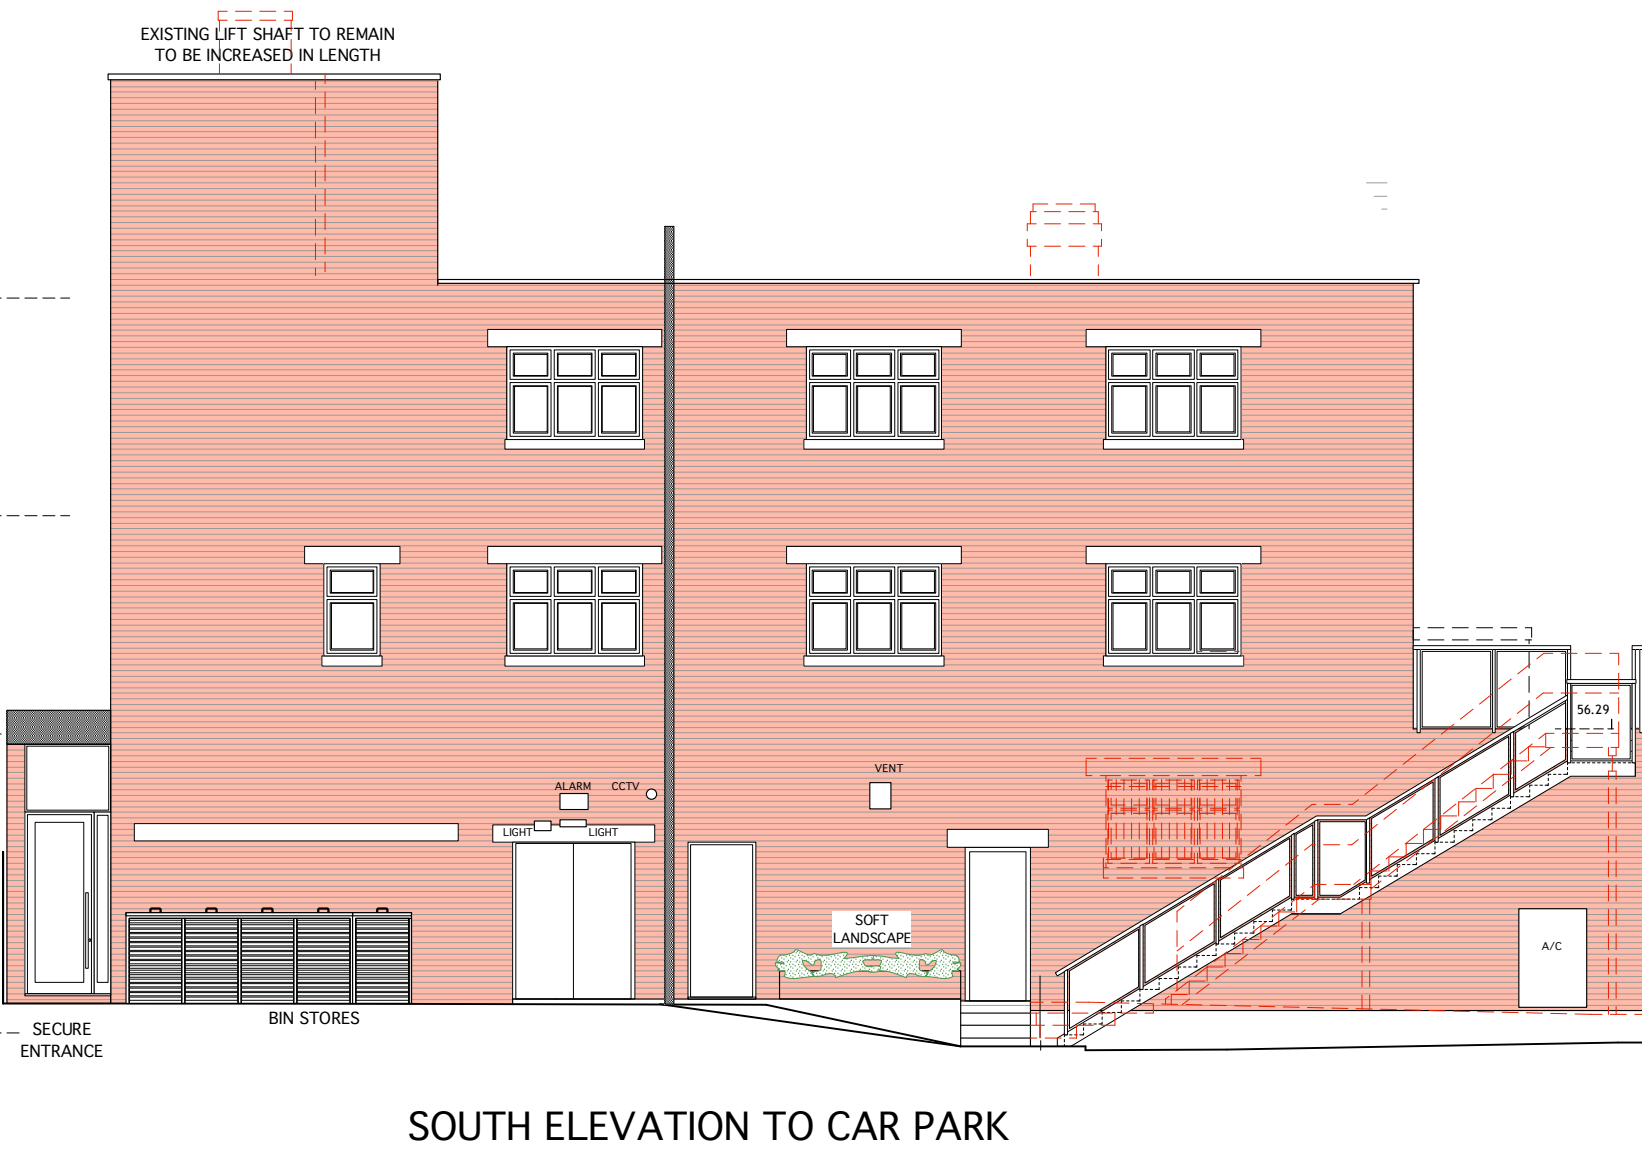

REVISION P3: 30.01.24
REVISIONS CARRIED OUT IN ACCORDANCE WITH THE PRE APP MEETING ON THE 25.10.23 WITH LONDON BOROUGH OF HILLINGDON.
DORMERS TO BEDROOMS REMOVED AND REPLACED WITH ROOFTLIGHTS.
FLAT 9 CHANGED FROM A 3 BED TO A 2 BED FLAT.
ACCESS TO FLAT 9 WILL BE FROM THE MAIN INTERNAL STAIRS PASSING THROUGH A CORRIDOR BETWEEN FLATS 2 & 3. FLATS REVISED TO SUIT ALTERATION. THE EXISTING EXTERNAL FIRE ESCAPE STAIRCASE TO REMAIN AS EXISTING.
FLAT ROOF BETWEEN FLATS 2 & 9, TO BE A COMMUNAL GARDEN WITH THE SITE BOUNDARY WITH NUMBER 120 HIGH STREET TO HAVE AN OBSCURED SCREEN OF 1.8M HIGH.
CROSS SECTION SHOWN ON SIDE ELEVATION 1 CONFIRM THAT THE REAR ROOF EXTENSION CANNOT BE SEEN FROM ACROSS THE HIGH STREET.
ALL AS REQUESTED BY LBA.
REVISION P4: 11.03.24
REVISIONS CARRIED OUT TO WINDOWS WITH A BLUE REVISION CLOUD. PITCHED ROOF AND DORMERS FINISHES REVISED TO PLAIN ROOF TILES TO MATCH ADJOINING PROPERTIES 118, 120 ETC.
SECURE ENTRANCE SHOWN ON REAR ELEVATION (NEW ENTRANCE).
SIDE ELEVATION 1 & 2, BIN STORES SHOWN ON SIDE ELEVATION 2.
REVISION P5: 24.05.24
THIRD FLOOR REDESIGNED TO ACCOMMODATE 2 X 18 2P & 1 X 2B 4P FLATS. IN ORDER TO REMOVE FRONT FIRST FLOOR FLAT.
ELEVATIONS REVISED ACCORDINGLY TO SUIT.
REVISION P6: 30.05.24
DORMERS TO EAST HIGH STREET & INTERNAL EAST ELEVATION POSITIONS ADJUSTED. ALL DORMER WINDOW DIVISIONS REVISED.
WEST ELEVATION F & SF WINDOWS POSITIONS REVISED. SECURE LOBBY HEIGHT INCREASED AND REVISED ON OTHER ELEVATIONS WERE APPLICABLE.
REVISION P7: 08.10.24
NEW ADDITIONAL THIRD FLOOR HAS BEEN REMOVED. HEIGHT OF BUILDING REMAINS AS EXISTING.
WINDOWS NOTED AS FOLLOWS TO BE OBSCURED UP TO 1.7M FROM FFL.
FLAT 1: BEDROOM 1 AND LIVING & DINING ROOM.
FLAT 4: LIVING & DINING ROOM.
BOUNDARY SCREENING ALONG SIDE PASSAGE ON FIRST FLOOR REVISED TO GREEN HEDGE. (NORTH ELEVATION).

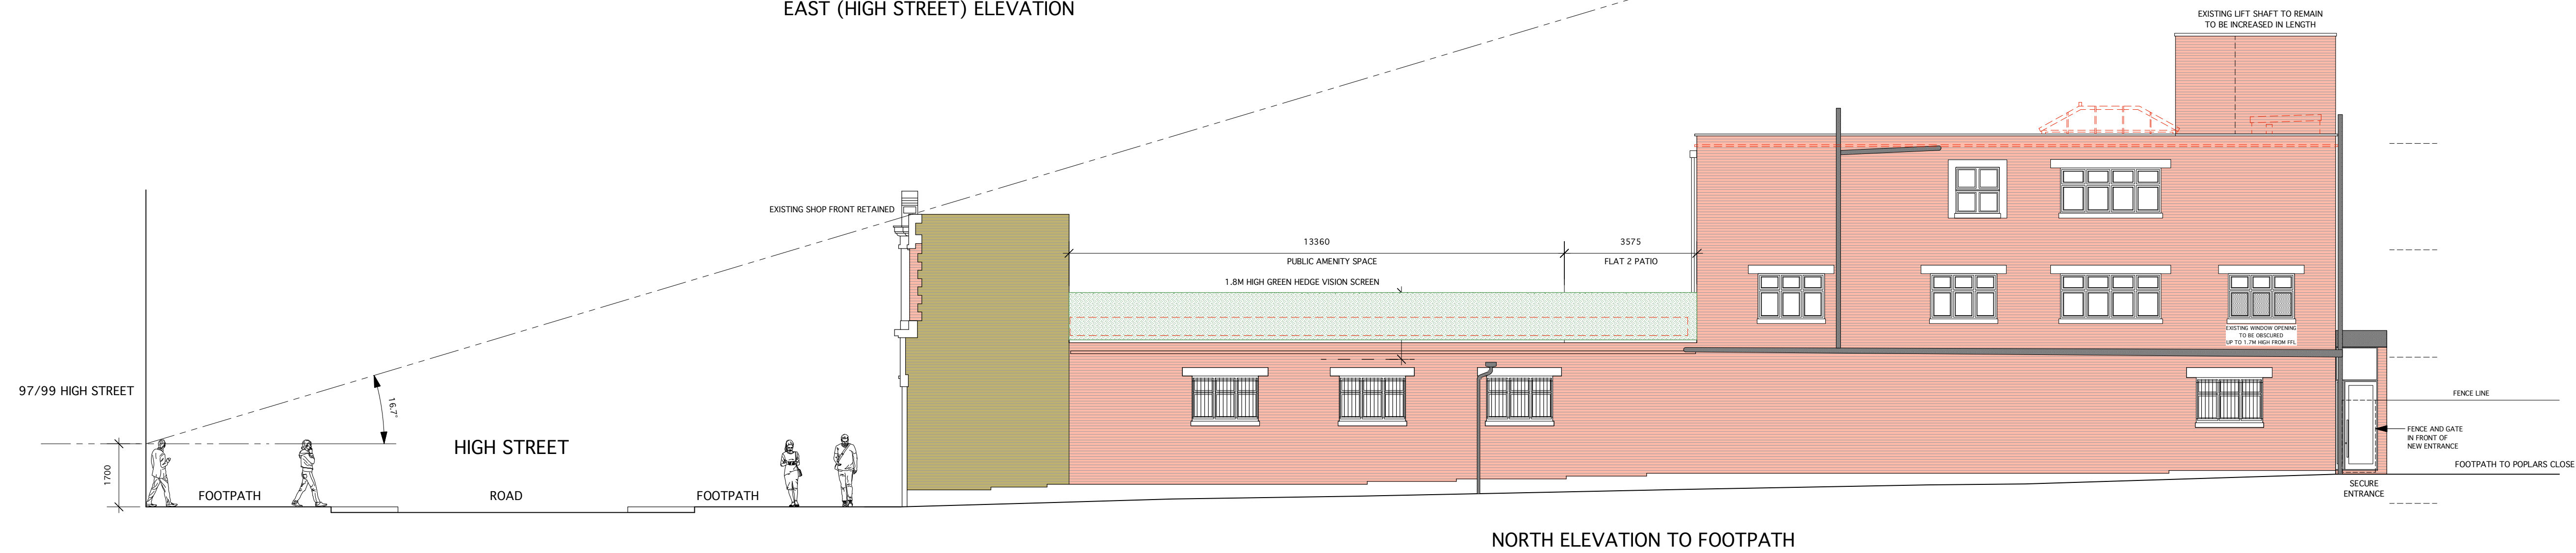

THESE ARE PLANNING APPLICATION DRAWINGS.
THEY ARE NOT FOR TENDER
BUILDING REGULATIONS
OR FOR CONSTRUCTION

0 1m 2m 3m 4m 5m
SCALE 1:100

Client
MR RICHARD HENNESSY
MANOR DEVELOPMENTS
(RUISLIP) LTD
2 KINGSSEND, RUISLIP HA4 8LJ

Property
TESCO
122 - 124 HIGH STREET
RUISLIP HA4 8LR

Job Title
CONVERSION OF REAR
FIRST & SECOND FLOORS
TO RESIDENTIAL. NEW THIRD
FLOOR RESIDENTIAL.

Drawing
PROPOSED
ELEVATIONS

Date
25.04.23

Scale
1:100@A1

Job No
122HS

Drawing No
PA - 04

Revision No
P7

ANDREAS GEORGIU t/a GIAD

Office F3, Kingsbury House
468 Church Lane, London NW9 8UA
Tel: 020 8200 2331
TEL: 07956 587037
email: andreas@giad.co.uk

ANDREAS GEORGIU t/a GIAD
RESERVE THE COPYRIGHT ON ALL DOCUMENTS AND DRAWINGS



BIN STORES