



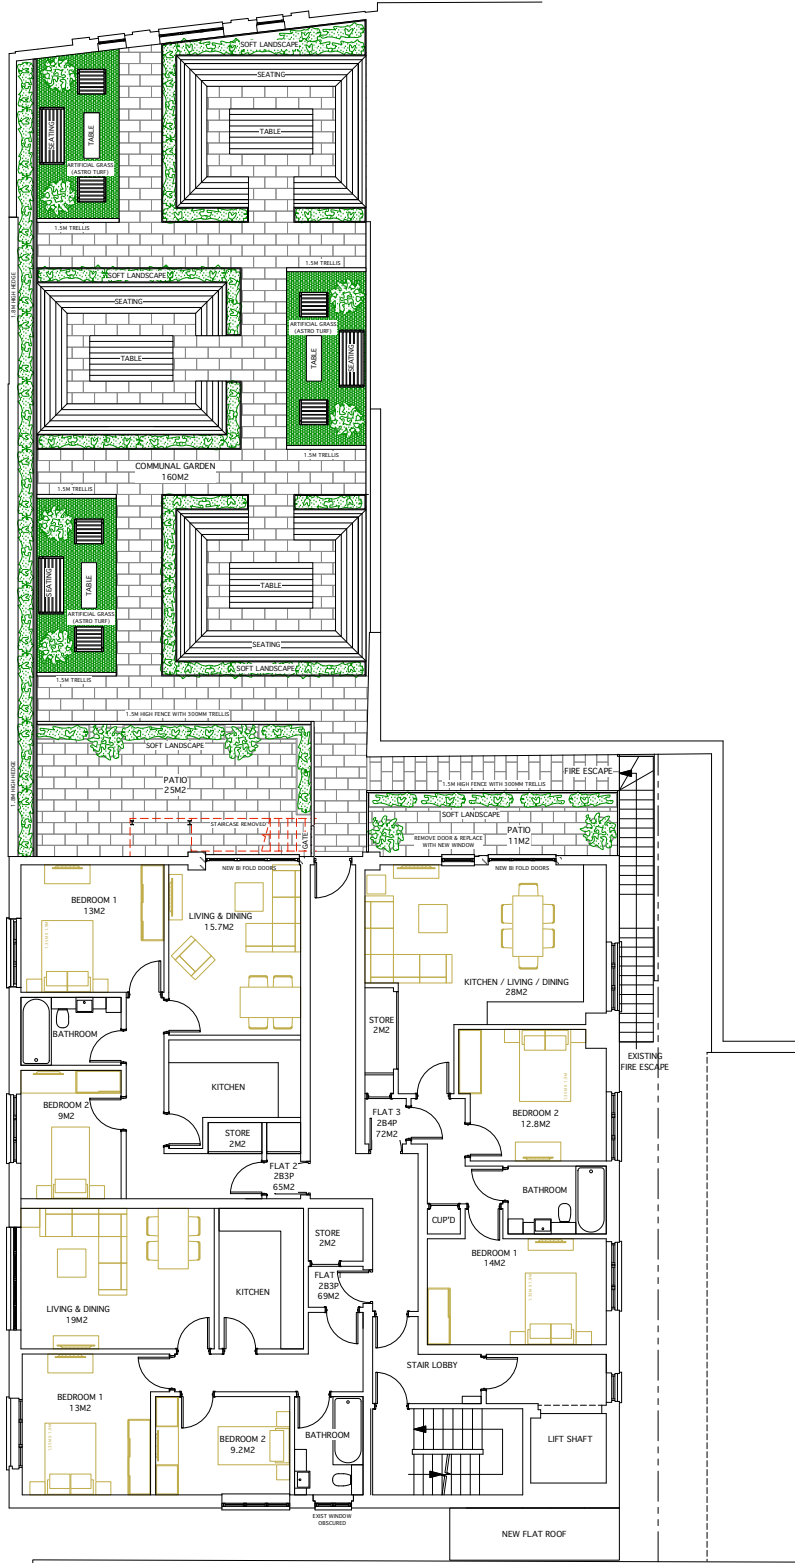


FIRST FLOOR PLAN

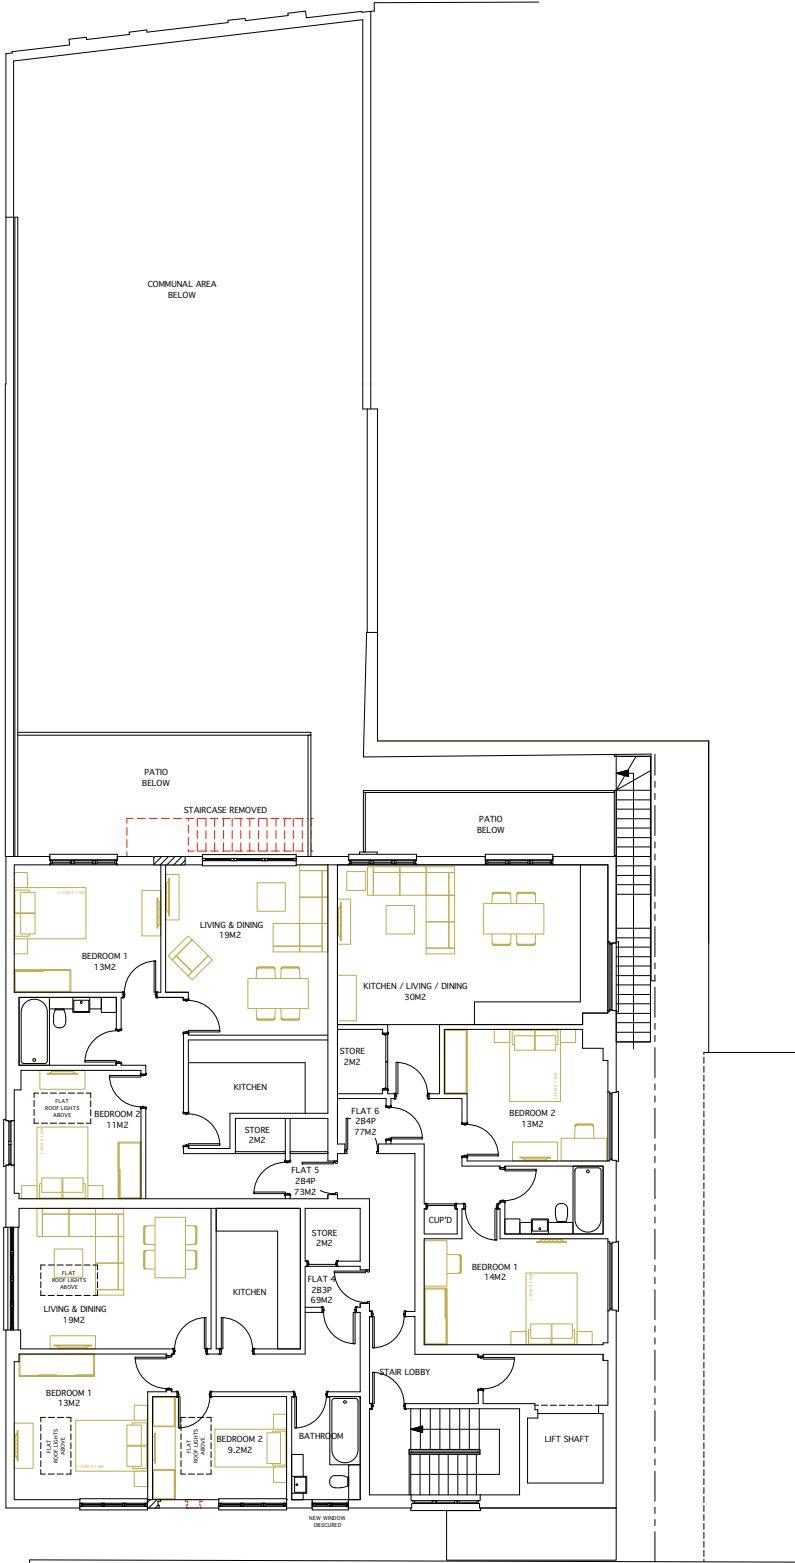

SECOND FLOOR PLAN

REVISION P5: 30.01.24
REVISIONS CARRIED OUT IN ACCORDANCE WITH THE PRE APP MEETING ON THE 25.10.23 WITH LONDON BOROUGH OF HILLINGDON.
FLAT 3 CHANGED FROM A 3 BED TO A 2 BED FLAT.
ACCESS TO FLAT 3 WILL BE FROM THE MAIN INTERNAL STAIRS PASSING THROUGH A CORRIDOR BETWEEN FLATS 2 & 3. FLATS REVISED TO SUIT ALTERATION. THE EXISTING EXTERNAL FIRE ESCAPE STAIRCASE TO REMAIN AS EXISTING.
FLAT ROOF BETWEEN FLATS 2 & 3, TO BE A COMMUNAL GARDEN WITH THE SITE BOUNDARY WITH NUMBER 120 HIGH STREET TO HAVE AN OBSCURED SCREEN OF 1.8M HIGH.
ALL AS REQUESTED BY L&L.
REVISION P6: 11.03.24
REVISIONS CARRIED OUT TO WINDOWS WITH A BLUE REVISION CLOUD. SOFT LANDSCAPE SHOWN ON FIRST FLOOR PATIOS.
REVISION P7: 24.05.24
FRONT FIRST FLOOR FLAT REMOVED AND RELOCATED TO THIRD FLOOR ON MAIN BUILDING. COMMUNAL GARDEN AREA INCREASED. SCHEDULE OF ACCOMMODATION REVISED.
REVISION P8: 30.05.24
FIRST FLOOR: FLAT 1 BED 2 WINDOW REVISED. ADDITIONAL LANDSCAPE ADDED TO COMMUNAL GARDEN.
SECOND FLOOR: FLAT 4 BED 1 & 2 WINDOWS REVISED.
REVISION P9: 08.10.24
WINDOWS NOTED AS FOLLOWS TO BE OBSCURED UP TO 1.7M FROM FFL.
FLAT 1: BEDROOM 1 AND LIVING & DINING ROOM.
FLAT 4: LIVING & DINING ROOM.
PATIO TO FLAT 2 INCREASED TO 2.3M2.
FLAT 4: FLAT ROOF LIGHTS ADDED TO LIVING & DINING AND TO BEDROOM 1 & 2. FLAT 5: FLAT ROOF LIGHT ADDED TO BEDROOM 2.
PRIVATE PATIO TO FLAT 2 INCREASED IN SIZE. COMMUNAL GARDEN LAYOUT REVISED. BOUNDARY SCREENING ALONG SIDE PASSAGE ON FIRST FLOOR REVISED TO GREEN HEDGE.

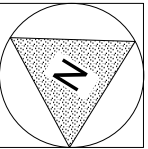


AREA SCHEDULE

SITE AREA 570M2

FLAT No1. (FIRST FLOOR) 2B3P. 69M2.
FLAT No2. (FIRST FLOOR) 2B3P. 63M2.
FLAT No3. (FIRST FLOOR) 2B4P. 72M2.
FLAT No4. (SECOND FLOOR) 2B3P. 69M2.
FLAT No5. (SECOND FLOOR) 2B4P. 73M2.
FLAT No6. (SECOND FLOOR) 2B4P. 77M2.

THESE ARE PLANNING APPLICATION DRAWINGS.
THEY ARE NOT FOR TENDER
BUILDING REGULATIONS
OR FOR CONSTRUCTION

 

SCALE 1:100

Client
**MR RICHARD HENNESSY
MANOR DEVELOPMENTS
(RUISLIP) LTD**
2 KINGSSEND, RUISLIP HA4 8LJ

Property
TESCO
122 - 124 HIGH STREET
RUISLIP HA4 8LR

Job Title
**CONVERSION OF REAR
FIRST & SECOND FLOORS
TO RESIDENTIAL. NEW THIRD
FLOOR RESIDENTIAL.**

Drawing
**PROPOSED
FIRST AND SECOND FLOOR
PLANS**

Date
25.04.23

Scale
1:100@A1

Job No
122HS

Drawing No
PA - 02

Revision No
P9

ANDREAS GEORGIU t/a GIAD
Office F3, Kingsbury House
468 Church Lane, London NW9 8UA
Tel: 020 8200 2331
TEL: 07956 587037
email: andreas@giad.co.uk
ANDREAS GEORGIU t/a GIAD
RESERVE THE COPYRIGHT ON ALL DOCUMENTS AND DRAWINGS