


This drawing is the copyright of the architects.
All dimensions and conditions to be verified on site prior to proceeding.

Unless otherwise stated standard industry solutions apply.
All dimensions are to finishes.



2 Site Plan
1 : 500

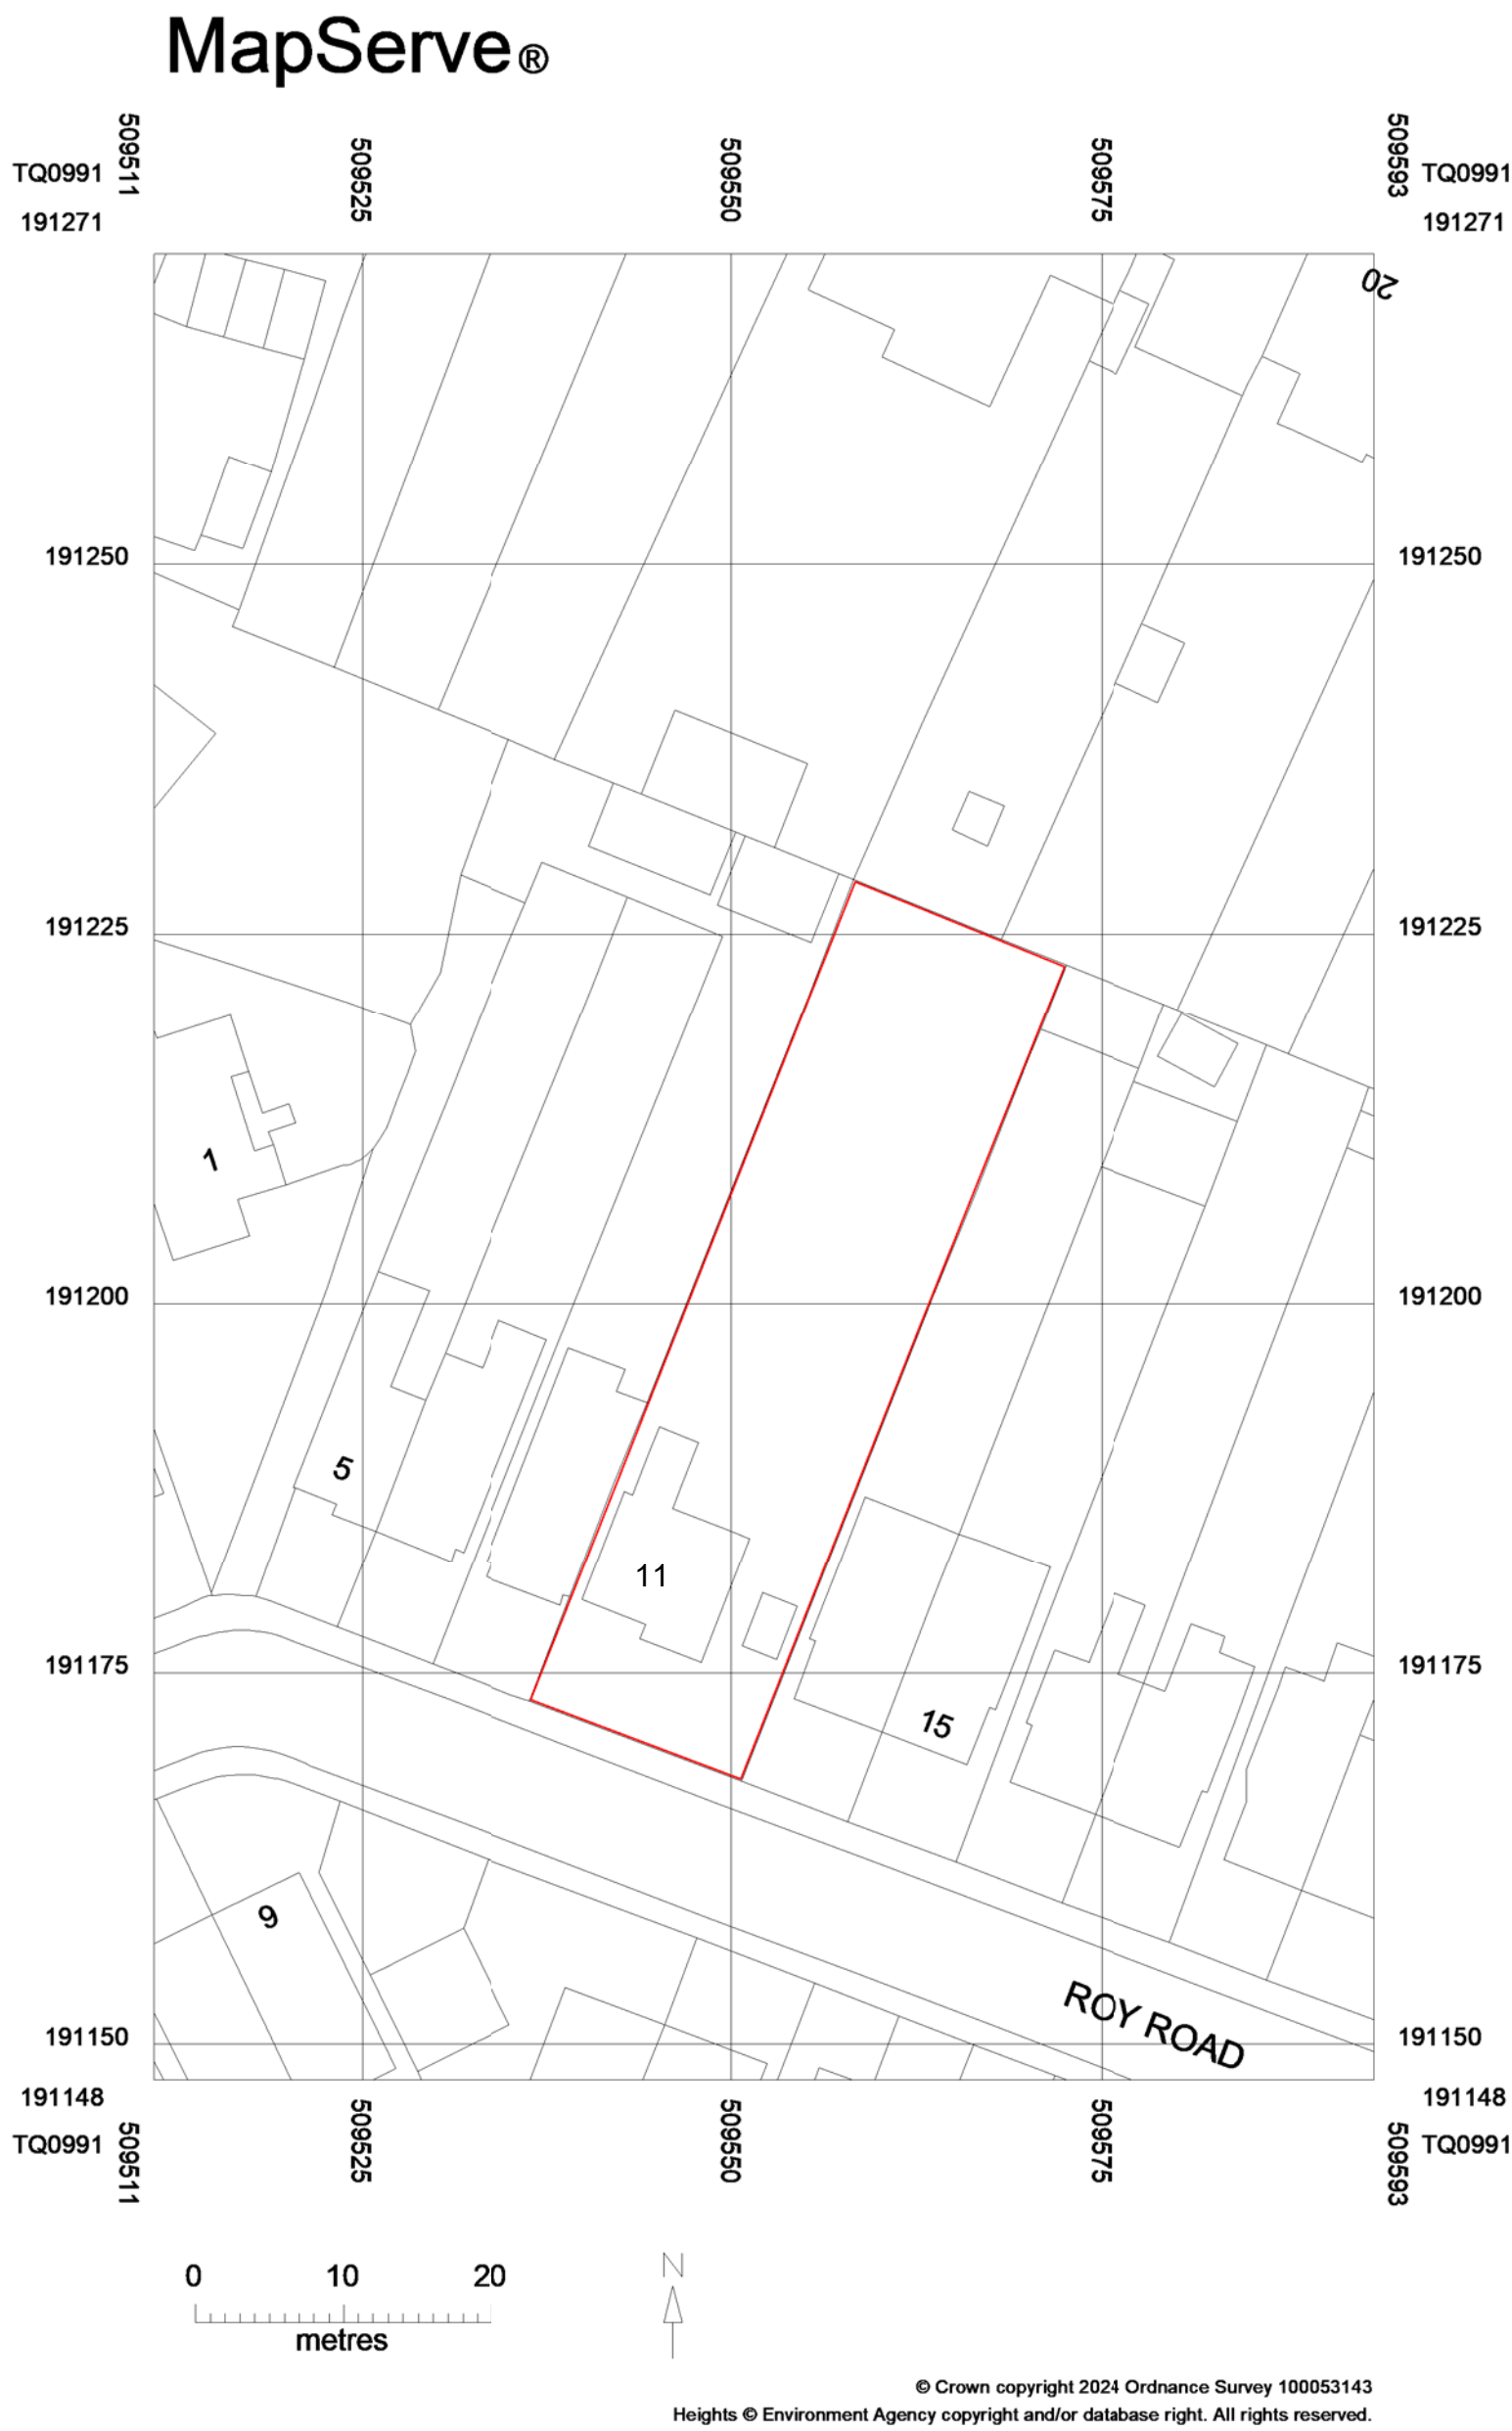

1 Location Plan
1 : 1250

1 15/07/24 AT Red Line amended

Rev.	DD/MM/YY	Initials	Description
------	----------	----------	-------------

at|Designed Ltd.
at | Designed Ltd. T +44 (0)7566 854 732
25 Woodend Drive Andy@atdesigned.com
Ascot, SL5 9BD www.atdesigned.com

Project:	11 Roy Road
Client:	Param Patel
Drawing:	Location and Site Plan
Date:	23/04/24
Scale:	As indicated @ A1
Drawn By:	AT
Drawing No:	1586_0001
Revision	1
Preliminary [X]	Tender [] Construction []