




ADDRESS 32 Milton Court Ickenham UB10 8ND		
DRAWING TITLE Elevations proposed		
PROPOSAL Rear part double extension side single storey extension front porch, garage conversion Loft conversion		
SCALE 1:100	DATE May 25	REV
DRAWING NUMBER L.04		

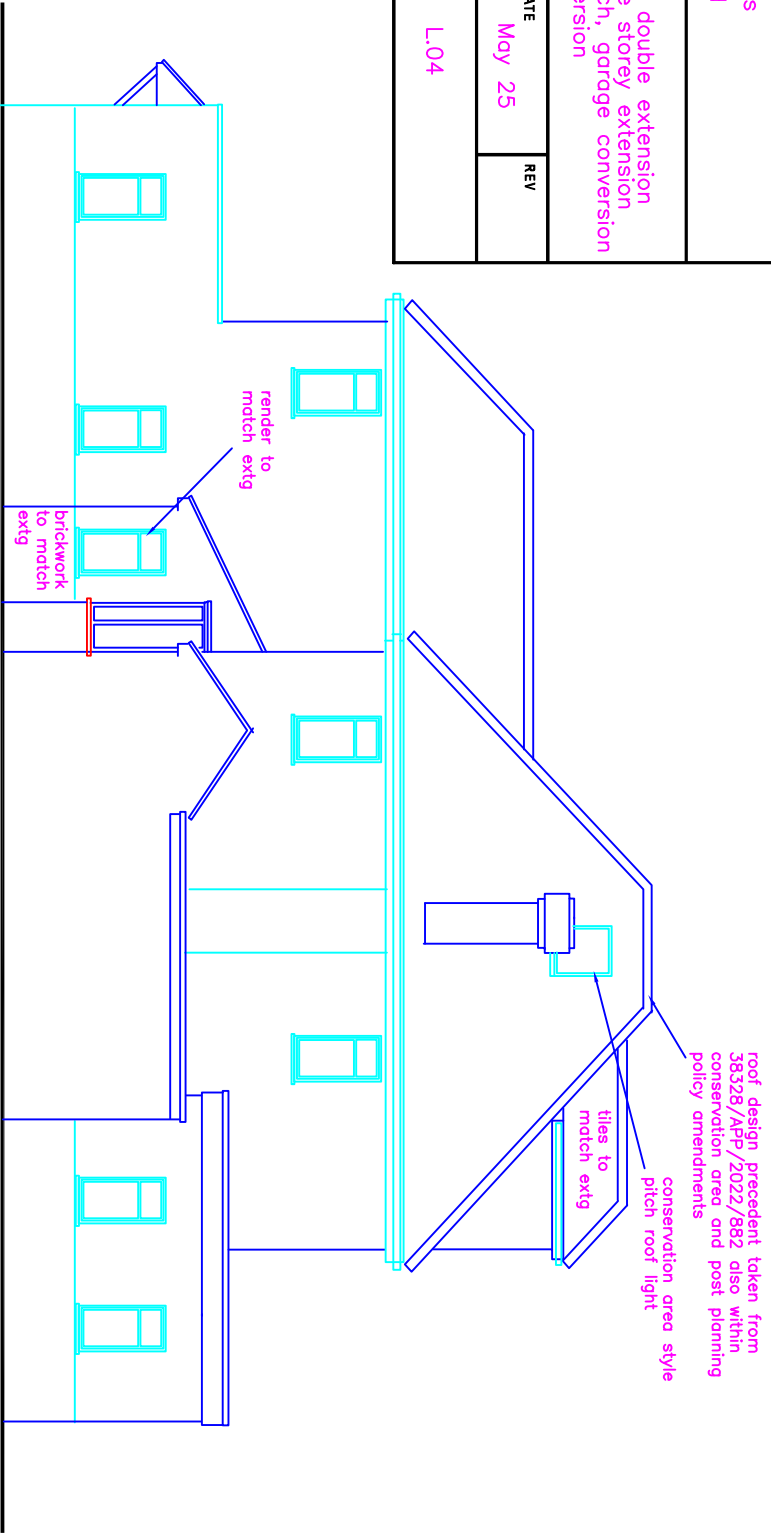


Side Elevation 1:100

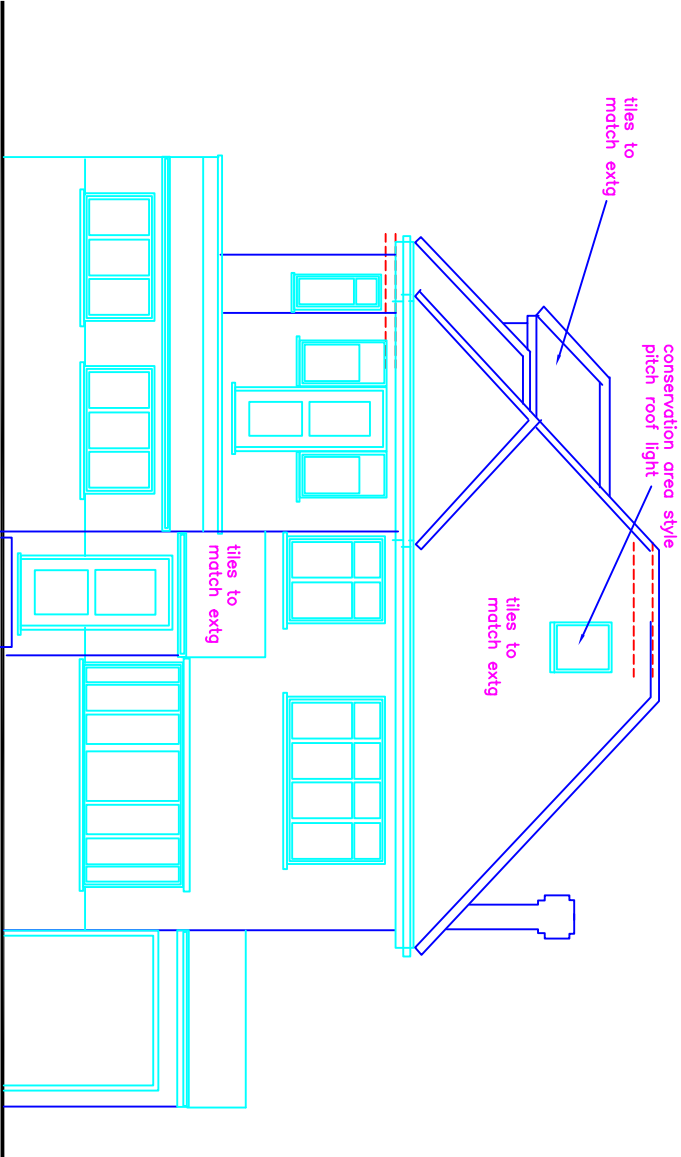


Front Elevation 1:100

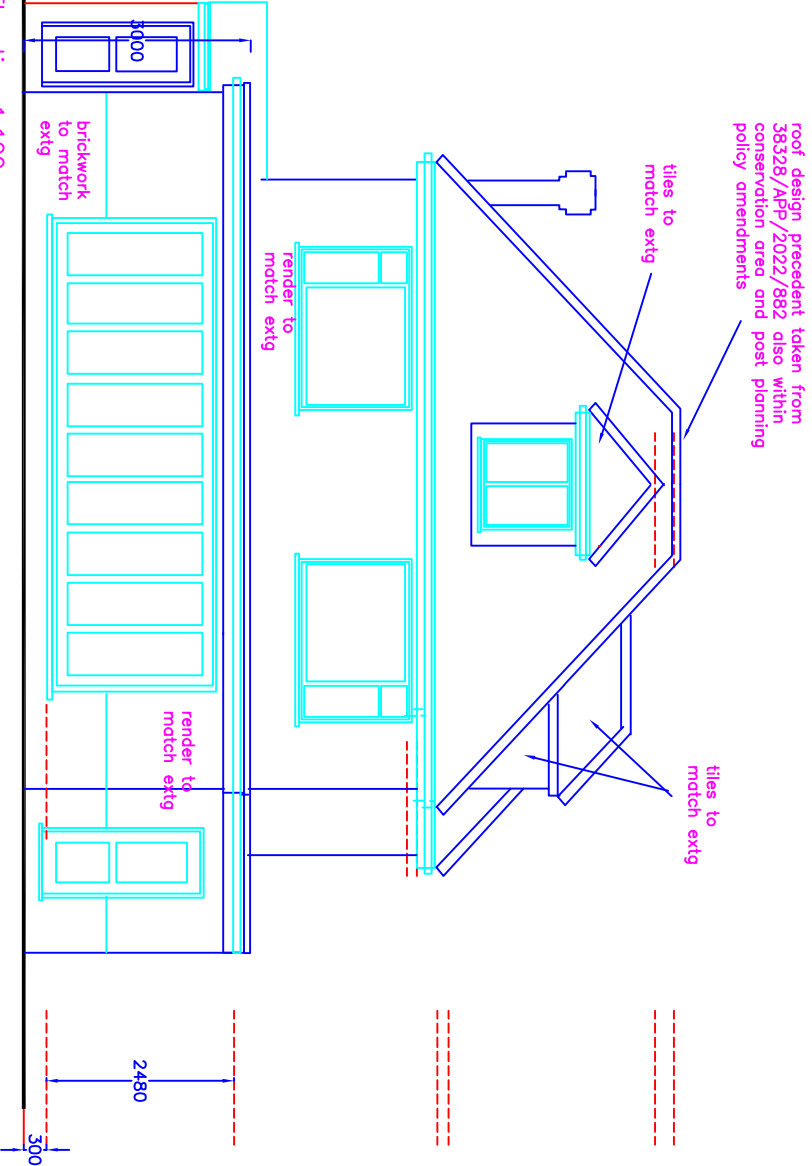

Rear Elevation 1:100

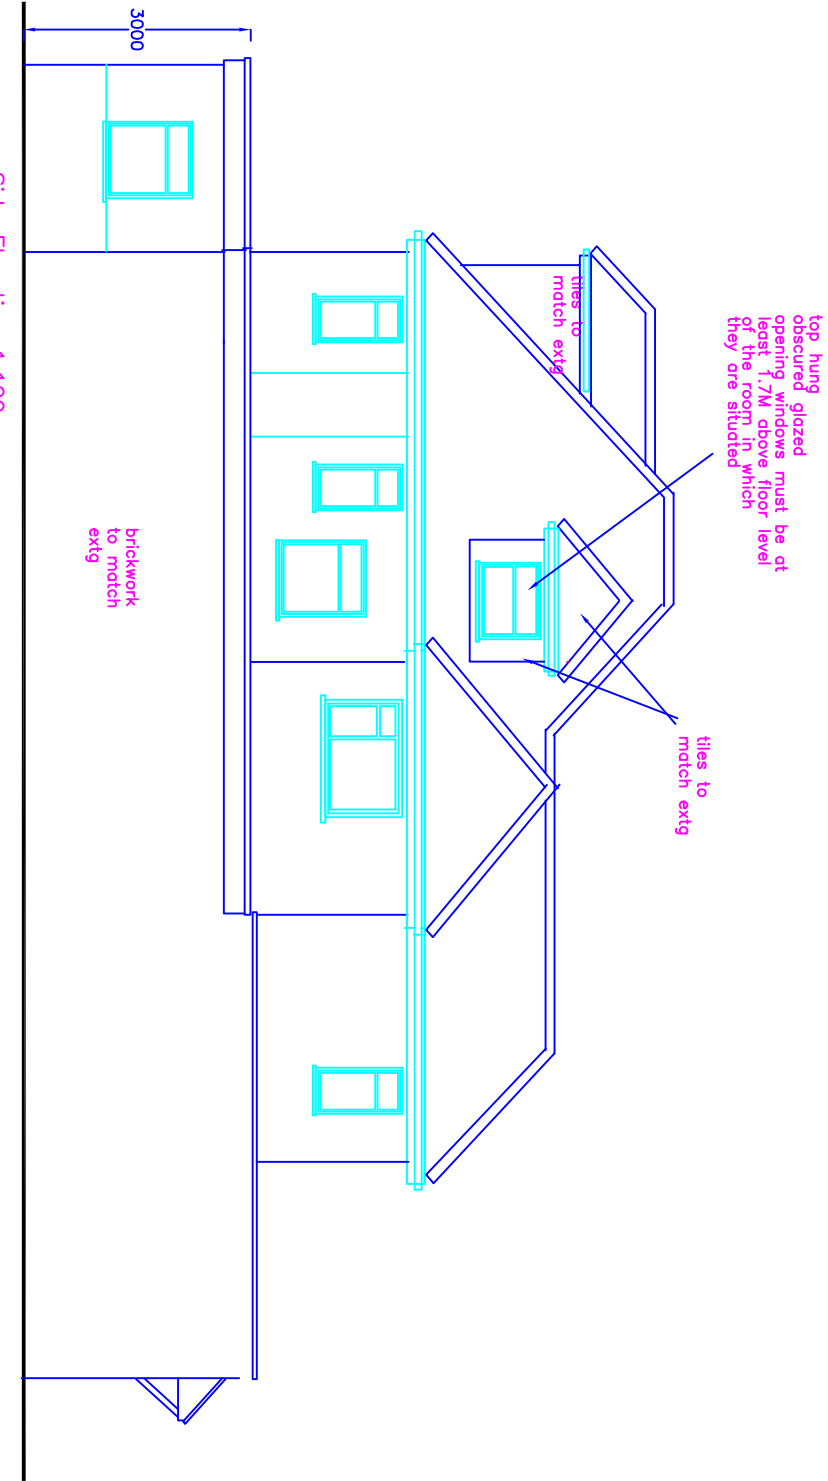





Side Elevation 1:100

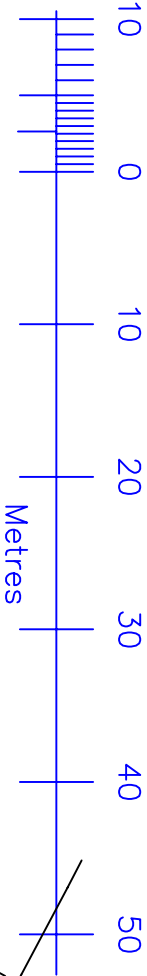

FOR PLANNING PURPOSES ONLY

ADDRESS 32 Milton Court Ickenham UB10 8ND		
DRAWING TITLE Block Plan		
PROPOSAL Rear part double extension side single storey extension Front porch, garage conversion Loft conversion		
SCALE 1:500	DATE May 25	REV
DRAWING NUMBER L.06		

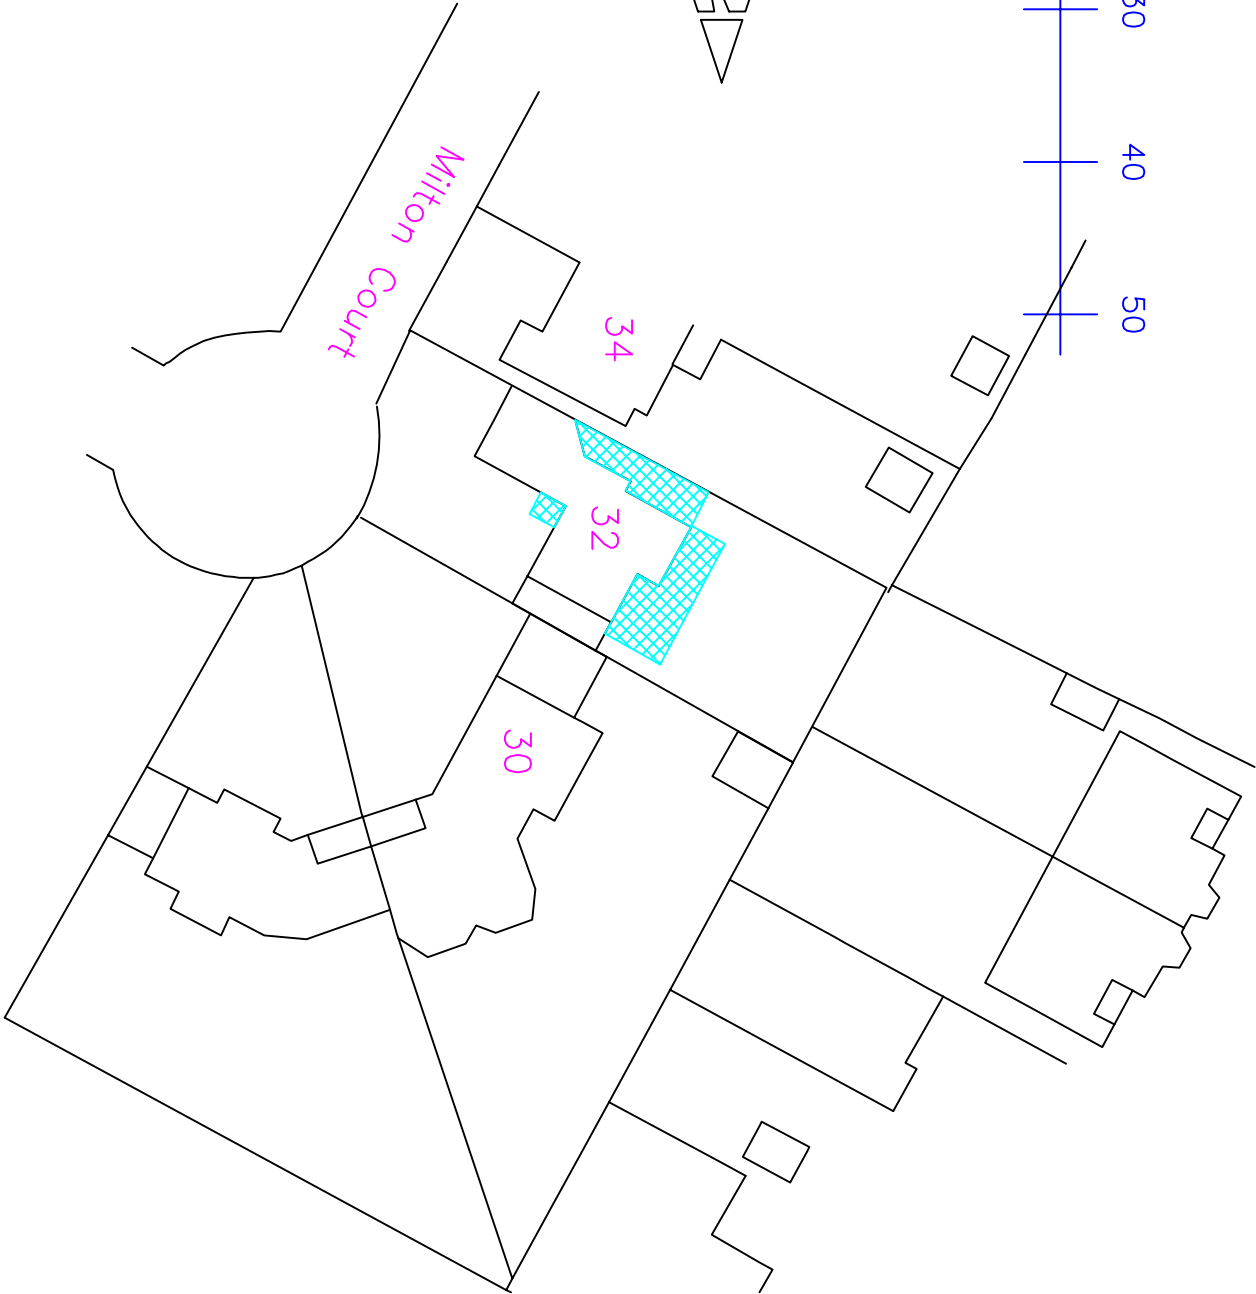

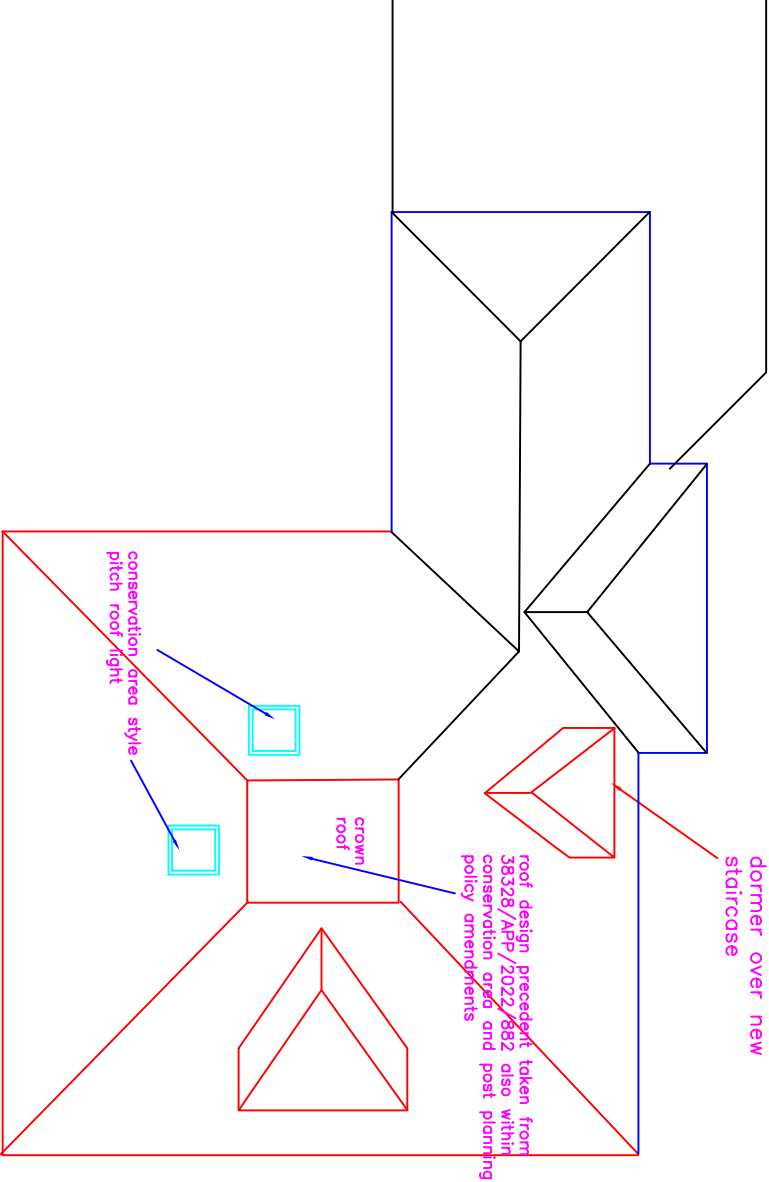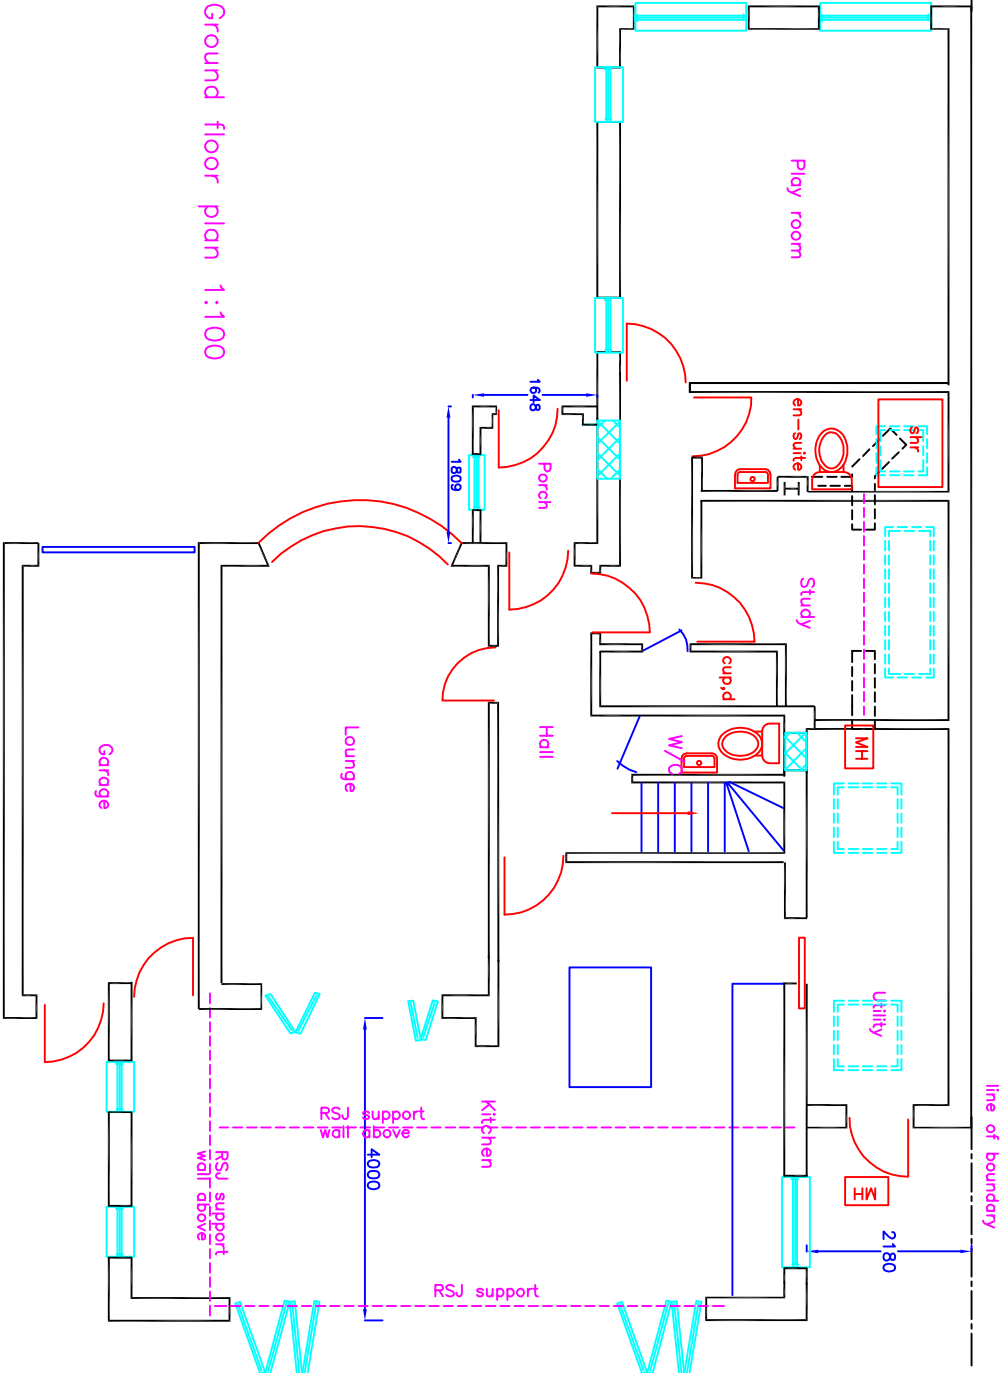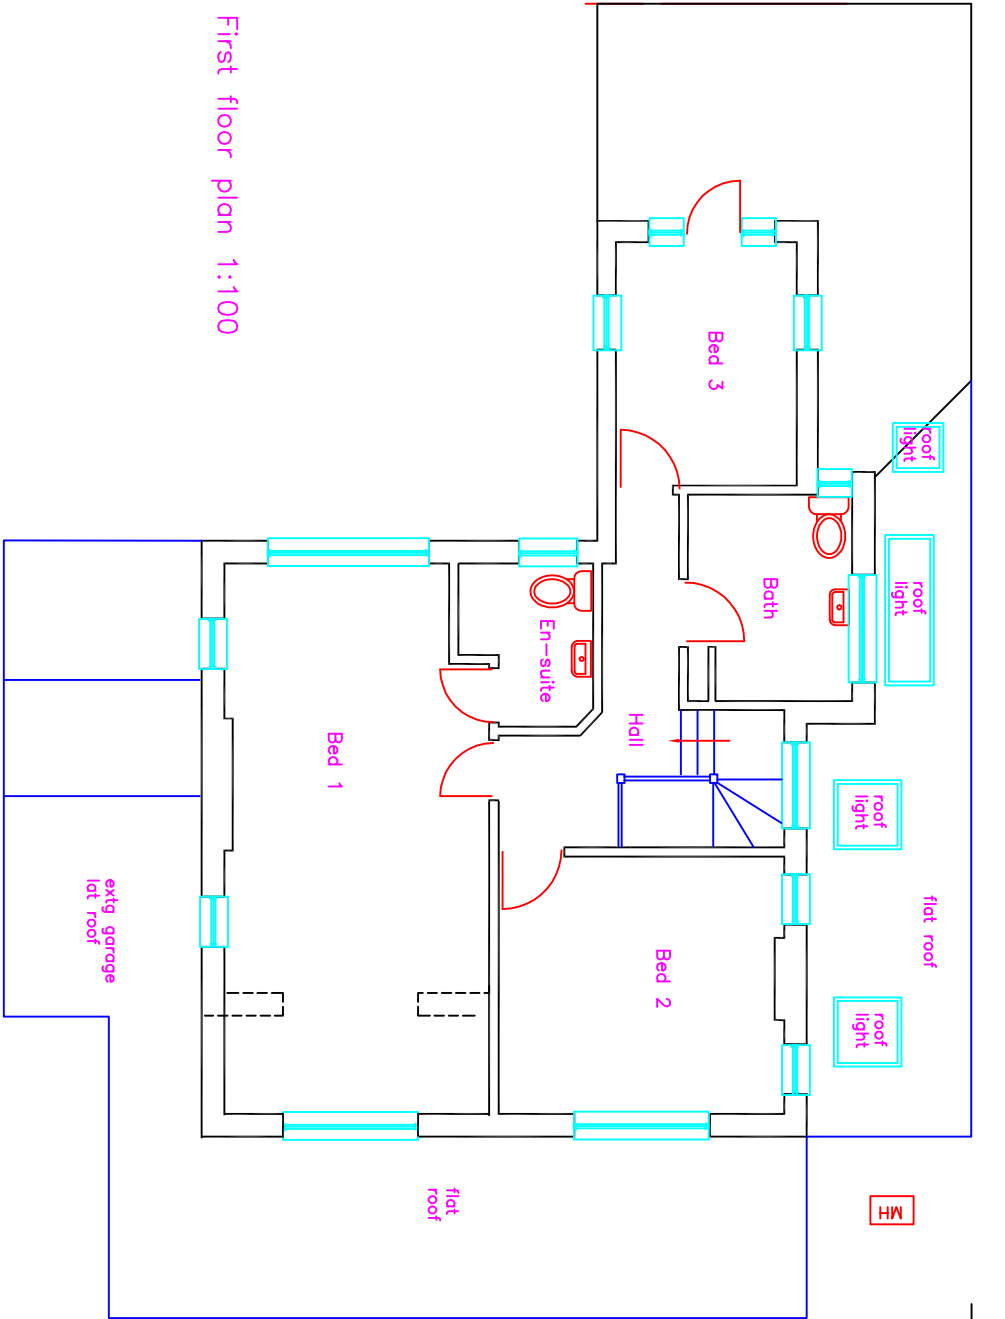

FOR PLANNING PURPOSES ONLY		
ADDRESS		
32 Milton Court Ickenham UB10 8ND		
DRAWING TITLE		
Plans proposed		
PROPOSAL		
Rear part double extension side single storey extension Front porch, garage conversion Loft conversion		
SCALE	DATE	REV
1:100	May 25	
DRAWING NUMBER		
L.02		

