






REAR ELEVATION - 1:50

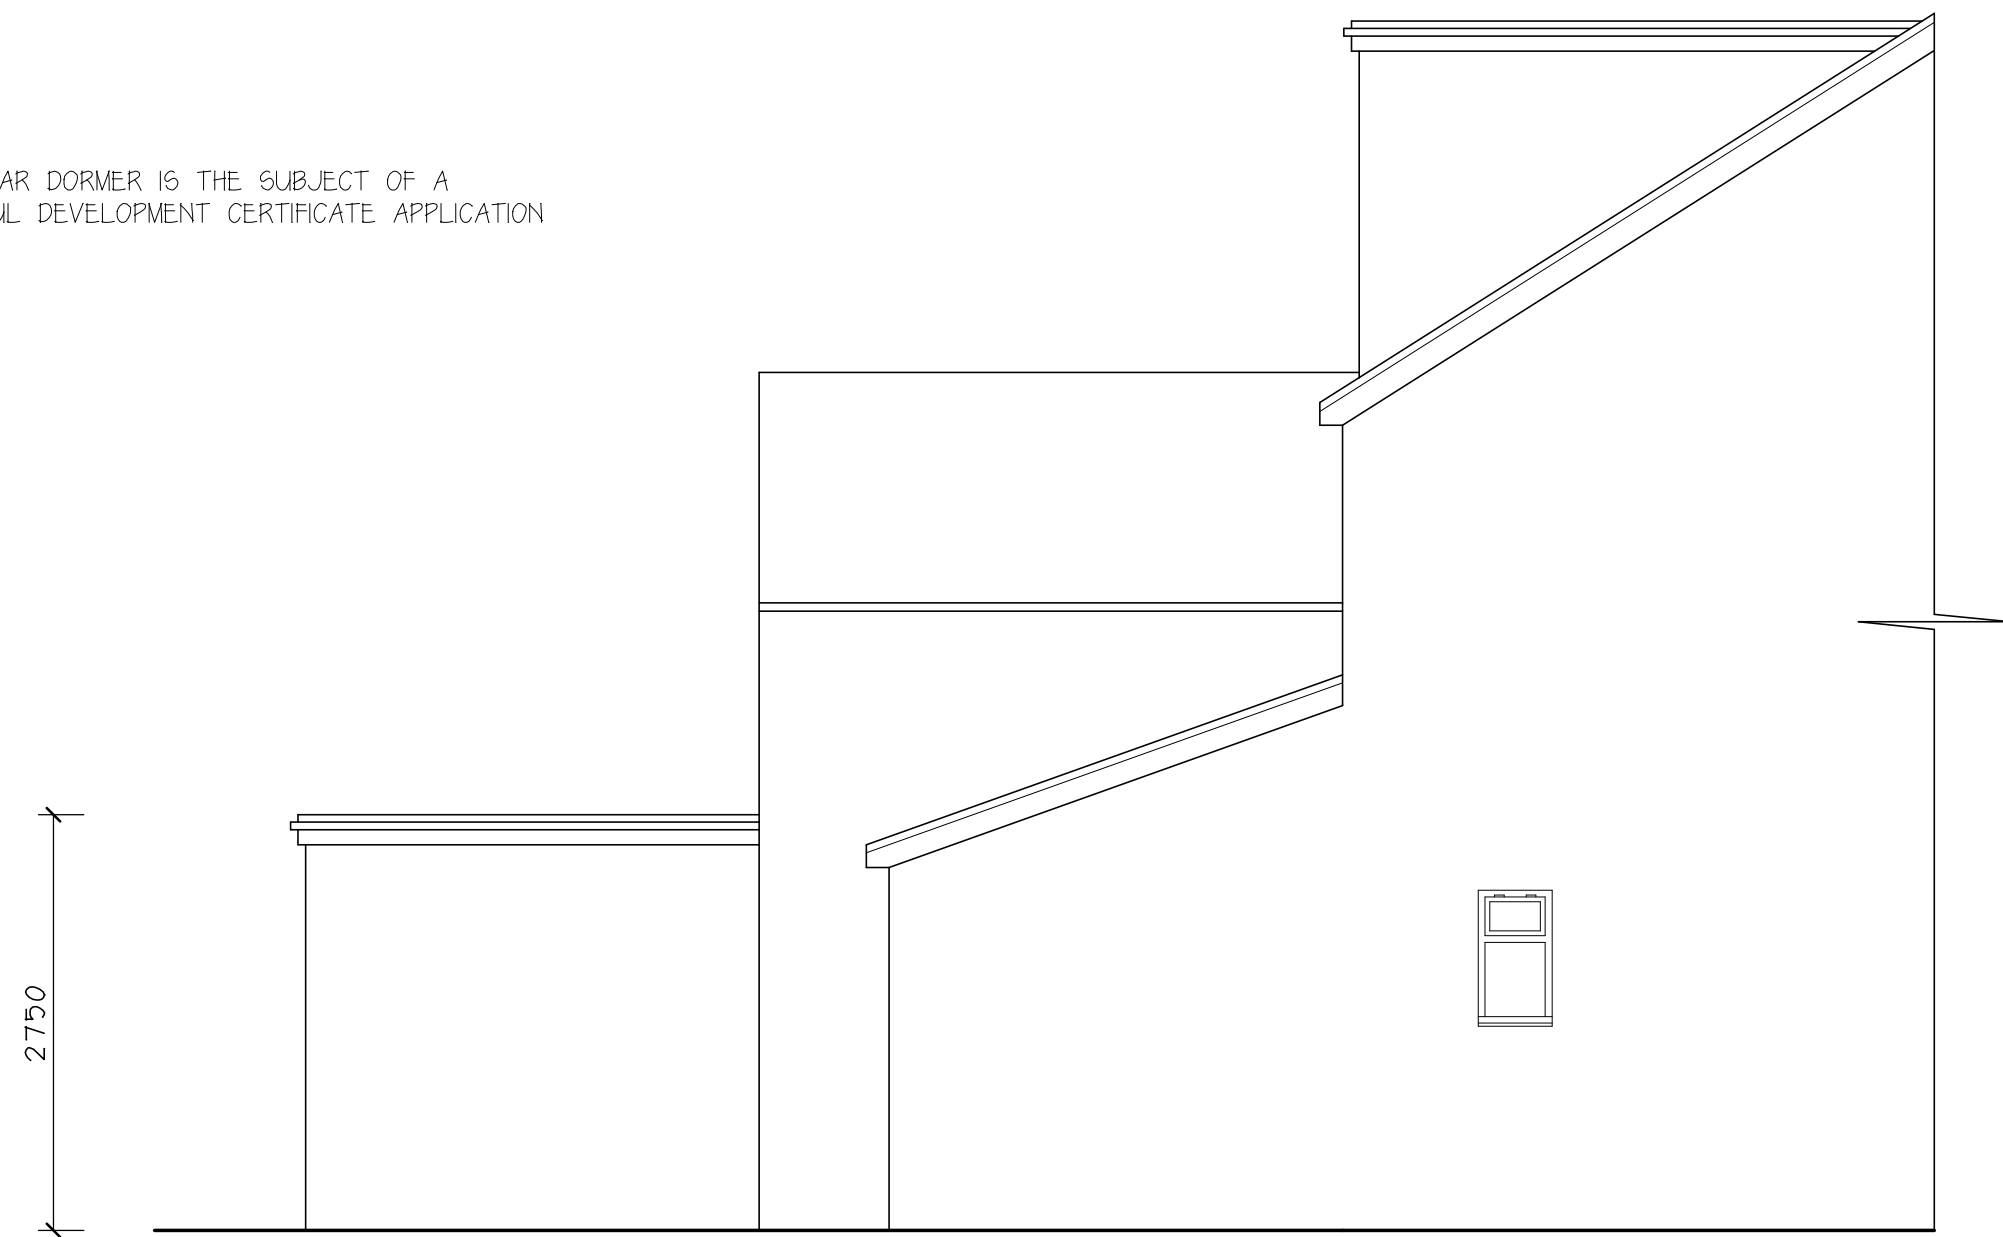


PART FLANK ELEVATION - 1:50

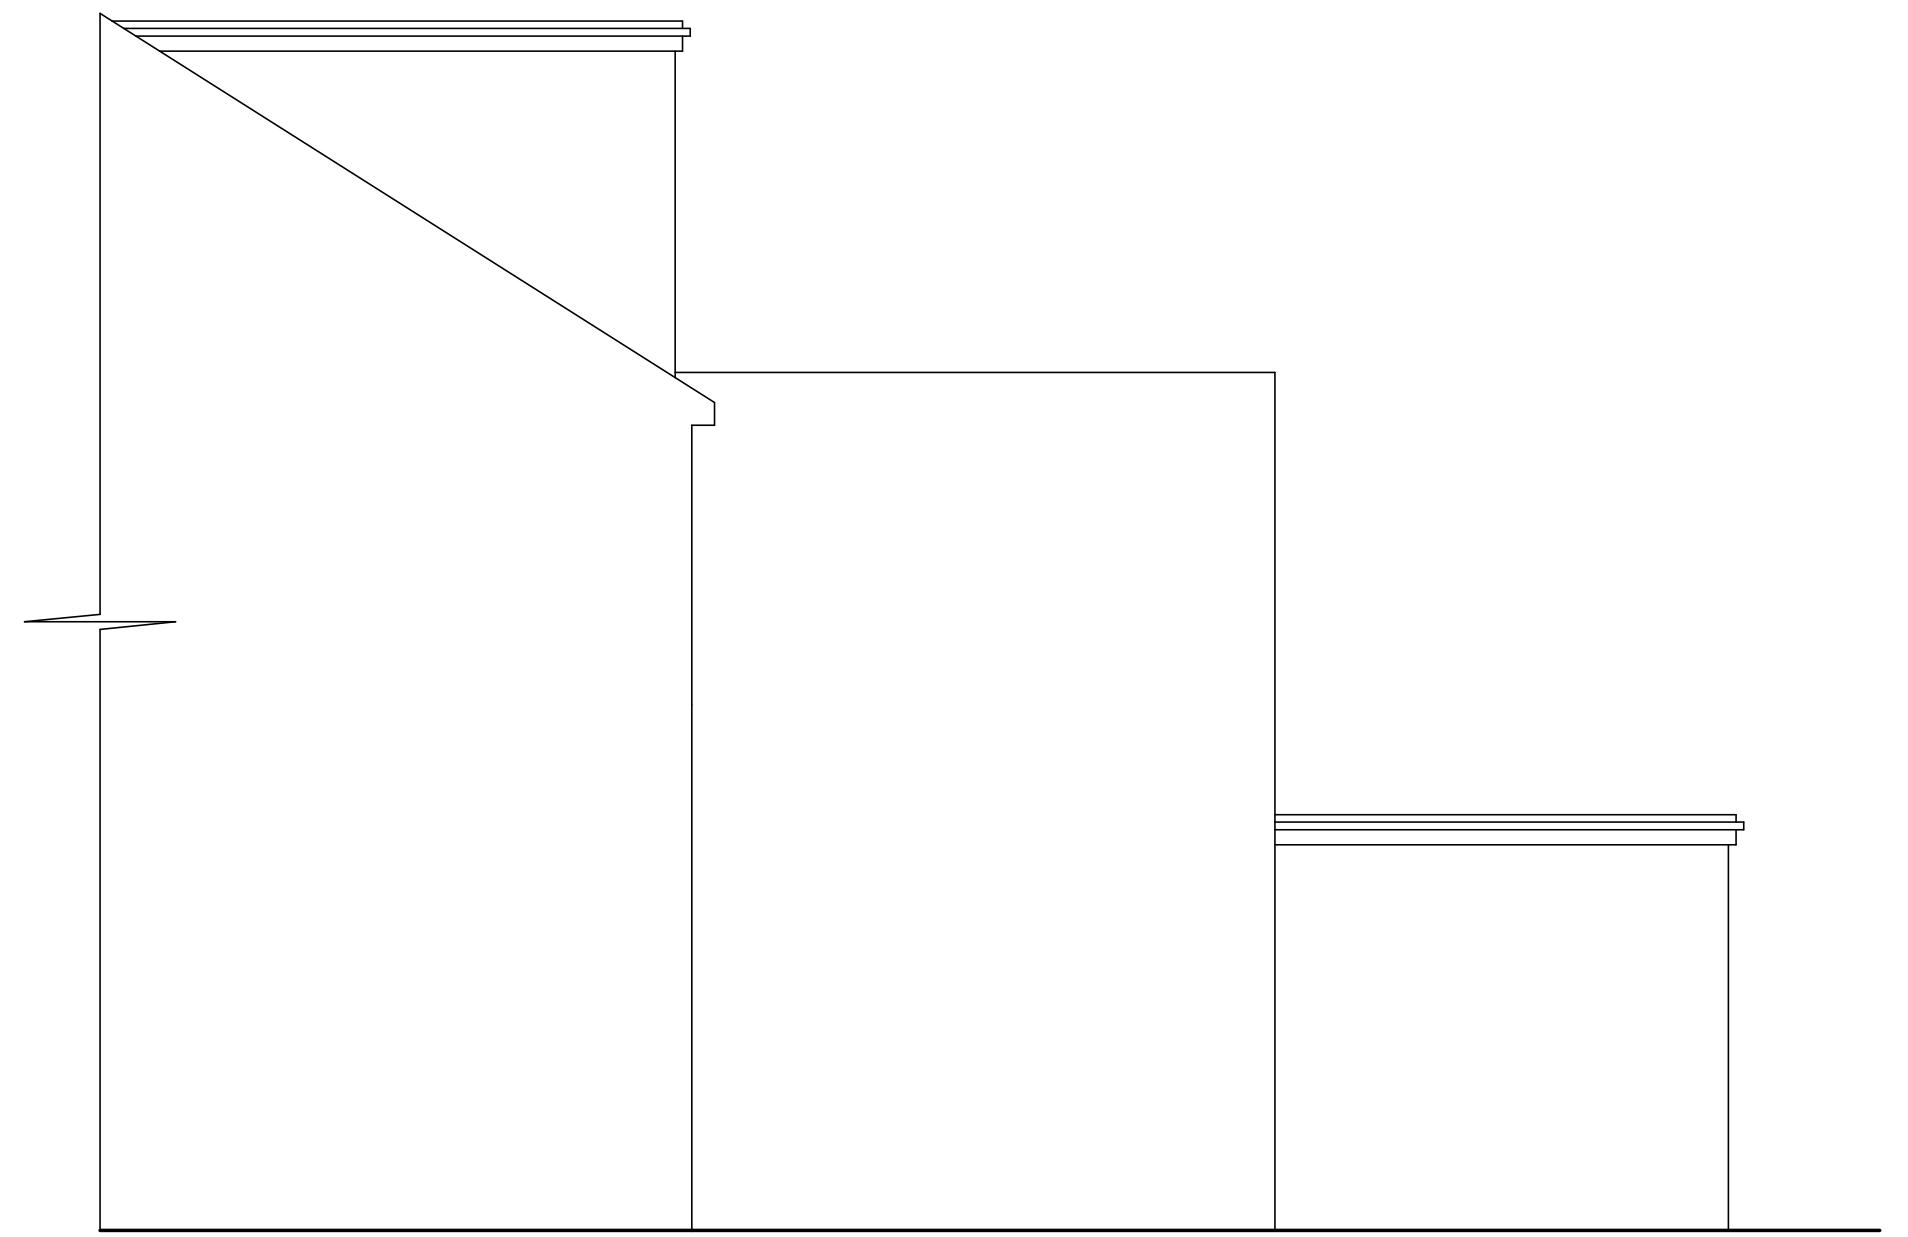


PART FLANK ELEVATION - 1:50

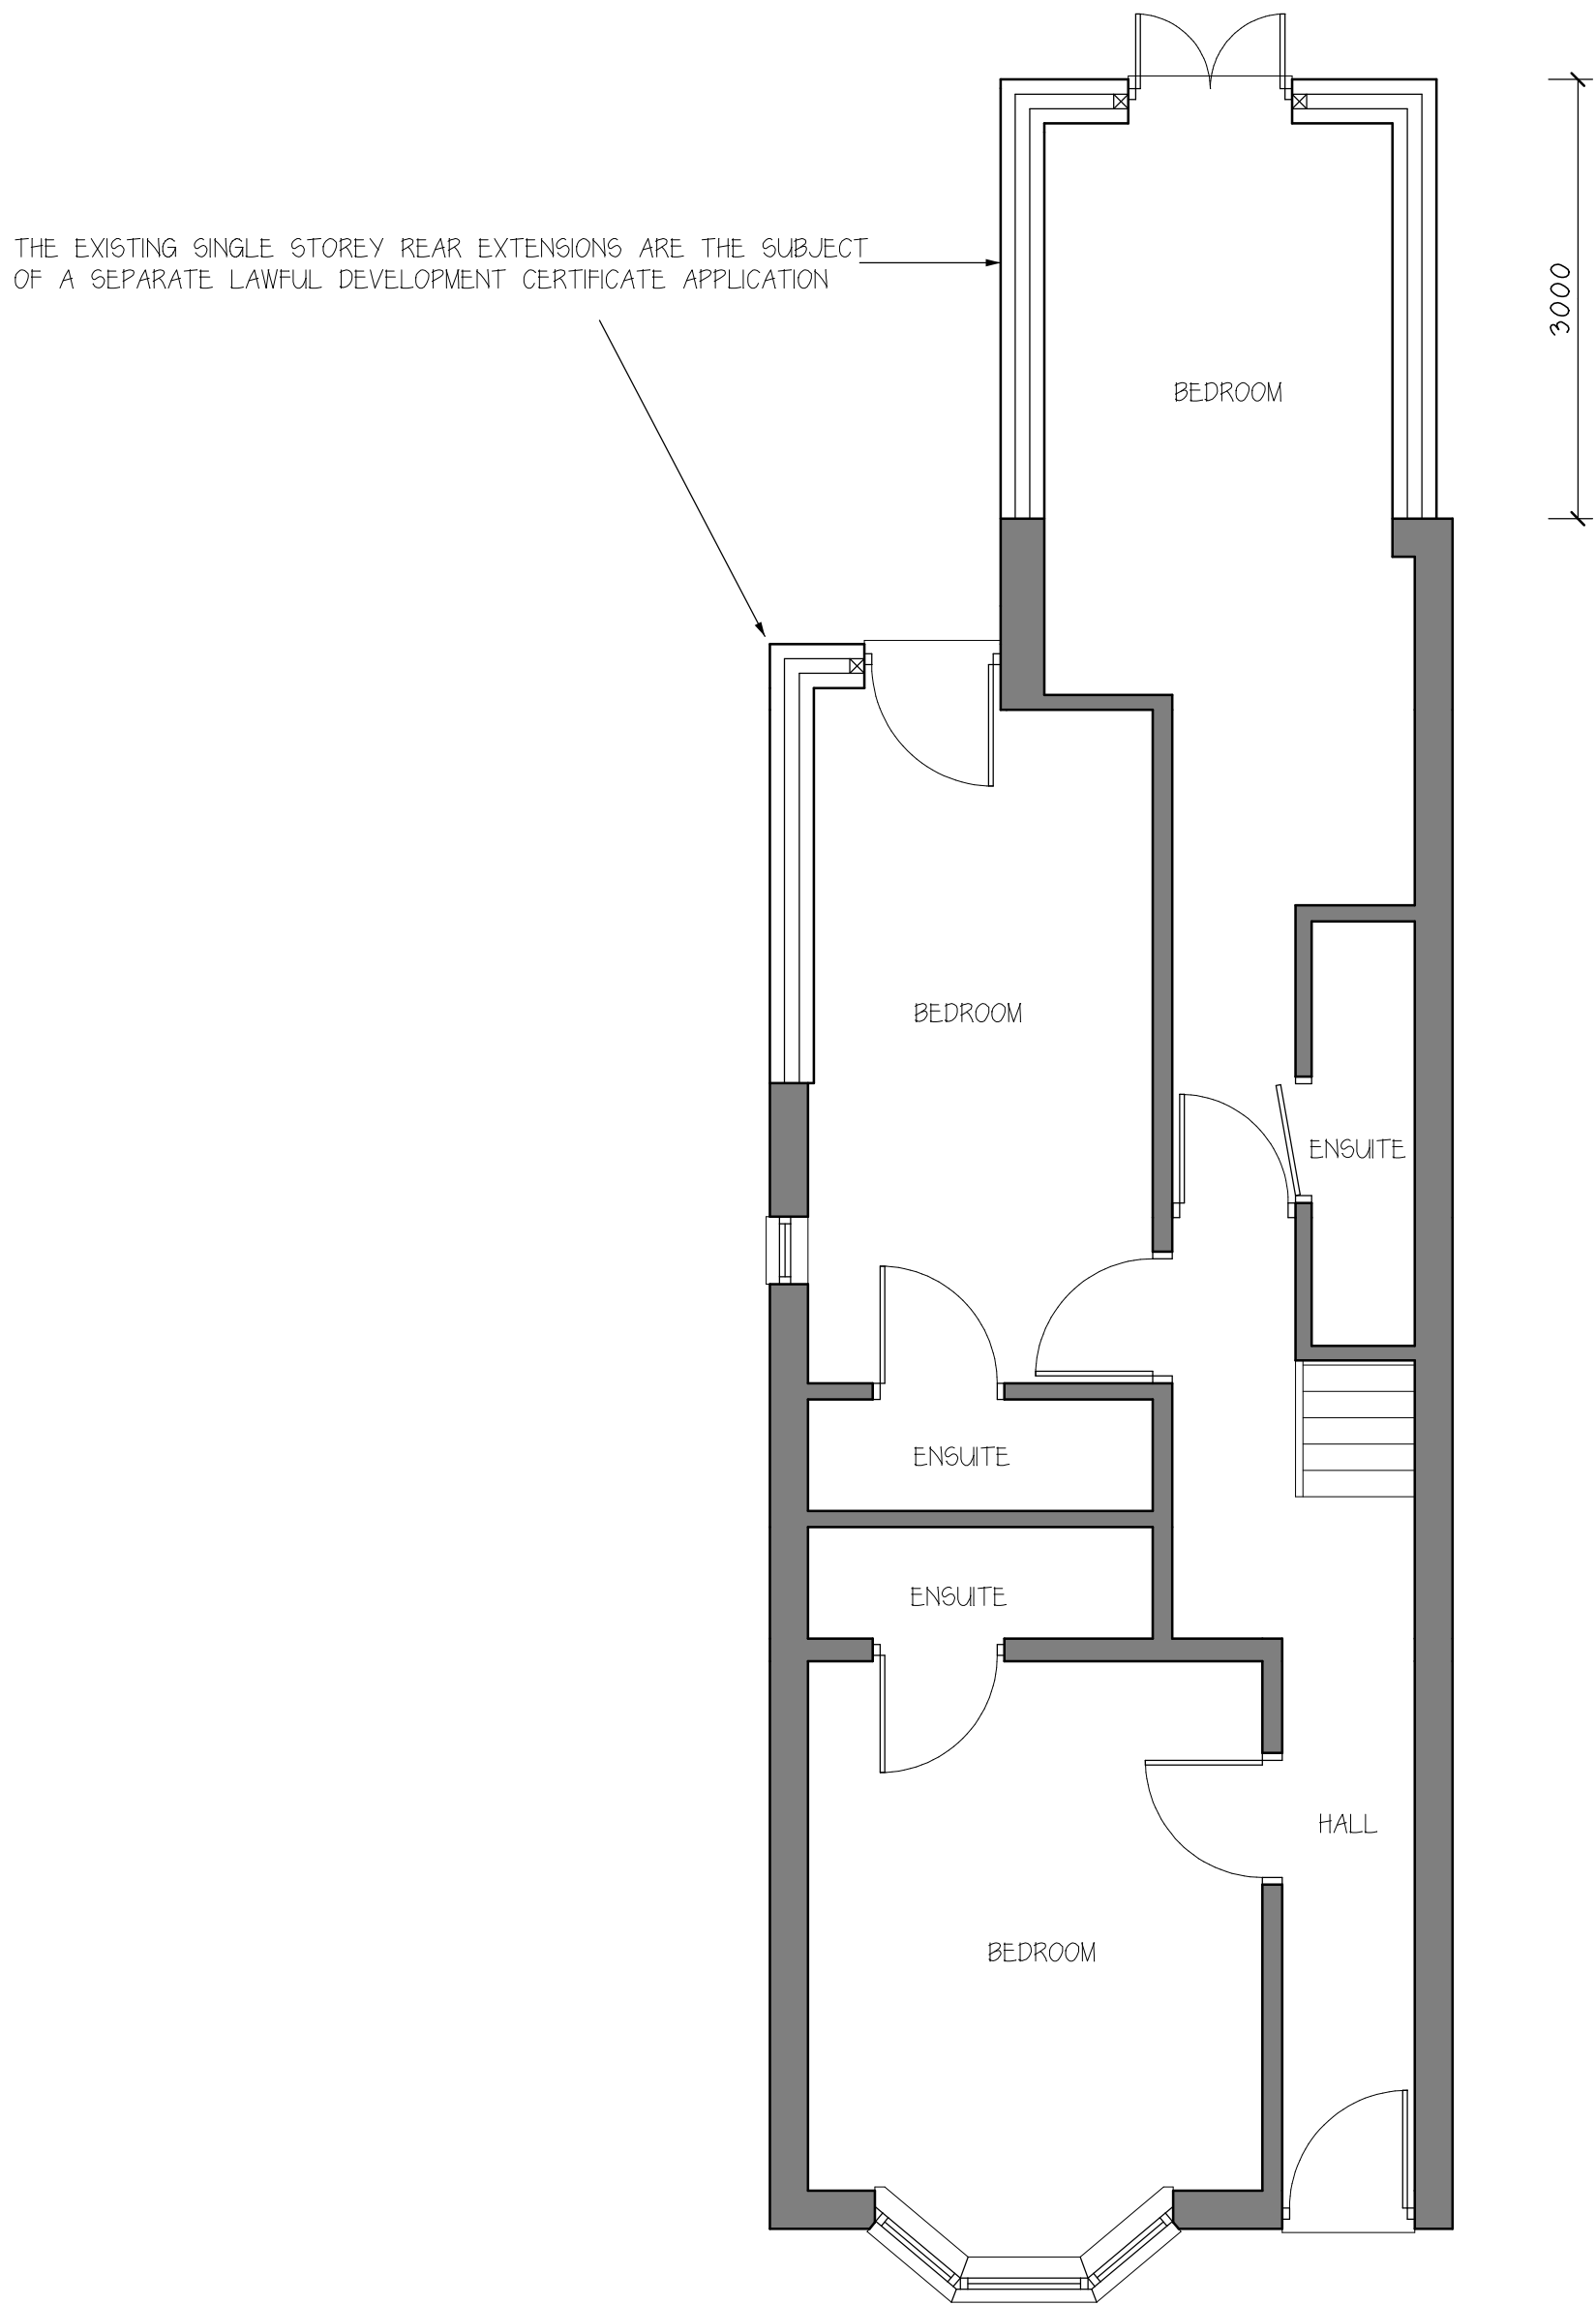



GROUND FLOOR PLAN - 1:50

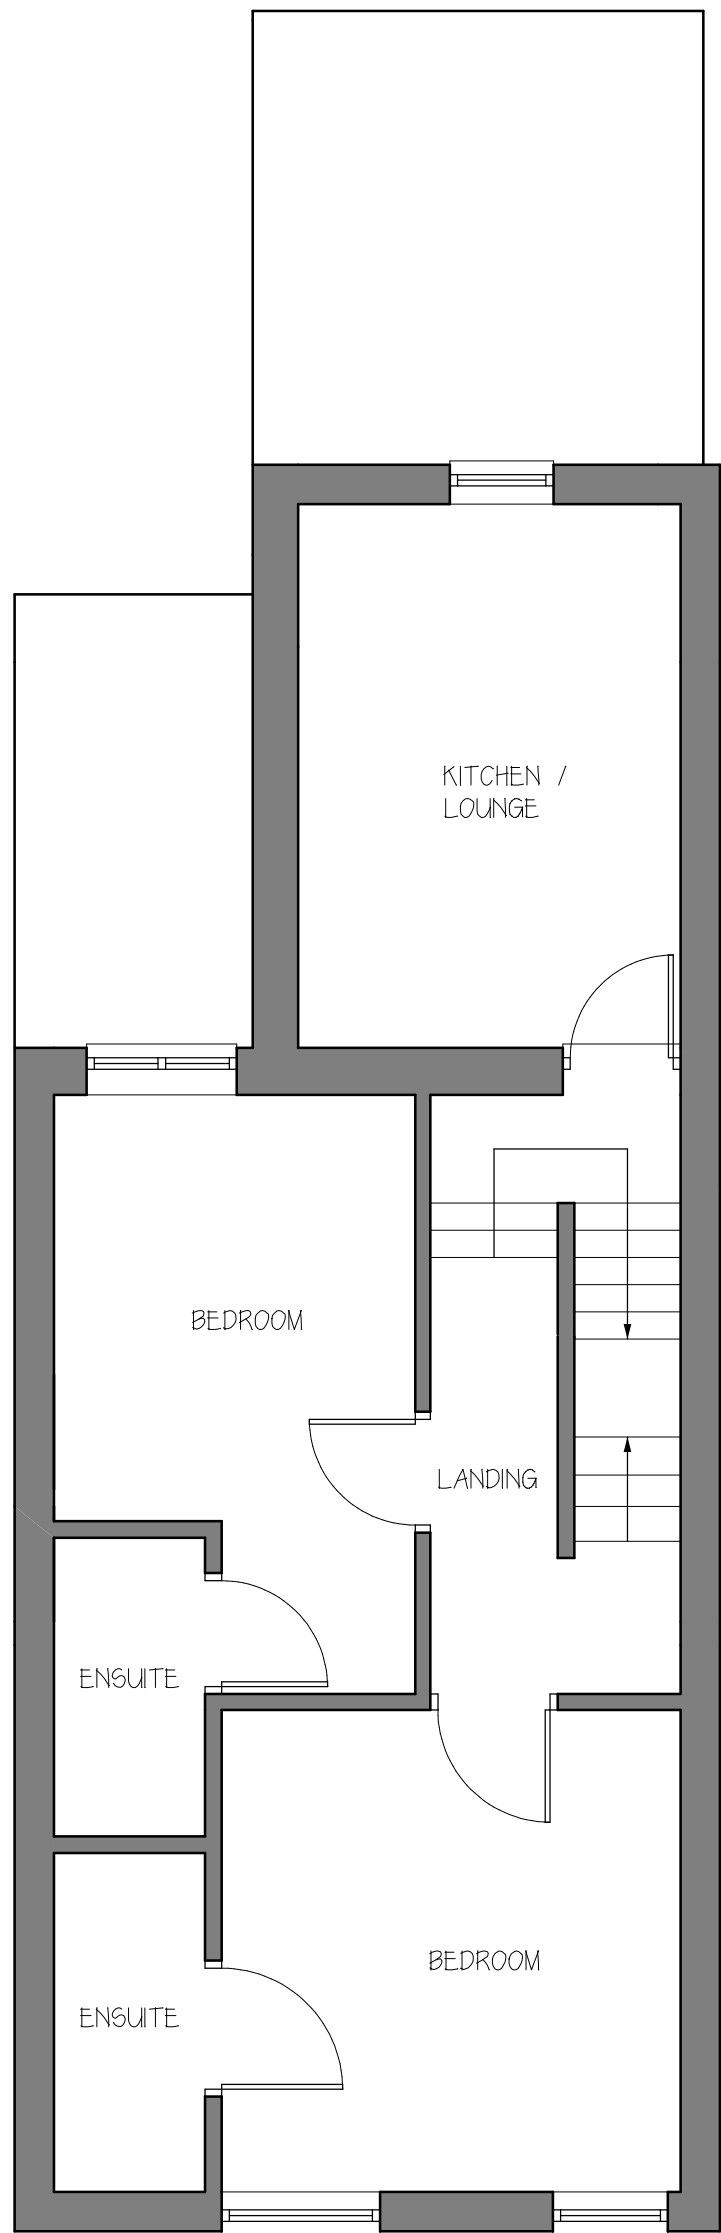

FIRST FLOOR PLAN - 1:50

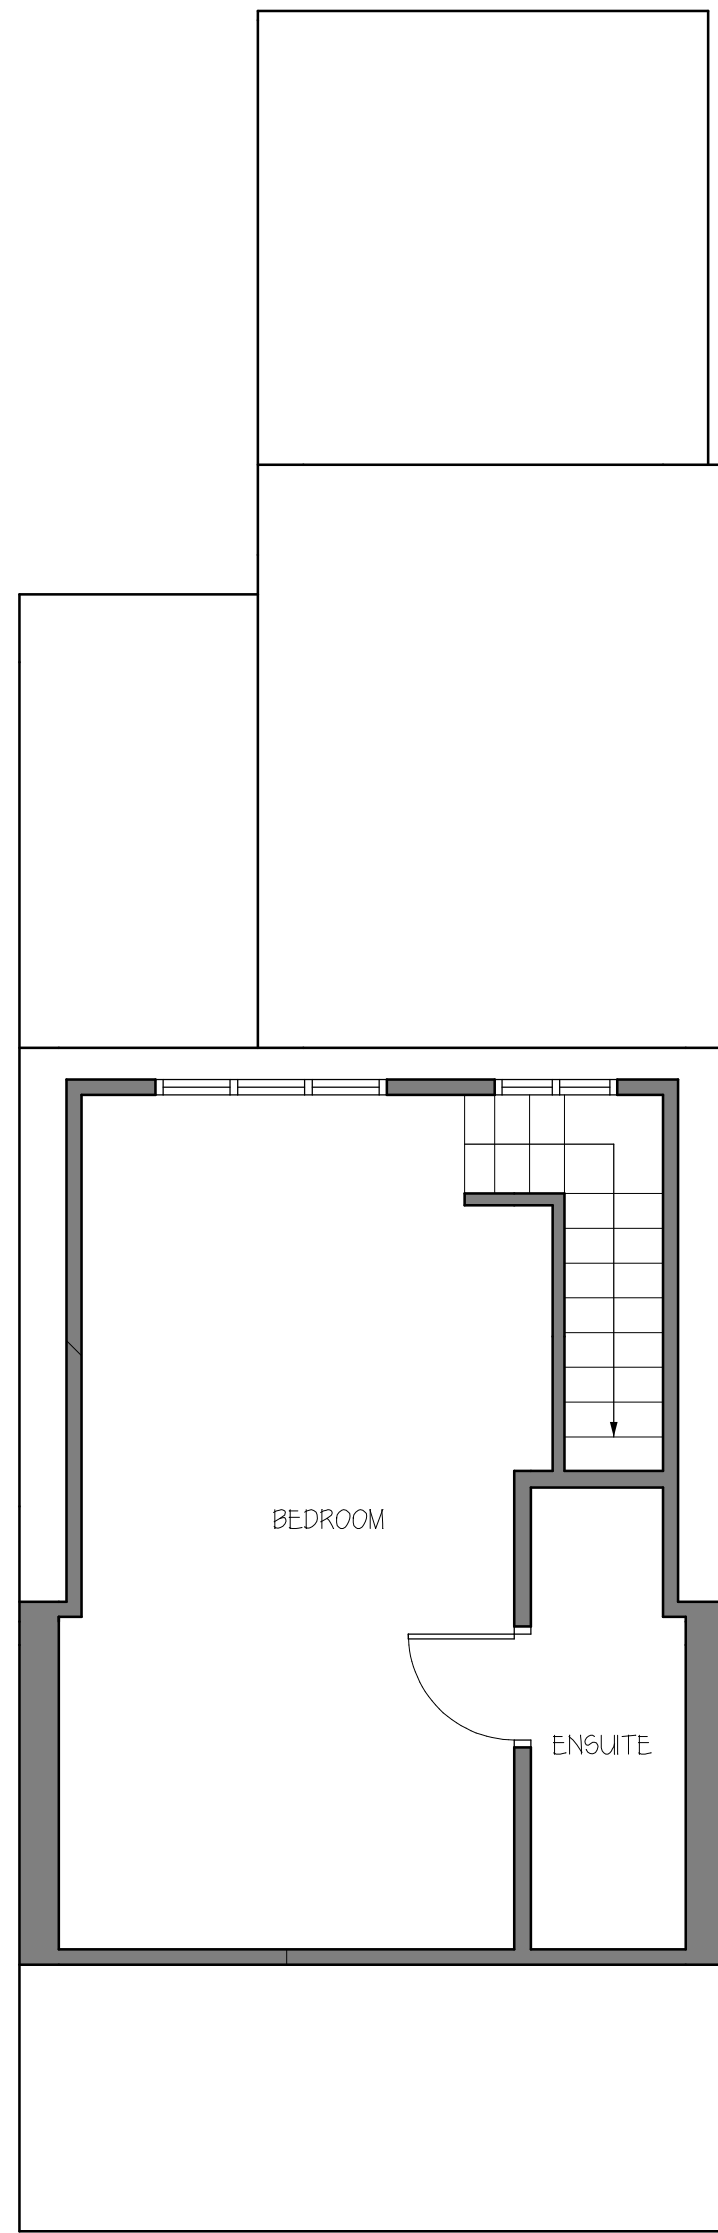

LOFT FLOOR PLAN - 1:50

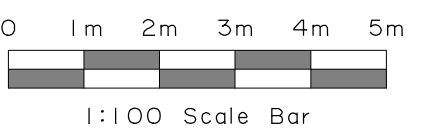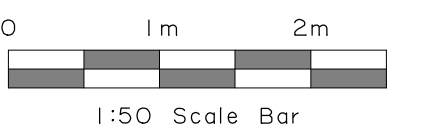

No.	Date	By	Contents
Revisions			
Drawing Title			
Existing Floor Plans & Elevations (works already carried out)			
Project			
Lawful Development Certificate application for proposed use of the dwelling as a house in Multiple Occupation for 6no. persons			
Scale	Date	Drawn by	
1:50	November 2014	SD	
Client Details			
47 Fairfield Road Yiewsley Middlesex UB7 8EY			
Dwg.No.		Rev.	
FR HMO 01			A