




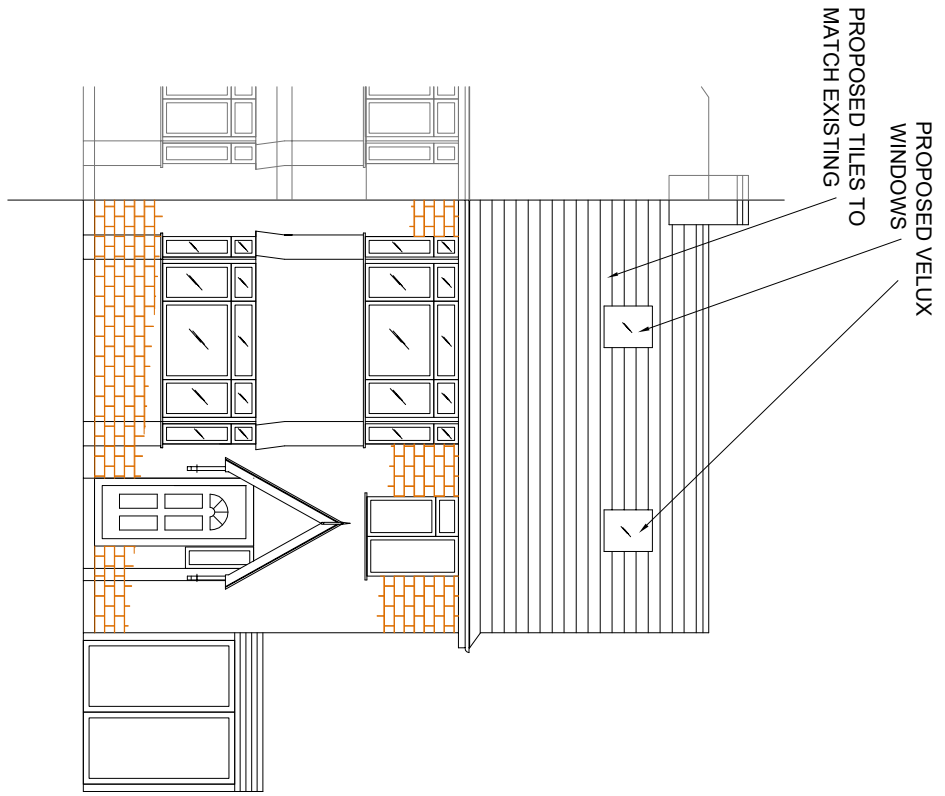


PROPOSED FRONT ELEVATION
Scale : 1:100 @ A1

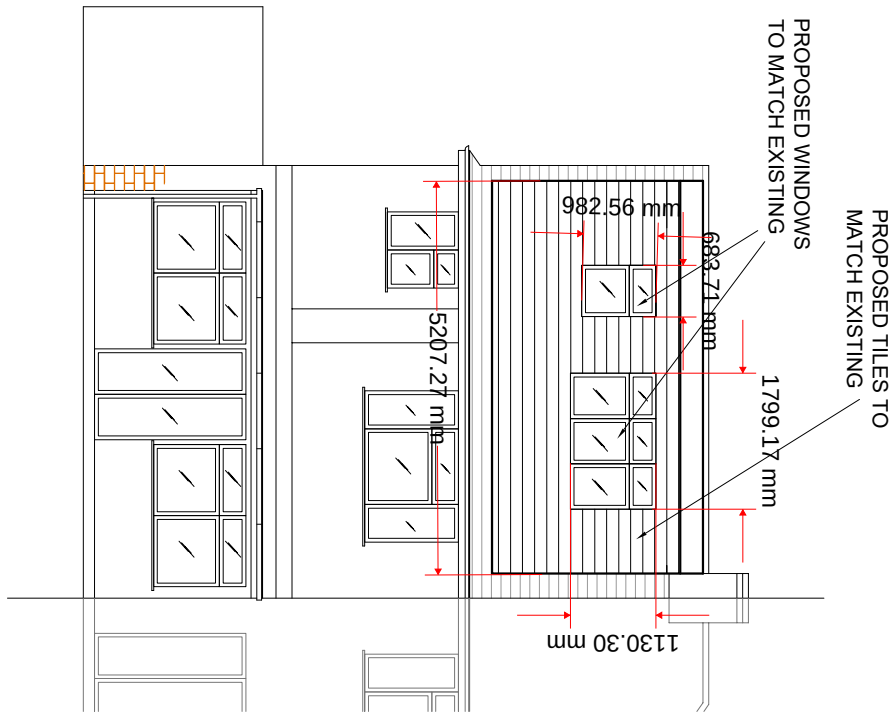


PROPOSED REAR ELEVATION
Scale : 1:100 @ A1

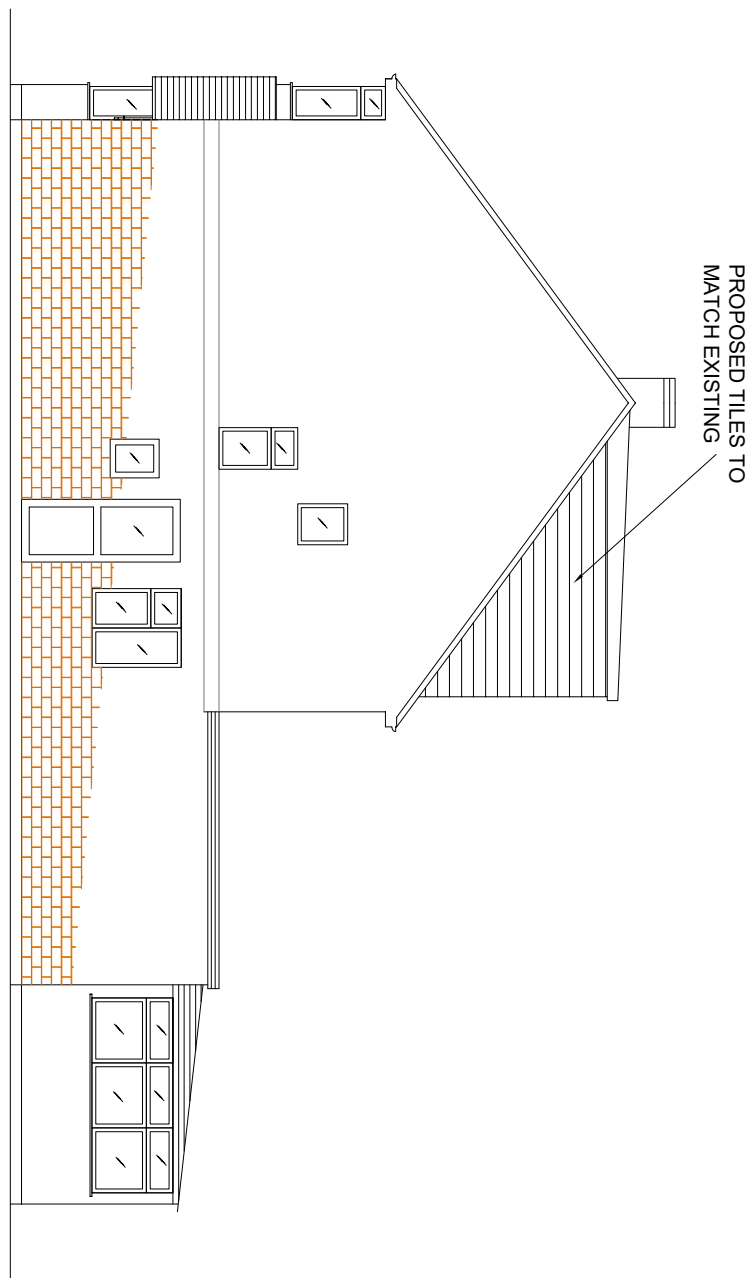


PROPOSED SIDE ELEVATION
Scale : 1:100 @ A1

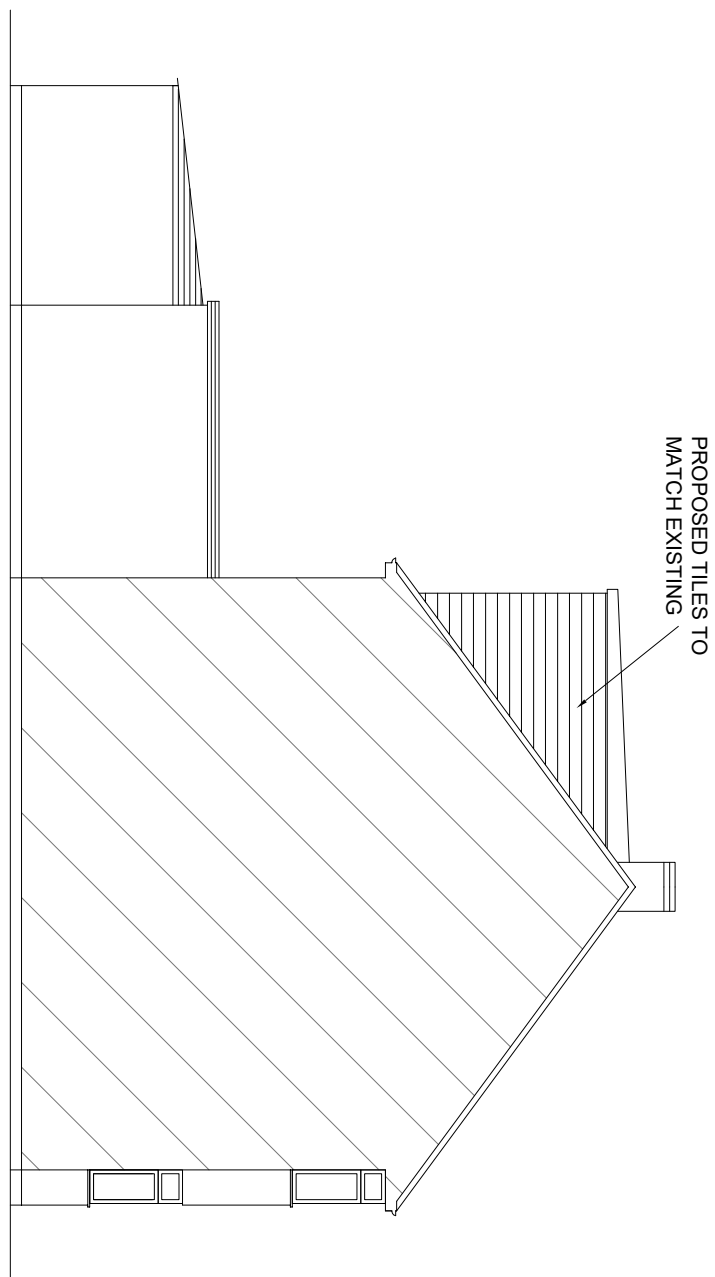


PROPOSED SIDE ELEVATION
Scale : 1:100 @ A1

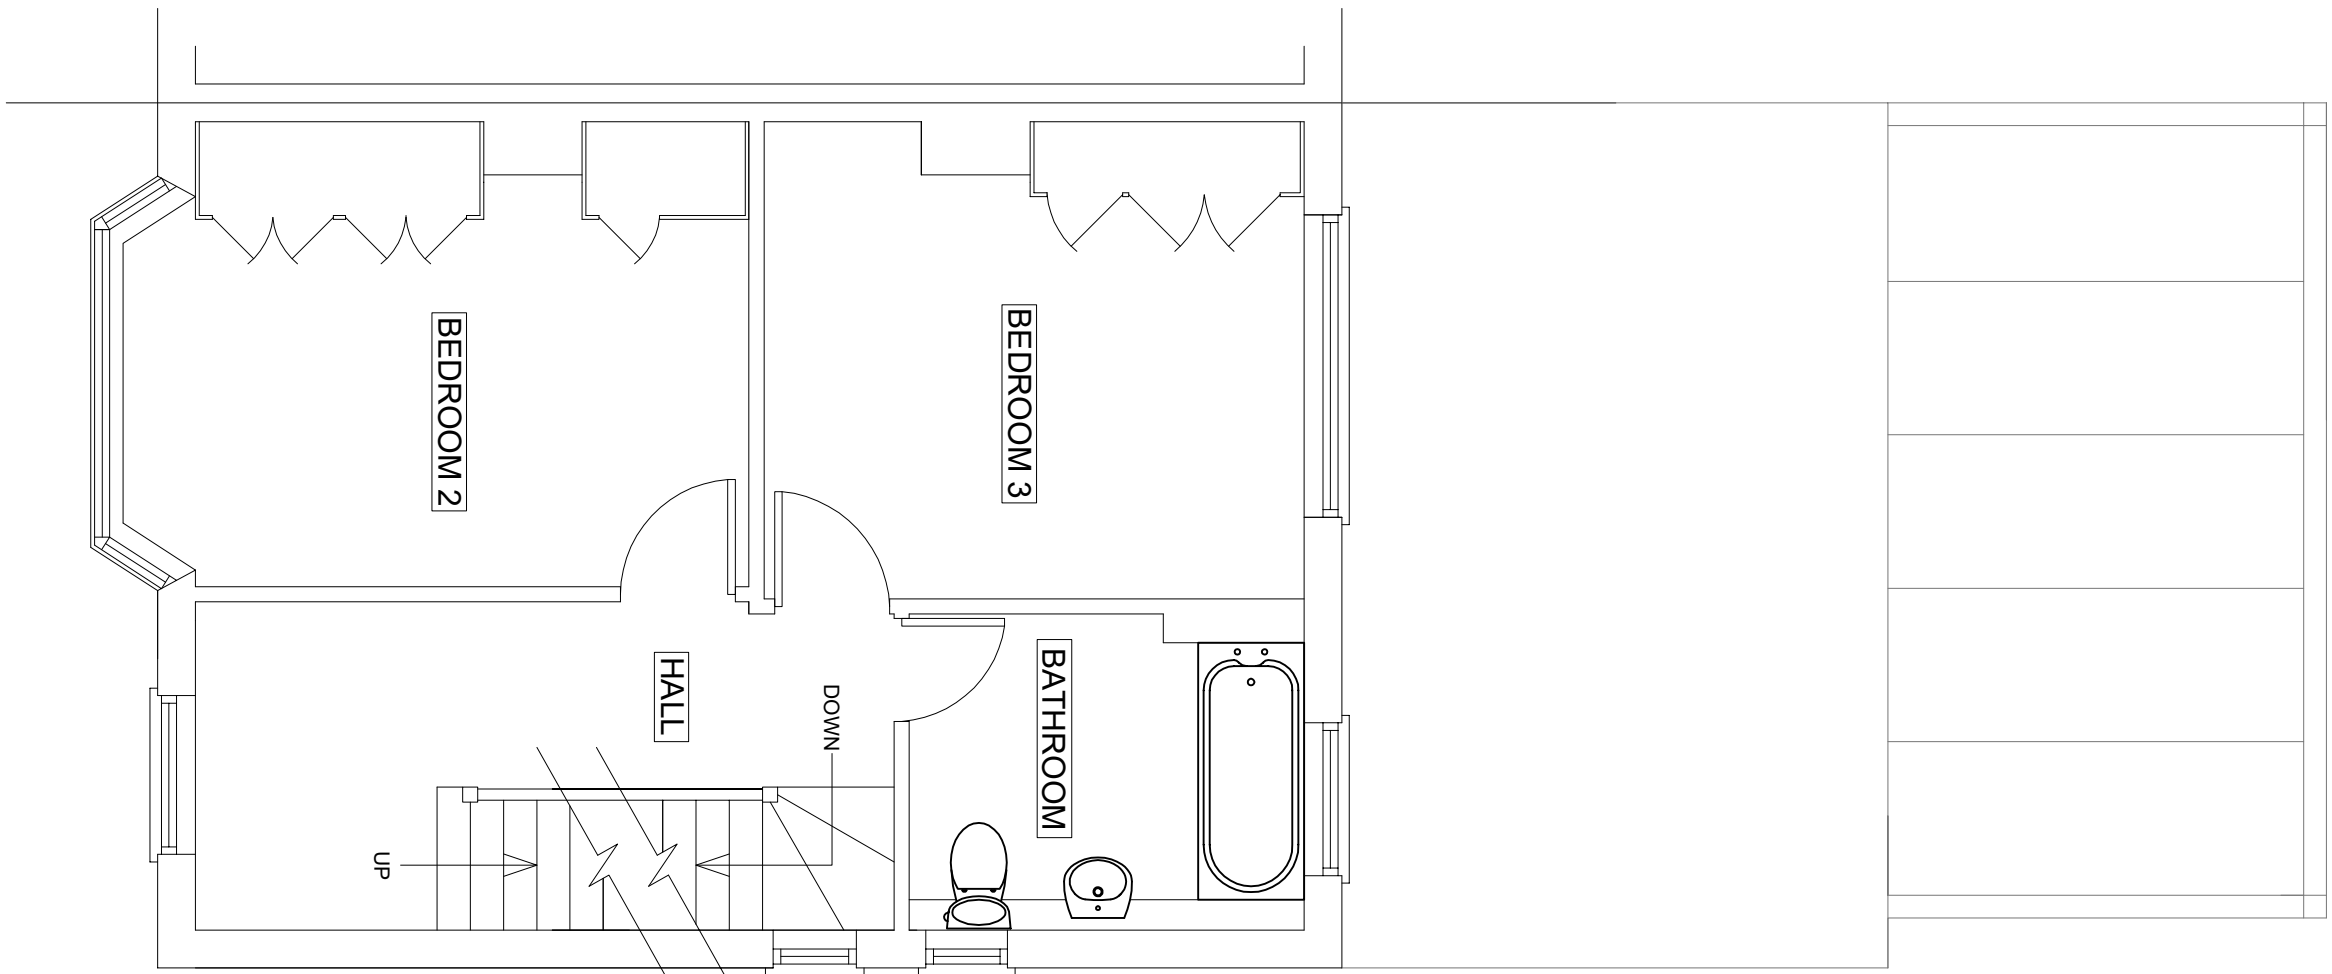


PROPOSED FIRST FLOOR PLAN
Scale : 1:50 @ A1

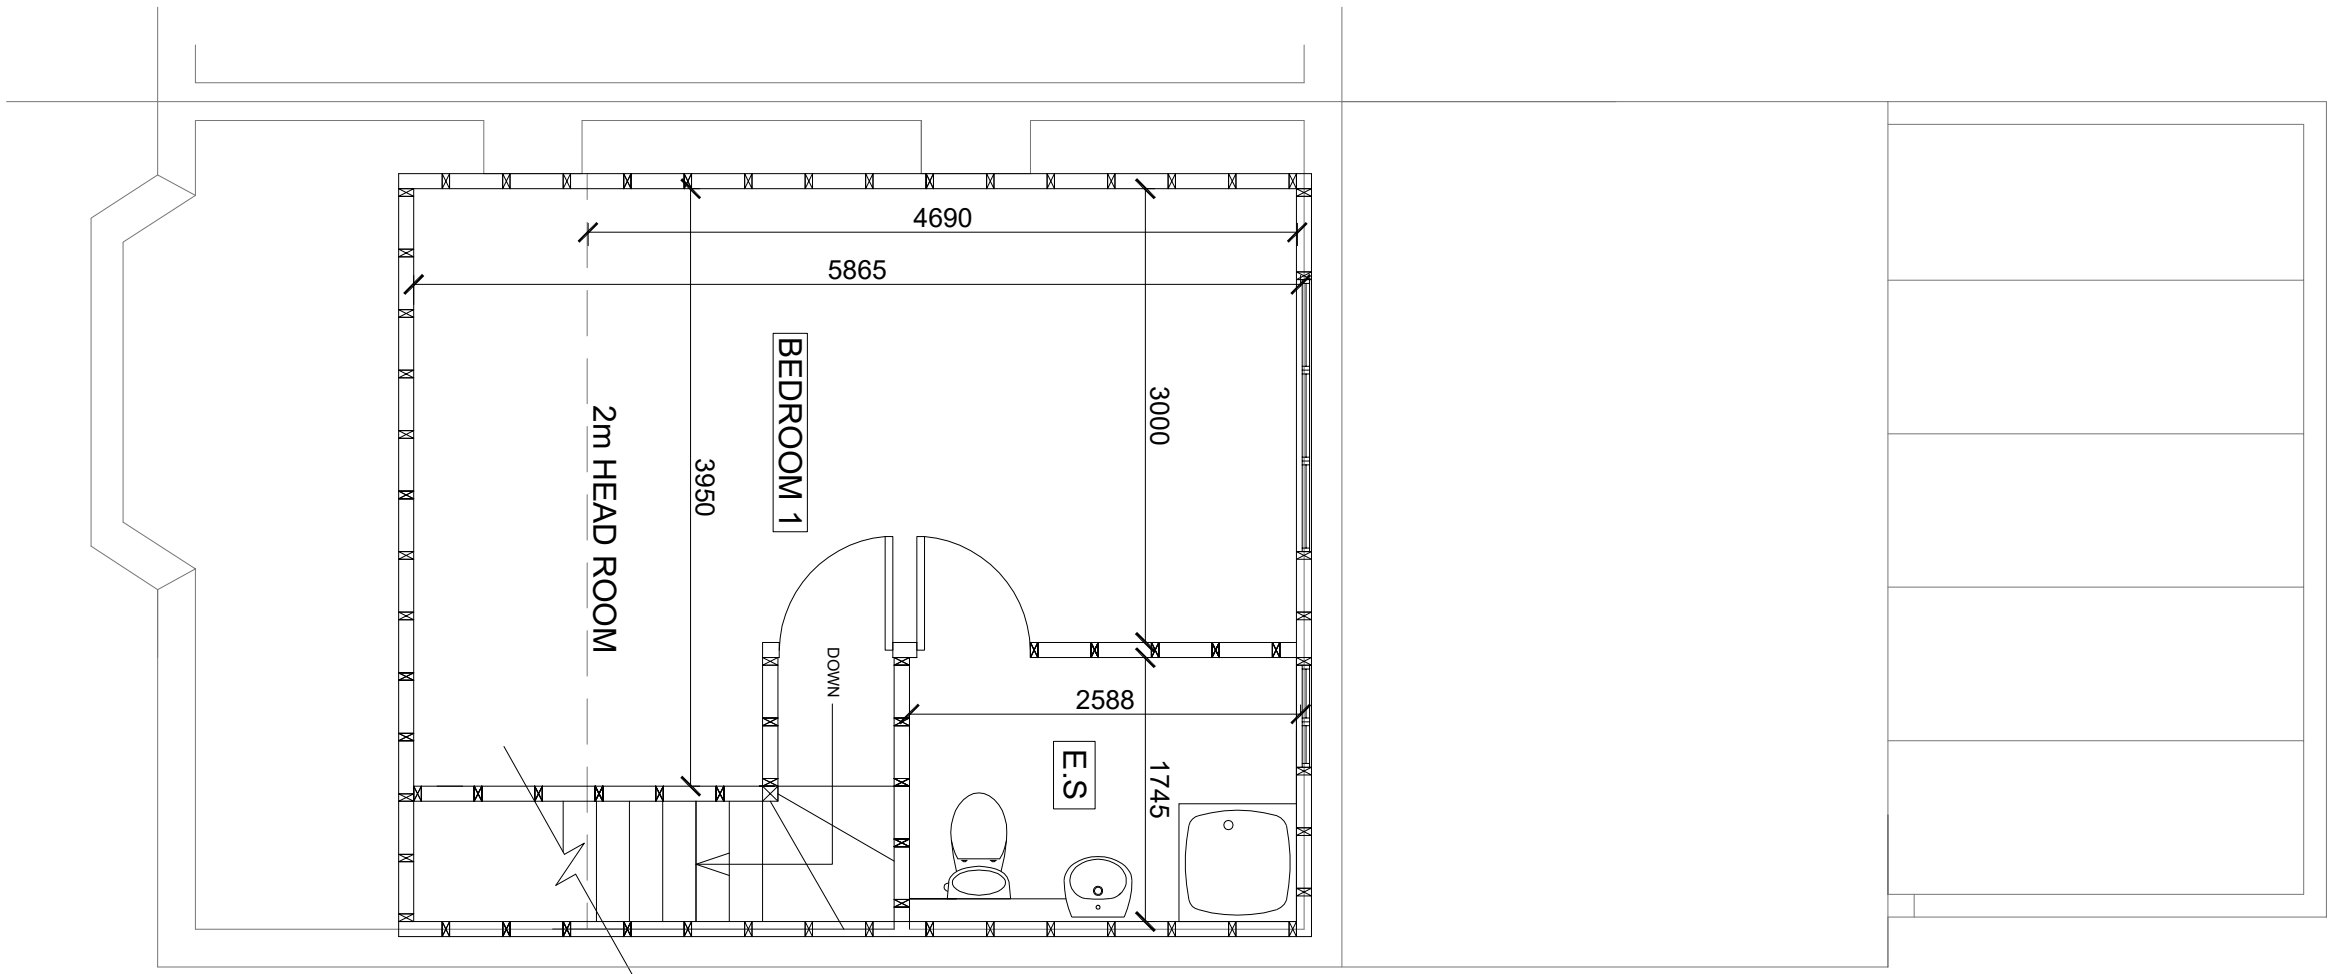


PROPOSED SECOND FLOOR PLAN
Scale : 1:50 @ A1

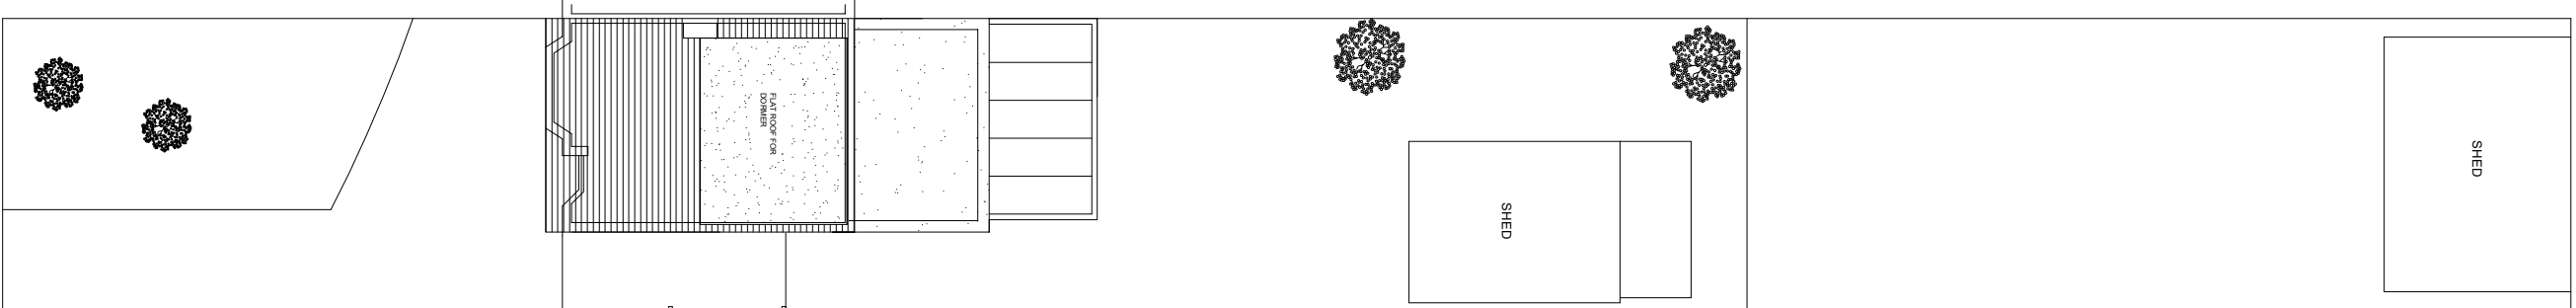

SITE PLAN
Scale : 1:200 @ A1

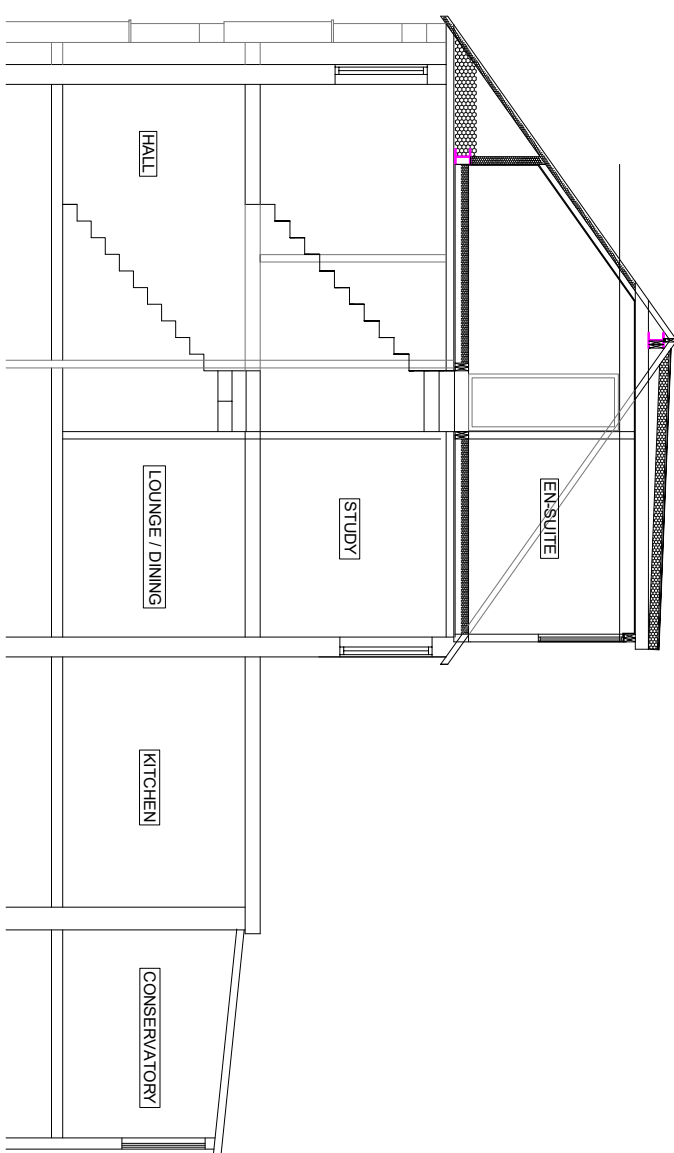

SECTION THROUGH BUILDING
Scale : 1:100 @ A1

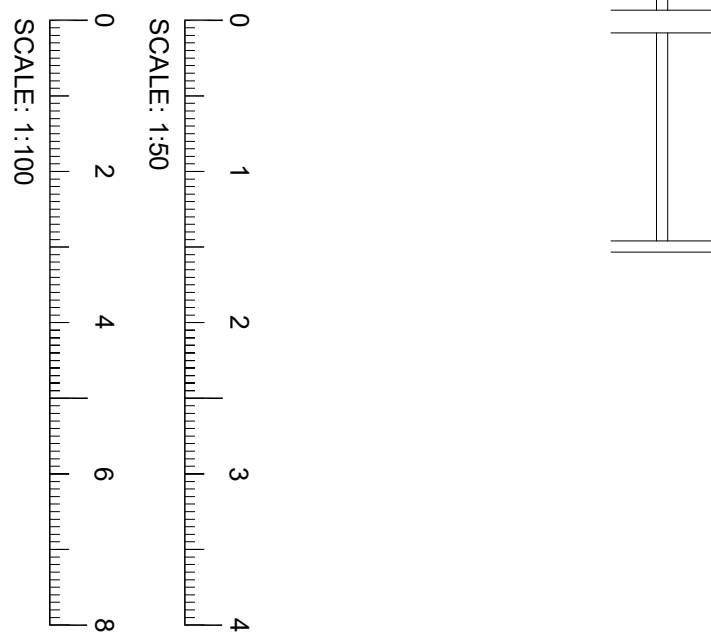

PROPOSED VOLUME INCREASE FROM HIP TO GABLE
1/6 x 8.5m x 2.8m x 4.3m = 17.05cu.m
PROPOSED VOLUME INCREASE FROM DORMER
1/2 x 5.1m x 3.4 x 2.7m = 23.09cu.m
TOTAL INCREASE IN ROOF VOLUME IS = 40.14cu.m
PERMITTED DEVELOPMENT
50.0cu.m > 40.14cu.m

REV	DATE	DRAWN BY	DESCRIPTION
Uxbridge Design & Detailing Services			
"The Old Bakery", 21A Windsor Street			
Uxbridge, Middlesex. UB8 1AB TEL: 01895 255791			
CLIENT: MR JOHN LANGHURST			
PROJECT: 50 HEROES ROAD			
UXBRIDGE, MIDDLESEX UB10 9NA			
TITLE: PROPOSED PLANS AND ELEVATIONS			
SCALE:	DATE:	DRG NO:	REV:
03/17	17/23/02	.	A1