



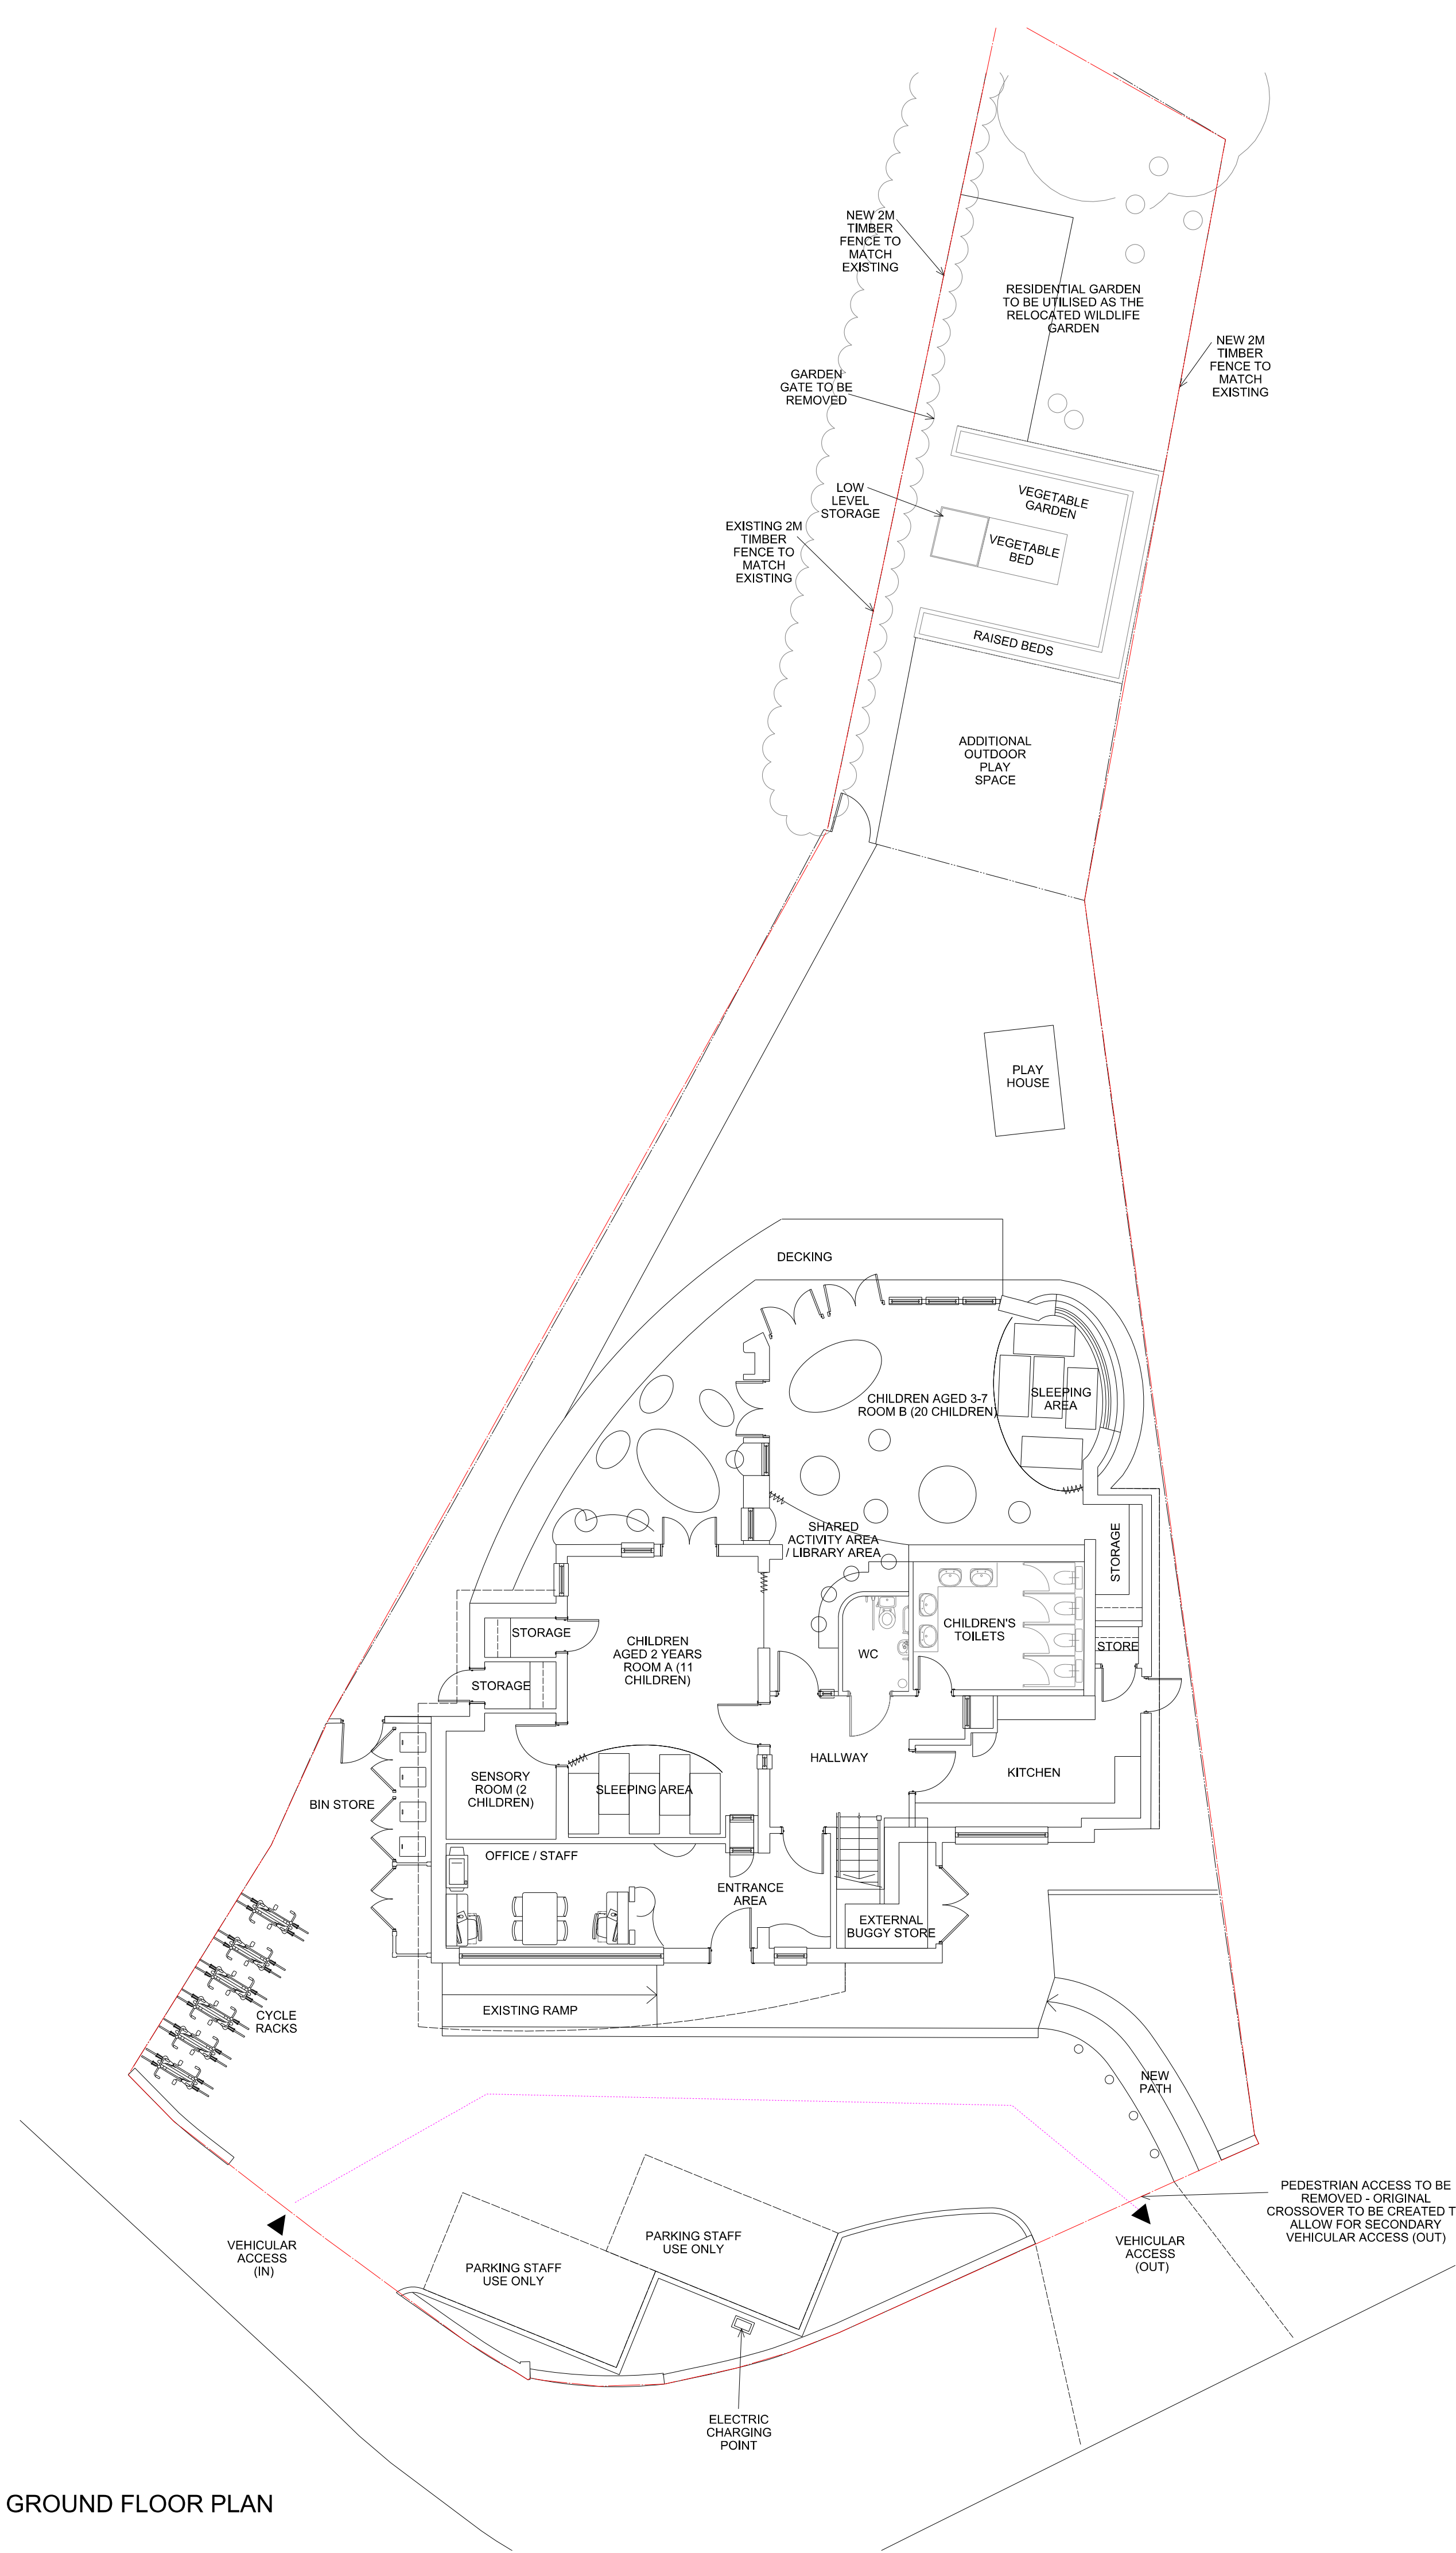

FRONT ELEVATION (NO CHANGE)

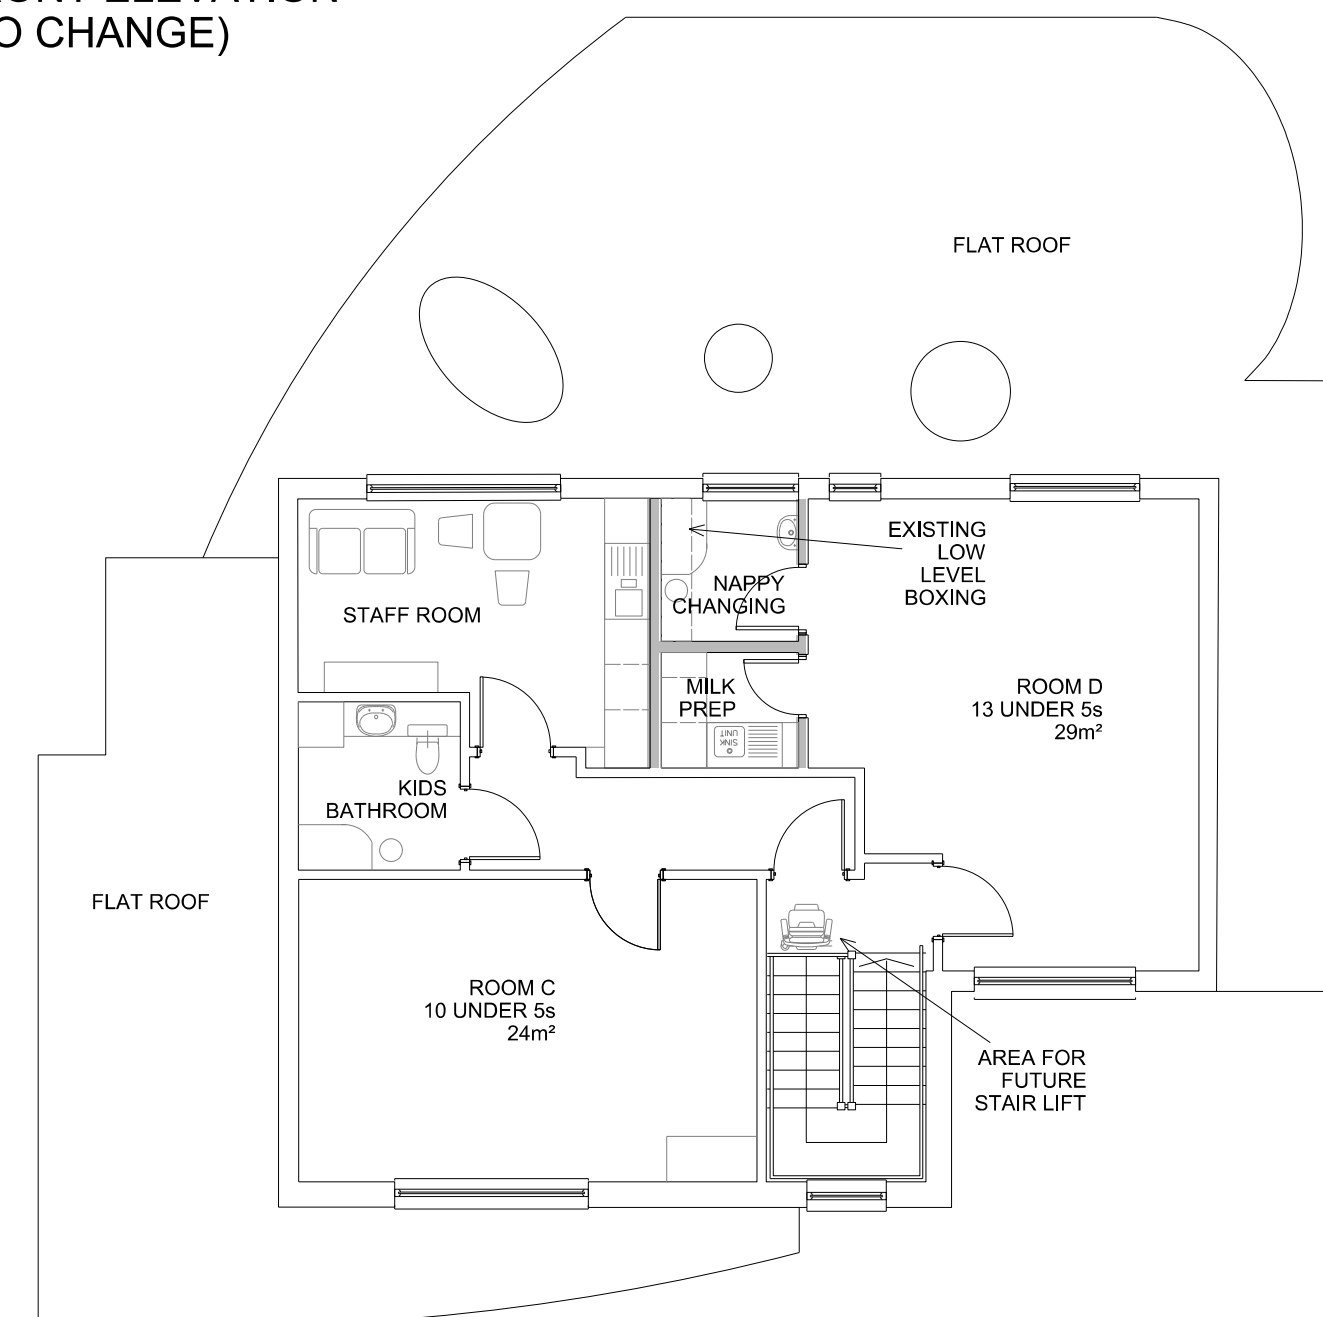


FIRST FLOOR PLAN



REAR ELEVATION (NO CHANGE)



FLANK ELEVATION (NO CHANGE)

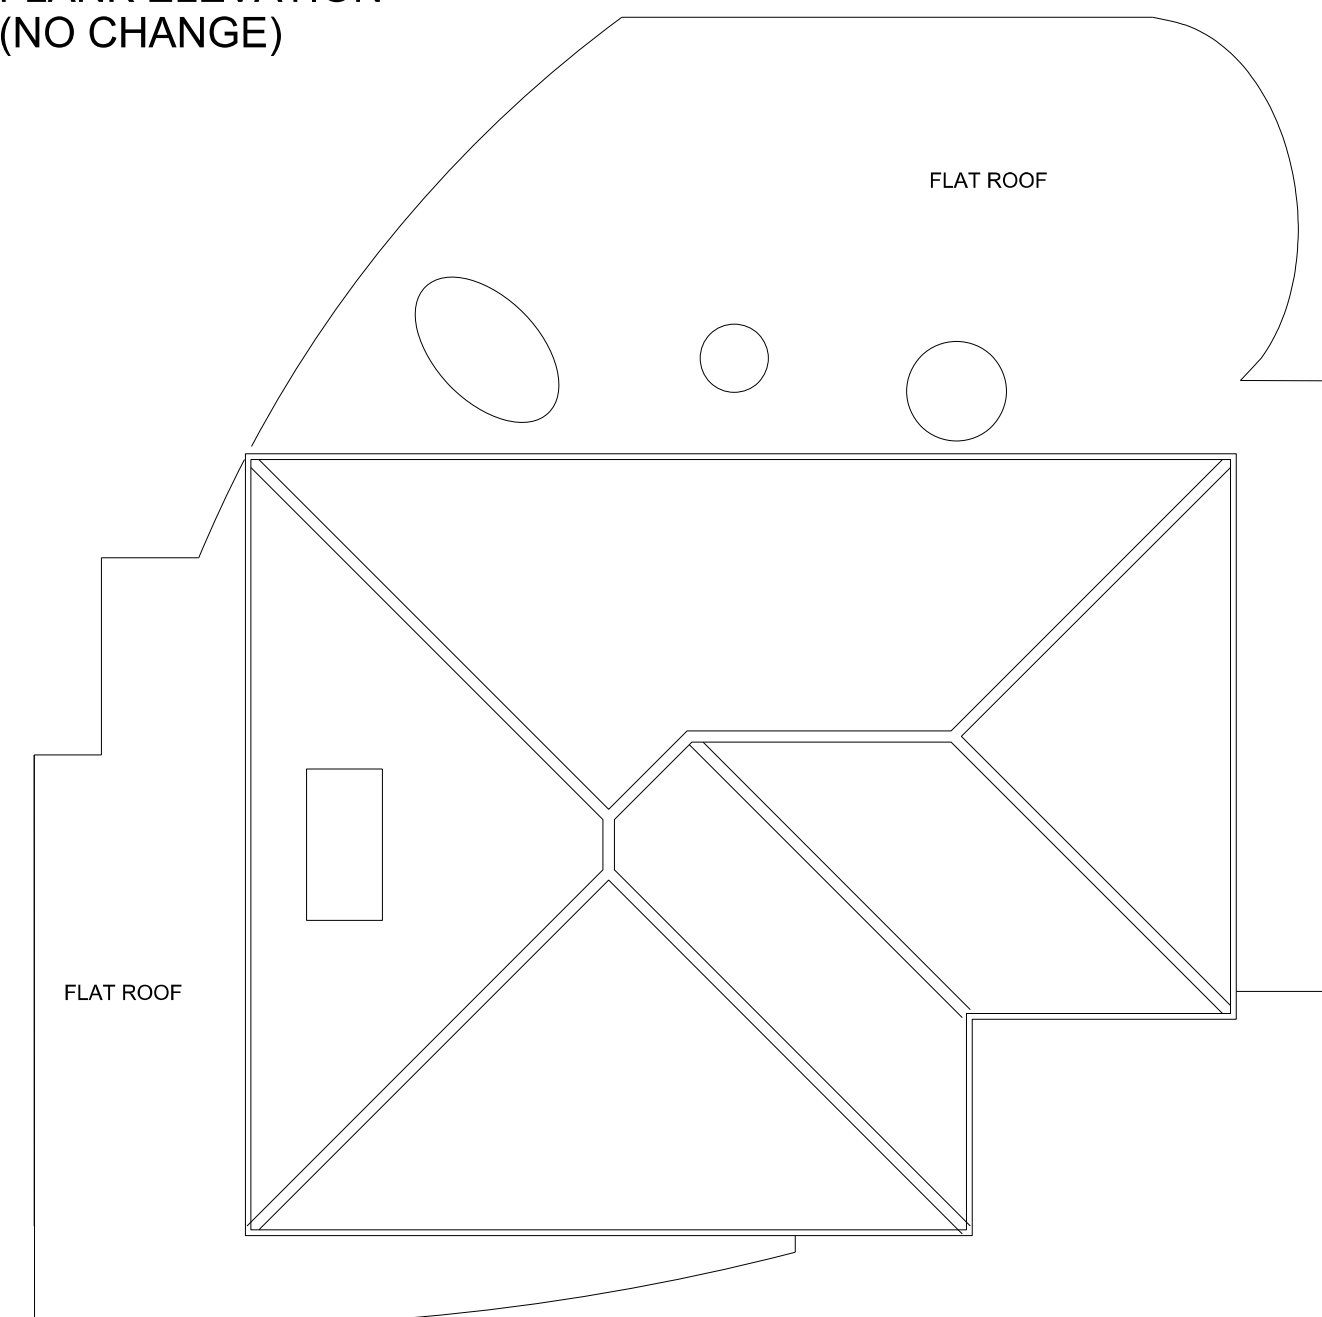

ROOF PLAN (NO CHANGE)

REVISION	DATE	COMMENTS	AUTHOR / CHECKED
DS SQUARED ARCHITECTS	DS HOUSE	4 SPRING VILLA ROAD	EDGWARE LONDON HA8 7ER
020 8732 5620		www.dssquared.co.uk	design@dssquared.co.uk
TITLE			
150 JOEL STREET, NORTHWOOD, HA6 1NL			
DETAIL			
PROPOSED FLOOR PLANS AND ELEVATIONS			
DATE	SCALE	PAPER SIZE	AUTHOR / CHECKED
JULY 2017	1:100	A1	FL/DS
DRAWING No.	REV.	STATUS	
16019 PA 0201		PRE APPLICATION	
CONTRACTORS MUST CHECK ALL DIMENSIONS ON SITE. ONLY FIGURED DIMENSIONS ARE TO BE WORKED FROM. DIMENSIONS MUST BE REPORTED TO THE ARCHITECT BEFORE PROCEEDING. THIS DRAWING IS COPYRIGHT © DS SQUARED architects			
SCALE BAR			
m	1	5	10 15