





front



rear

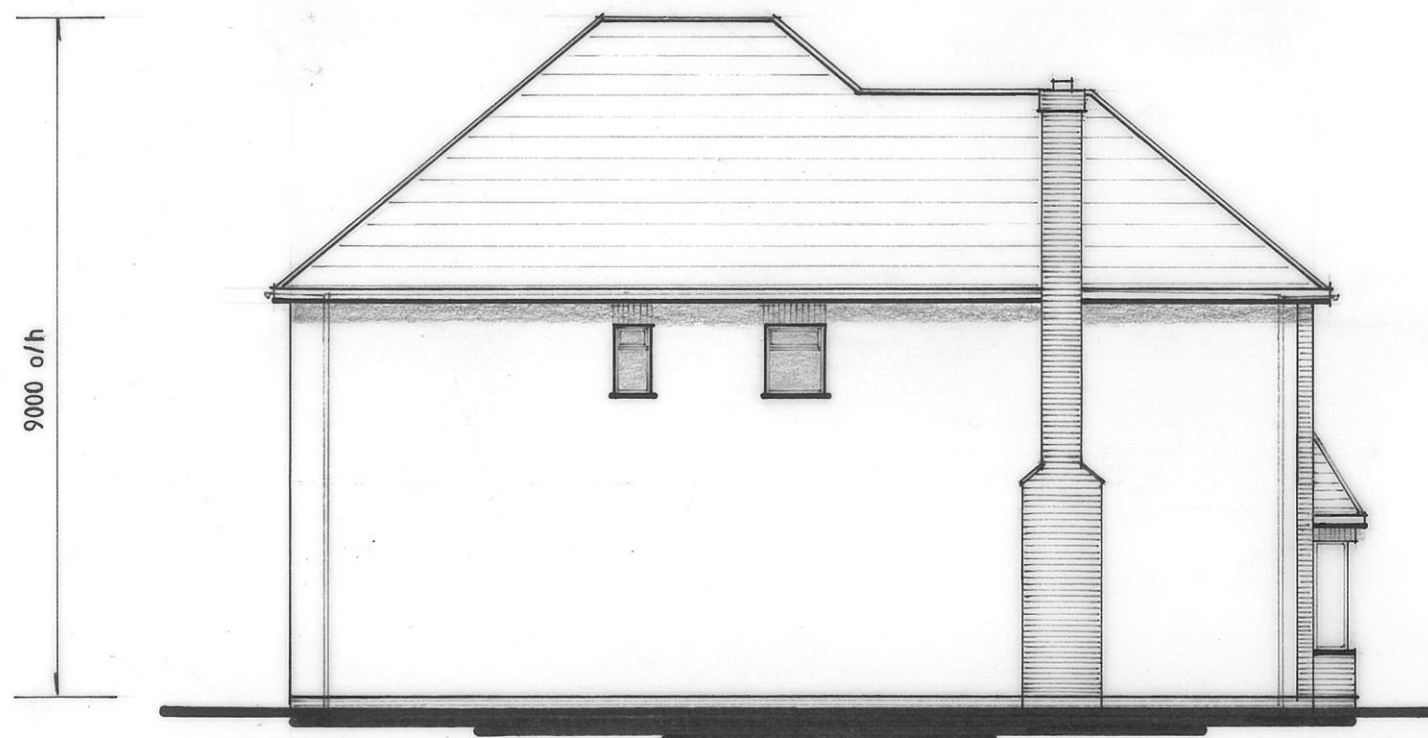

east side

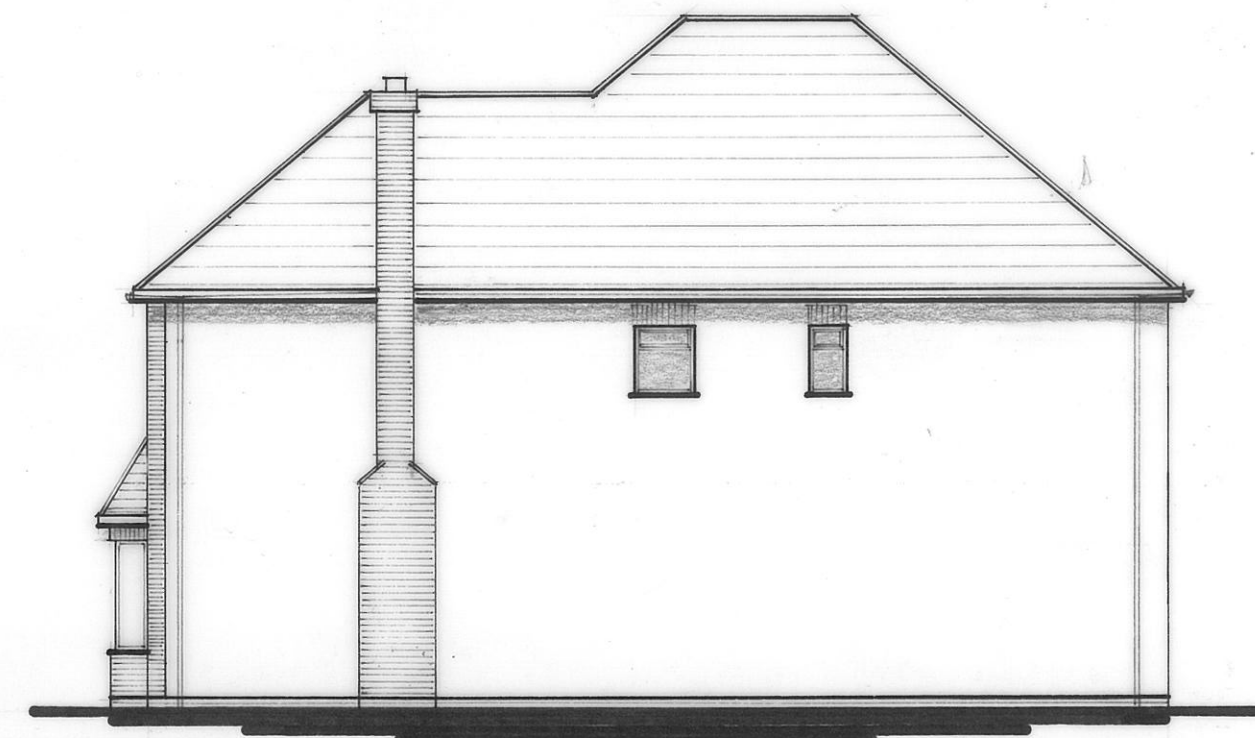

west side

notes

1. Copyright reserved to the designer. This drawing may not be reproduced without written consent.
2. No dimensions to be scaled, except for planning purposes, when scanned at A3.
3. Any discrepancies to be reported to the designer, before commencing any work or making shop drawings.
4. Elevations red rustic facing brickwork to front elevation. Remaining elevations to be rendering with brick detailing above openings.
5. Plain clay roof tiles with half round ridge + hip tiles, similar colour to adjoining properties.
6. Triple glazed white plastic windows in similar style to adjoining properties.
7. Plank wall first floor windows obscure glazed and opening vent 1700 above FFL.
8. This drawing to be read in conjunction with dwg. nos. 10 and 11.

4 and 6 Arlington Drive Ruislip Middlesex HA4 7RL

elevations


Mr K Kumanan & Mr K Thevarajah

job no. 21641/3

dwg. no. 12

scale 1:100 september 2017

aA3

 

PHILIP M NORVILL

Chartered Builder and Chartered Surveyor

7 Fairfield Lane Farnham Royal

Buckinghamshire SL2 3BX

07801 665905

philipnorvill@hotmail.co.uk