





FRONT ELEVATION




REAR ELEVATION

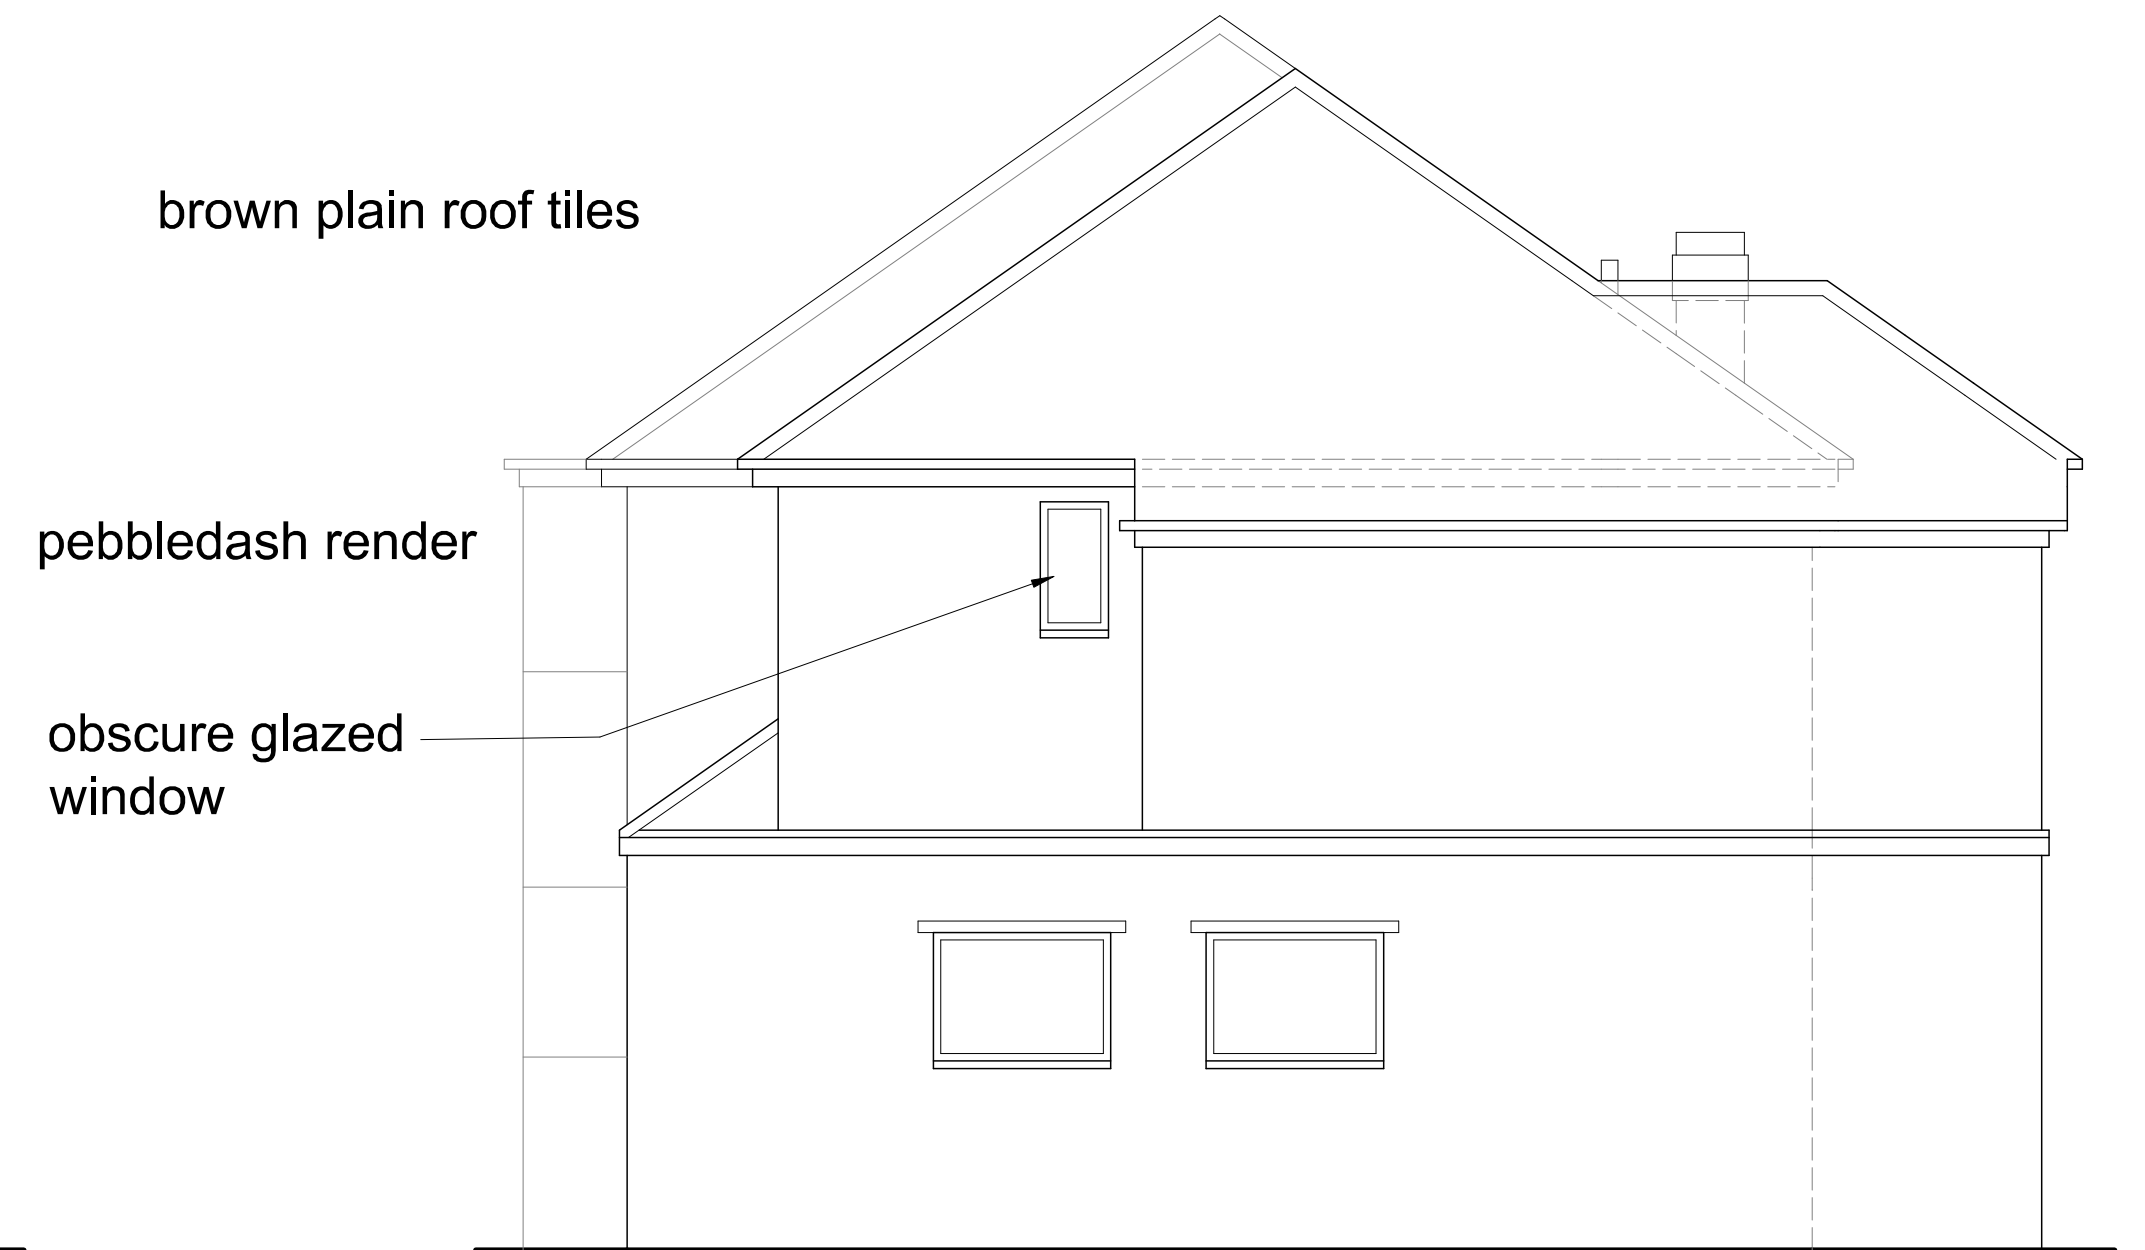



SIDE ELEVATION

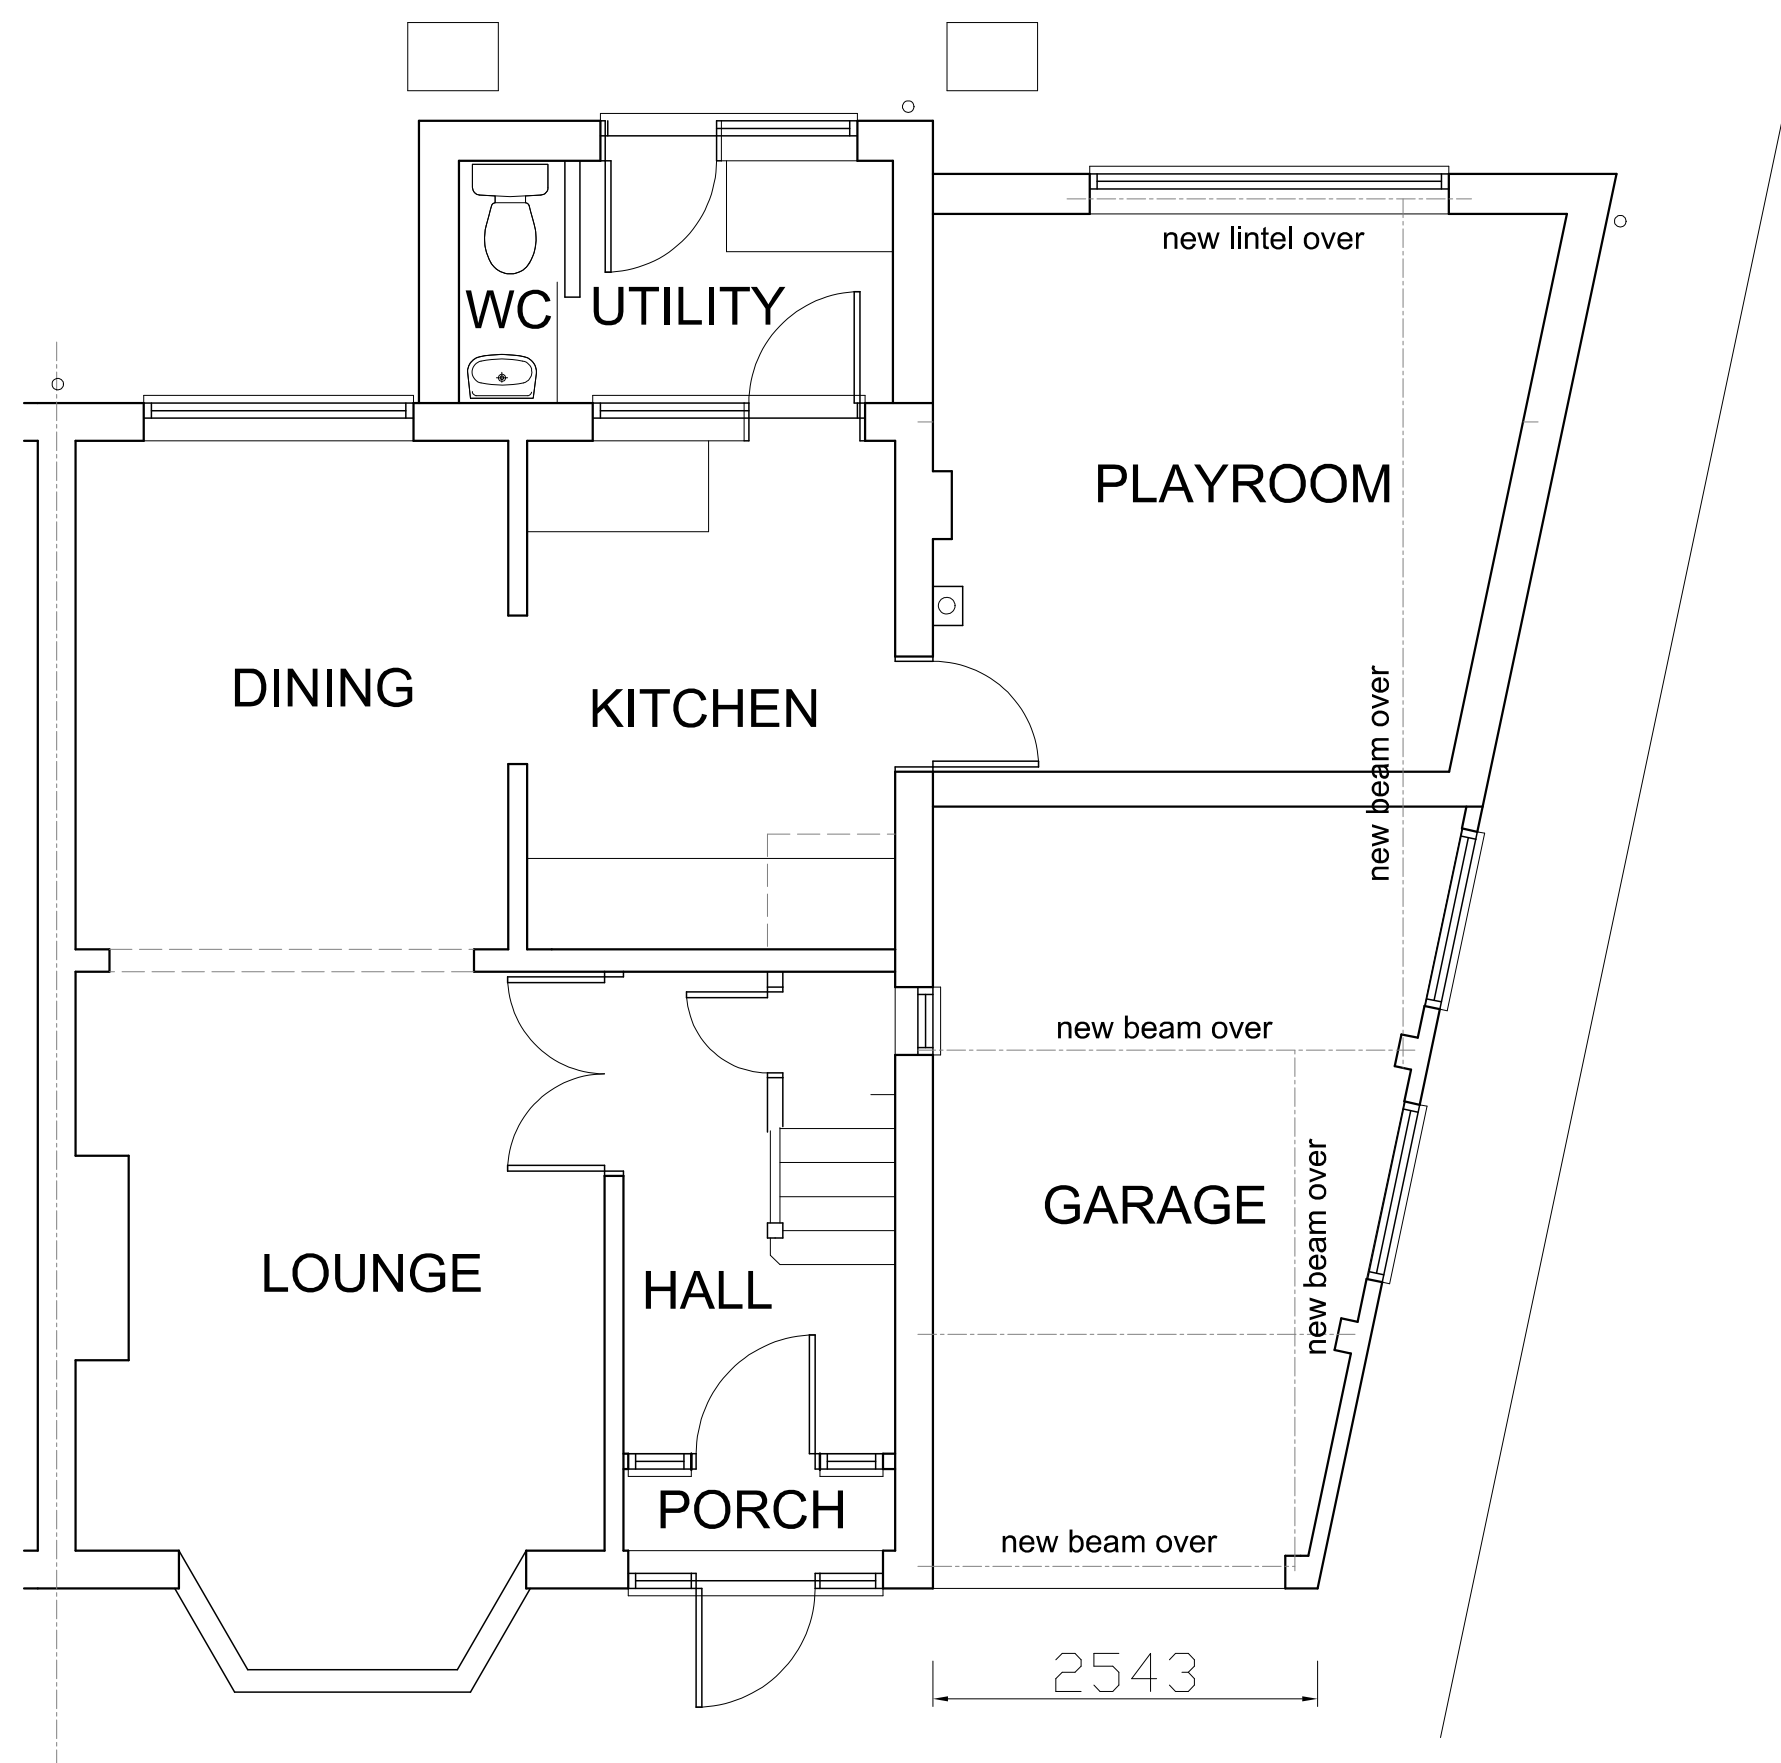


GROUND FLOOR PLAN

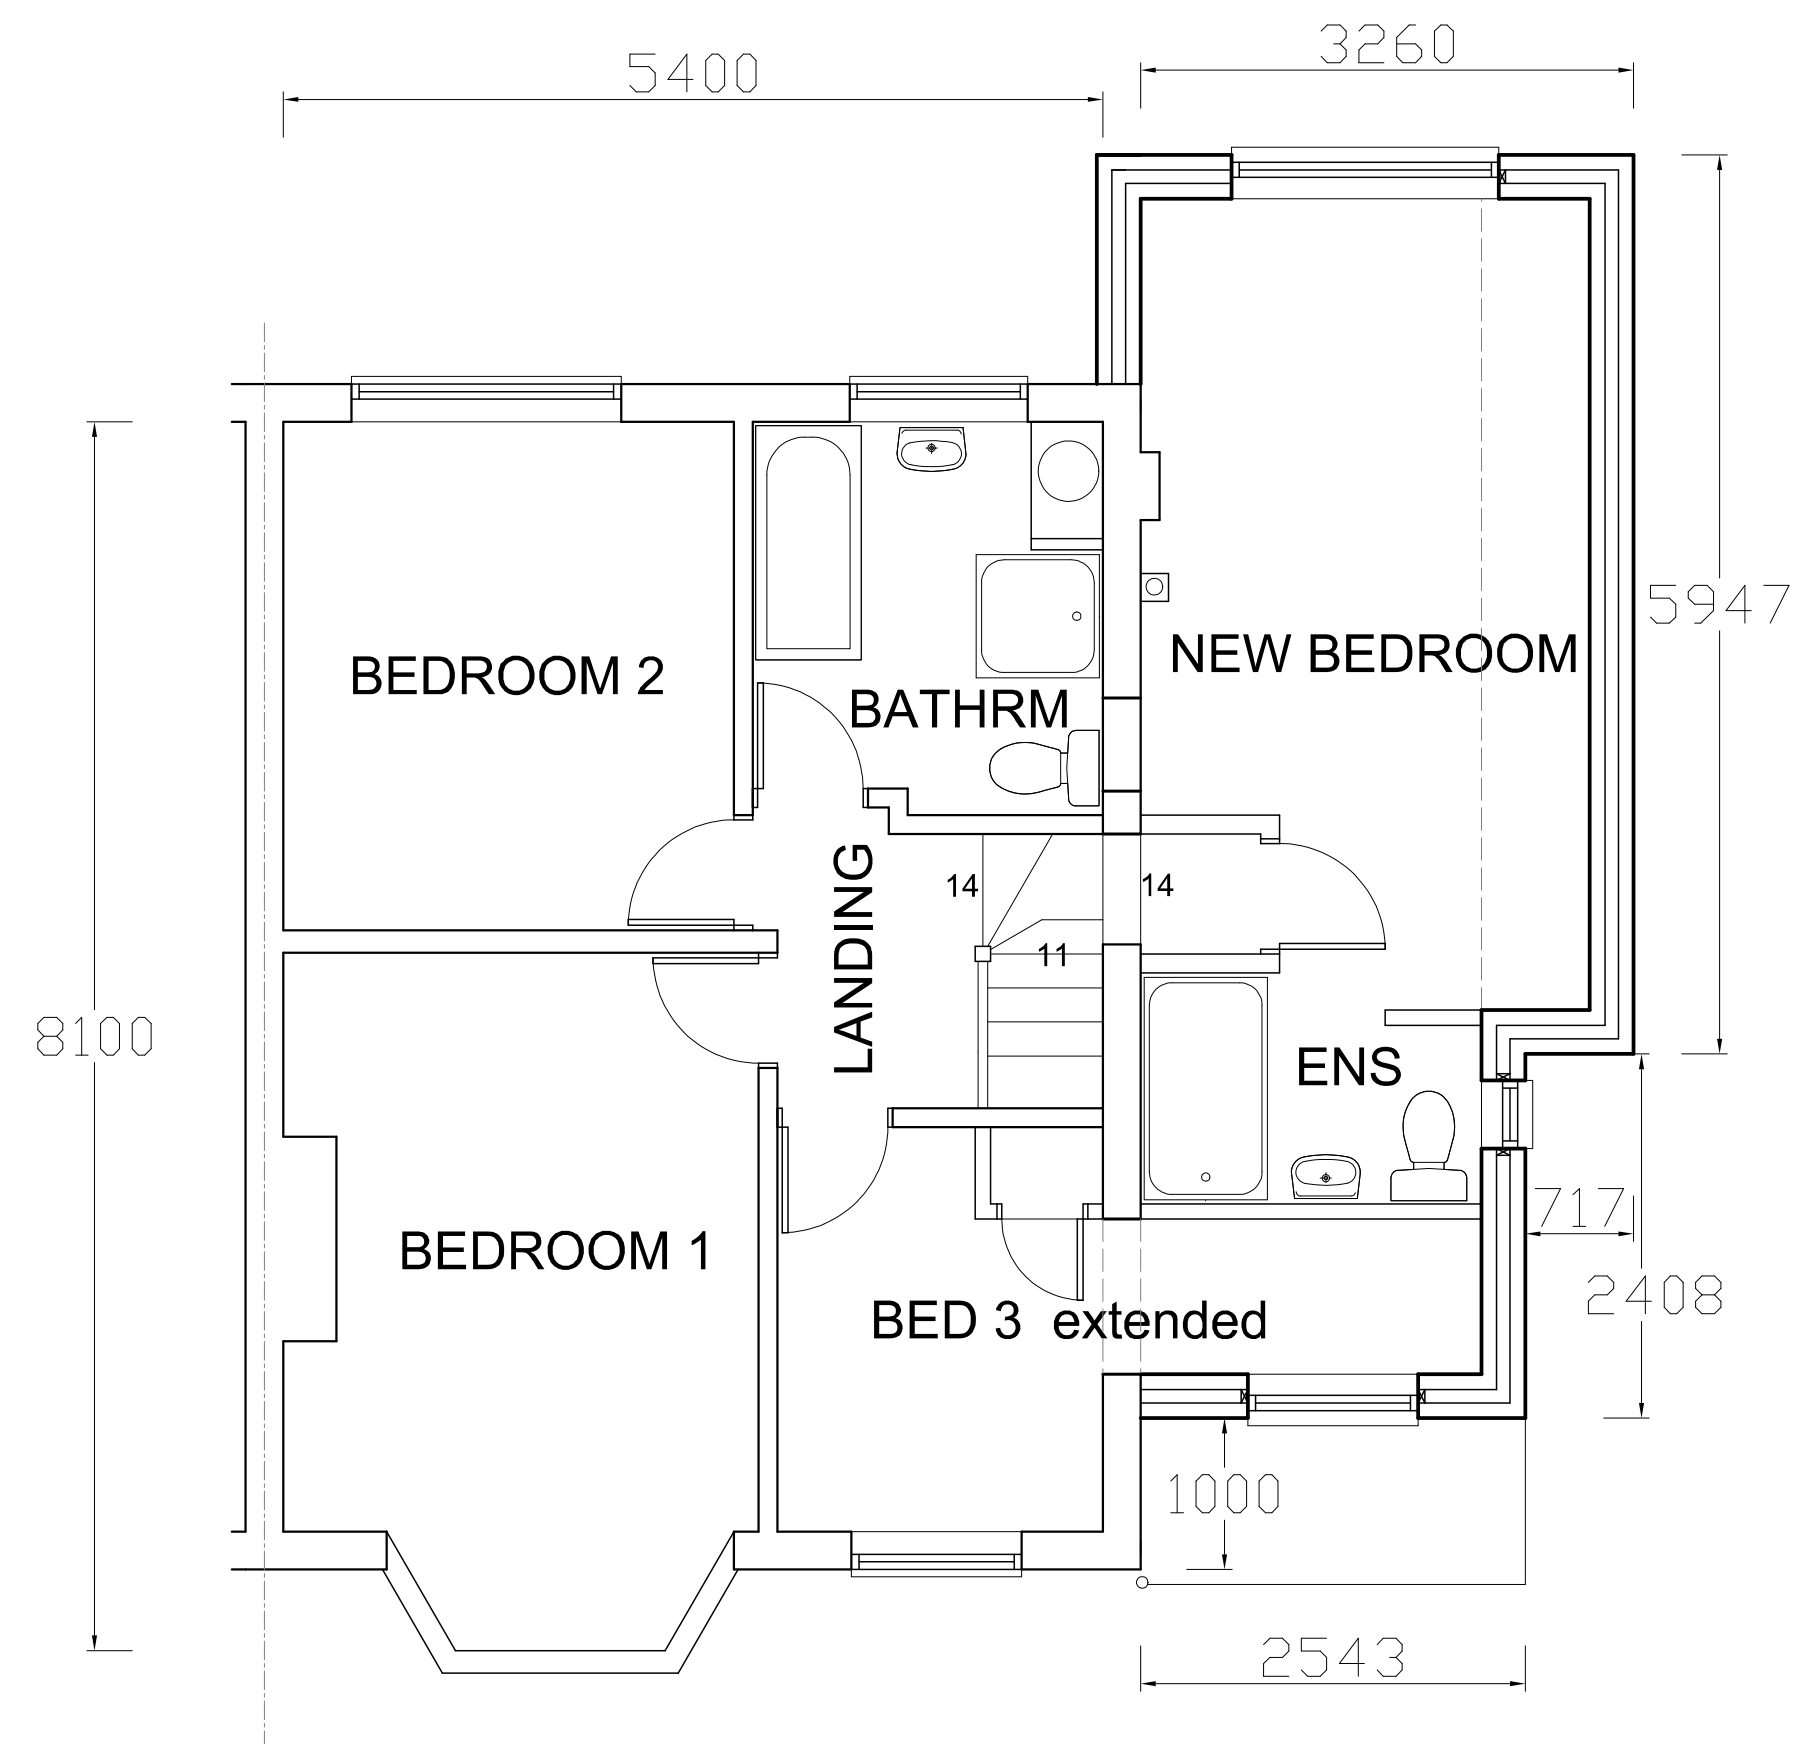


FIRST FLOOR PLAN

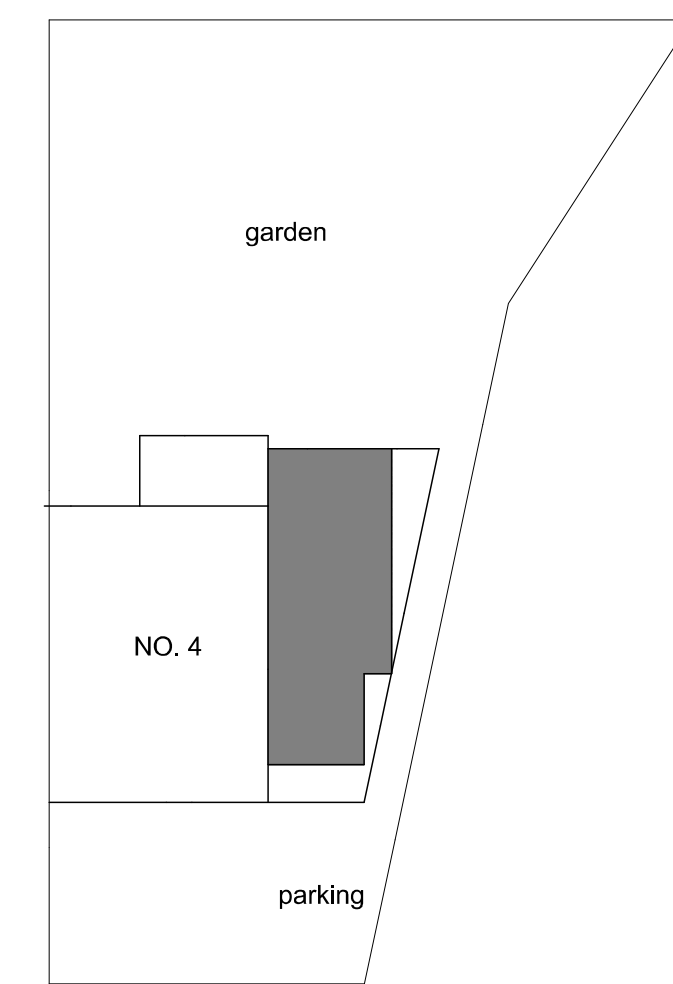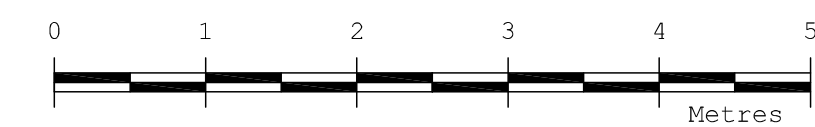

BLOCK PLAN 1:200

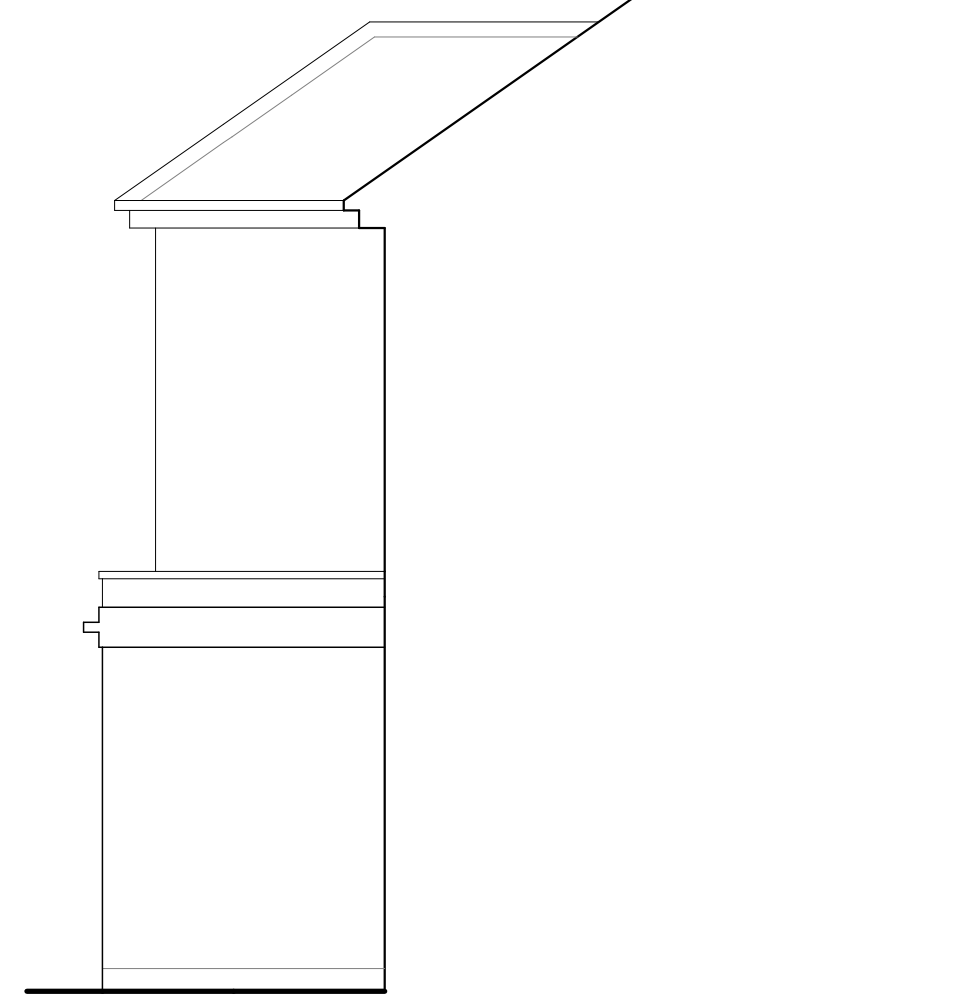

SIDE
ELEV 2

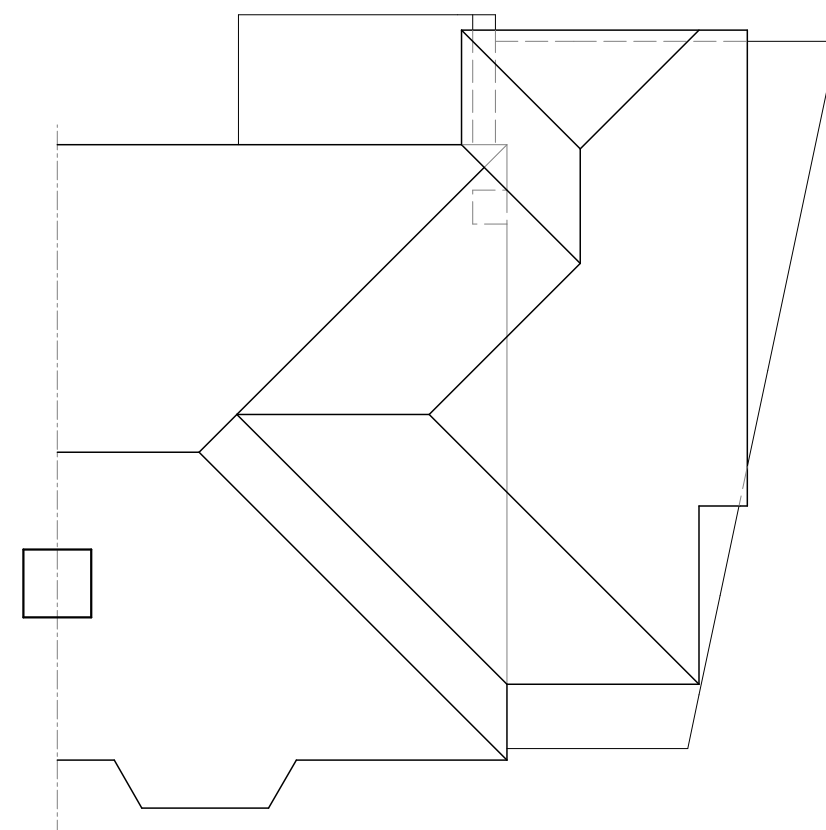

ROOF PLAN 1:100

Revision	Description	Date
A	Planning change 1m set back	Apr.12.
This drawing must not be re-issued, loaned or copied without consent of M. Baldwin ©		
www.plansdesigned.co.uk Mark Baldwin (MRIC, MCIOB, MCJAT) CHARTERED SURVEYING & ARCHITECTURAL CONSULTANT Telephone : 01895 254456		
Client: Mrs. G. Eyre.		
Project: 4 PERRY CLOSE, HILLINGDON UB8.		
Description: PROPOSED PLANS & ELEVATIONS.		
Scale: 1:50 @ A1	Date: Feb.12.	
Project No: MB / 1998 / 2	Rev. A	