




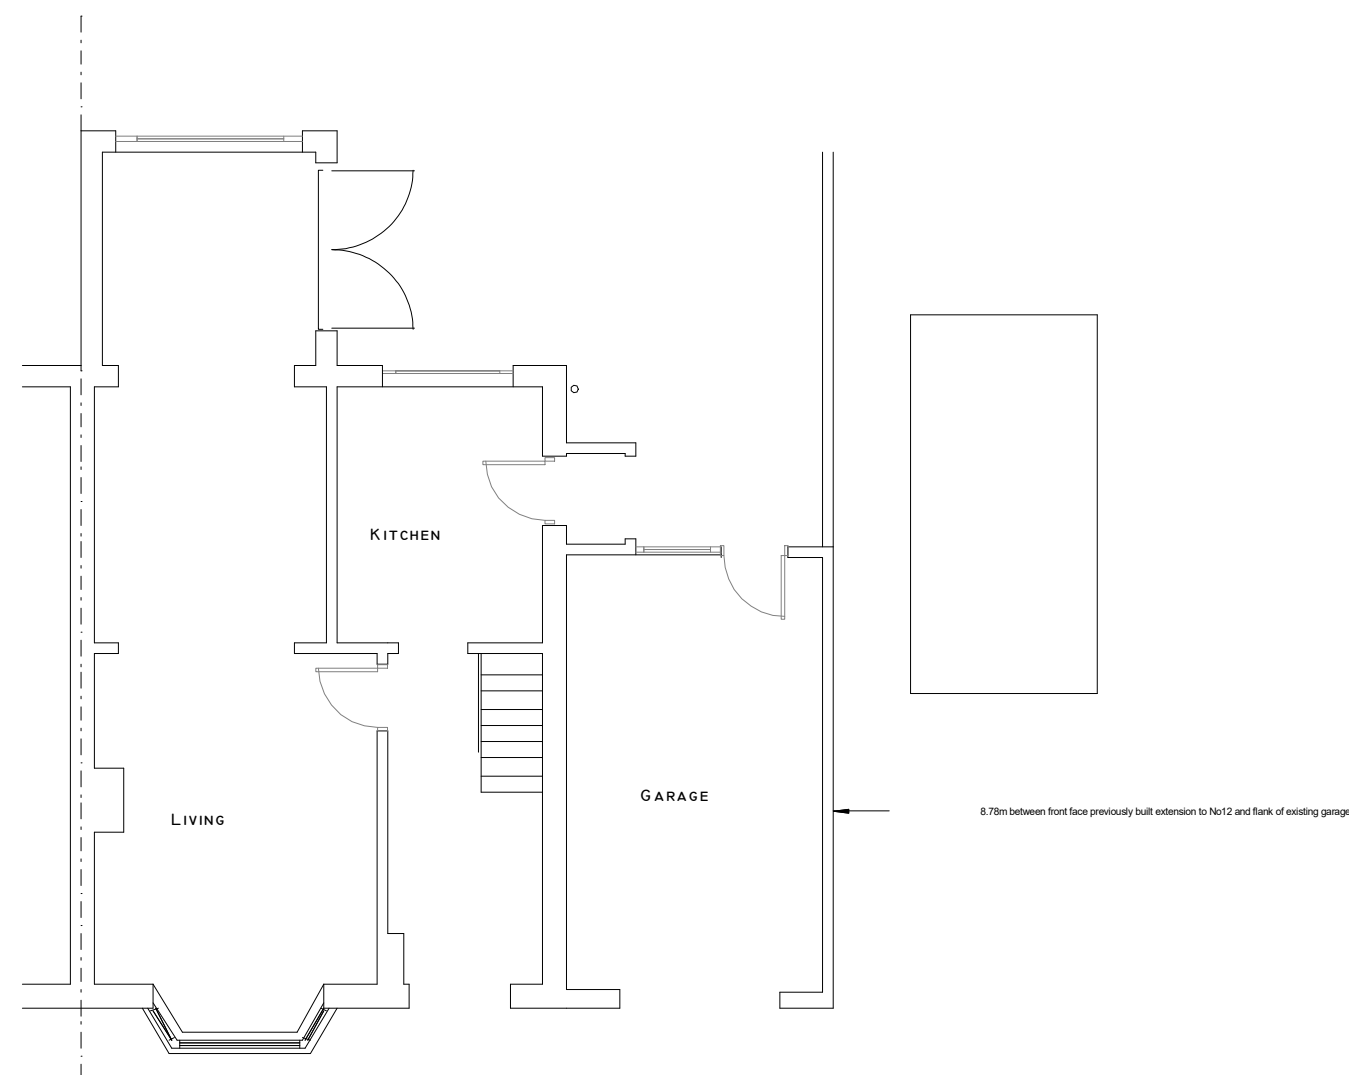


THE SET BACK SECTION OF NUMBER 12
IS AN EXTENSION BUILT IN 2004/2005
WHEN THE BUILDING WAS CONVERTED INTO
TWO SELF CONTAINED FLATS

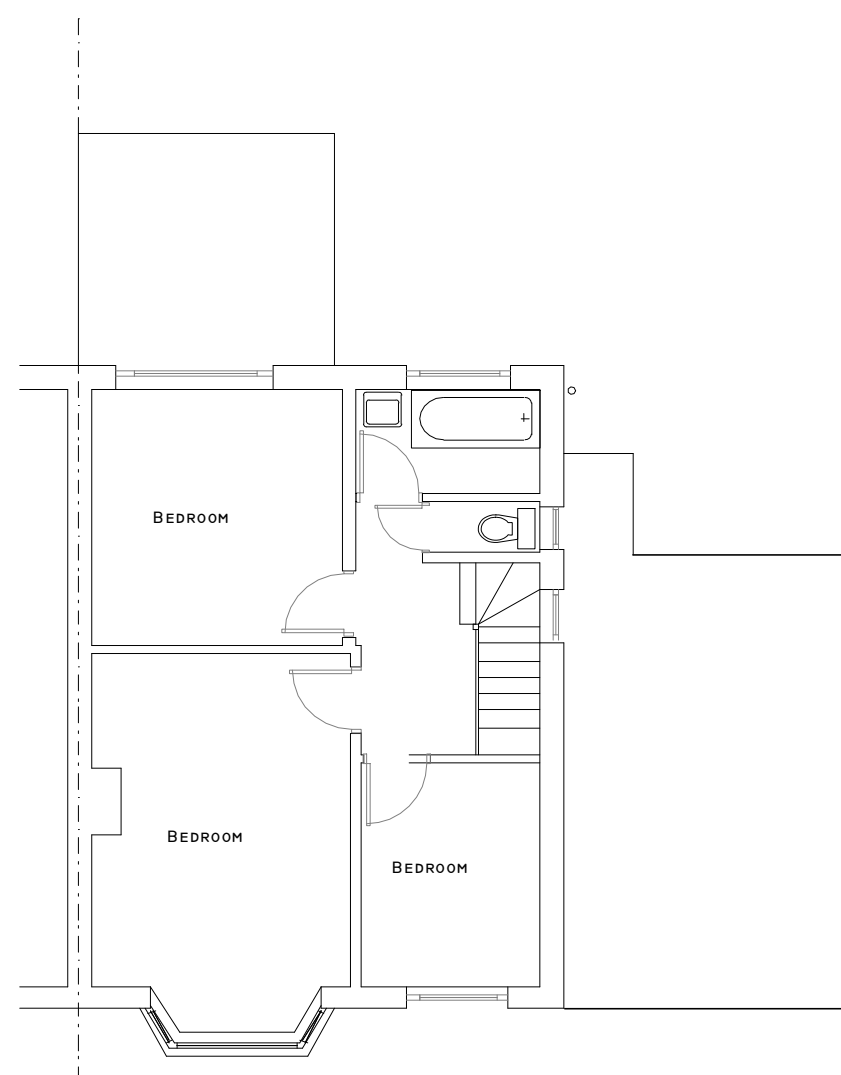


14 PERRY CLOSE HAD ROOF CONVERTED
INTO HABITABLE ROOMS, WITH A HIP TO
GABLE EXTENSION AND REAR FACING
DORMER WINDOW IN 2014

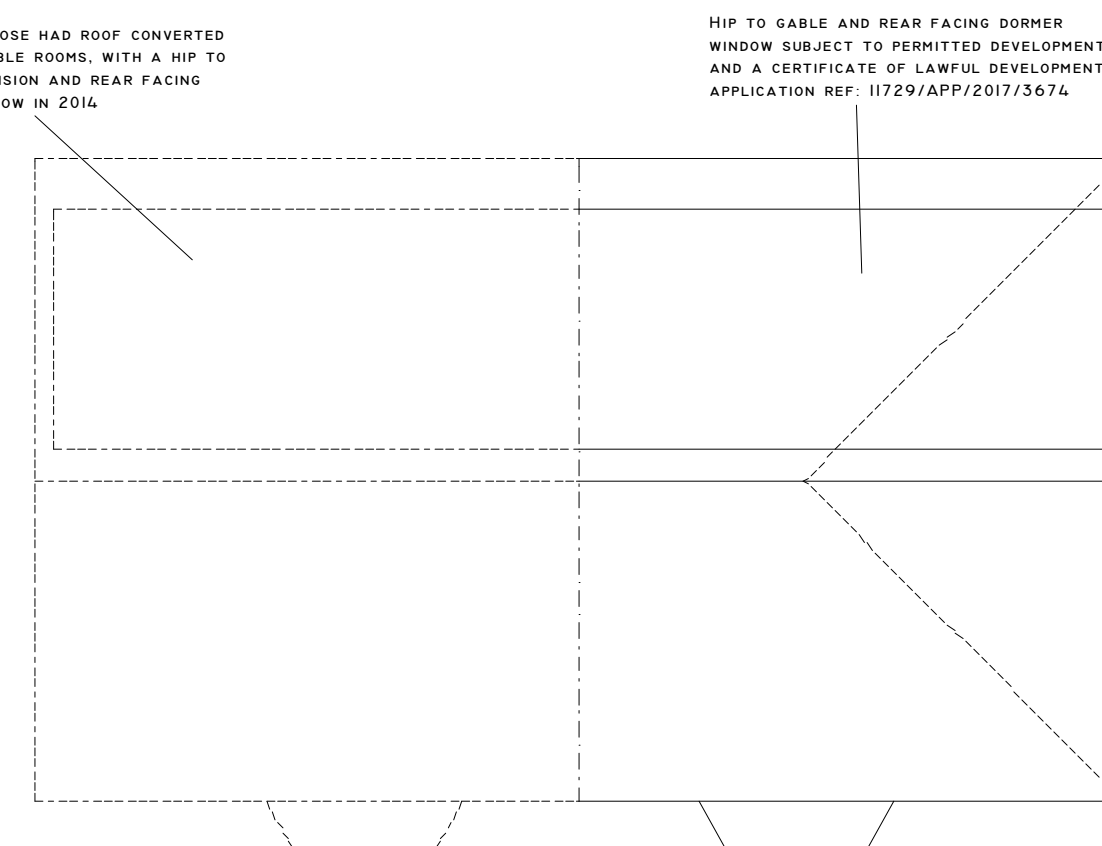


HIP TO GABLE AND REAR FACING DORMER
WINDOW SUBJECT TO PERMITTED DEVELOPMENT
AND A CERTIFICATE OF LAWFUL DEVELOPMENT
APPLICATION REF: I1729/APP/2017/3674

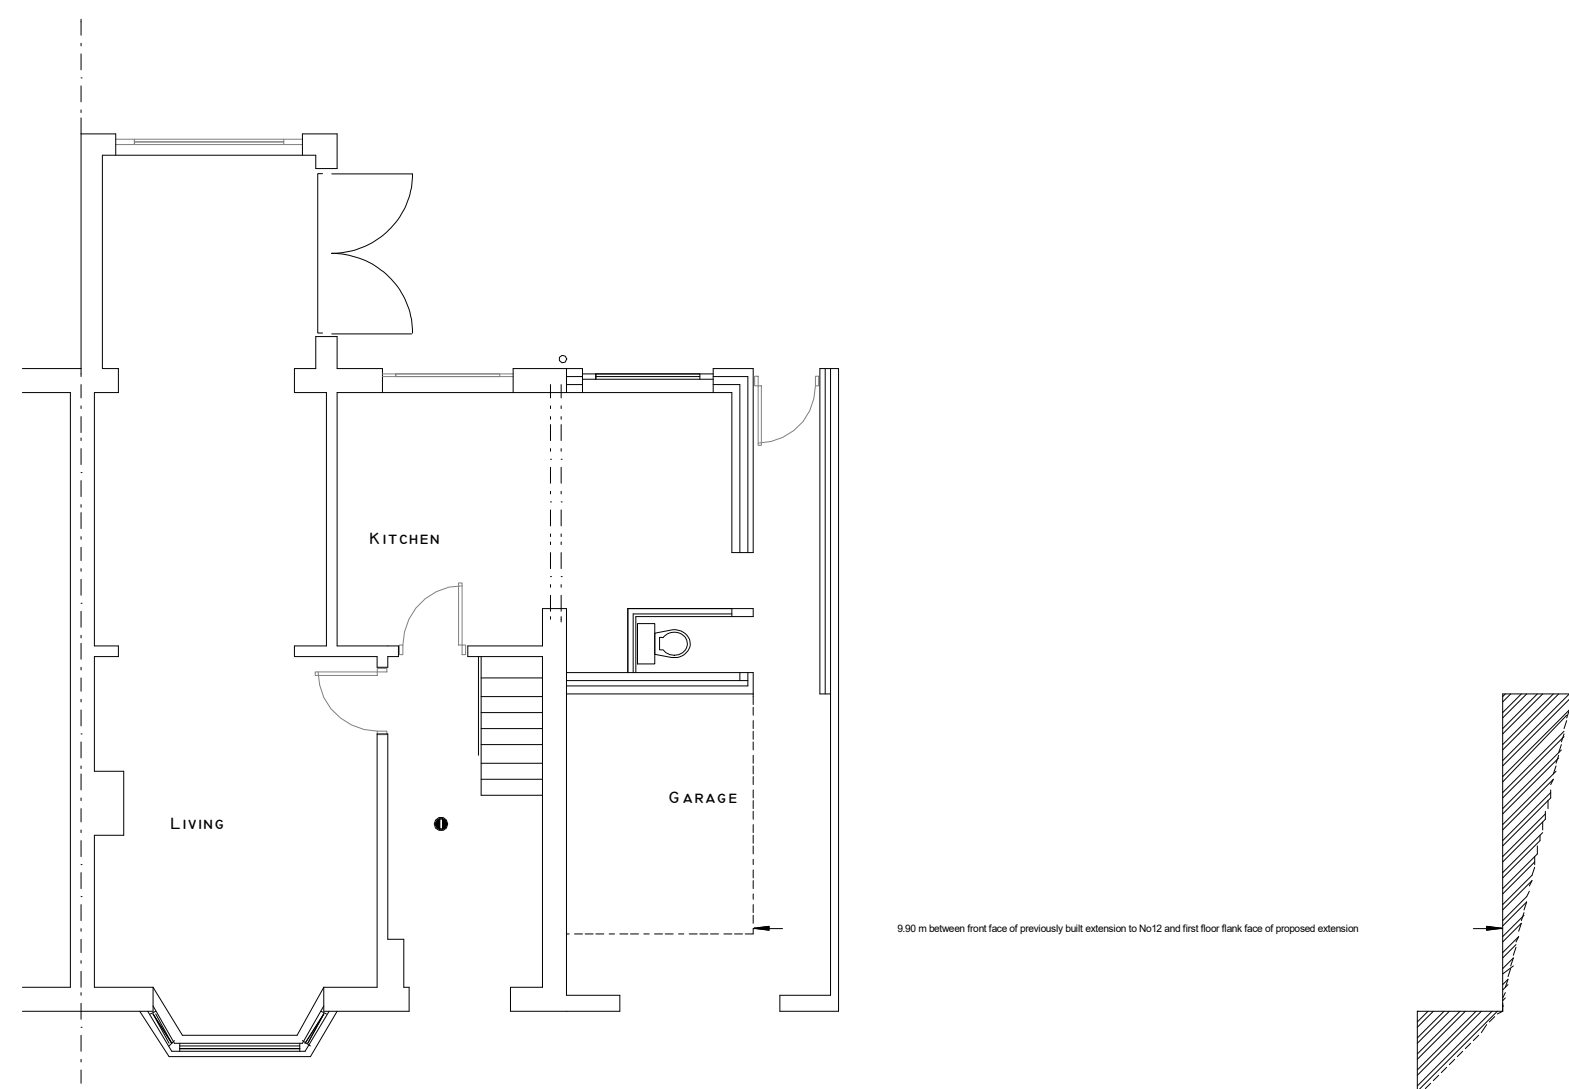

9.90 m between front face of previously built extension to No12 and first floor flank face of proposed extension

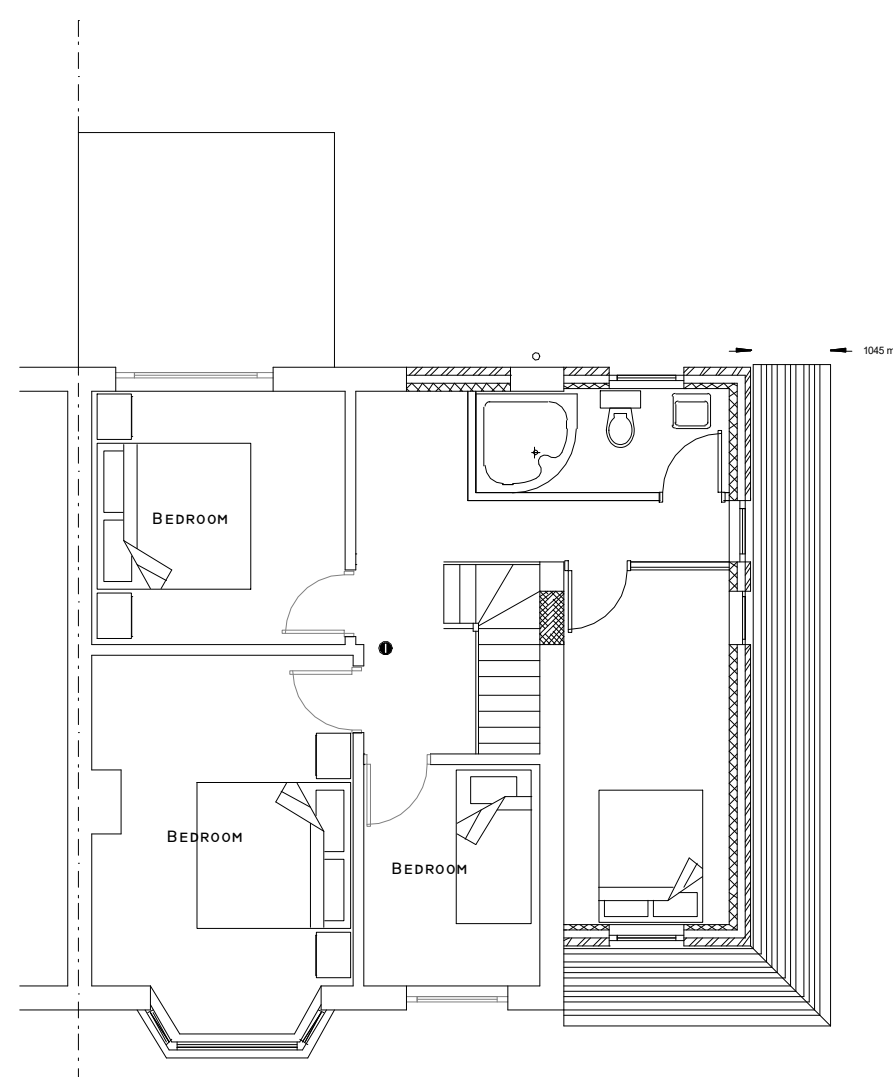

1045 mm

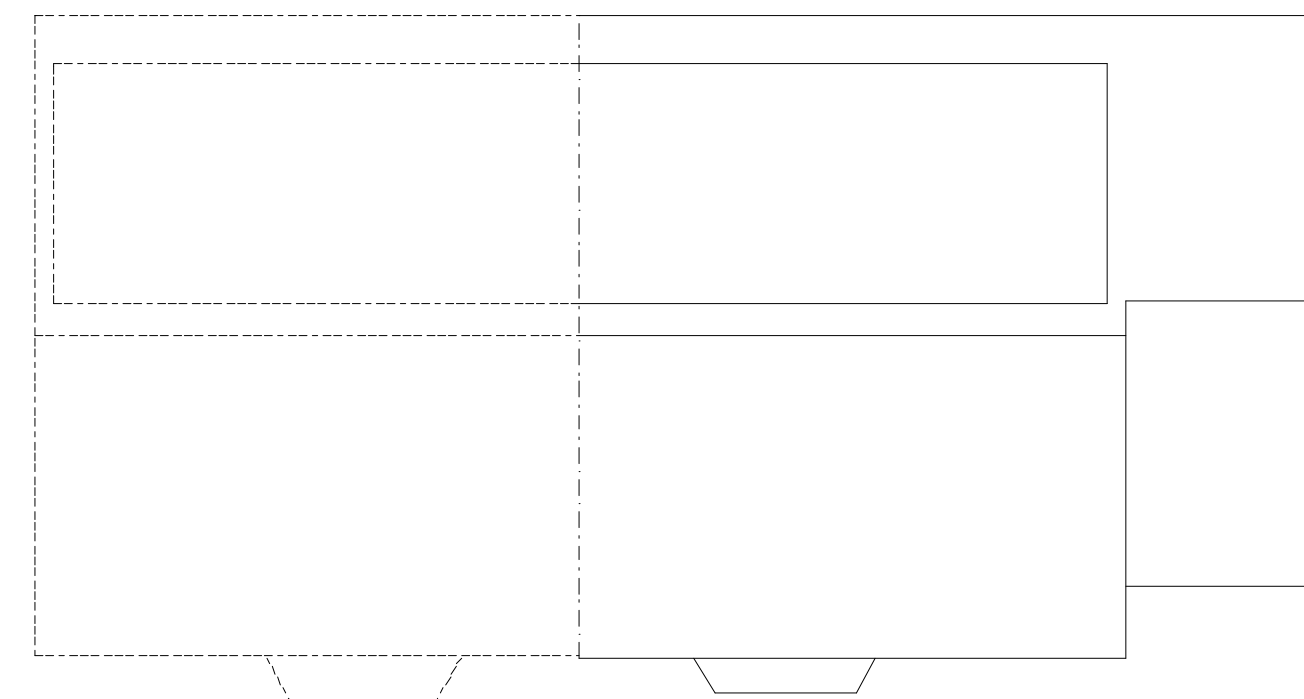

PROPOSED ROOF PLAN

[illegible]

Floor Plans

LOFT CONVERSION

General Notes:
 1. All dimensions to be checked on site prior to construction any discrepancies should be reported to the highford design
 2. All drawings are indicative of architects visual requirements only and show design intent only.
 As this is a computer drawing scale of drawings can vary on printing check on site for setting-out
 Copyright: **Highford Design 2013**
 This drawing should not be used to calculate areas for the purpose of valuations. All dimensions to be checked
 on site by contractor and such dimensions to be their responsibility. Do not scale drawing

DWG No
01

Date: August 2015
Project 13 Perry Close, Hillingdon
Scale 1:100 @ A2
Checked: AW
Drawing Title: Proposed Floor Plans
Status: Construction
Job No: 174

HIGHFORDDESIGN

27 BELLAMY CLOSE, ICKENHAM, MIDDLESEX, UB10 8SJ
 email: info@highforddesign.co.uk - web: www.highforddesign.co.uk
 telephone: 01895 622575 - mobile: 07557 390205