



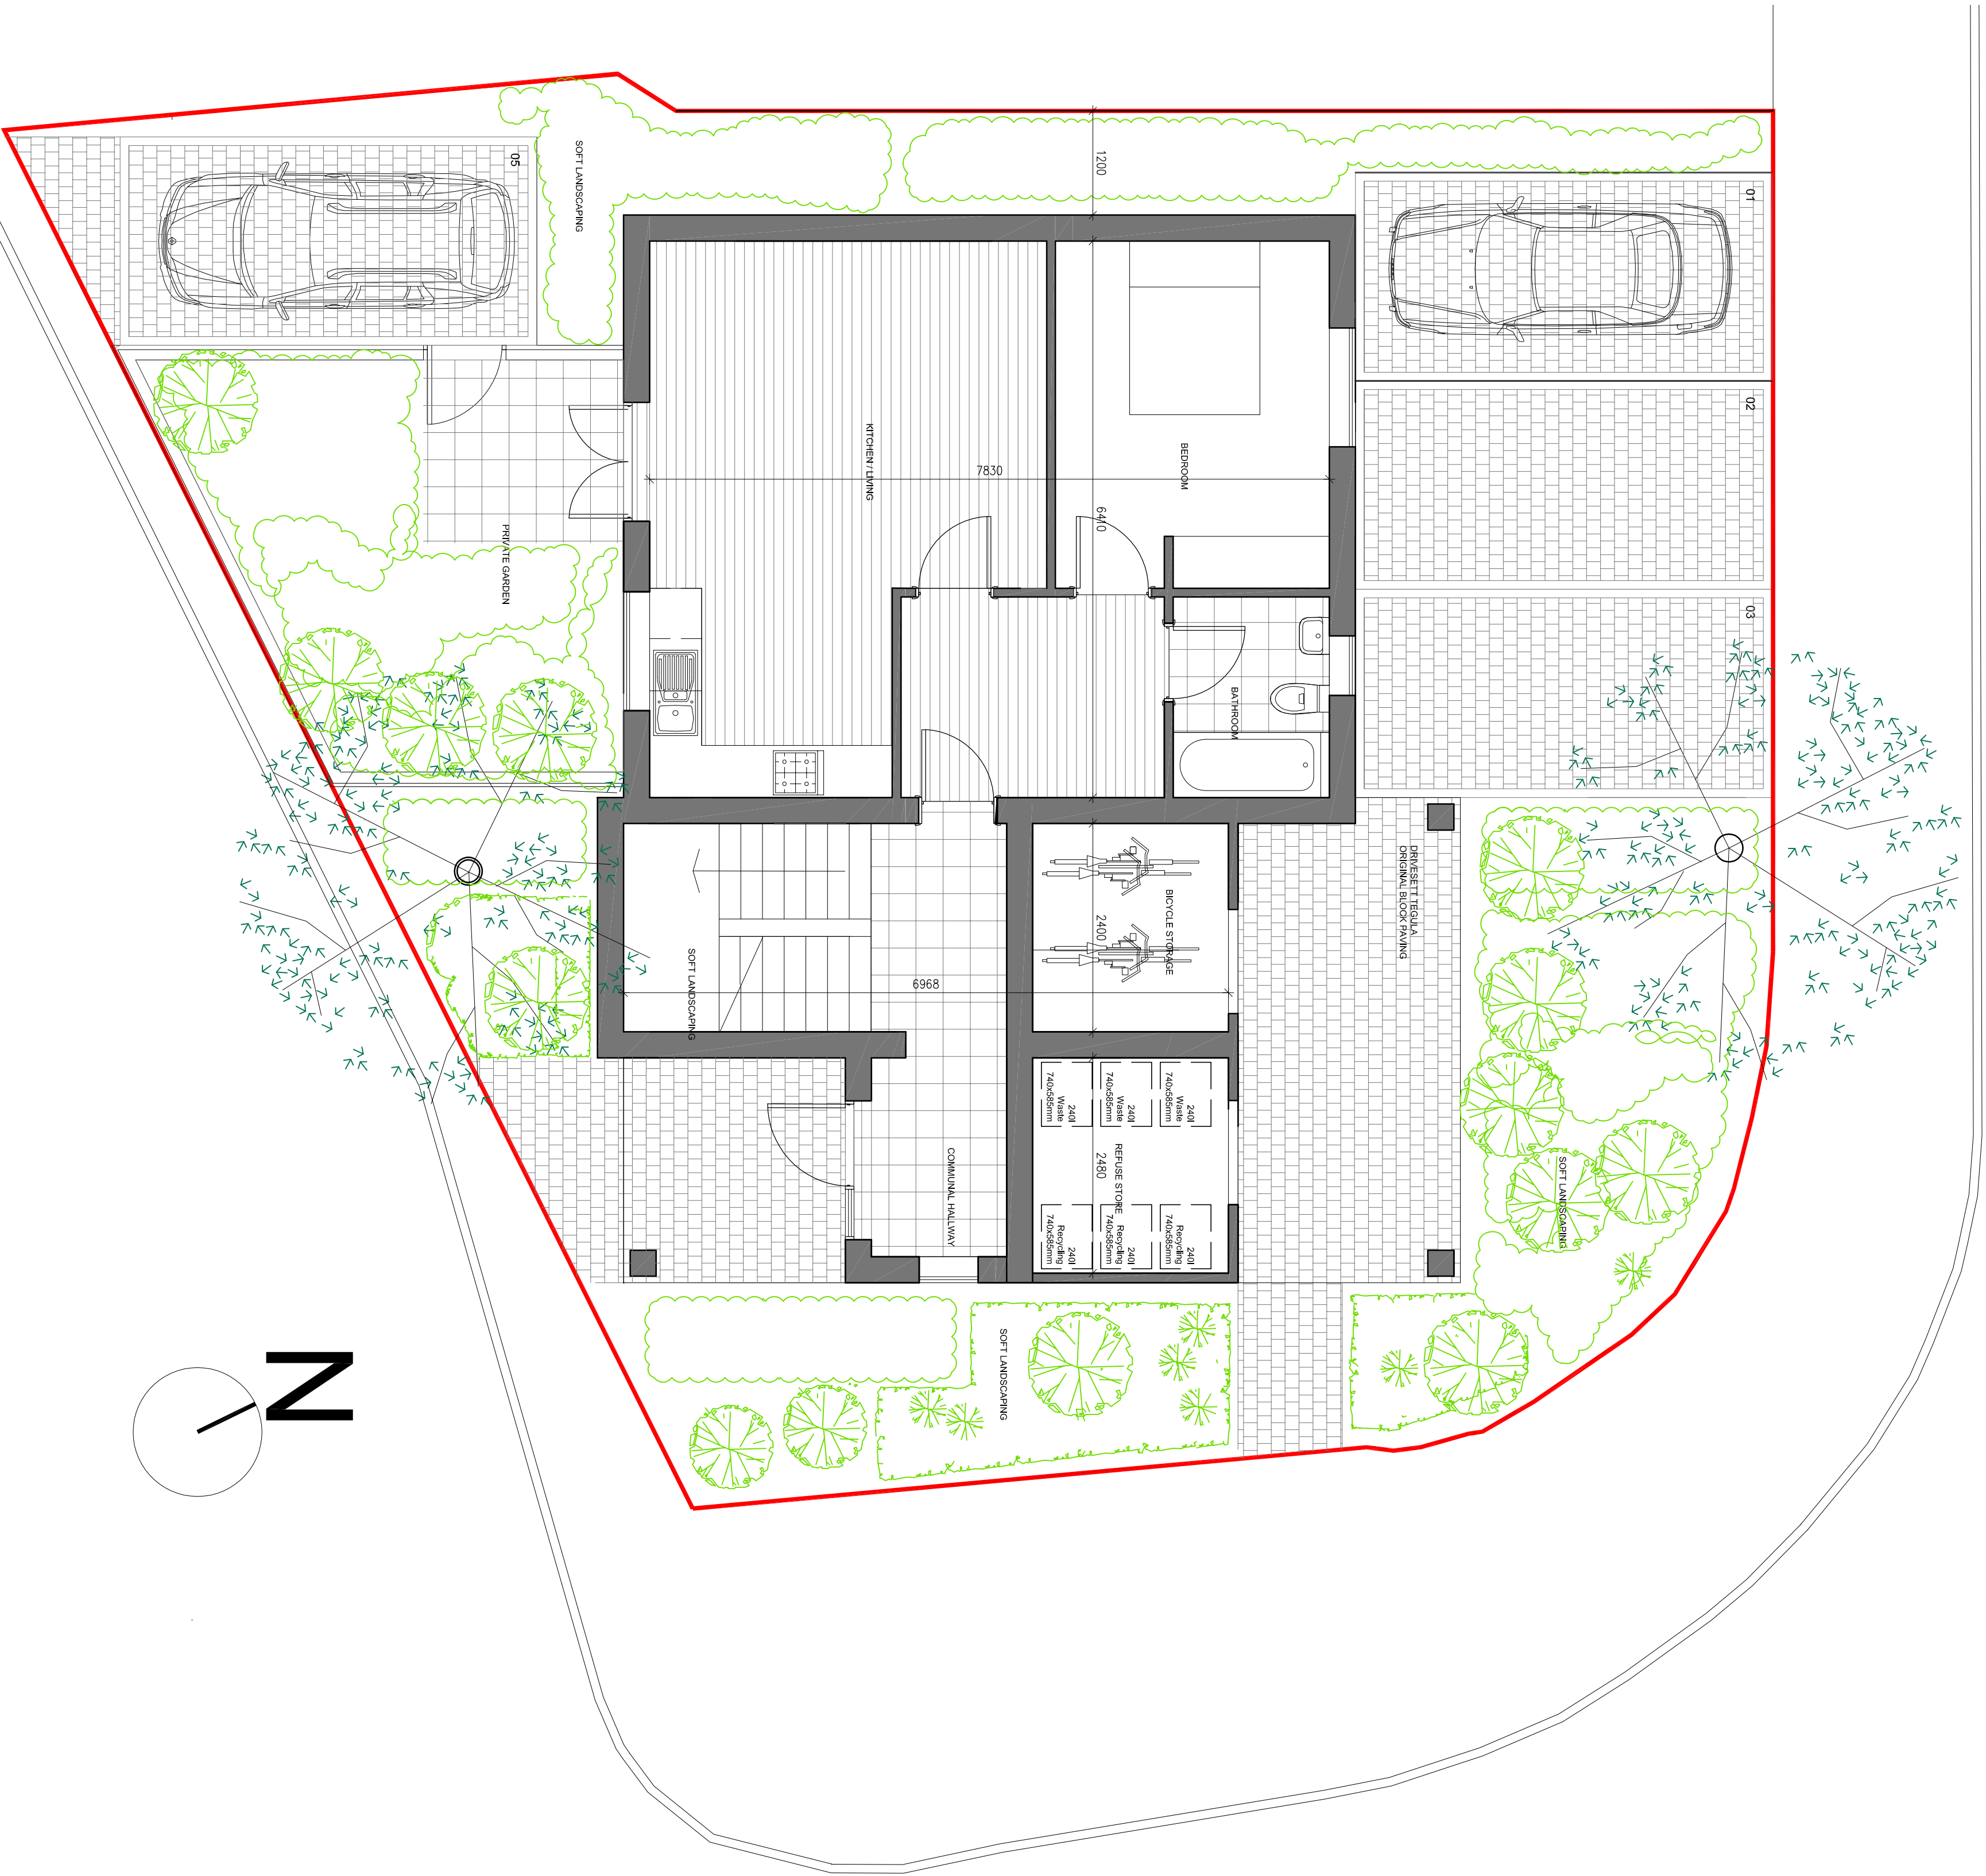

PROPOSED GROUND FLOOR PLAN

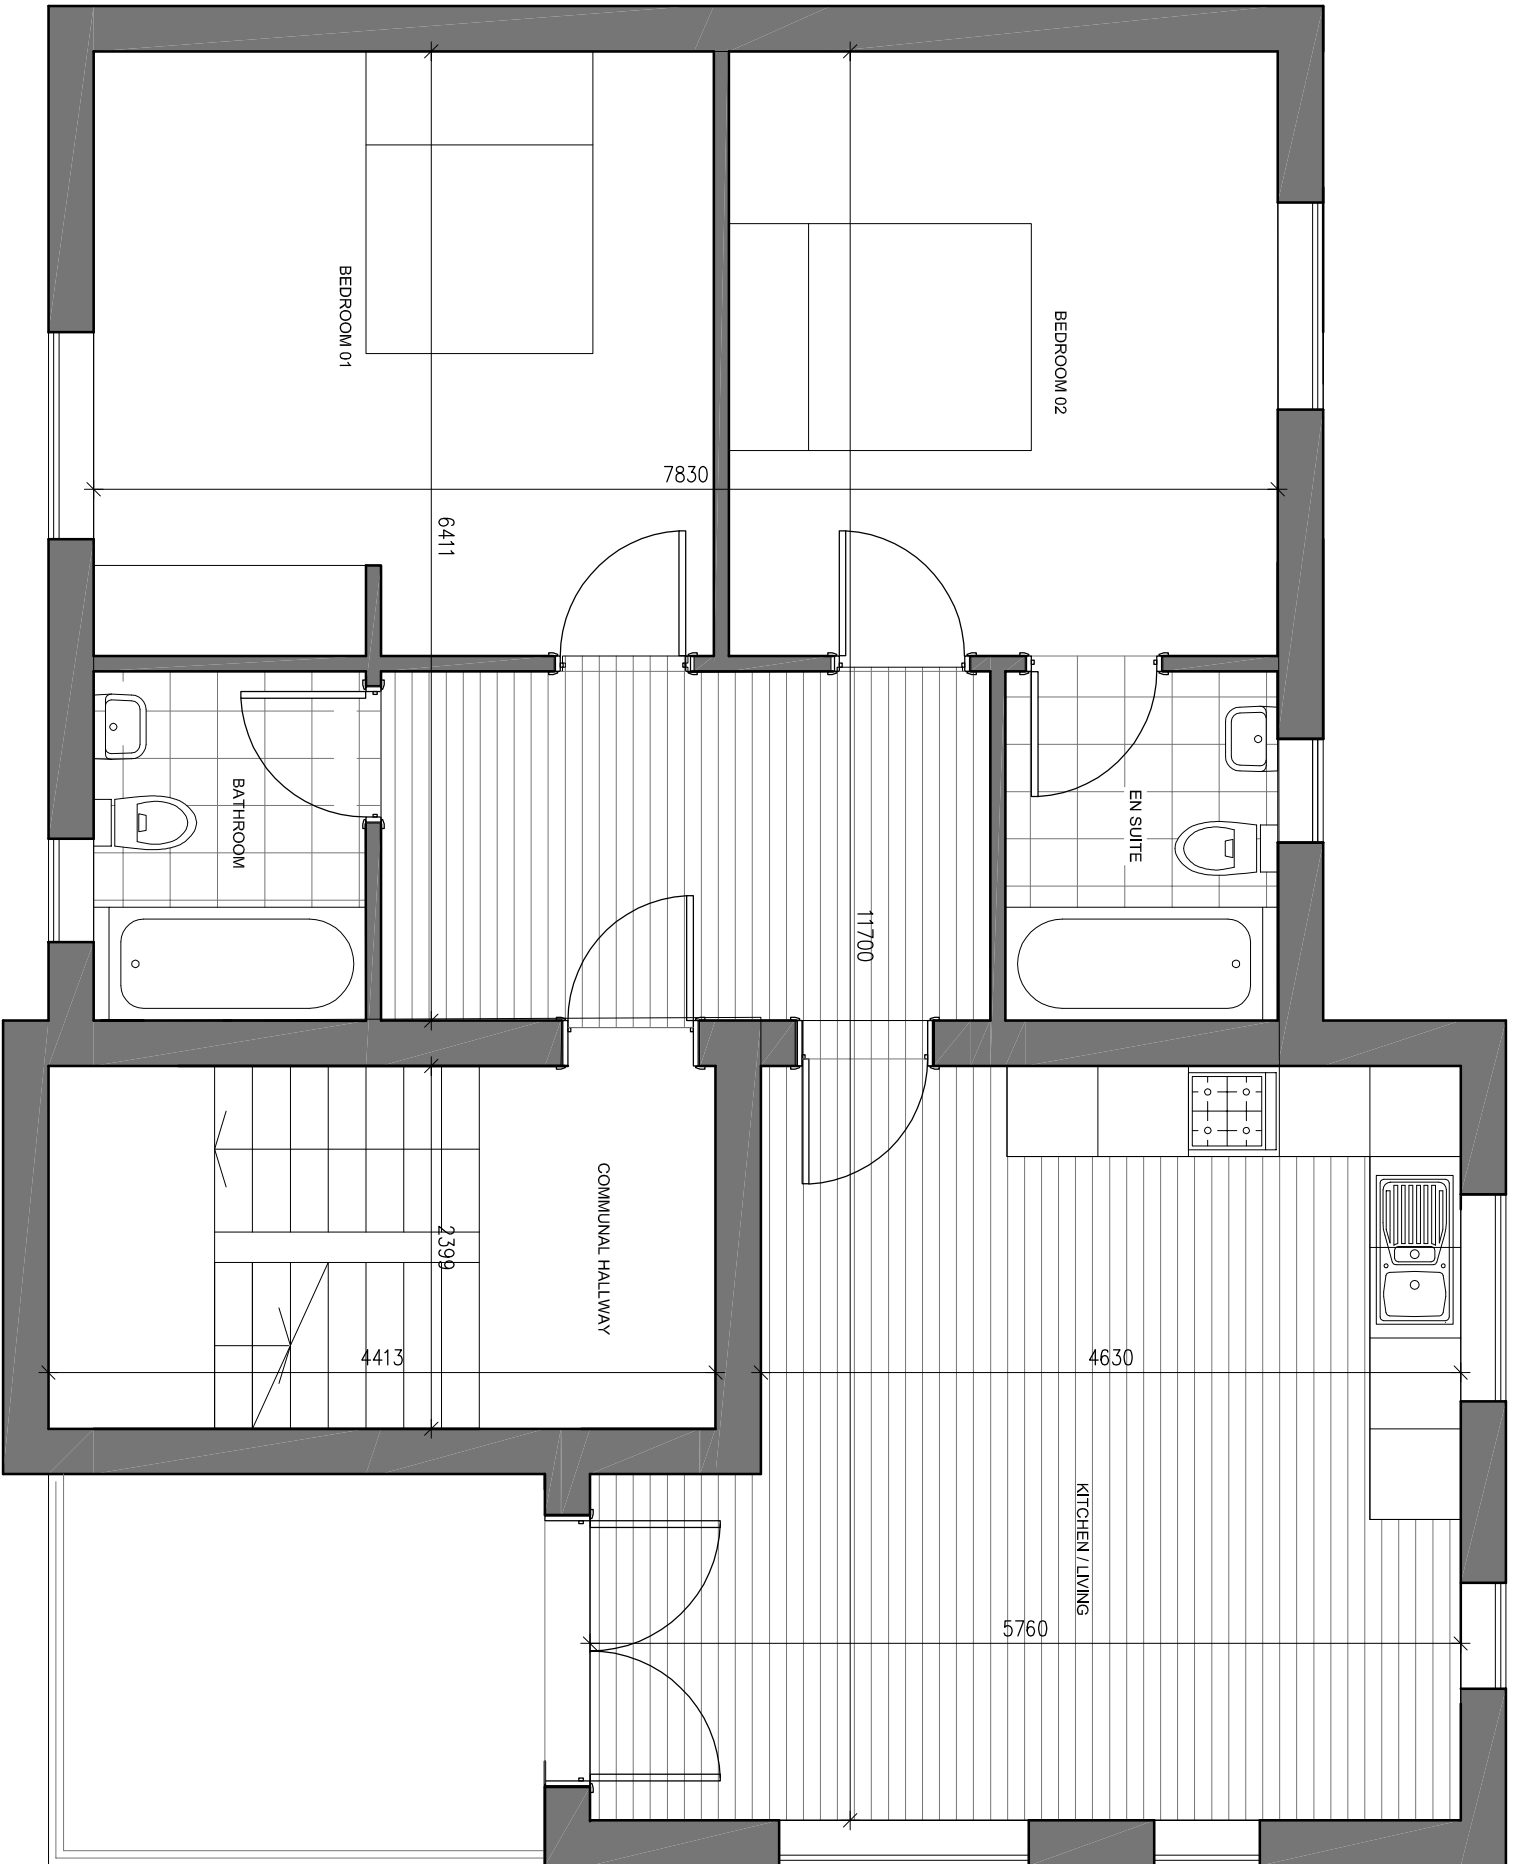


PROPOSED FIRST FLOOR PLAN

Rev	Date	Amendment
A	03.03.2016	Window omitted to correspond with elevations.
B	03.01.2017	Revised following Planning Consultation
C	03.01.2017	Building footprint moved back 400mm on East Elevation
D	03.01.2017	Pavement and dimensions added.

CLIENT
Mr Pavinder and
Mrs Aruna Bassi
PROJECT
Botwell Crescent

DRAWING
Proposed Floor Plans
& Schedule of Unit Areas

SCHEDULE OF UNIT AREAS - BOTWELL CRESCENT					
GROUND - 1 BED UNIT	FIRST - 2 BED UNIT	SECOND - 2 BED UNIT			
TOTAL FLOOR	50.6m²	TOTAL FLOOR	76.9m²	TOTAL FLOOR	71m²
PRIVATE GARDEN	21m²	PRIVATE TERRACE	18.5m²	PRIVATE TERRACE	18.5m²

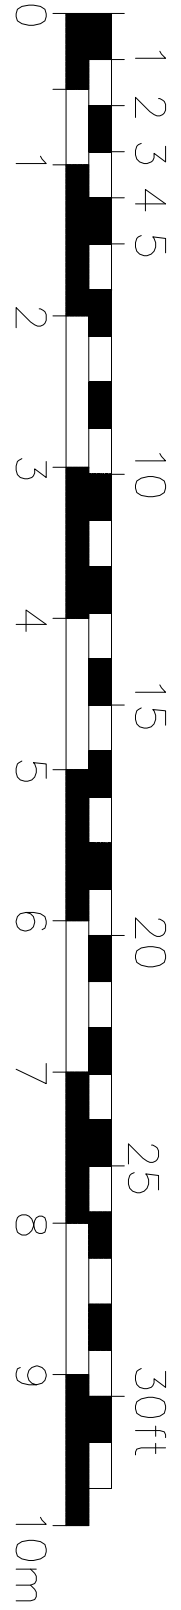

SCALE
1:50 @ A1 / 1:100 @ A3
DRAWING NUMBER
4875-020C

BROCKLEHURST ARCHITECTS LIMITED
15 High Street West Wycombe
Buckinghamshire HP14 3AE
01494 521621
www.brocklehurst.com