

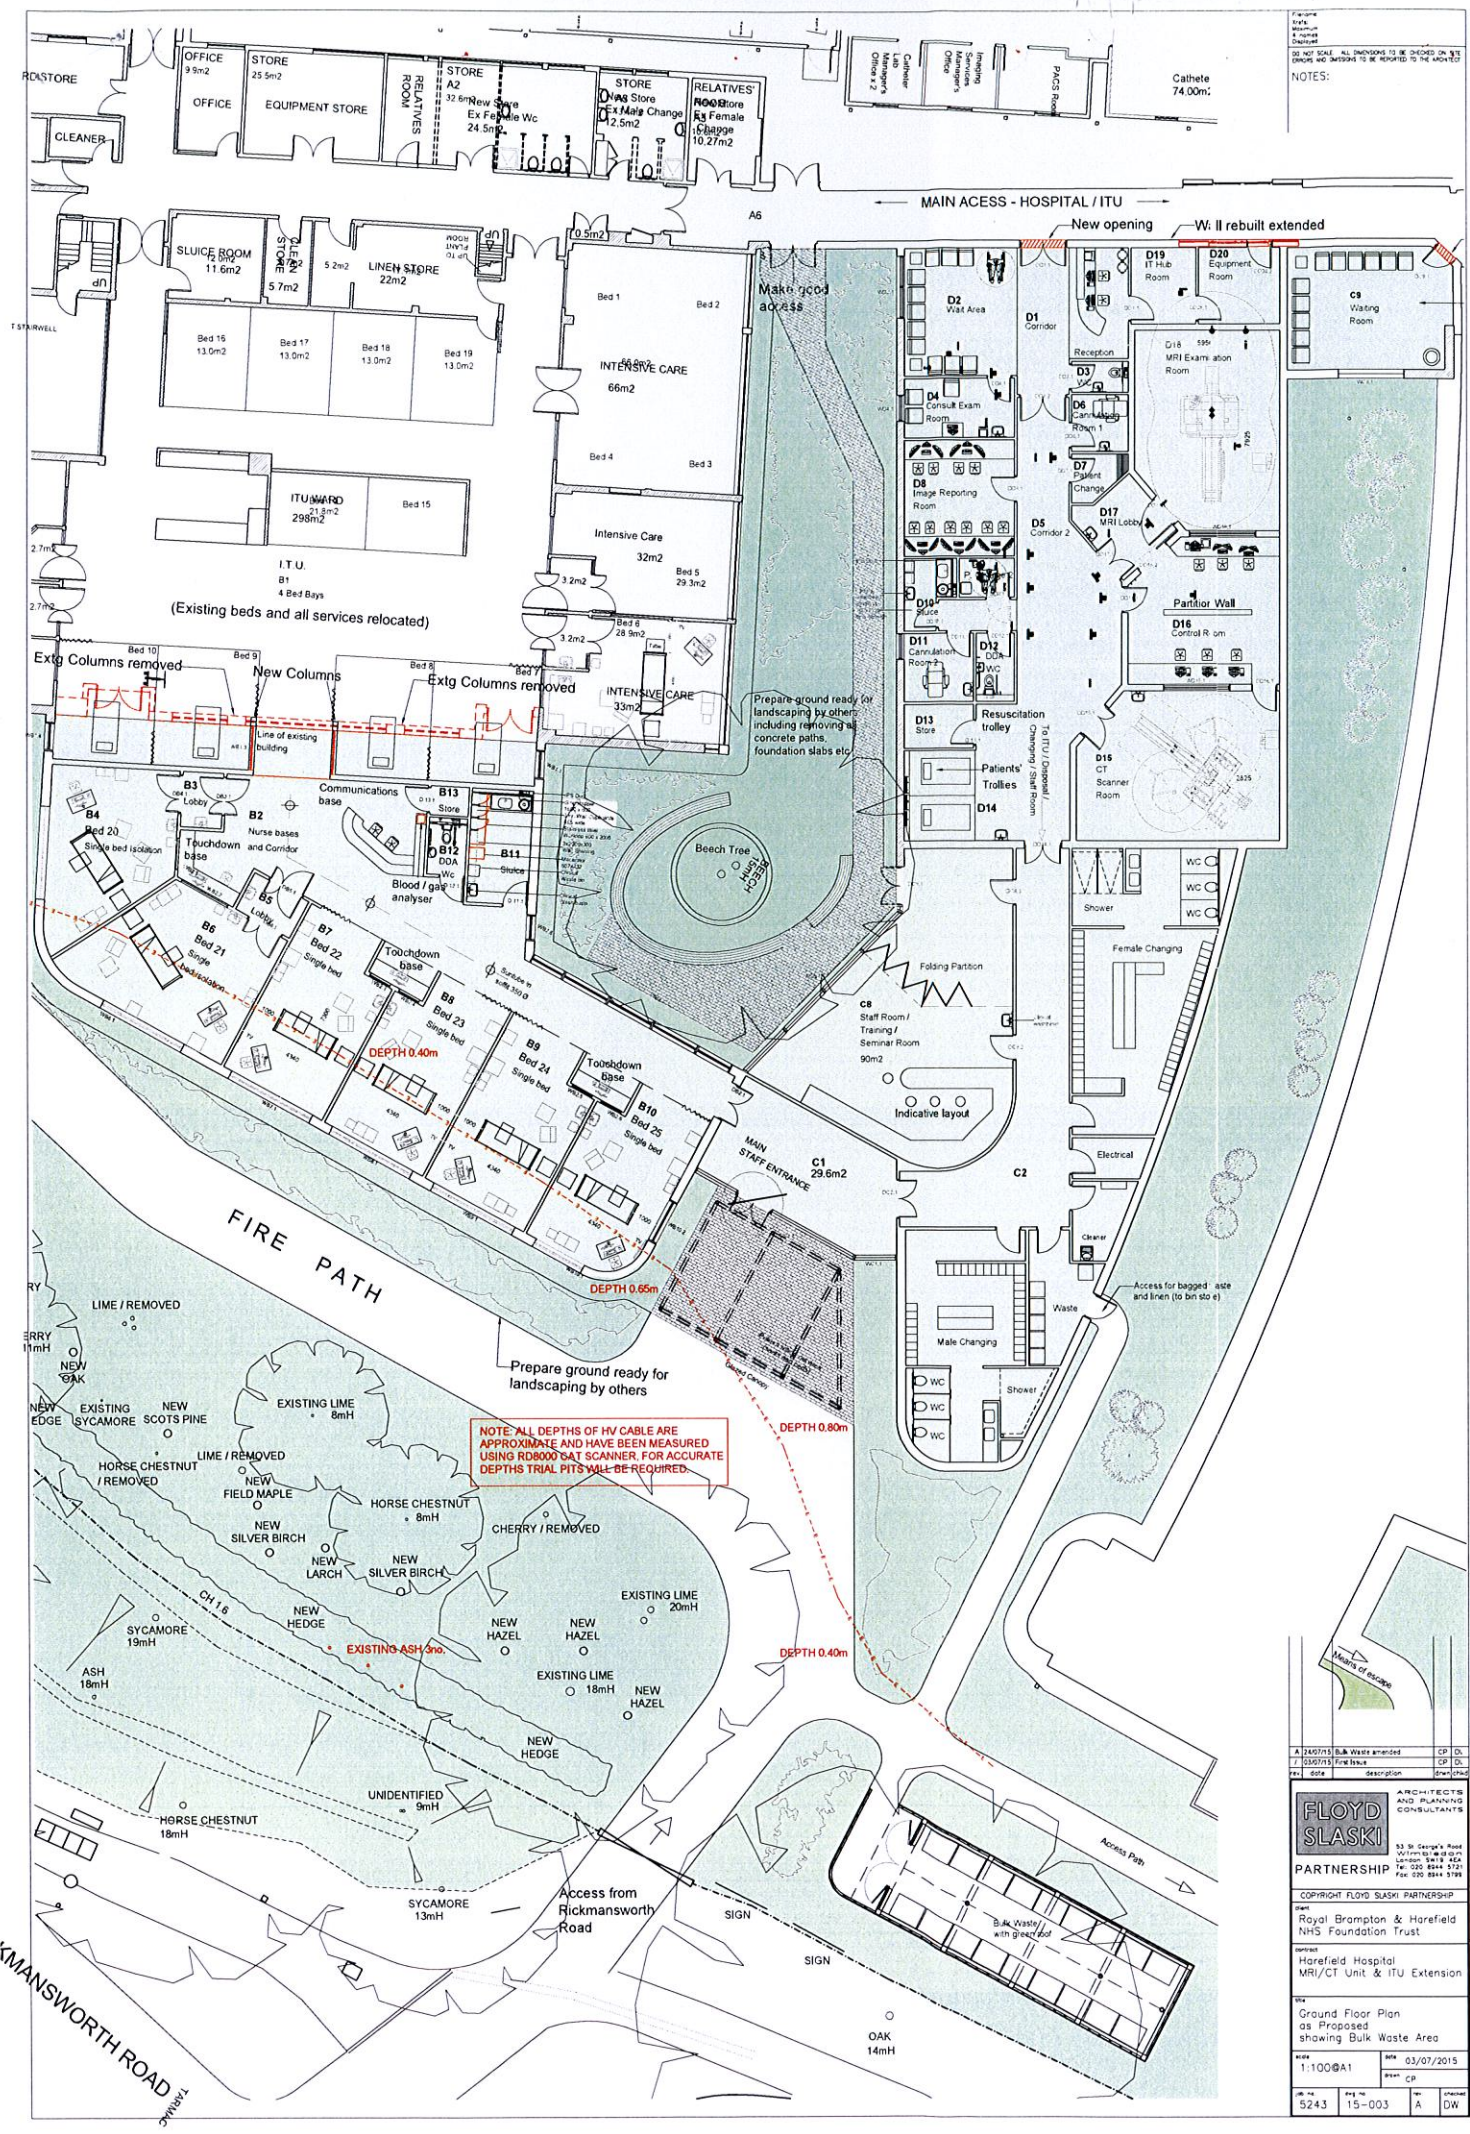


Appendix Jii

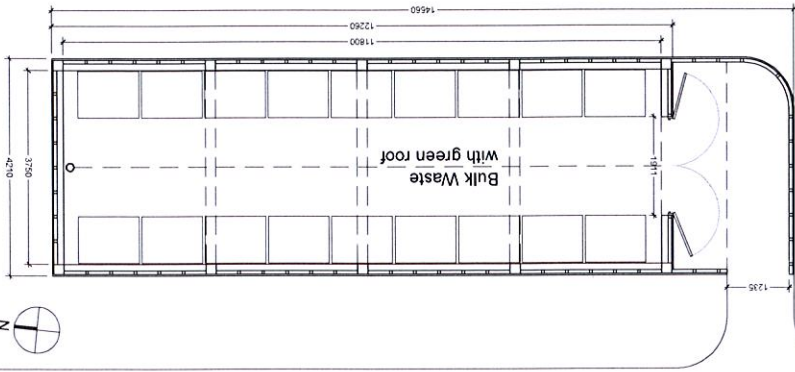

NOTES:
DO NOT SCALE. ALL DIMENSIONS TO BE CHECKED ON SITE.
DIMENSIONS TO BE REPORTED TO THE ARCHITECT.

A 24/01/15 Bulk Waste amended		CP	DL
7 03/07/15 Final Issue		CP	DL
Rev	Date	Description	Drawn/checked
FLOYD SLASKI			
ARCHITECTS AND PLANNING CONSULTANTS			
PARTNERSHIP			
33 St George's Road, London SW18 5SA, UK Tel: 020 8844 5121 Fax: 020 8844 5128			
COPYRIGHT FLOYD SLASKI PARTNERSHIP			
Client: Royal Brompton & Harefield NHS Foundation Trust			
Project: Harefield Hospital MRI/CT Unit & ITU Extension			
Title: Ground Floor Plan as Proposed showing Bulk Waste Area			
Scale: 1:100 @ A1	Rev: 03/07/2015	Drawn: CP	Checked: DW
Job No: 5243	Proj No: 15-003	Rev: A	Drawn: DW

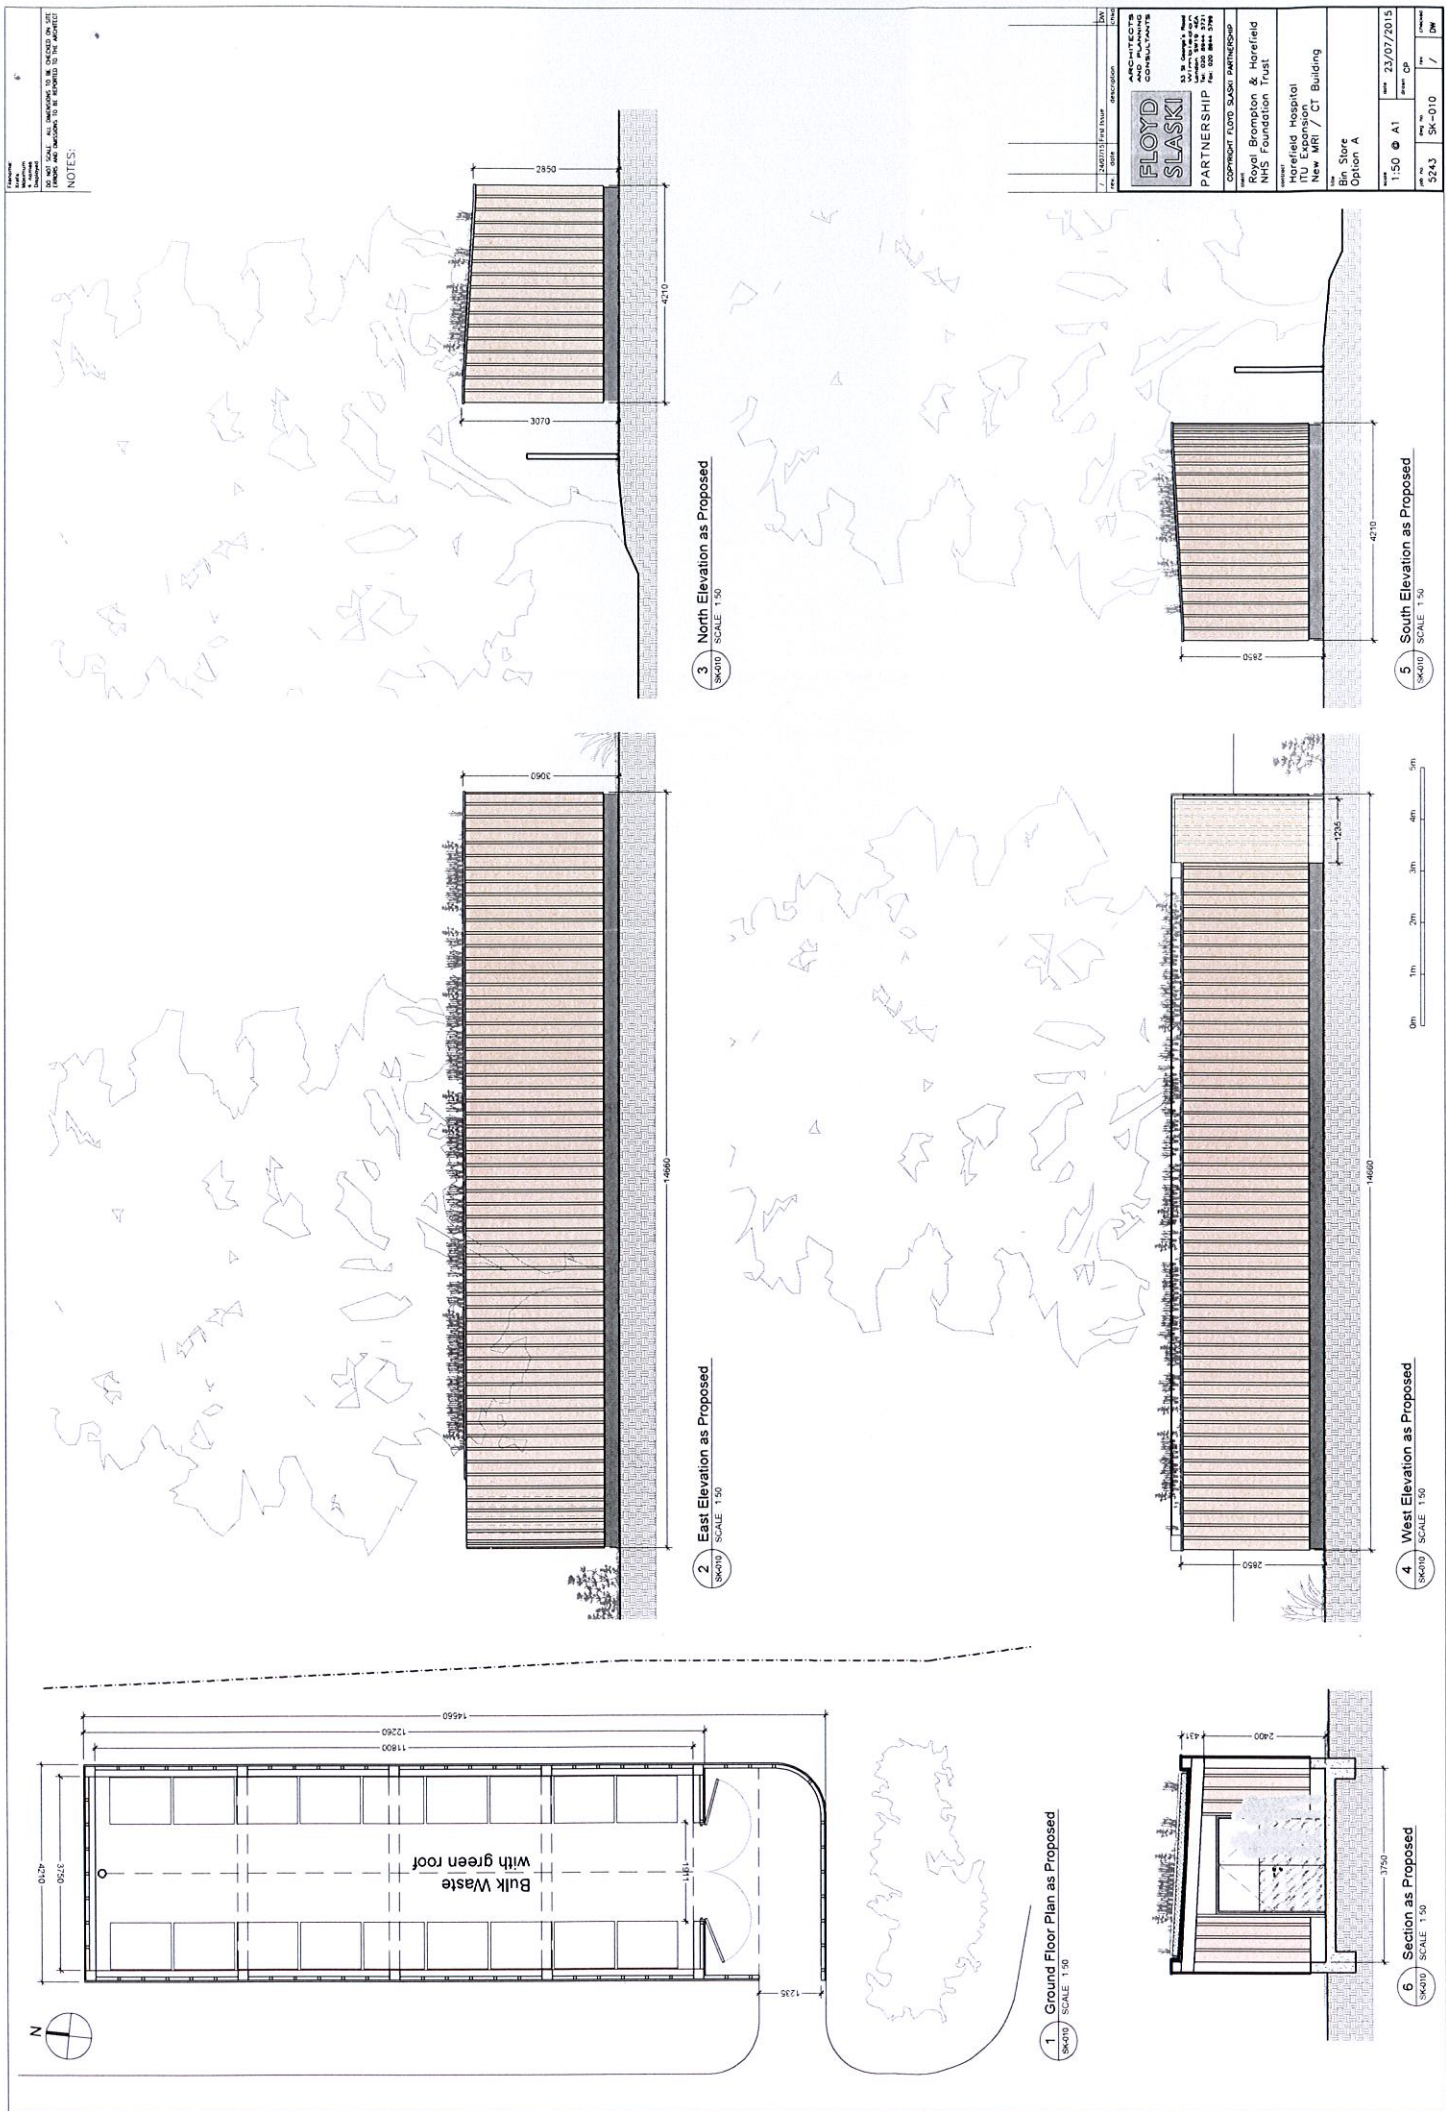

1 Ground Floor Plan as Proposed
SK-010 SCALE 1:50

3 North Elevation as Proposed
SK-010 SCALE 1:50

2 East Elevation as Proposed
SK-010 SCALE 1:50

5 South Elevation as Proposed
SK-010 SCALE 1:50


4 West Elevation as Proposed
SK-010 SCALE 1:50

6 Section as Proposed
SK-010 SCALE 1:50


FLOYD SLASKI ARCHITECTS CONSULTANTS	
PARTNERSHIP	
13 St. James Street Westbury, Wiltshire BA13 2JQ Tel: 01249 834400 Fax: 01249 834401	
COPYRIGHT EURO SAFETY MARKING	
Royal Brompton & Harefield NHS Foundation Trust	
Harefield Hospital ITU Expansion New MR / CT Building	
1st Store Option A	
Scale	1:50 @ A1
Date	23/07/2015
Drawn by	SK-010
Checked by	SK-010
Disc No	SK-010
Rev	01




NOTES:
 1. ALL DIMENSIONS TO BE CHECKED ON SITE
 2. ALL DIMENSIONS TO BE CHECKED ON SITE
 3. ALL DIMENSIONS TO BE CHECKED ON SITE

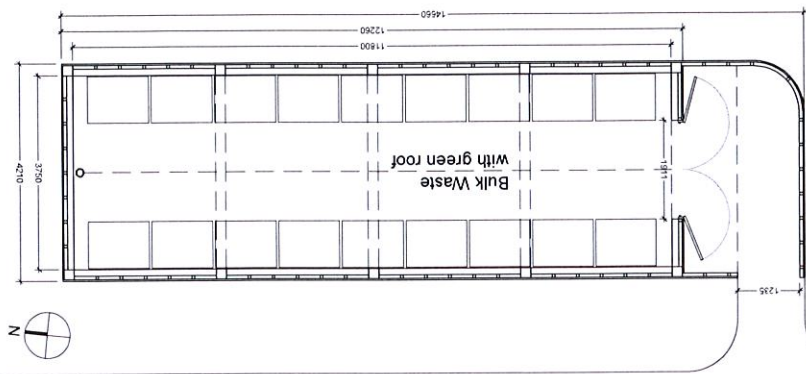


1 Ground Floor Plan as Proposed
 SK012 SCALE 1:50

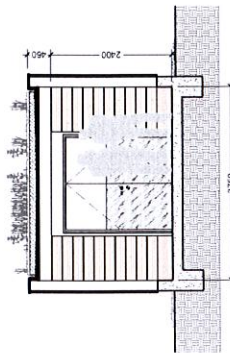


6 Section as Proposed
 SK012 SCALE 1:50

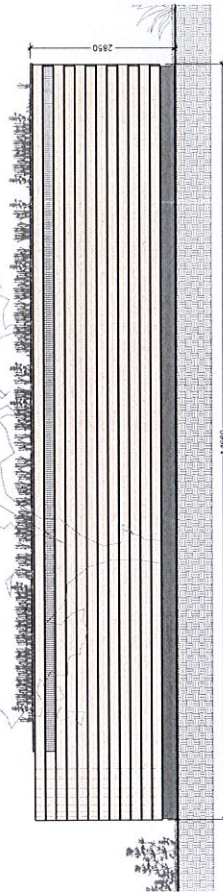


2 East Elevation as Proposed
 SK012 SCALE 1:50

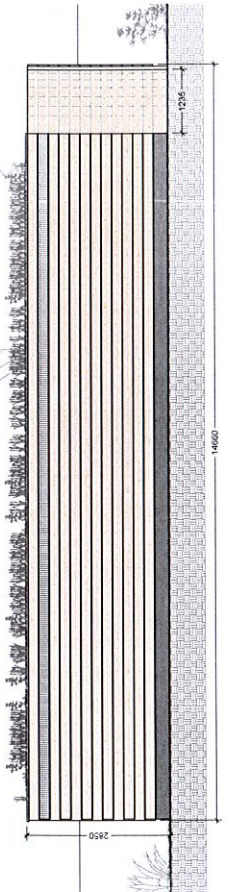

4 West Elevation as Proposed
 SK012 SCALE 1:50

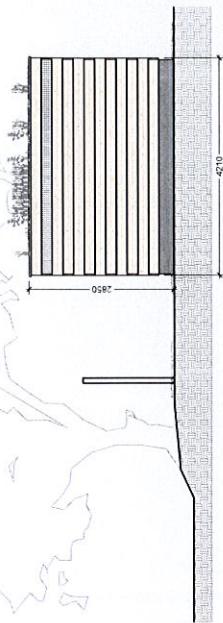

3 North Elevation as Proposed
 SK012 SCALE 1:50

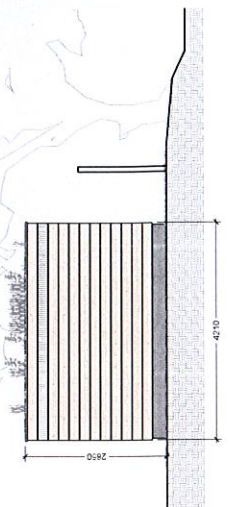

5 South Elevation as Proposed
 SK012 SCALE 1:50

FLOYD SLASKI		ARCHITECT	DATE
PARTNERSHIP		DATE	DATE
Horefield Hospital		DATE	DATE
NHS Foundation Trust		DATE	DATE
Bin Store		DATE	DATE
Option C		DATE	DATE
23/07/2015		DATE	DATE
1:50		DATE	DATE
A1		DATE	DATE
SK012		DATE	DATE
SK-012		DATE	DATE
DW		DATE	DATE