



SITE LOCATION

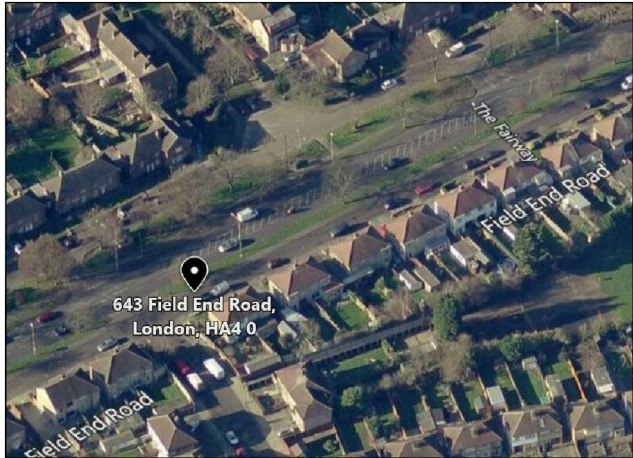


Reproduced by permission of Ordnance Survey on behalf of the Controller of Her Majesty's Stationery Office
All rights reserved. © Crown Copyright licence no. 100036358

SITE AREA PLAN

 


SITE PHOTOGRAPH

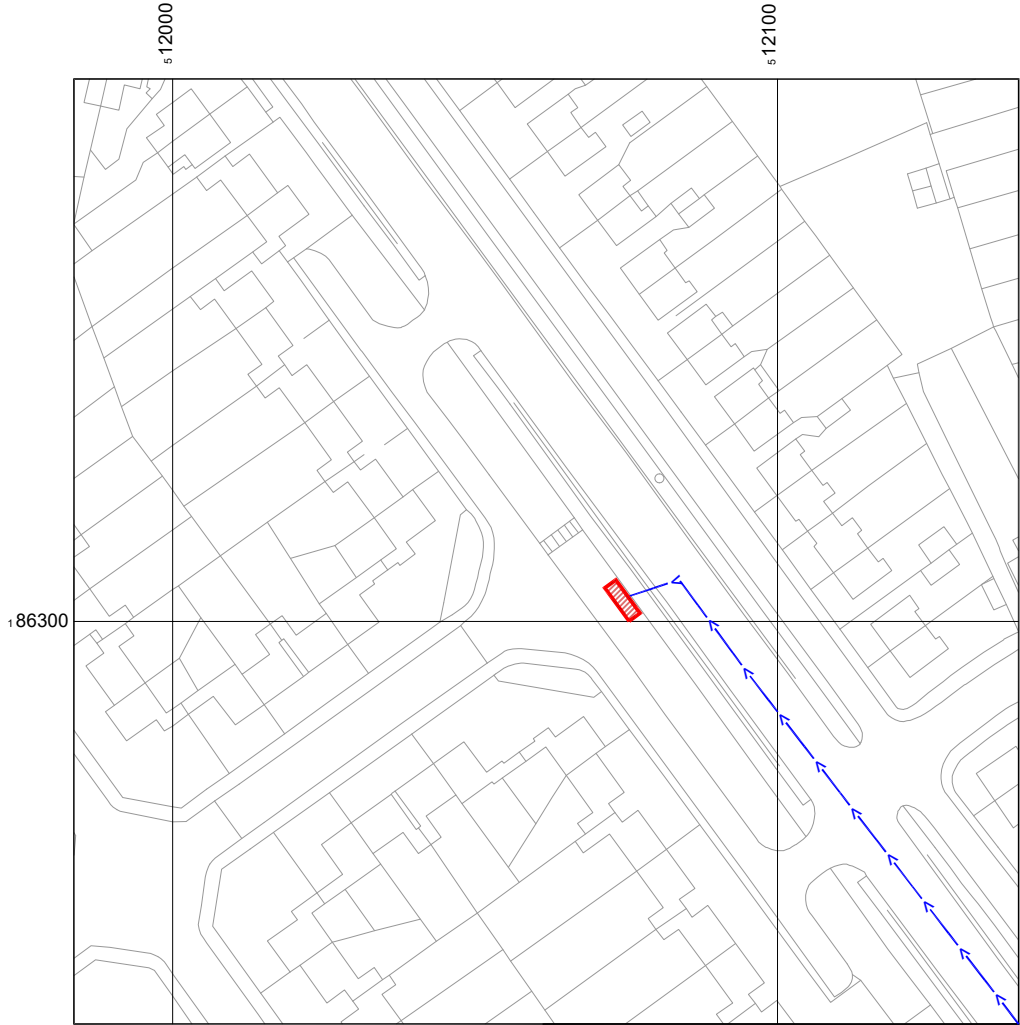

Reproduced by permission of Ordnance Survey on behalf of the Controller of Her Majesty's Stationery Office
All rights reserved. © Crown Copyright licence no. 100036358

Existing:NGR E: 512079 N: 186302
Proposed:NGR E: 512059 N: 186327

SITE LOCATION PLAN

 

GOOGLE MAPS QR CODE

GOOGLE MAPS - <https://goo.gl/maps/XPqTC6QWLQa2rznT7>

GOOGLE STREETVIEW - <https://goo.gl/maps/waoDNsToqfxedgpz9>

NOTES:

1. ALL DIMENSIONS IN MM UNLESS OTHERWISE NOTED.

DIRECTIONS TO SITE:

M25 JUNC 16, M40, A40, AT ROUNDABOUT 1ST EXIT TONTO A4180, RIGHT ONTO STATION APPROACH, RIGHT ONTO VICTORIA ROAD, AT ROUNDABOUT 1ST EXIT ONTO FIELD END ROAD.

Legal Demise:



Access Route To Site:



Access Route:



Master:	MBNL / EE / H3G:	Project:	Purpose of Issue:	Issue:
M004	MBNL	T&A	Planning	D
Date:	04/06/2019	Revision / Upgrade Description:		
Drawn:	N.Coombes	Design amend / Existing pole location to be moved / annotation made clearer		
Checked:	T. Clifford			
Approved:	M. Venner			
Master:	MBNL / EE / H3G:	Project:	Purpose of Issue:	Issue:
M003	MBNL	T&A	Planning	C
Date:	03/05/2019	Revision / Upgrade Description:		
Drawn:	A. Daniel	Design updated to new spec		
Checked:	T. Clifford			
Approved:	M. Venner			
Master:	MBNL / EE / H3G:	Project:	Purpose of Issue:	Issue:
M002	MBNL	T&A	Planning	B
Date:	01/05/2019	Revision / Upgrade Description:		
Drawn:	A. Daniel	Correction of lead and swap of cabinet to POGONA		
Checked:	T. Clifford			
Approved:	M. Venner			
Master:	MBNL / EE / H3G:	Project:	Purpose of Issue:	Issue:
M001	MBNL	T&A	Planning	A
Date:	25/04/2019	Revision / Upgrade Description:		
Drawn:	J.Stevenson	First Issue		
Checked:	T. Clifford			
Approved:	M. Venner			



Hutchison 3G UK Limited
Star House, 20 Grenfell Road
Maidenhead, SL6 1EH
Tel: 01628 769 000
Fax: 01628 765 001
H3G Base Station Information line:
0845 8043000
Available 8am-8pm Monday to Friday



Hatfield Business Park
Hatfield
Hertfordshire
AL10 9BW
Tel: 01707 315000
Fax: 01707 319001



Mobile Broadband Network Limited
Sixth Floor, Thames Tower, Station Road, Reading, RG1 1LX



UNIT E3 PITTS CLEAVE INDUSTRIAL ESTATE, TAVISTOCK, DEVON, PL19 0PW
sales@beaconcomms.co.uk
Tel: +44 (0)1822 610610

Site Name: FIELD END ROAD SW

Site ID: 982011

Address: FIELD END ROAD
SOUTH HARROW
HARROW
LONDON
HA4 0RG


Title: 002 SITE LOCATION PLAN

Project: T & A

Purpose of Issue: GENERAL ARRANGEMENT

EE Cell ID: 50688	MBNL Cell ID: HGN009	3UK Cell ID: HA0103
----------------------	-------------------------	------------------------

Master Drawing No: 982011_HGN009_50688_HA0103_M004	Issue: D
---	-------------

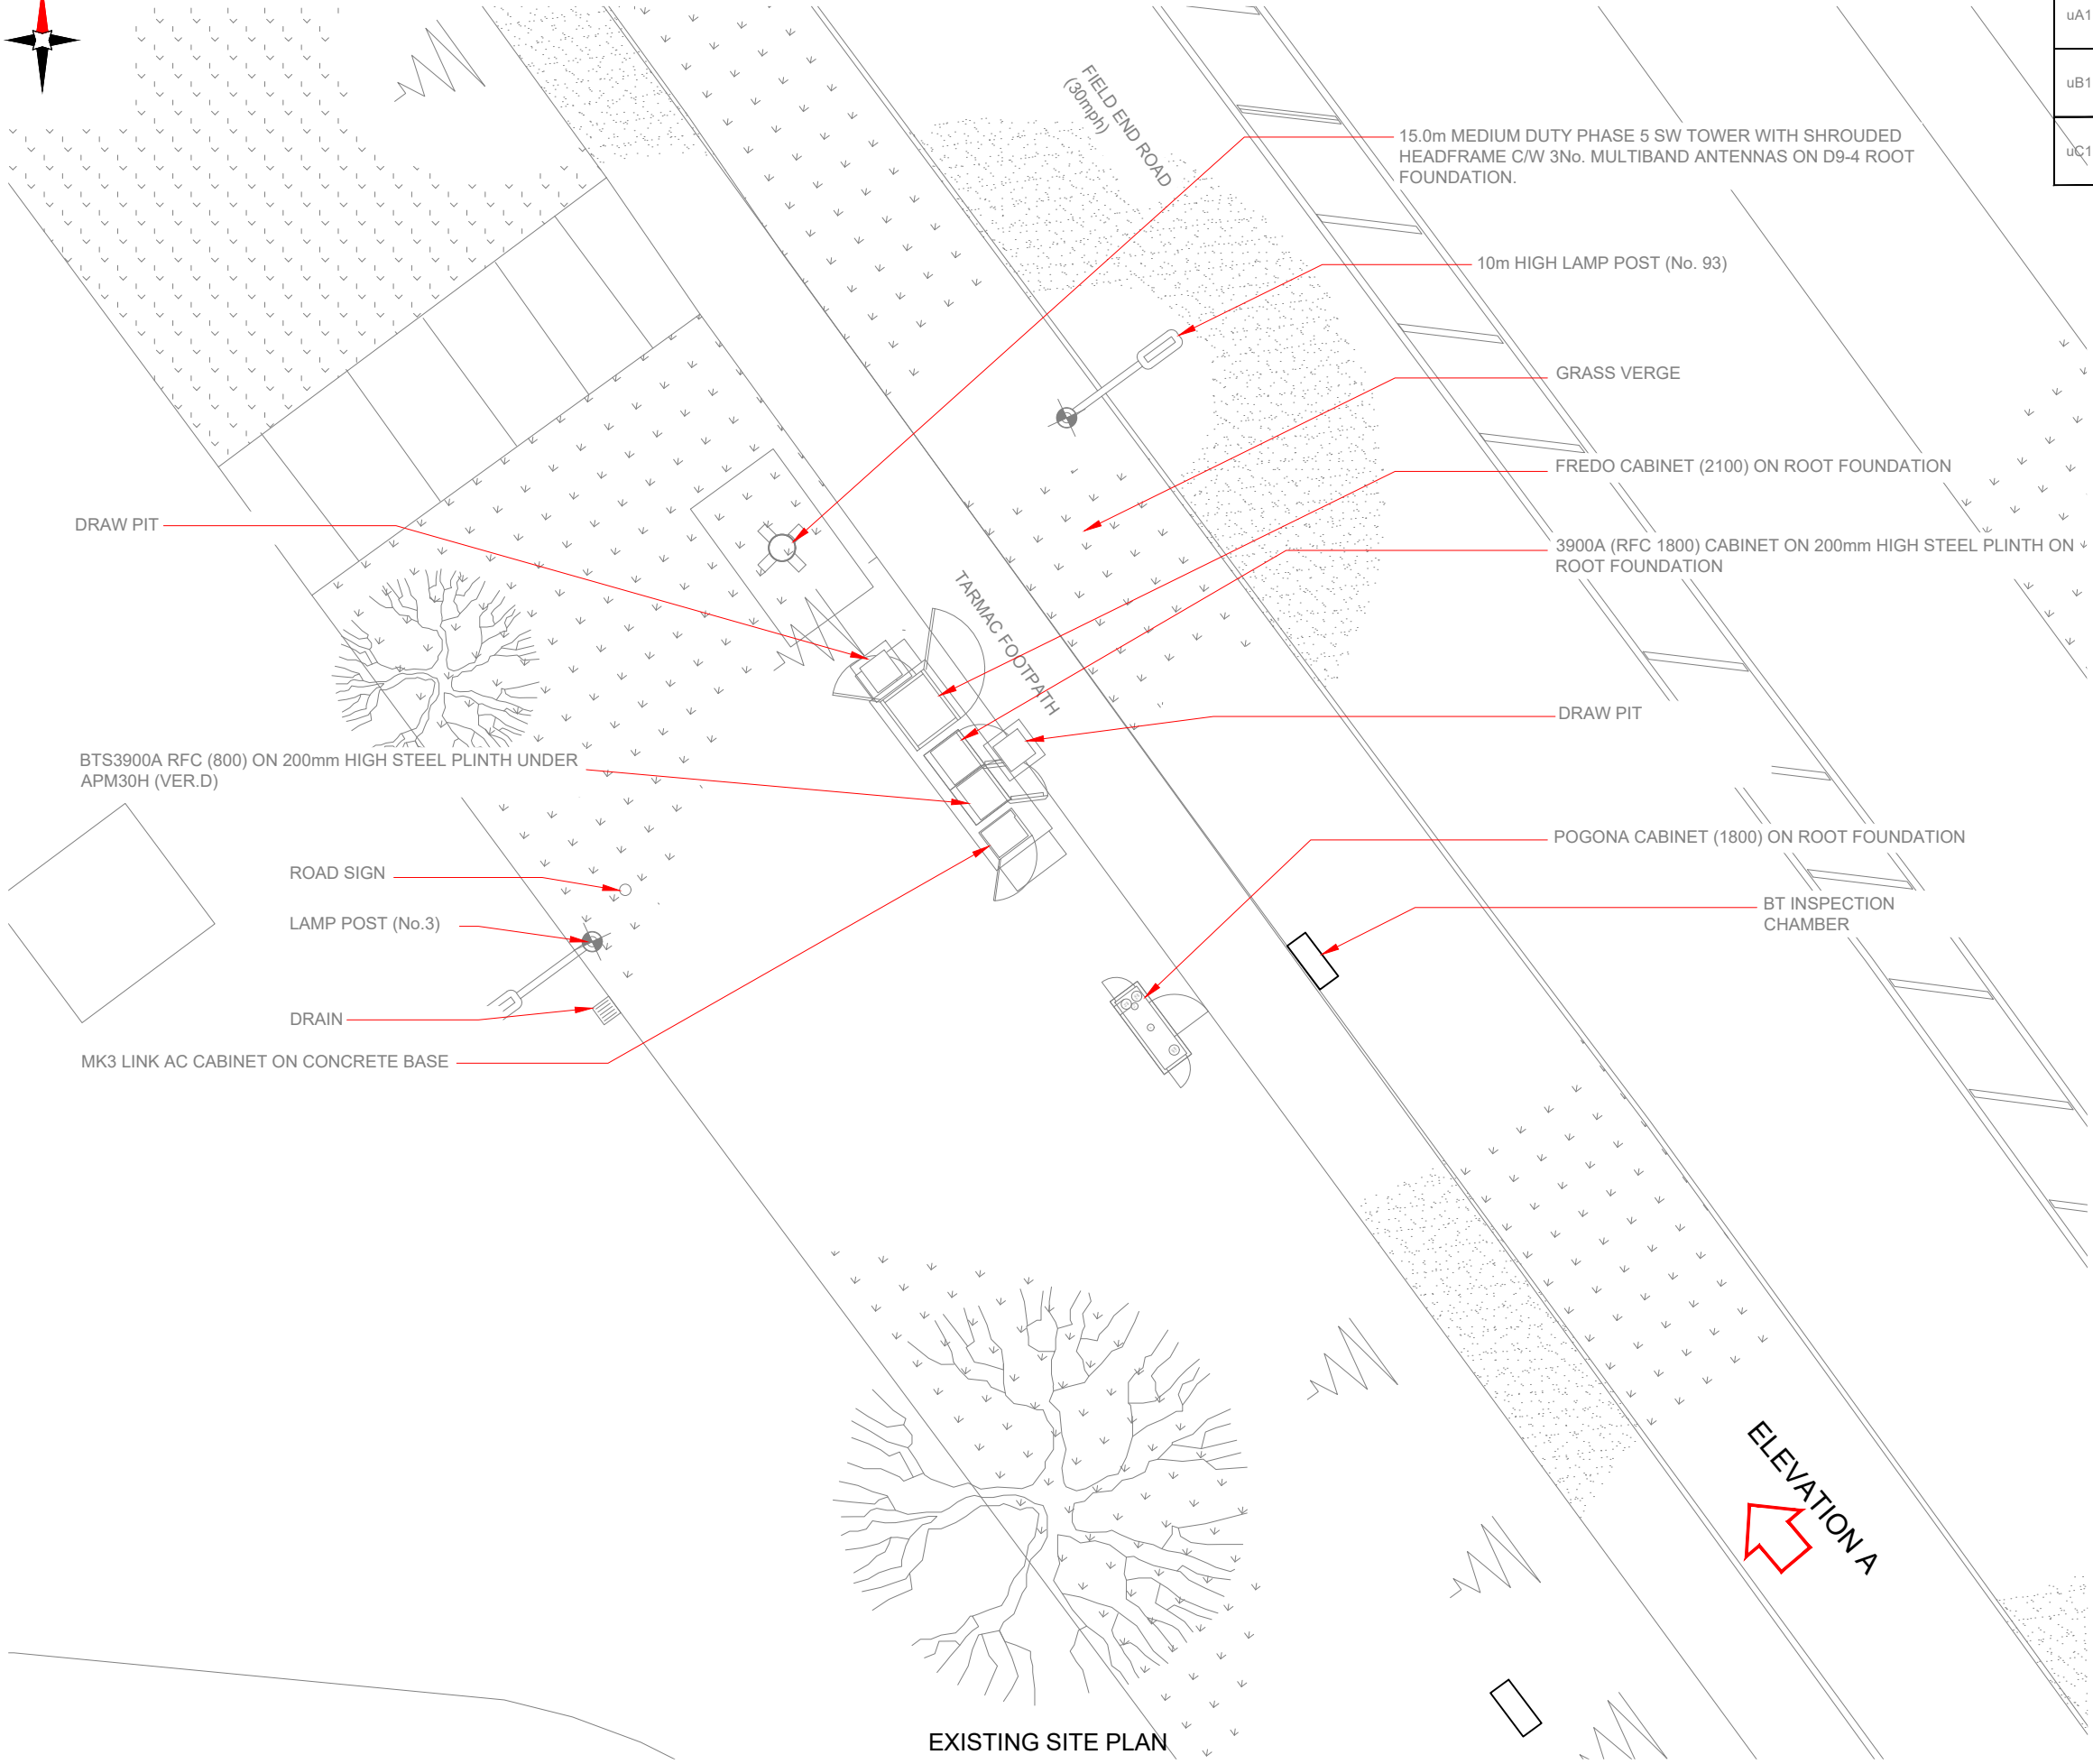

3G Antenna ID	Existing 3G Bearing
uA1	0°
uB1	120°
uC1	240°

NOTES:

1. ALL DIMENSIONS IN MM UNLESS OTHERWISE NOTED.

Master:	MBNL / EE / H3G:	Project:	Purpose of Issue:	Issue:
M004	MBNL	T&A	Planning	D
Date:	04/06/2019	Revision / Upgrade Description:		
Drawn:	N.Coombes	Design amend / Existing pole location to be moved / annotation made clearer		
Checked:	T. Clifford			
Approved:	M. Venner			
Master:	MBNL / EE / H3G:	Project:	Purpose of Issue:	Issue:
M003	MBNL	T&A	Planning	C
Date:	03/05/2019	Revision / Upgrade Description:		
Drawn:	A. Daniel	Design updated to new spec		
Checked:	T. Clifford			
Approved:	M. Venner			
Master:	MBNL / EE / H3G:	Project:	Purpose of Issue:	Issue:
M002	MBNL	T&A	Planning	B
Date:	01/05/2019	Revision / Upgrade Description:		
Drawn:	A. Daniel	Correction of lead and swap of cabinet to POGONA		
Checked:	T. Clifford			
Approved:	M. Venner			
Master:	MBNL / EE / H3G:	Project:	Purpose of Issue:	Issue:
M001	MBNL	T&A	Planning	A
Date:	25/04/2019	Revision / Upgrade Description:		
Drawn:	J.Stevenson	First Issue		
Checked:	T. Clifford			
Approved:	M. Venner			

Hutchison 3G UK Limited
Star House, 20 Grenfell Road
Maidenhead, SL6 1EH
Tel: 01628 765 000
Fax: 01628 765 001

H3G Base Station Information line:
0845 6043000
Available 8am-8pm Monday to Friday

Hatfield Business Park
Hatfield
Hertfordshire
AL10 9BW

Tel: 01707 315000
Fax: 01707 319001

Mobile Broadband Network Limited
Sixth Floor, Thames Tower, Station Road, Reading, RG1 1LX

UNIT E3 PITTS CLEAVE INDUSTRIAL ESTATE, TAVISTOCK, DEVON, PL19 0PW
sales@beaconcomms.co.uk

Tel: +44 (0)1822 610610

Site Name:

FIELD END ROAD SW

Site ID:

982011

Address:

FIELD END ROAD
SOUTH HARROW
HARROW
LONDON
HA4 0RG

Title:

100 EXISTING SITE PLAN

Project:

T & A

Purpose of Issue:

GENERAL ARRANGEMENT


EE Cell ID:	MBNL Cell ID:	3UK Cell ID:
50688	HGN009	HA0103

Master Drawing No:	Issue:
982011_HGN009_50688_HA0103_M004	D

100mm

50mm

10mm

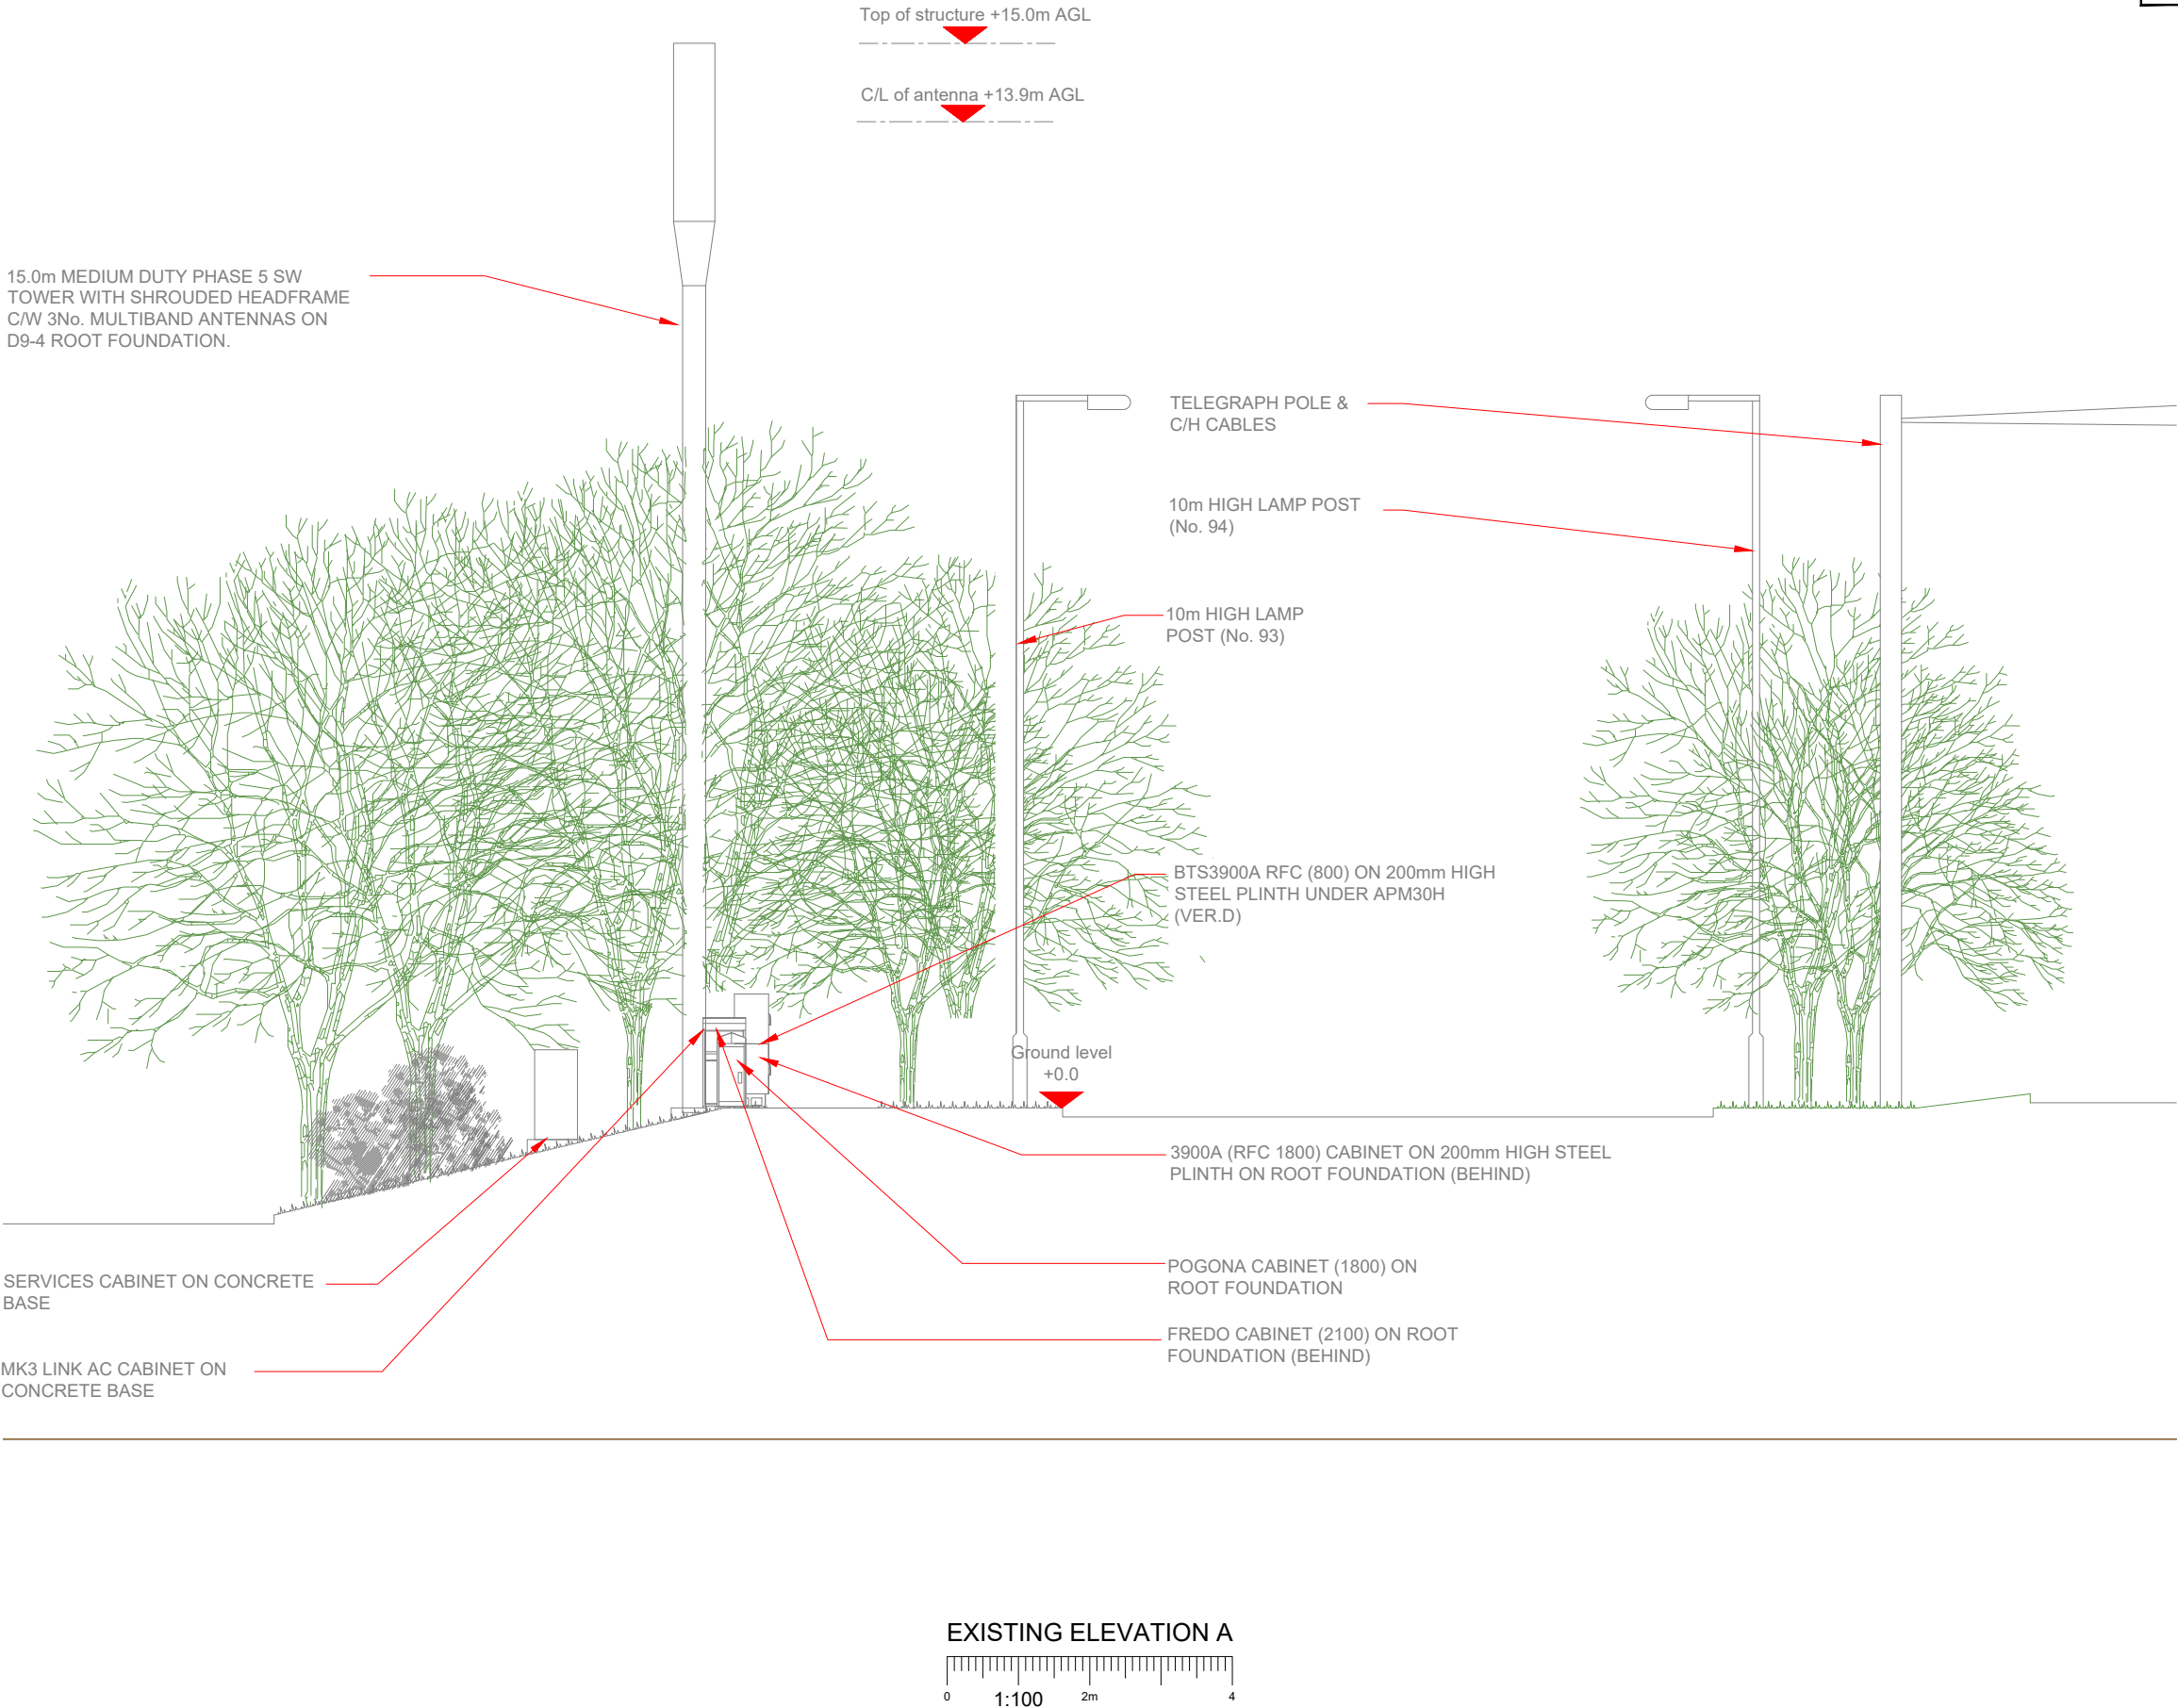

3G Antenna ID	Existing 3G Bearing
uA1	0°
uB1	120°
uC1	240°

NOTES:

1. ALL DIMENSIONS IN MM UNLESS OTHERWISE NOTED.

Master:	MBNL / EE / H3G:	Project:	T&A	Purpose of Issue:	Planning	Issue:	D
M004	MBNL						
Date:	04/06/2019	Revision / Upgrade Description:					
Drawn:	N.Coombes	Design amend / Existing pole location to be moved / annotation made clearer					
Checked:	T. Clifford						
Approved:	M. Venner						
Master:	MBNL / EE / H3G:	Project:	T&A	Purpose of Issue:	Planning	Issue:	C
M003	MBNL						
Date:	03/05/2019	Revision / Upgrade Description:					
Drawn:	A. Daniel	Design updated to new spec					
Checked:	T. Clifford						
Approved:	M. Venner						
Master:	MBNL / EE / H3G:	Project:	T&A	Purpose of Issue:	Planning	Issue:	B
M002	MBNL						
Date:	01/05/2019	Revision / Upgrade Description:					
Drawn:	A. Daniel	Correction of lead and swap of cabinet to POGONA					
Checked:	T. Clifford						
Approved:	M. Venner						
Master:	MBNL / EE / H3G:	Project:	T&A	Purpose of Issue:	Planning	Issue:	A
M001	MBNL						
Date:	25/04/2019	Revision / Upgrade Description:					
Drawn:	J.Stevenson	First Issue					
Checked:	T. Clifford						
Approved:	M. Venner						



Hutchison 3G UK Limited
Star House, 20 Grenfell Road
Maidenhead, SL6 1EH
Tel: 01628 765 000
Fax: 01628 765 001

H3G Base Station Information line:
0845 6043000
Available 8am-8pm Monday to Friday



Hatfield Business Park
Hatfield
Hertfordshire
AL10 9BW

Tel: 01707 315000
Fax: 01707 319001




Mobile Broadband Network Limited
Sixth Floor, Thames Tower, Station Road, Reading, RG1 1LX



UNIT E3 PITTS CLEAVE INDUSTRIAL ESTATE, TAVISTOCK, DEVON, PL19 0PW
sales@beaconcomms.co.uk
Tel: +44 (0)1822 610610

Site Name:				FIELD END ROAD SW							
Site ID:				982011							
Address:				FIELD END ROAD SOUTH HARROW HARROW LONDON HA4 0RG							
Title:				150 EXISTING ELEVATION A							
Project:				T & A							
Purpose of Issue:				GENERAL ARRANGEMENT							
EE Cell ID:		50688		MBNL Cell ID:		HGN009		3UK Cell ID:		HA0103	
Master Drawing No:										Issue:	
982011_HGN009_50688_HA0103_M004										D	

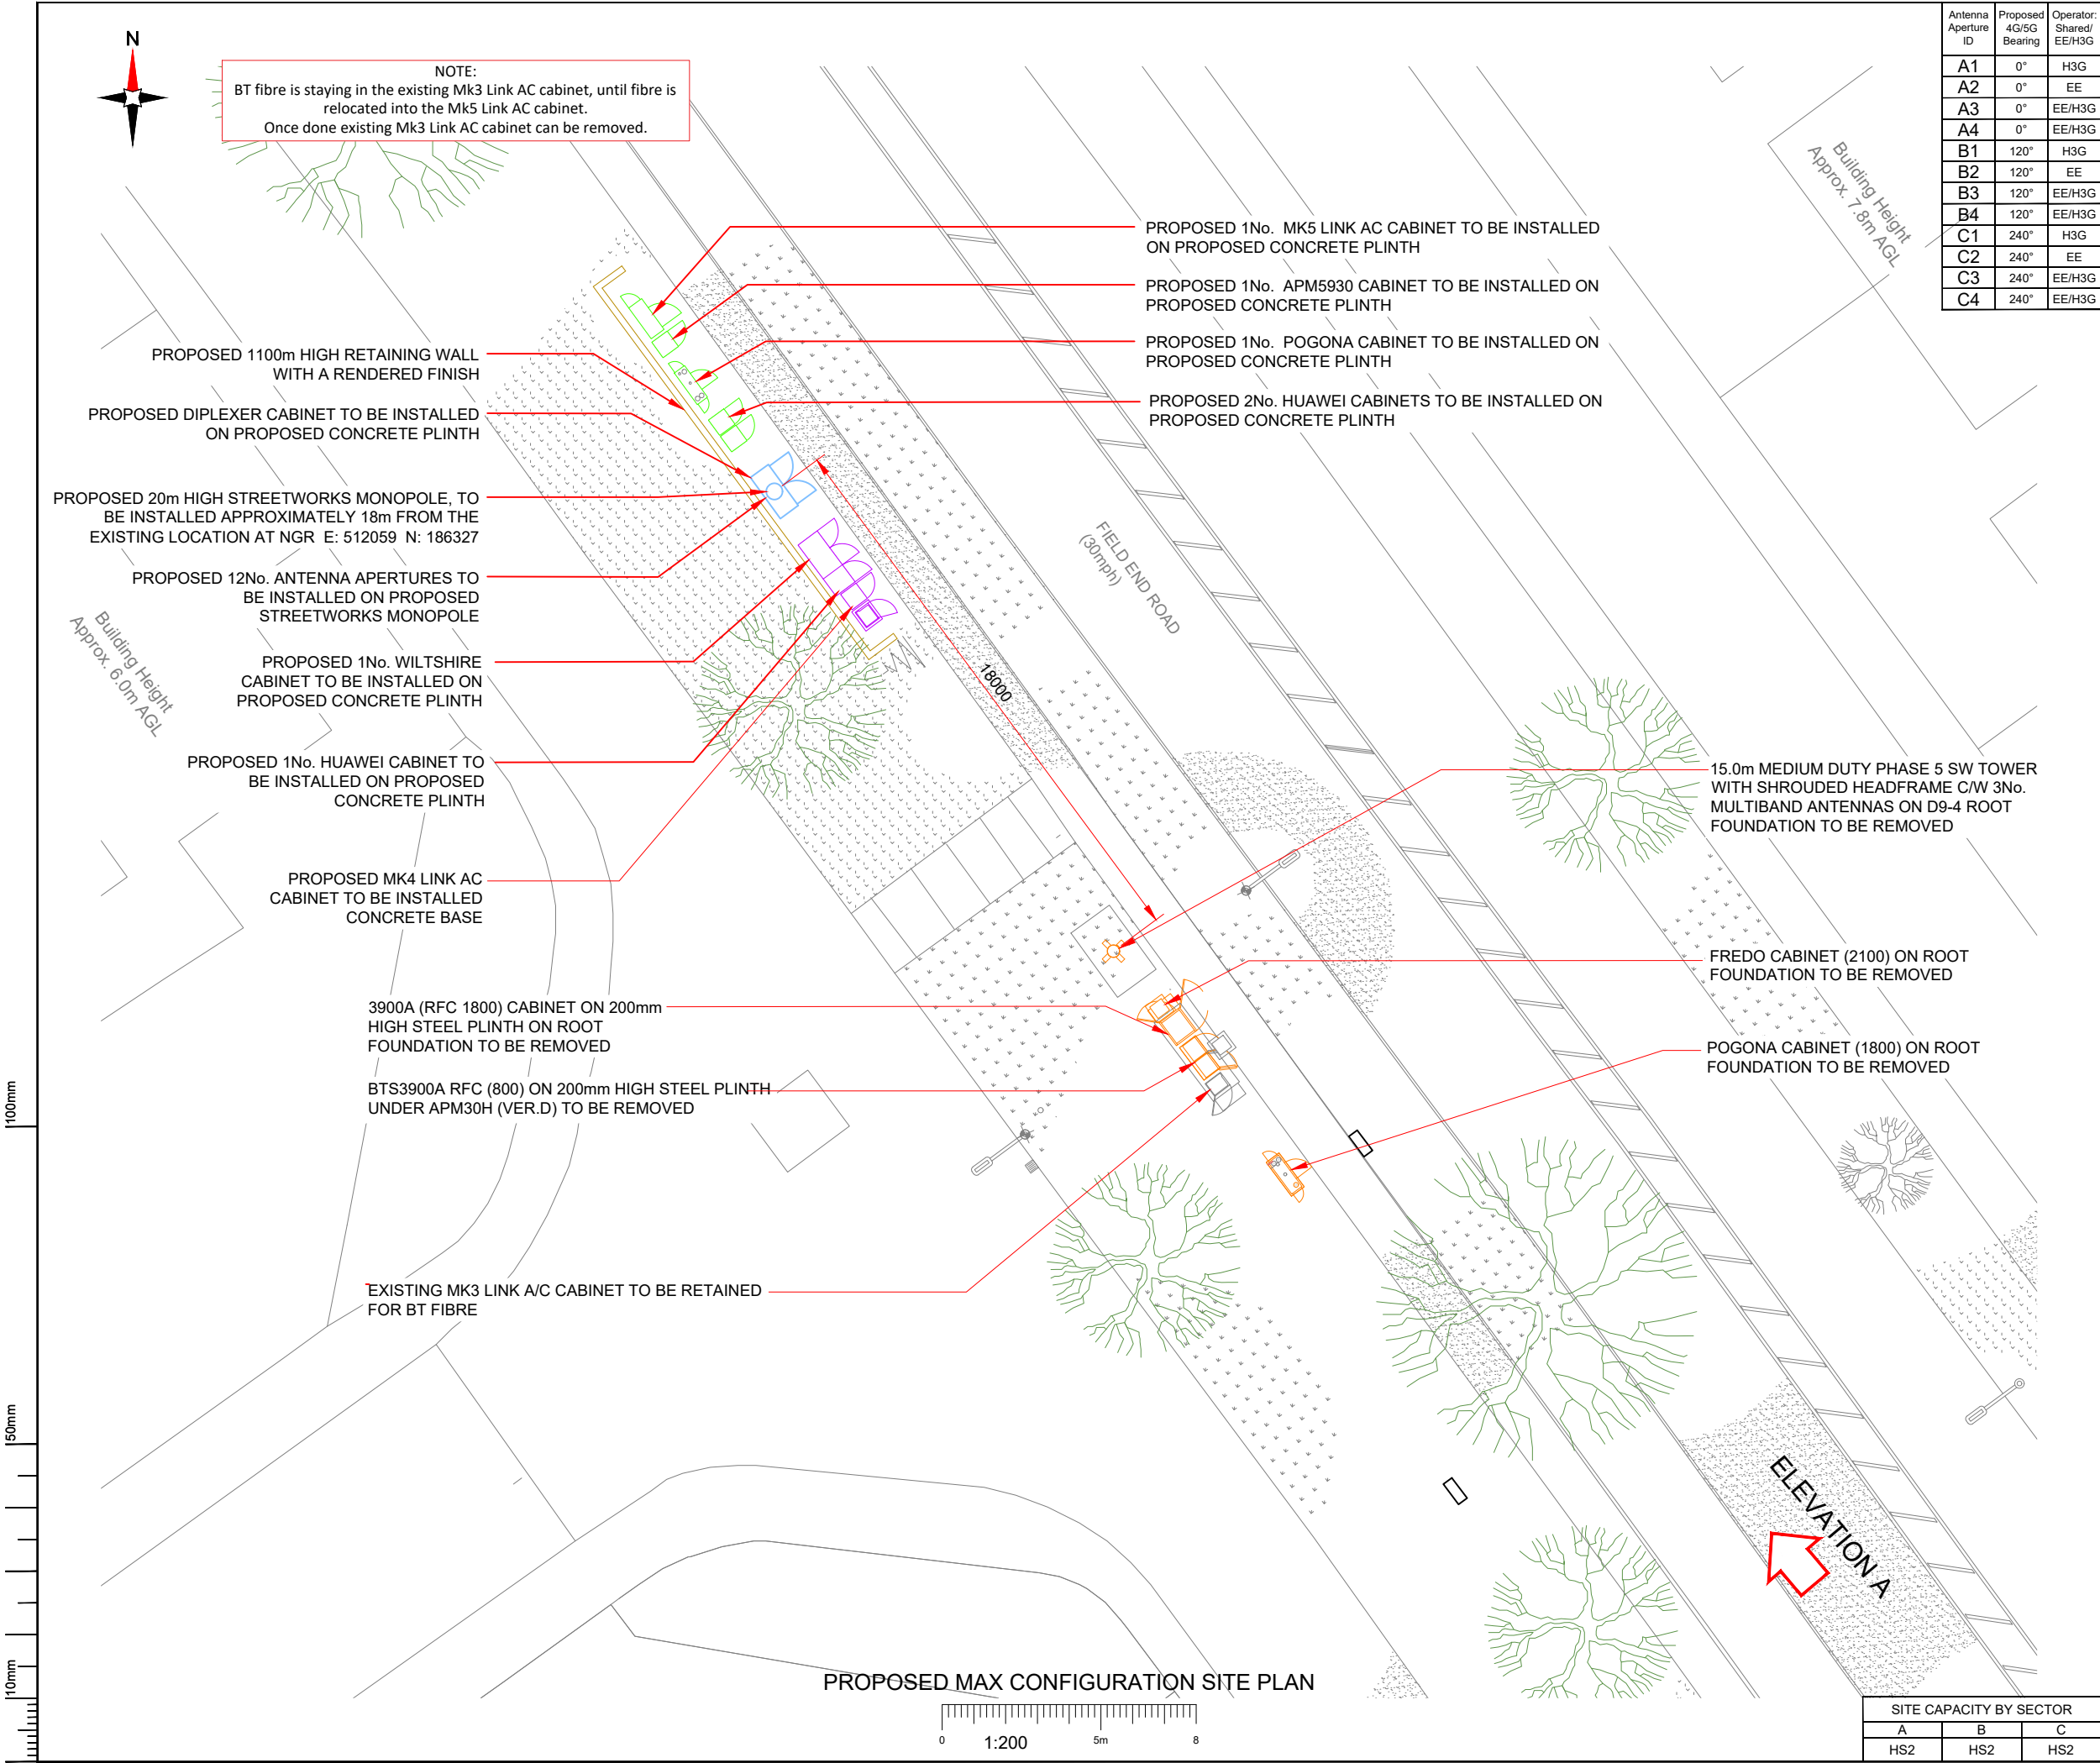

Antenna Aperture ID	Proposed 4G/5G Bearing	Operator: Shared/ EE/H3G
A1	0°	H3G
A2	0°	EE
A3	0°	EE/H3G
A4	0°	EE/H3G
B1	120°	H3G
B2	120°	EE
B3	120°	EE/H3G
B4	120°	EE/H3G
C1	240°	H3G
C2	240°	EE
C3	240°	EE/H3G
C4	240°	EE/H3G

NOTES:

1. ALL DIMENSIONS IN MM UNLESS OTHERWISE NOTED.

Master: M004	MBNL / EE / H3G	Project: T&A	Purpose of Issue: Planning	Issue: D
Date: 04/06/2019	Revision / Upgrade Description: Design amend / Existing pole location to be moved / annotation made clearer			
Drawn: N.Coombes				
Checked: T. Clifford				
Approved: M. Venner				
Master: M003	MBNL	Project: T&A	Purpose of Issue: Planning	Issue: C
Date: 03/05/2019	Revision / Upgrade Description: Design updated to new spec			
Drawn: A. Daniel				
Checked: T. Clifford				
Approved: M. Venner				
Master: M002	MBNL	Project: T&A	Purpose of Issue: Planning	Issue: B
Date: 01/05/2019	Revision / Upgrade Description: Correction of lead and swap of cabinet to POGONA			
Drawn: A. Daniel				
Checked: T. Clifford				
Approved: M. Venner				
Master: M001	MBNL	Project: T&A	Purpose of Issue: Planning	Issue: A
Date: 25/04/2019	Revision / Upgrade Description: First Issue			
Drawn: J.Stevenson				
Checked: T. Clifford				
Approved: M. Venner				

Hutchison 3G UK Limited
Star House, 20 Grenfell Road
Maidenhead, SL6 1EH
Tel: 01628 765 000
Fax: 01628 765 001

H3G Base Station Information line:
0845 6043000
Available 8am-8pm Monday to Friday

Hatfield Business Park
Hatfield
Hertfordshire
AL10 9BW

Tel: 01707 315000
Fax: 01707 319001

Mobile Broadband Network Limited
Sixth Floor, Thames Tower, Station Road, Reading, RG1 1LX

UNIT E3 PITTS CLEAVE INDUSTRIAL ESTATE, TAVISTOCK, DEVON, PL19 0PW
sales@beaconcomms.co.uk
Tel: +44 (0)1822 610610

Site Name: FIELD END ROAD SW

Site ID: 982011

Address: FIELD END ROAD
SOUTH HARROW
HARROW
LONDON
HA4 0RG

Title: 215 MAX CONFIGURATION SITE PLAN

Project: T & A


Purpose of Issue: GENERAL ARRANGEMENT

EE Cell ID: 50688	MBNL Cell ID: HGN009	3UK Cell ID: HA0103
-------------------	----------------------	---------------------

Master Drawing No: 982011_HGN009_50688_HA0103_M004

Issue: D

SITE CAPACITY BY SECTOR		
A	B	C
HS2	HS2	HS2

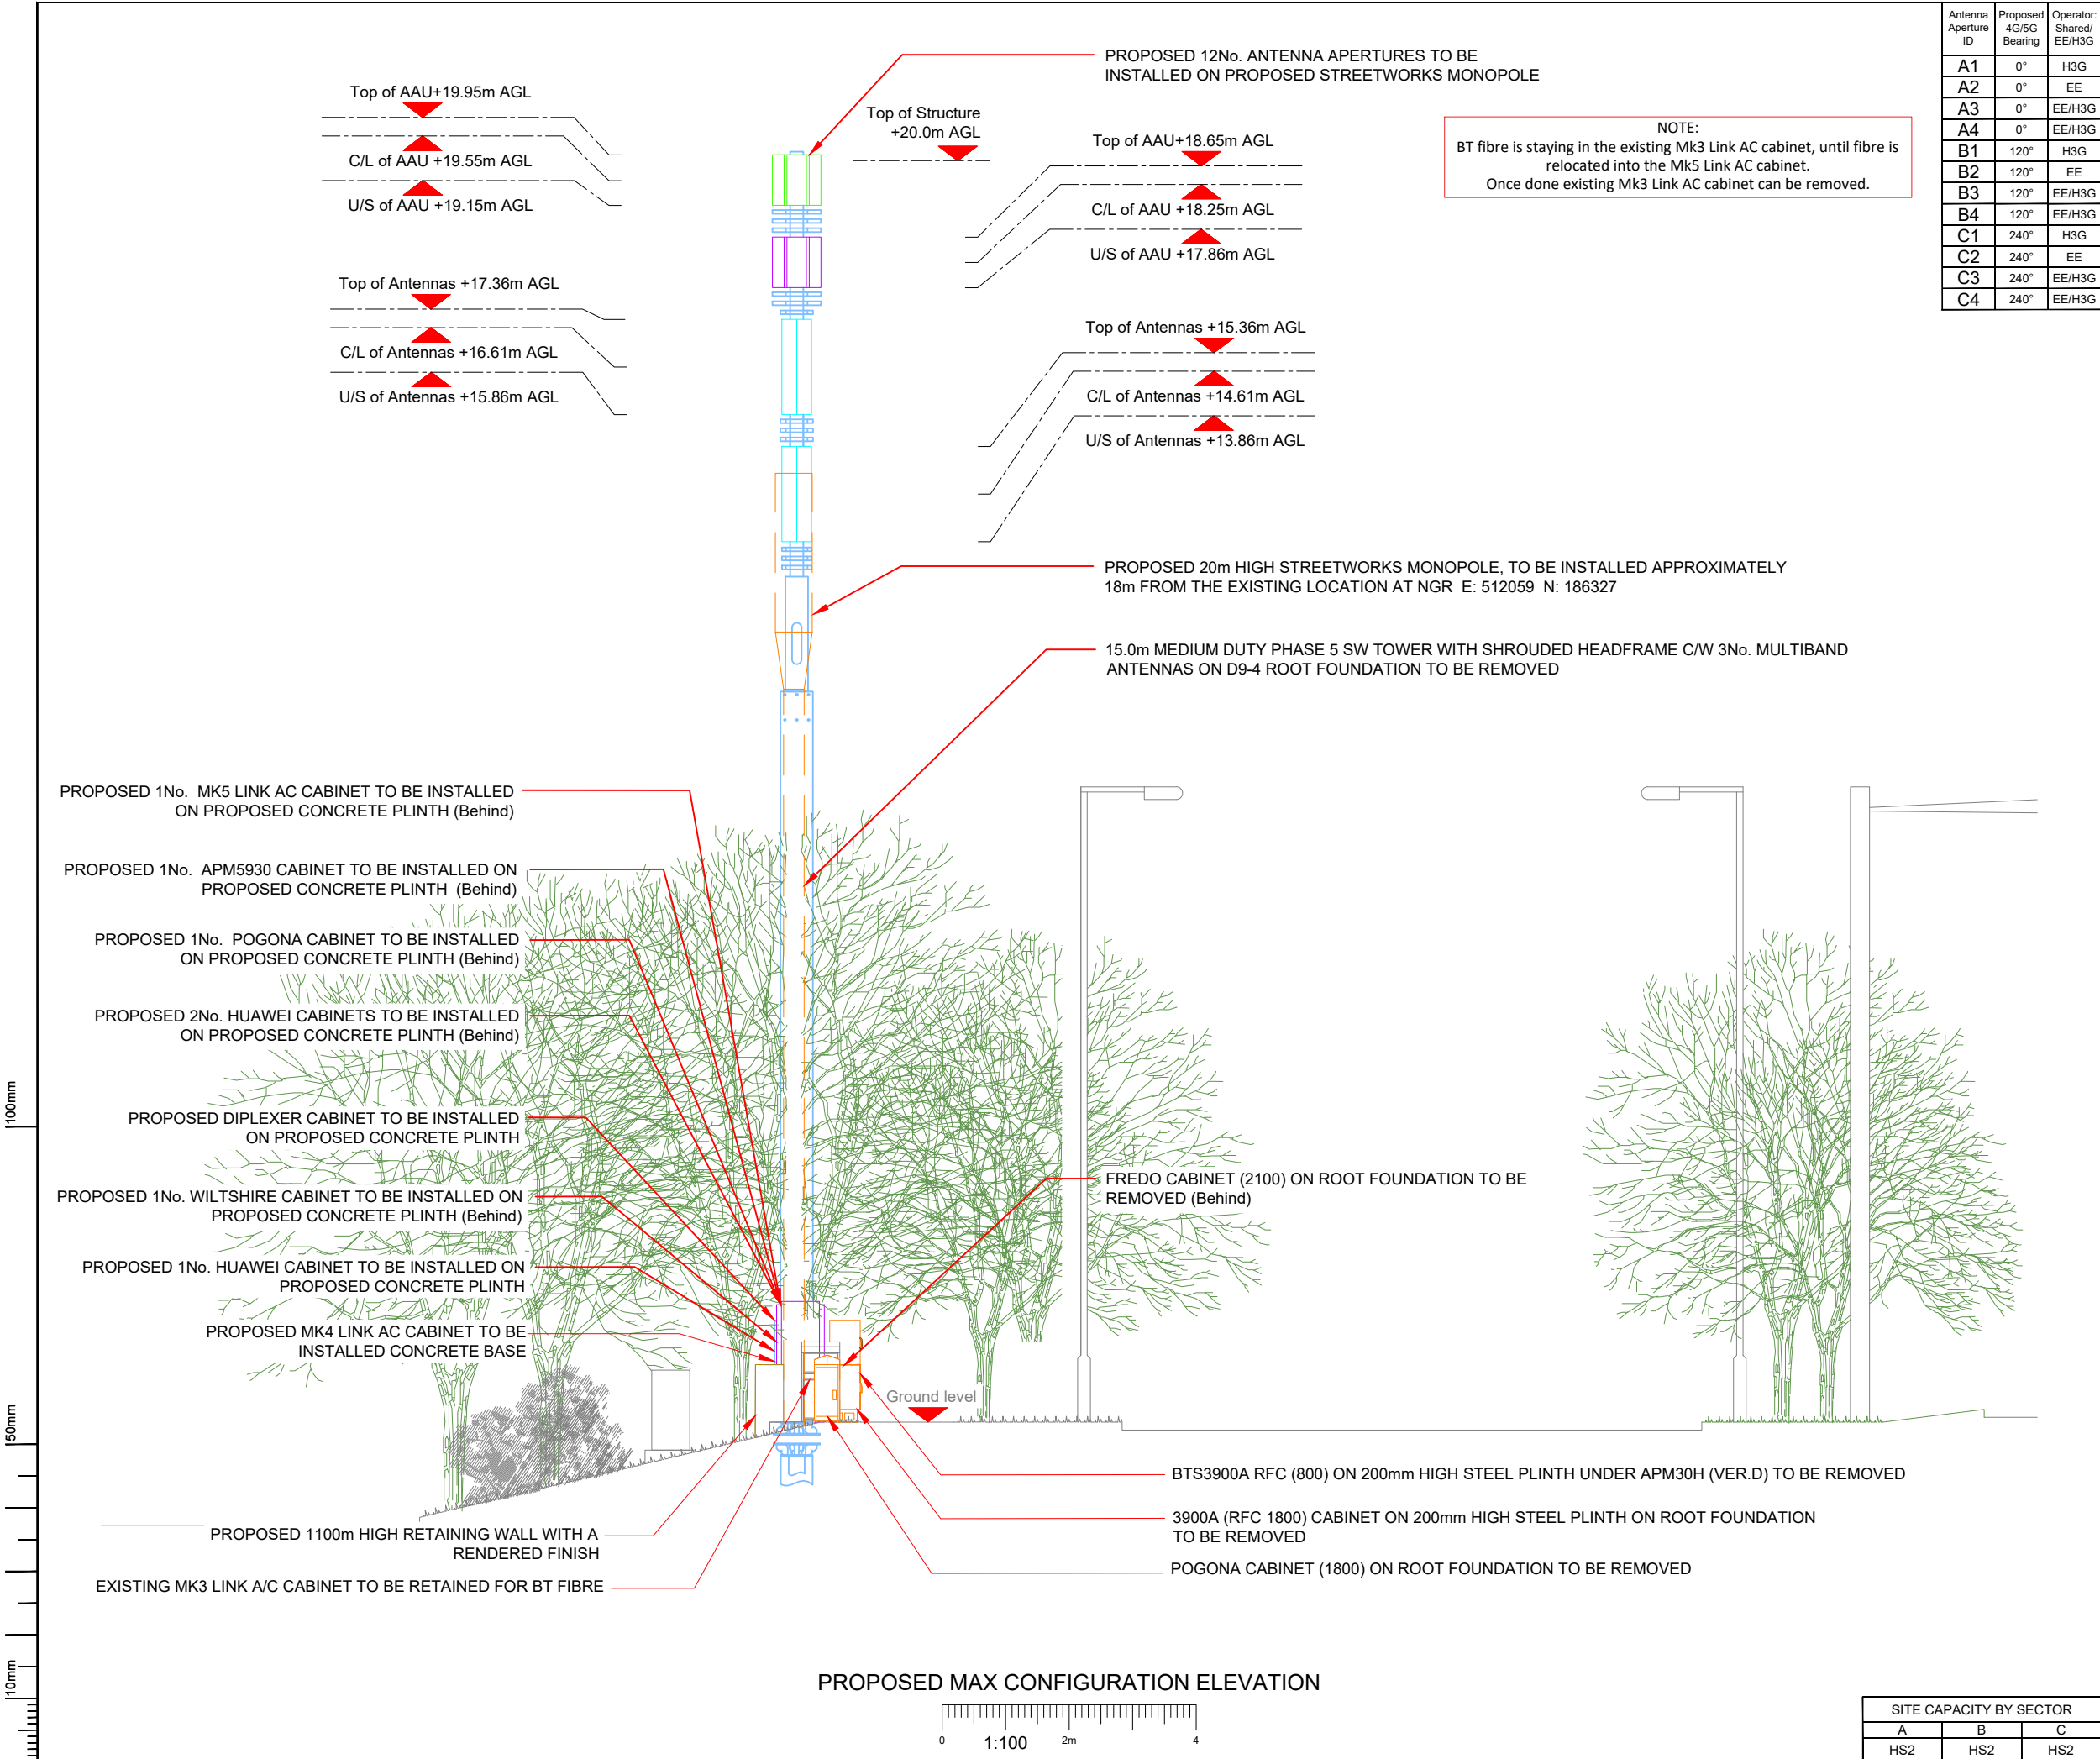

Antenna Aperture ID	Proposed 4G/5G Bearing	Operator: Shared/ EE/H3G
A1	0°	H3G
A2	0°	EE
A3	0°	EE/H3G
A4	0°	EE/H3G
B1	120°	H3G
B2	120°	EE
B3	120°	EE/H3G
B4	120°	EE/H3G
C1	240°	H3G
C2	240°	EE
C3	240°	EE/H3G
C4	240°	EE/H3G

NOTES:

1. ALL DIMENSIONS IN MM UNLESS OTHERWISE NOTED.

Master:	MBNL / EE / H3G:	Project:	Purpose of Issue:	Issue:
M004	MBNL	T&A	Planning	D
Date:	04/06/2019	Revision / Upgrade Description:		
Drawn:	N.Coombes	Design amend / Existing pole location to be moved / annotation made clearer		
Checked:	T. Clifford			
Approved:	M. Venner			

Master:	MBNL / EE / H3G:	Project:	Purpose of Issue:	Issue:
M003	MBNL	T&A	Planning	C
Date:	03/05/2019	Revision / Upgrade Description:		
Drawn:	A. Daniel	Design updated to new spec		
Checked:	T. Clifford			
Approved:	M. Venner			

Master:	MBNL / EE / H3G:	Project:	Purpose of Issue:	Issue:
M002	MBNL	T&A	Planning	B
Date:	01/05/2019	Revision / Upgrade Description:		
Drawn:	A. Daniel	Correction of lead and swap of cabinet to POGONA		
Checked:	T. Clifford			
Approved:	M. Venner			

Master:	MBNL / EE / H3G:	Project:	Purpose of Issue:	Issue:
M001	MBNL	T&A	Planning	A
Date:	25/04/2019	Revision / Upgrade Description:		
Drawn:	J.Stevenson	First Issue		
Checked:	T. Clifford			
Approved:	M. Venner			

Hutchison 3G UK Limited
Star House, 20 Grenfell Road
Maidenhead, SL6 1EH
Tel: 01628 765 500
Fax: 01628 765 501

H3G Base Station Information line:
0845 6043000
Available 8am-8pm Monday to Friday

Hatfield Business Park
Hatfield
Hertfordshire
AL10 9BW

Tel: 01707 315000
Fax: 01707 319001

MBNL Mobile Broadband Network Limited
Sixth Floor, Thames Tower, Station Road, Reading, RG1 1LX

UNIT E3 PITTS CLEAVE INDUSTRIAL ESTATE, TAVISTOCK, DEVON, PL19 0PW
sales@beaconcomms.co.uk

Tel: +44 (0)1822 610610

Site Name:

FIELD END ROAD SW

Site ID:

982011

Address:

FIELD END ROAD
SOUTH HARROW
HARROW
LONDON
HA4 0RG

Title:

265 MAX CONFIGURATION ELEVATION

Project:

T & A

Purpose of Issue:

GENERAL ARRANGEMENT

EE Cell ID:	MBNL Cell ID:	3UK Cell ID:
50688	HGN009	HA0103

Master Drawing No:			Issue:
982011_HGN009_50688_HA0103_M004			D

SITE CAPACITY BY SECTOR		
A	B	C
HS2	HS2	HS2