


Any dimensions taken from this drawing should be cross checked on site and approved prior to any construction works.

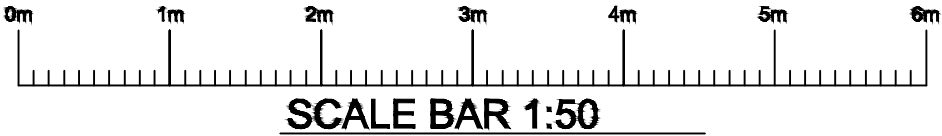

Appendix B

A-Z Building Services

A: Adlestone KT15
E: hthuseyin0809@msn.com
T: 07969925562

Materials to match those used in existing house
Roof to used same interlocking tiles of main house

Single Storey roof no higher than 3.4m



GENERAL NOTES:

THIS DRAWING IS NOT TO BE SCALED, THE MAIN CONTRACTOR IS RESPONSIBLE FOR CHECKING ALL DIMENSIONS ON SITE PRIOR TO COMMENCEMENT OF WORKS WITH ANY DISCREPANCIES REPORTED TO GREENFIELDS ARCHITECTURAL SERVICES AT ONCE.

ANY CONSTRUCTION WORK CARRIED OUT PRIOR TO OBTAINING THE NECESSARY APPROVALS IS ENTIRELY AT THE HOUSEHOLDER/CONTRACTORS RISK.

ALL BUILDING WORK IS TO BE CARRIED OUT TO THE SATISFACTION OF THE LOCAL AUTHORITY AND BUILDING CONTROL OFFICER, AND IN ACCORDANCE WITH CURRENT BUILDING REGULATIONS, AND AS SUCH ANY UNFORESEEN BUILDING WORKS THAT MAY BE REQUIRED ON SITE.

THE MAIN CONTRACTOR SHALL BE ENTIRELY RESPONSIBLE FOR THE SECURITY, STRENGTH AND STABILITY OF THE BUILDING/SITE DURING THE WORKS DURATION.


Rev		Description	Date
CLIENT			
Mr R Kapur			
PROJECT			
277 KINGSHILL AVENUE HAYES UB4 8BP			
DRAWING			
PROPOSED FRONT ELEVATION @ 1:50			
DRAWN	HTH	CHECKED	APPROVED
TRACED		SCALE 1:50 @ A3	DATE OCT 2016
DRAWING No.			REV
277KINGSHILL/2016/PLANNING/2			

Any dimensions taken from this drawing should be cross checked on site and approved prior to any construction works.



SCALE BAR 1:50

Materials to match those used in existing house
Roof to used same interlocking tiles of main house

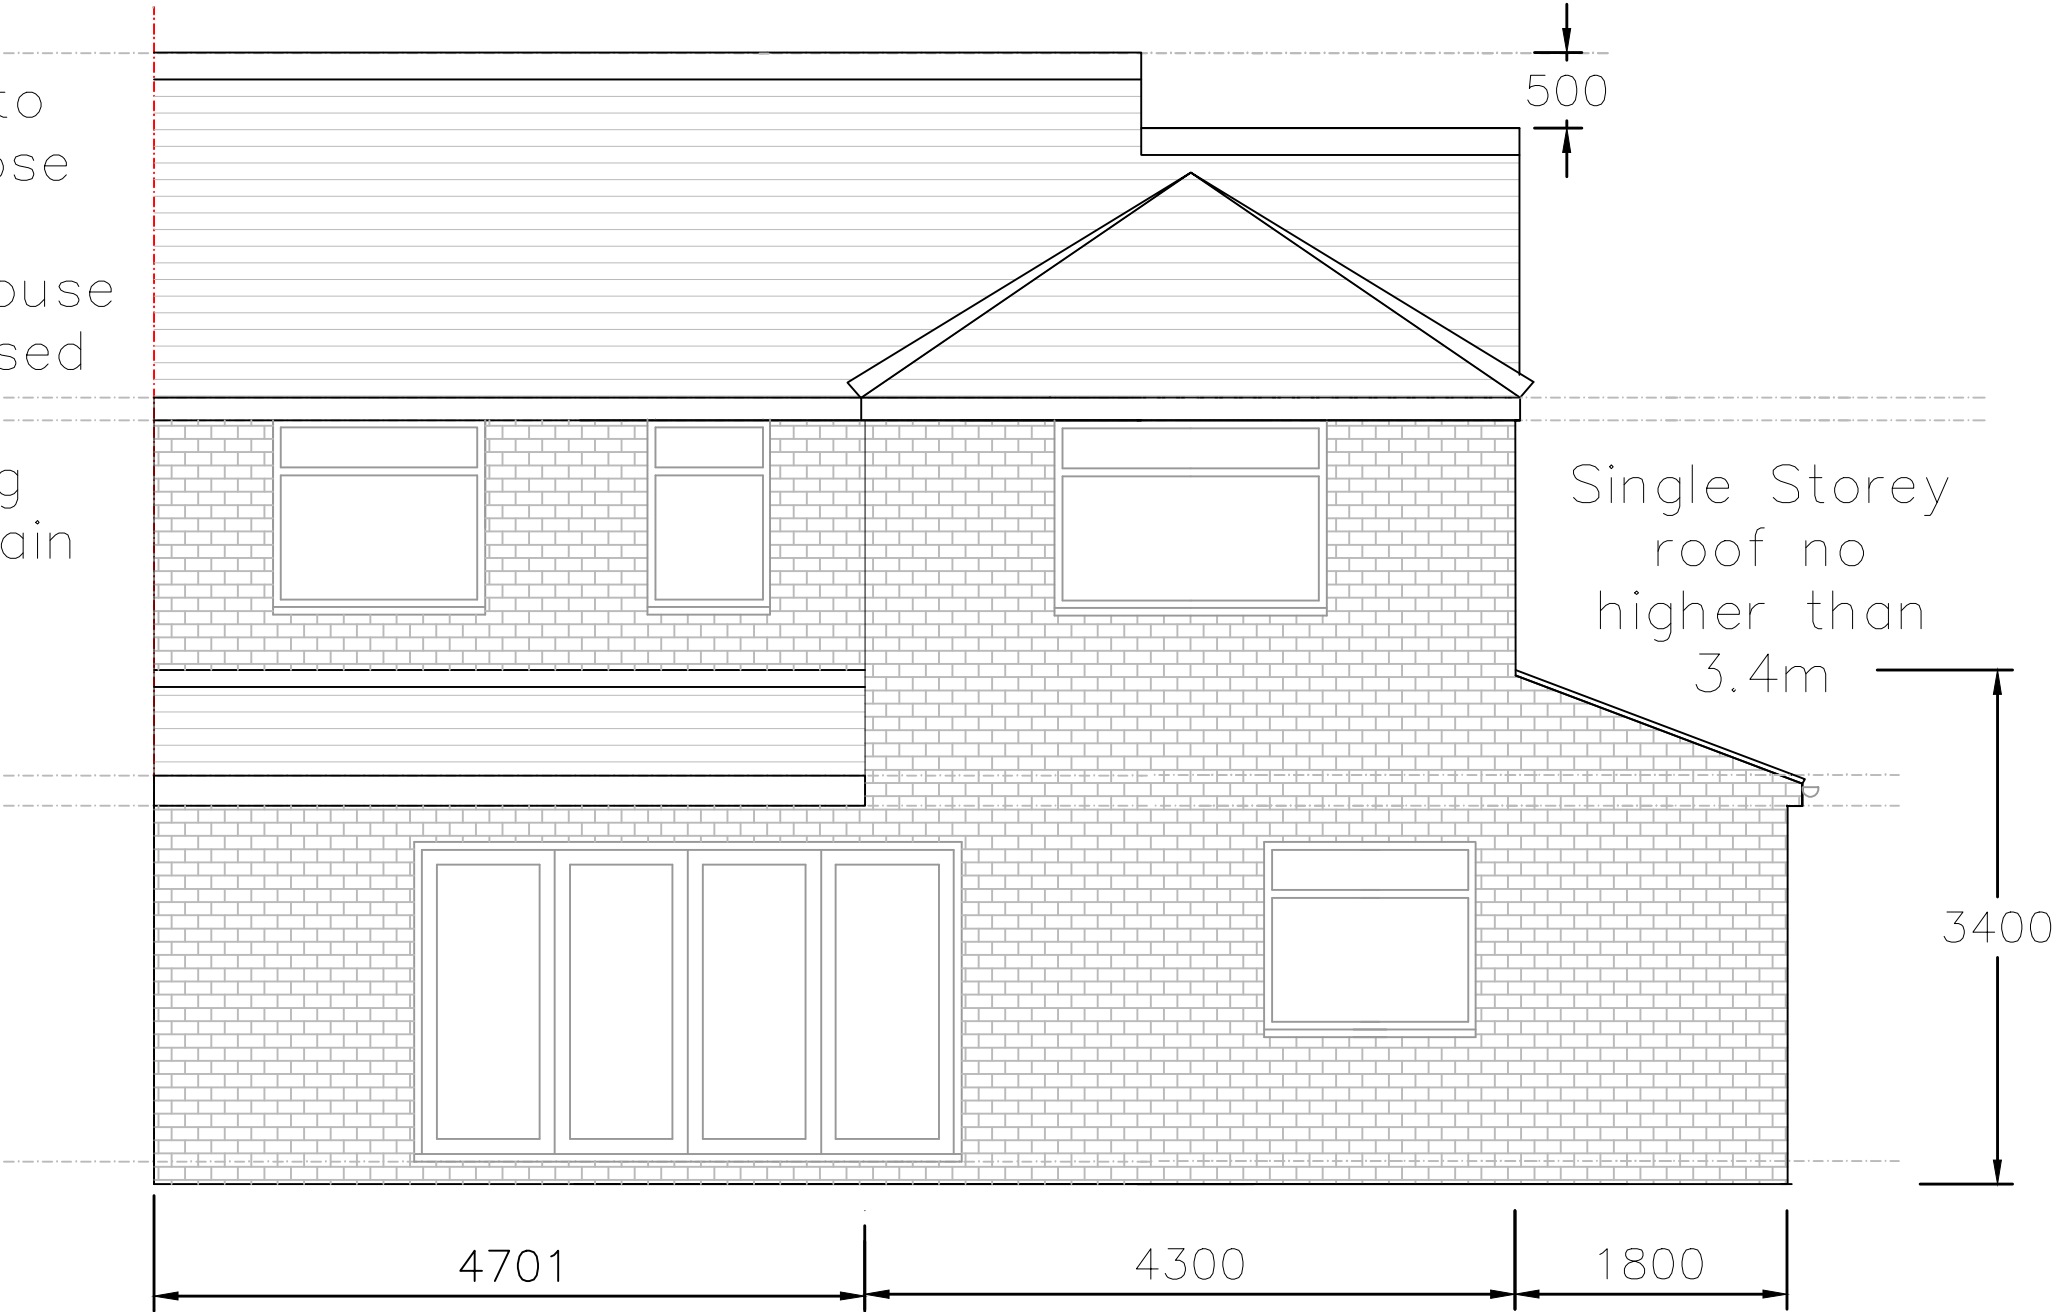

PROPOSED REAR ELEVATION

GENERAL NOTES:

THIS DRAWING IS NOT TO BE SCALED. THE MAIN CONTRACTOR IS RESPONSIBLE FOR CHECKING ALL DIMENSIONS ON SITE PRIOR TO COMMENCEMENT OF WORKS WITH ANY DISCREPANCIES REPORTED TO GREENFIELDS ARCHITECTURAL SERVICES AT ONCE

ANY CONSTRUCTION WORK CARRIED OUT PRIOR TO OBTAINING THE NECESSARY APPROVALS IS ENTIRELY AT THE HOUSEHOLDER/CONTRACTORS RISK.

ALL BUILDING WORK IS TO BE CARRIED OUT TO THE SATISFACTION OF THE LOCAL AUTHORITY AND BUILDING CONTROL OFFICER, AND IN ACCORDANCE WITH CURRENT BUILDING REGULATIONS, AND AS SUCH ANY UNFORESEEN BUILDING WORKS THAT MAY BE REQUIRED ON SITE.

THE MAIN CONTRACTOR SHALL BE ENTIRELY RESPONSIBLE FOR THE SECURITY, STRENGTH AND STABILITY OF THE BUILDING/SITE DURING THE WORKS DURATION.

A-Z Building Services

A: Adlestone K115
E: hthuseyin0809@msn.com
T: 07969925562

Rev			Description	Date
CLIENT				
Mr R Kapur				
PROJECT				
277 KINGSHILL AVENUE HAYES UB4 8BP				
DRAWING				
PROPOSED REAR ELEVATION @ 1:50				
DRAWN	HTH	CHECKED	APPROVED	
TRACED		SCALE 1:50 @ A3	DATE OCT 2016	
DRAWING No.				REV
277KINGSHILL/2016/PLANNING/1				

Any dimensions taken from this drawing should be cross checked on site and approved prior to any construction works.



SCALE BAR 1:50



PROPOSED SIDE ELEVATION

GENERAL NOTES:

THIS DRAWING IS NOT TO BE SCALED, THE MAIN CONTRACTOR IS RESPONSIBLE FOR CHECKING ALL DIMENSIONS ON SITE PRIOR TO COMMENCEMENT OF WORKS WITH ANY DISCREPANCIES REPORTED TO GREENFIELDS ARCHITECTURAL SERVICES AT ONCE

ANY CONSTRUCTION WORK CARRIED OUT PRIOR TO OBTAINING THE NECESSARY APPROVALS IS ENTIRELY AT THE HOUSEHOLDER/CONTRACTORS RISK.

ALL BUILDING WORK IS TO BE CARRIED OUT TO THE SATISFACTION OF THE LOCAL AUTHORITY AND BUILDING CONTROL OFFICER, AND IN ACCORDANCE WITH CURRENT BUILDING REGULATIONS, AND AS SUCH ANY UNFORESEEN BUILDING WORKS THAT MAY BE REQUIRED ON SITE.

THE MAIN CONTRACTOR SHALL BE ENTIRELY RESPONSIBLE FOR THE SECURITY, STRENGTH AND STABILITY OF THE BUILDING/SITE DURING THE WORKS DURATION.

A-Z Building Services


A: Adlestone KT15
E: hthuseyin0809@msn.com
T: 07969925562

*		*
Rev	Description	Date
CLIENT		
Mr R Kapur		
PROJECT		
277 KINGSHILL AVENUE HAYES UB4 8BP		
DRAWING		
PROPOSED SIDE ELEVATION @ 1:50		
DRAWN	HTH	CHECKED
TRACED	SCALE 1:50 @ A3	APPROVED
DATE OCT 2016		
DRAWING No.		REV
277KINGSHILL/2016/PLANNING/3		

Any dimensions taken from this drawing should be cross checked on site and approved prior to any construction works.



SCALE BAR 1:50

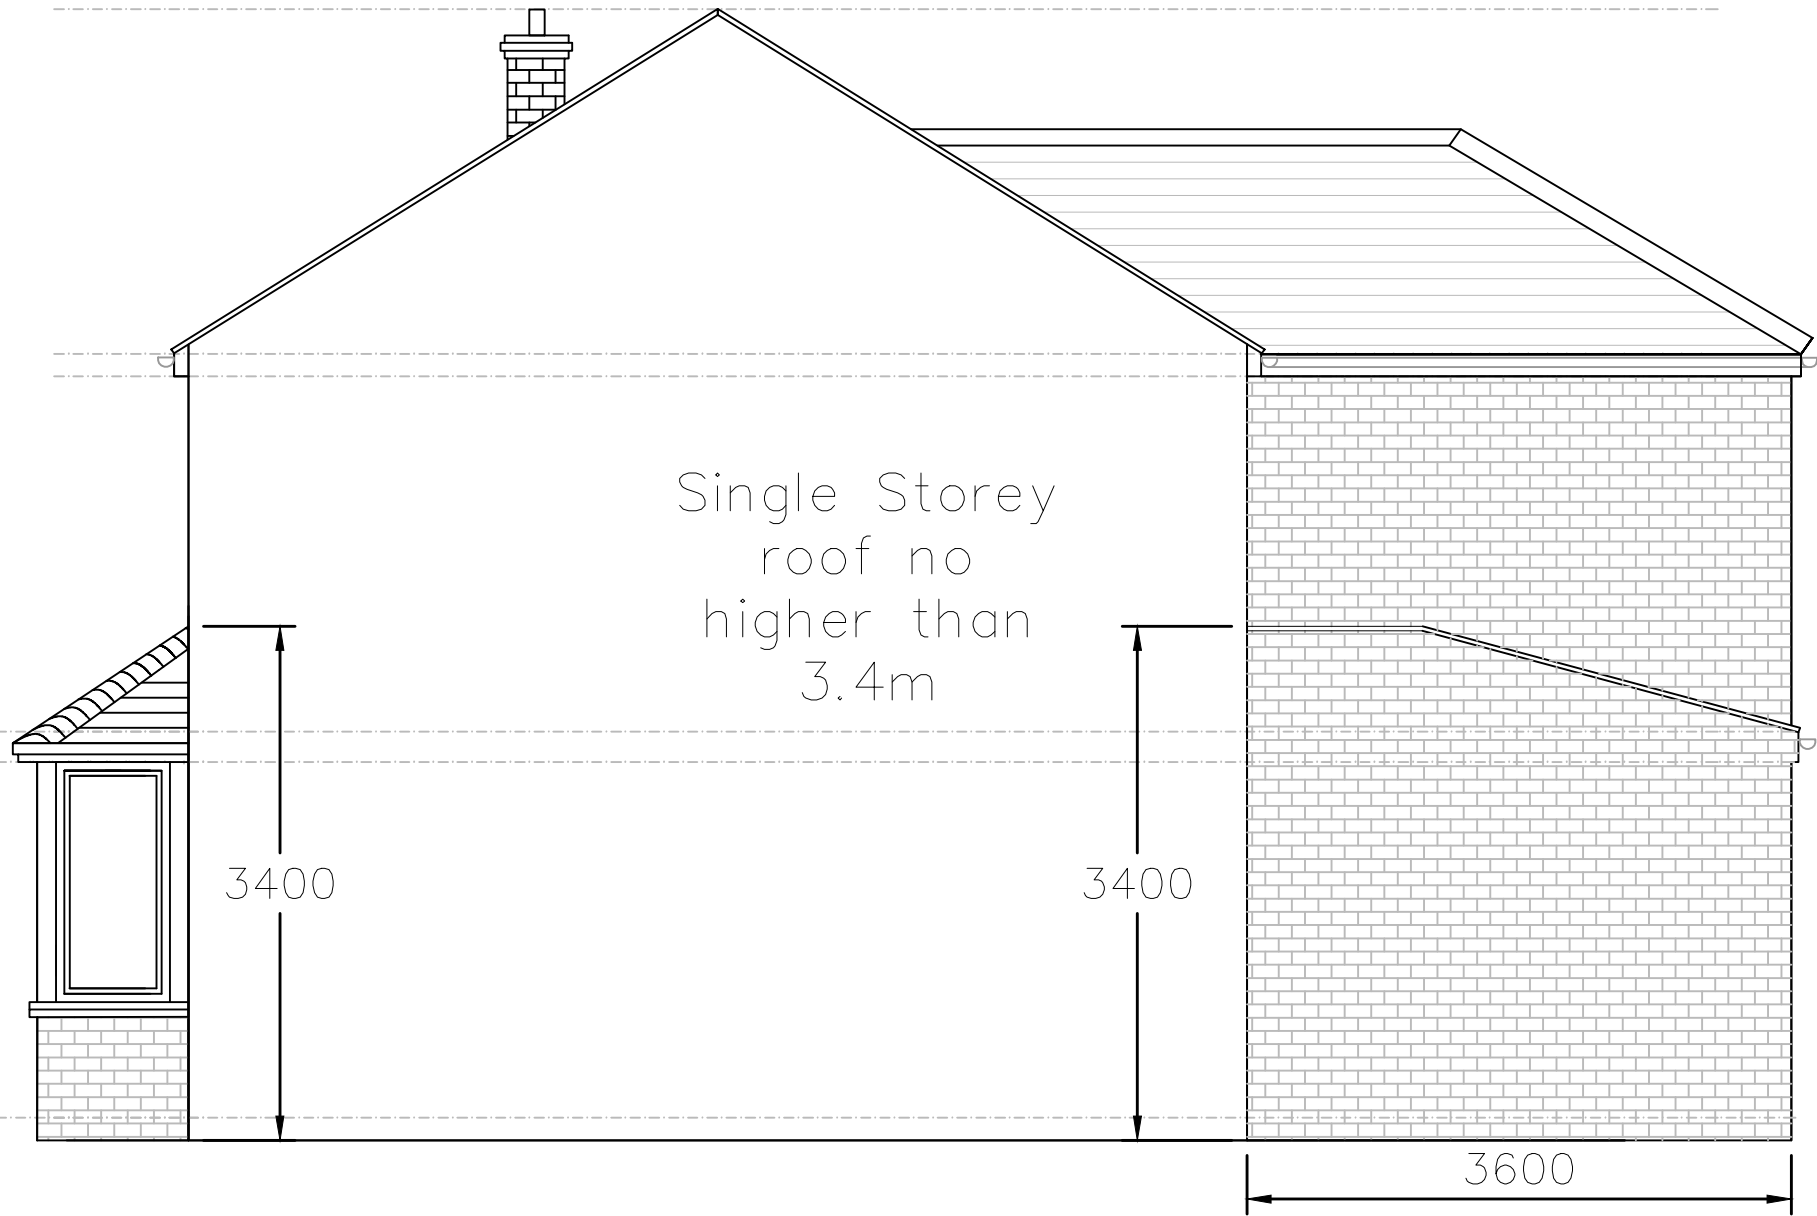

Materials to match those used in existing house.

PROPOSED SIDE ELEVATION 2

GENERAL NOTES:

THIS DRAWING IS NOT TO BE SCALED, THE MAIN CONTRACTOR IS RESPONSIBLE FOR CHECKING ALL DIMENSIONS ON SITE PRIOR TO COMMENCEMENT OF WORKS WITH ANY DISCREPANCIES REPORTED TO GREENFIELDS ARCHITECTURAL SERVICES AT ONCE

ANY CONSTRUCTION WORK CARRIED OUT PRIOR TO OBTAINING THE NECESSARY APPROVALS IS ENTIRELY AT THE HOUSEHOLDER/CONTRACTORS RISK.

ALL BUILDING WORK IS TO BE CARRIED OUT TO THE SATISFACTION OF THE LOCAL AUTHORITY AND BUILDING CONTROL OFFICER, AND IN ACCORDANCE WITH CURRENT BUILDING REGULATIONS, AND AS SUCH ANY UNFORESEEN BUILDING WORKS THAT MAY BE REQUIRED ON SITE.


THE MAIN CONTRACTOR SHALL BE ENTIRELY RESPONSIBLE FOR THE SECURITY, STRENGTH AND STABILITY OF THE BUILDING/SITE DURING THE WORKS DURATION.

A-Z Building Services

A: Adlestone KT15
E: hthuseyin0809@msn.com
T: 07969925562

Rev		Description	Date
CLIENT			
Mr R Kapur			
PROJECT			
277 KINGSHILL AVENUE HAYES UB4 8BP			
DRAWING			
PROPOSED SIDE ELEVATION 2 @ 1:50			
DRAWN	HTH	CHECKED	APPROVED
TRACED		SCALE 1:50 @ A3	DATE OCT 2016
DRAWING No.			REV
277KINGSHILL/2016/PLANNING/4			

Any dimensions taken from this drawing should be cross checked on site and approved prior to any construction works.


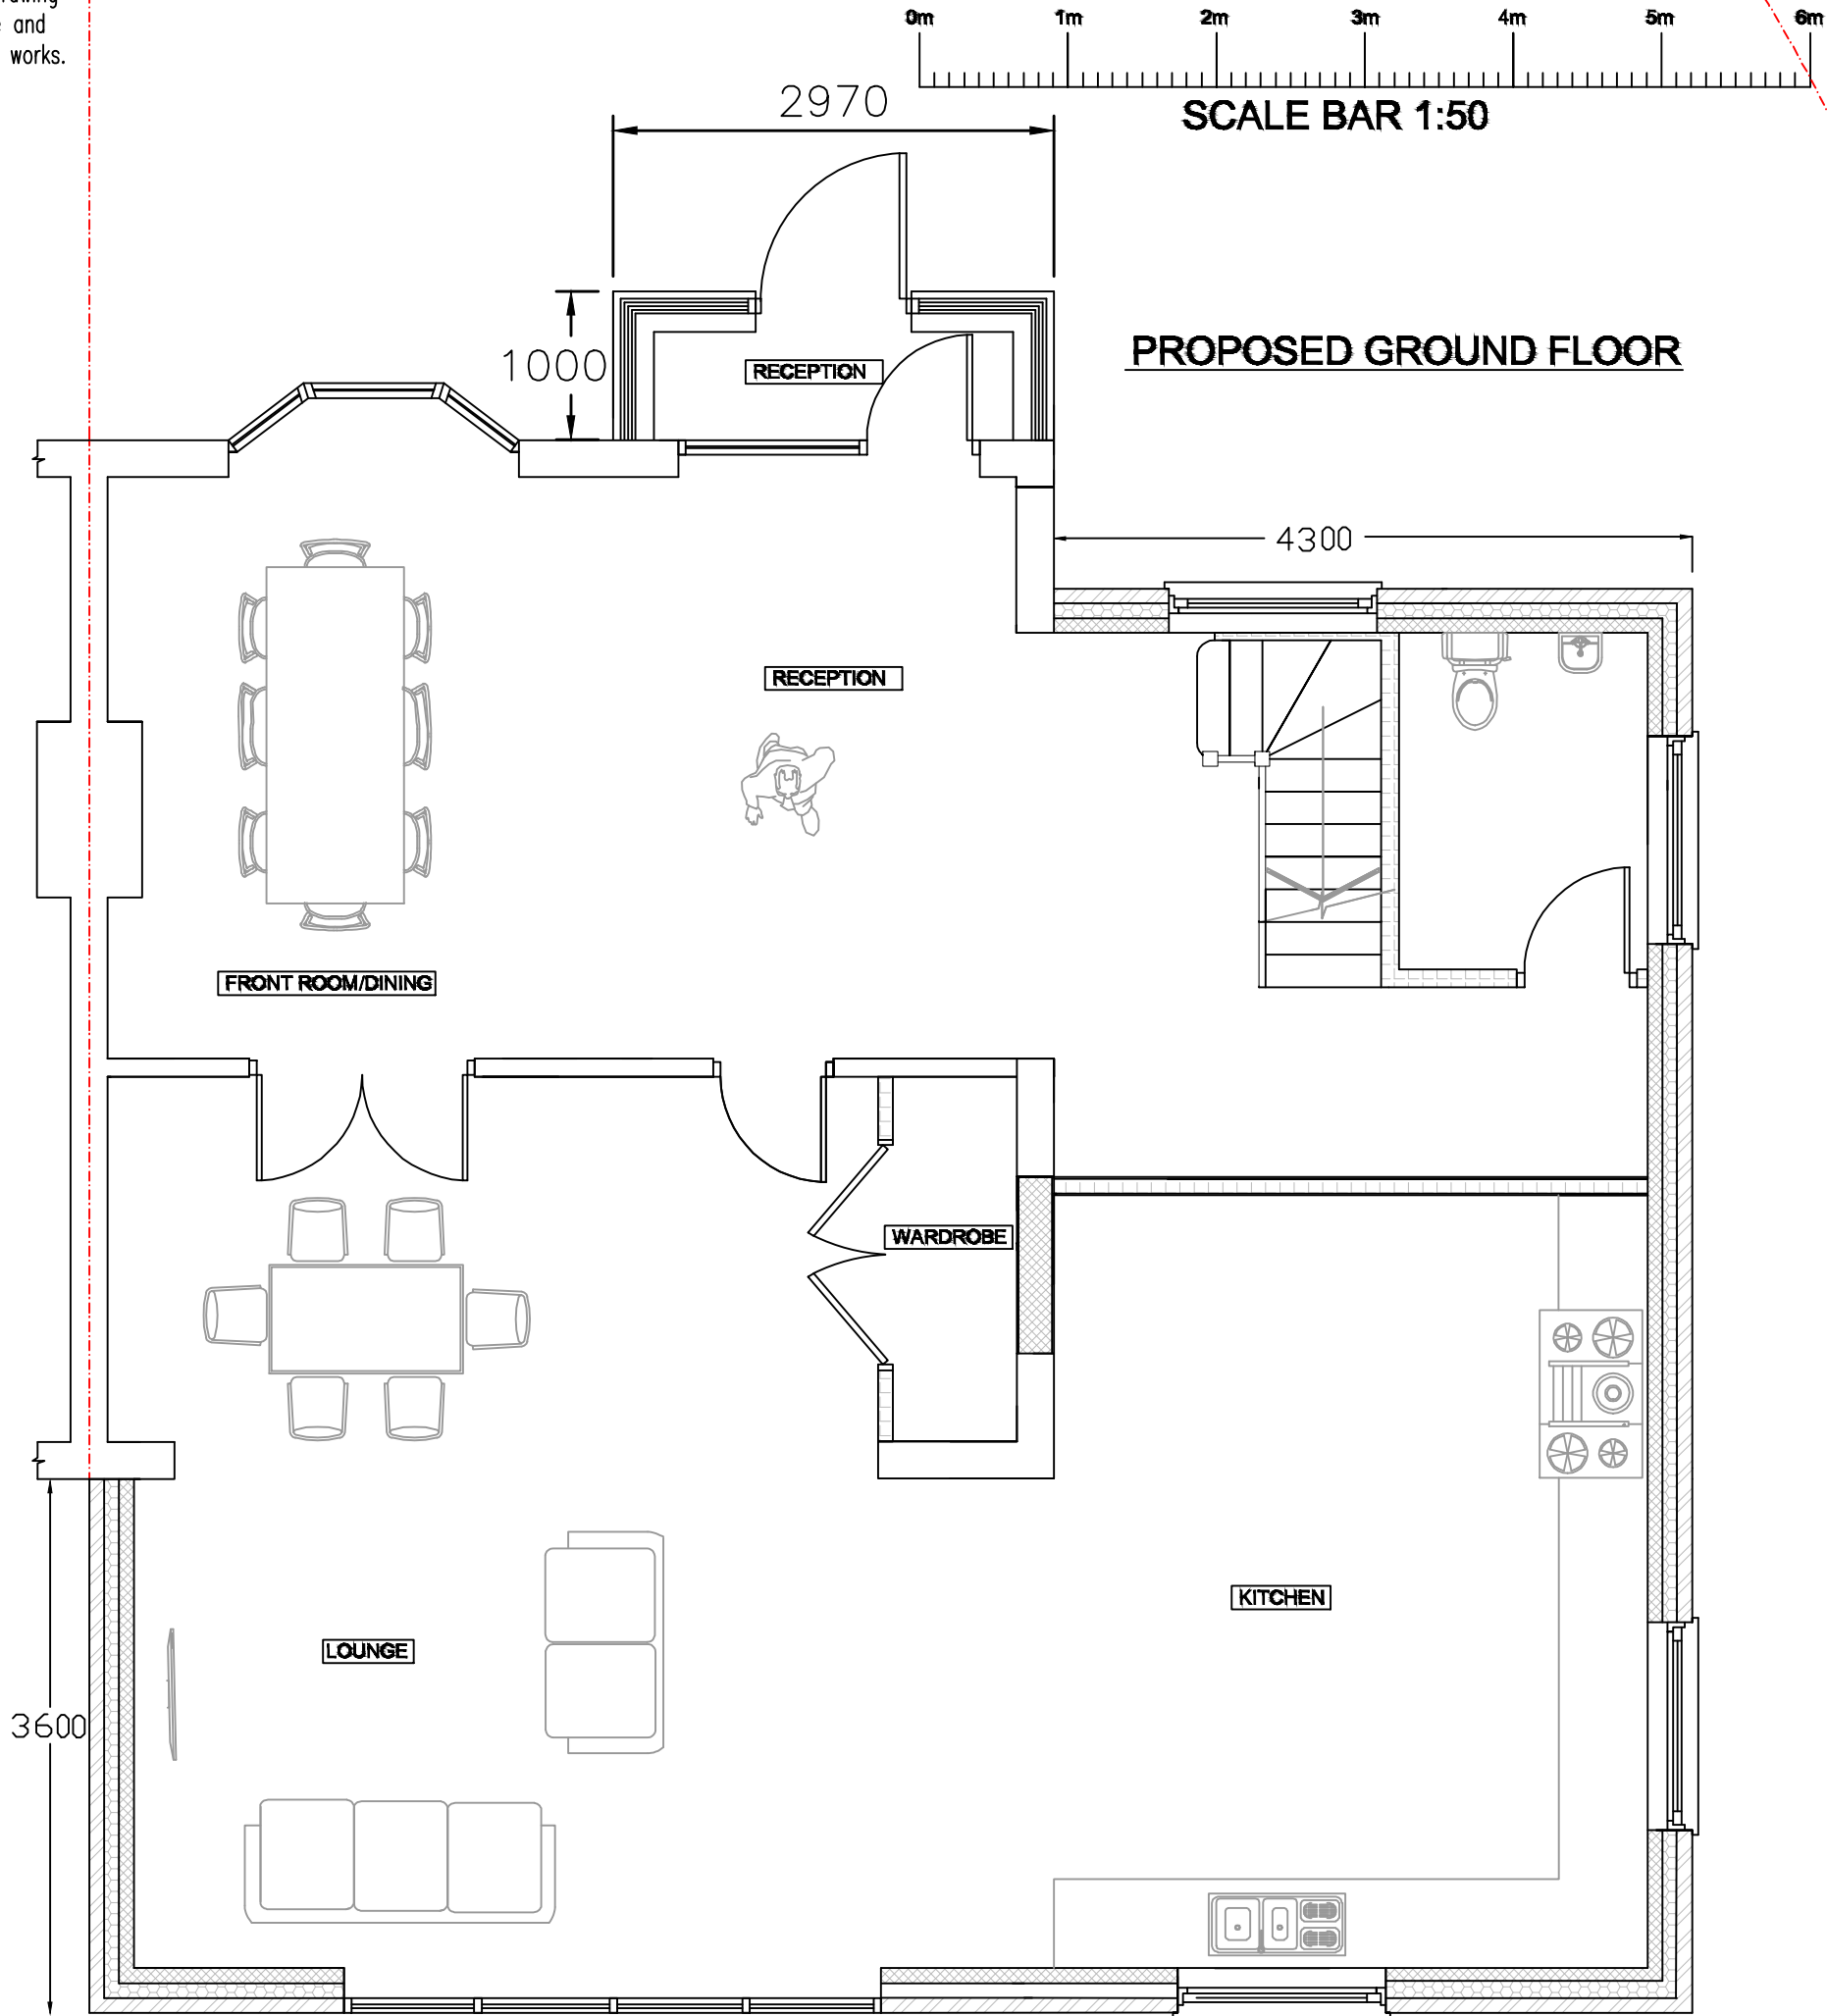


A-Z Building Services

A: Adlestone K115
E: hthuseyin0809@msn.com
T: 07969925562

*		*
Rev	Description	Date
CLIENT		
Mr R Kapur		
PROJECT		
277 KINGSHILL AVENUE HAYES UB4 8BP		
DRAWING		
PROPOSED GROUND FLOOR PLAN @ 1:50		
DRAWN	HTH	CHECKED
TRACED	SCALE 1:50 @ A3	APPROVED
DRAWING No.		REV
277KINGSHILL/2016/PLANNING/6		


Any dimensions taken from this drawing
should be cross checked on site and
approved prior to any construction works.

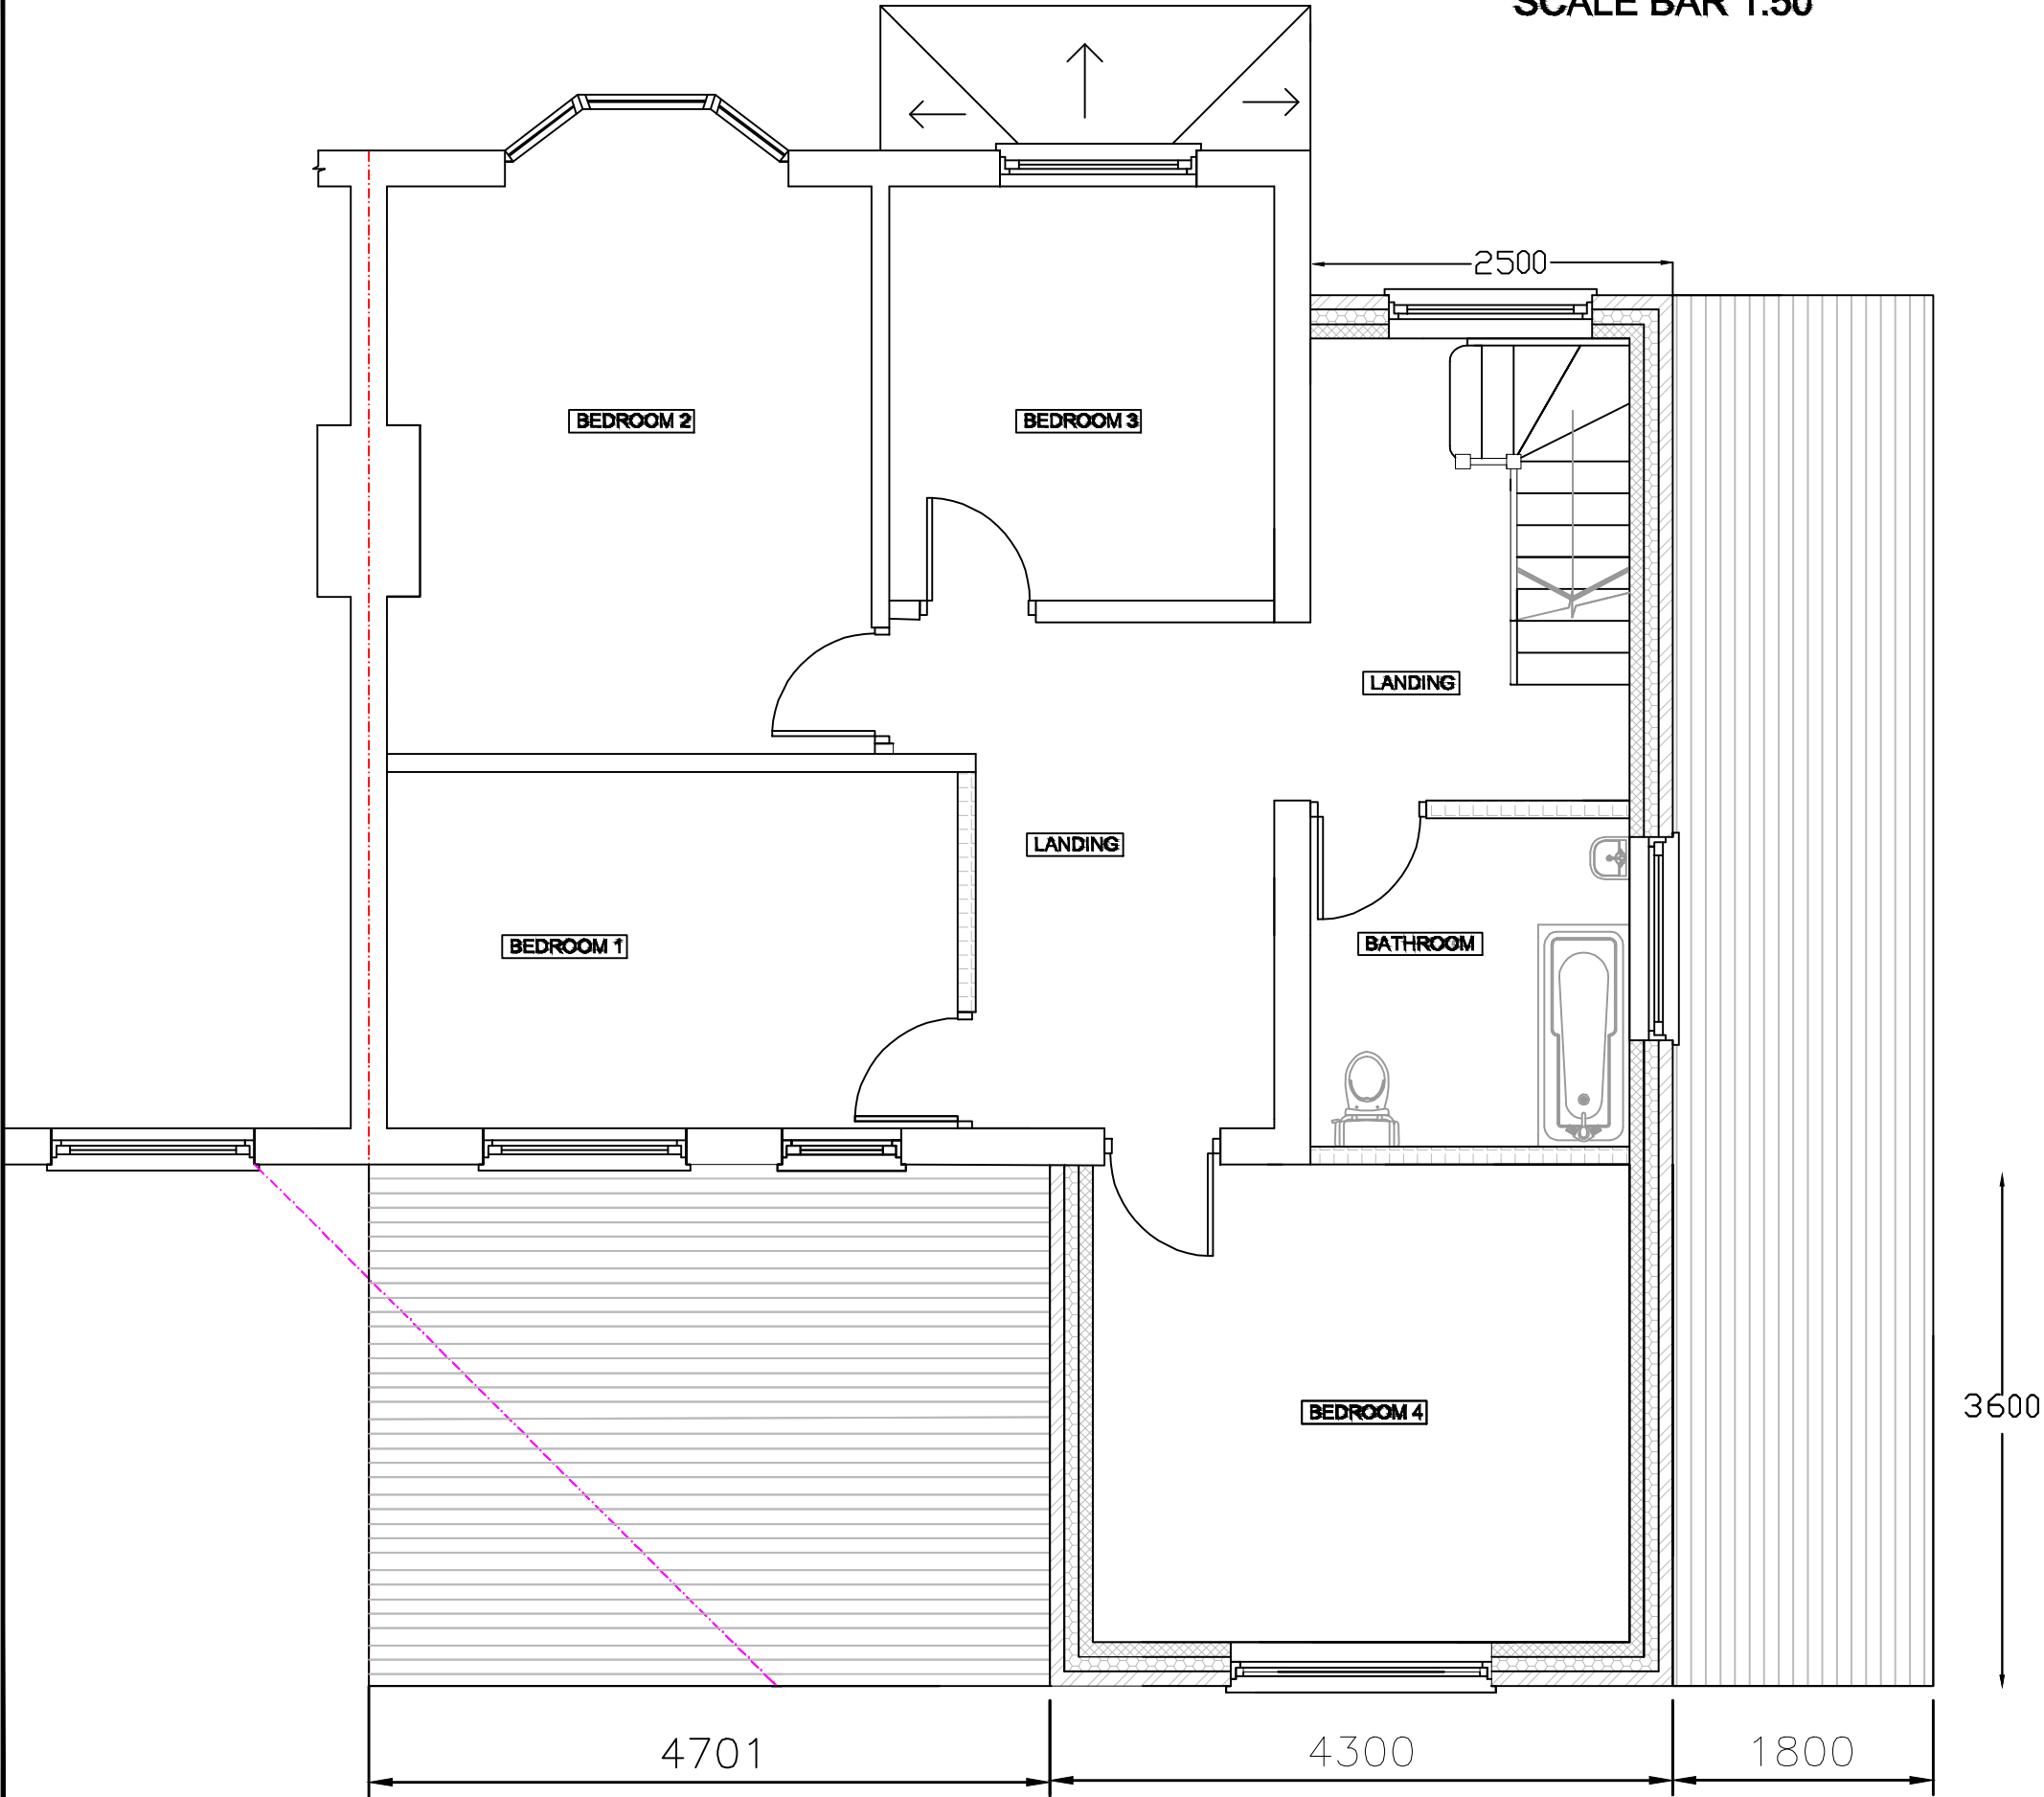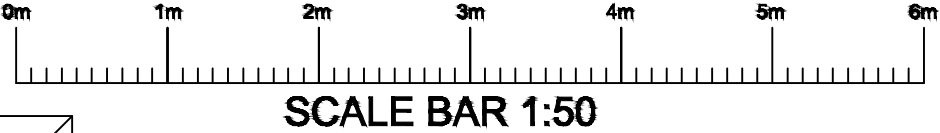

A-Z Building Services

A: Adlestone K115
E: hthuseyin0809@msn.com
T: 07969925562


*		*
Rev	Description	Date
CLIENT		
Mr R Kapur		
PROJECT		
277 KINGSHILL AVENUE HAYES UB4 8BP		
DRAWING		
PROPOSED FIRST FLOOR PLAN @ 1:50		
DRAWN	HTH	CHECKED
TRACED	SCALE 1:50 @ A3	APPROVED
DRAWING No.		DATE OCT 2016
277KINGSHILL/2016/PLANNING/5		REV

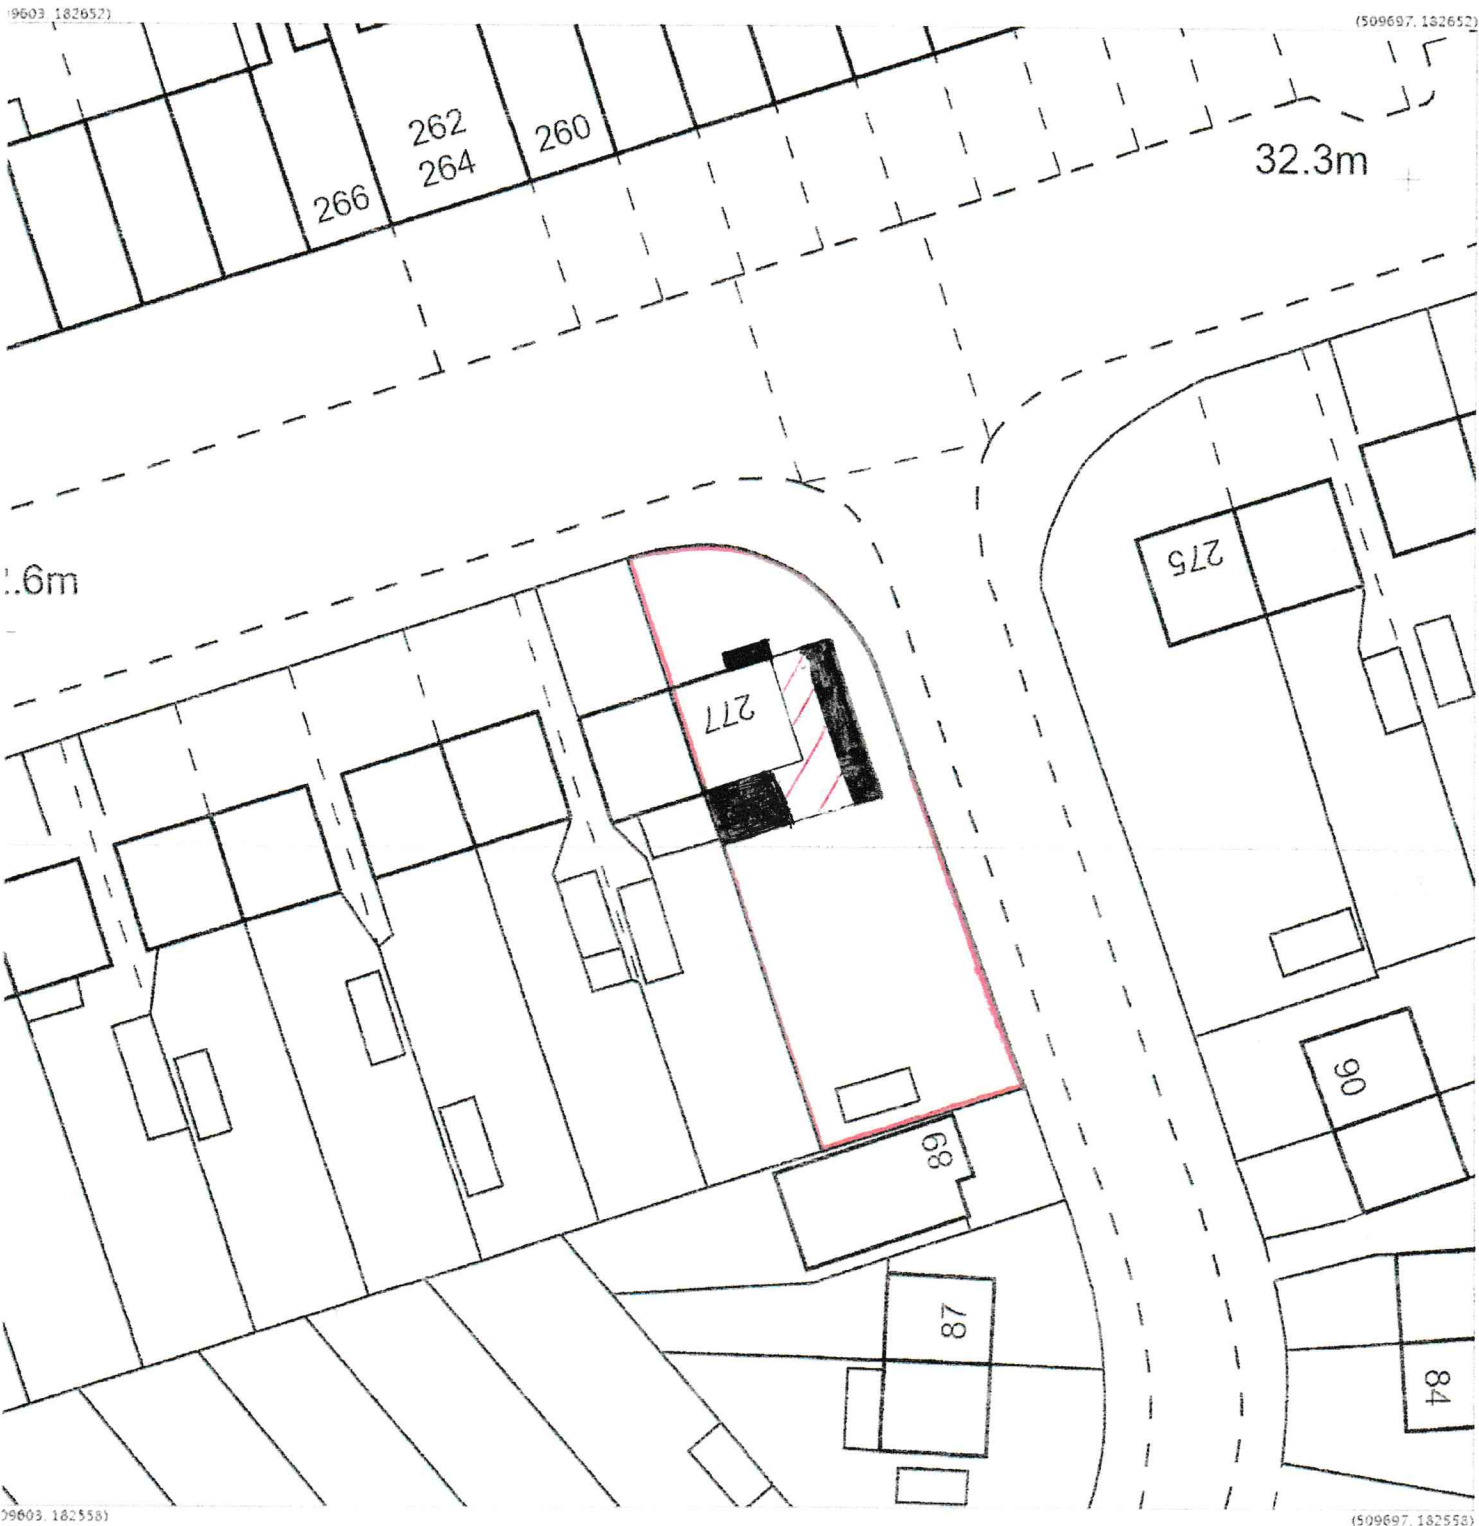

dated 30 Oct 2014 from the Ordnance Survey National Geographic Database and incorporating surveyed revision available at this date. Reproduction in whole or part is prohibited without the prior permission of Ordnance Survey. © Crown Copyright 2014.

Ordnance Survey and the OS Symbol are registered trademarks of Ordnance Survey, the national mapping agency of Great Britain.

The representation of a road, track or path is no evidence of a right of way. The representation of features as lines is no evidence of a property boundary.

 

277, Kingshill Ave, Hayes
UB4 8BP

Key:  SINGLE STOREY
 TWO STOREY

Supplied by: Stanfords 30 Oct 2014
Stanfords Ordnance Survey Partner
Licence: 100035409
Order Licence Reference: OI776017
Centre coordinates: 509650 182605