


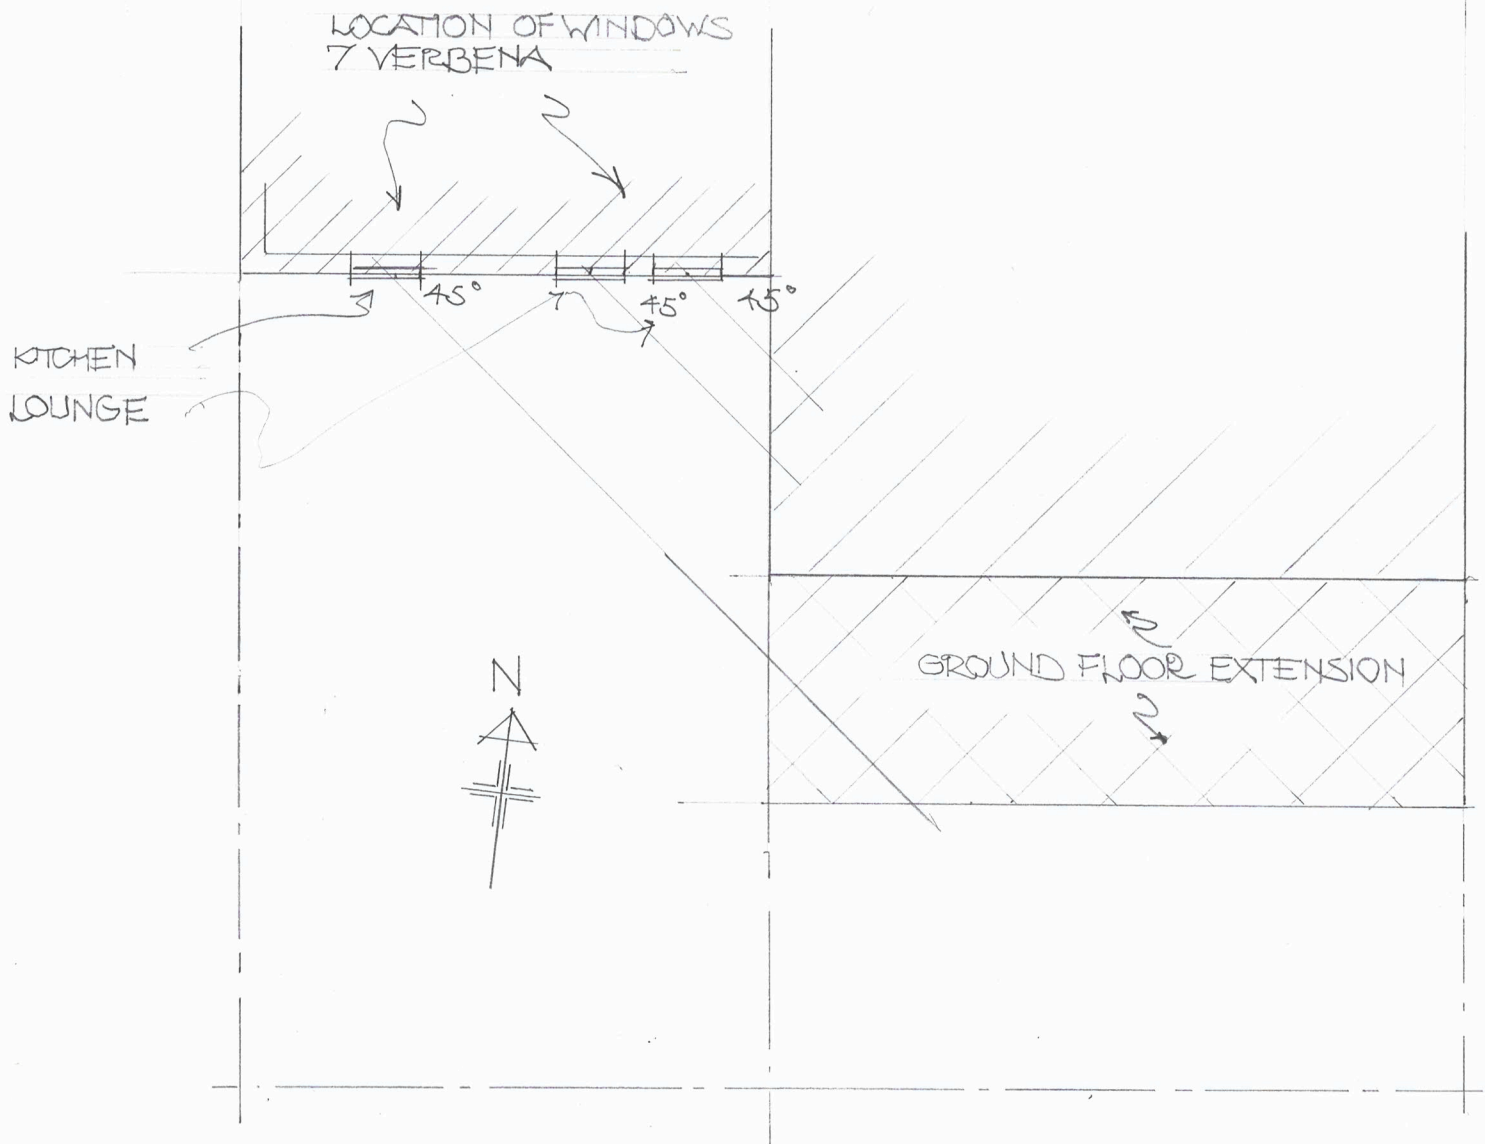

SITE PLAN - SIGHT LINES

SCALE 1:100

Proposals for

5 Verbena Close
West Drayton
UB7 7UT

Dwg No.

VC
6



keithdunford@gmail.com

07932174640