



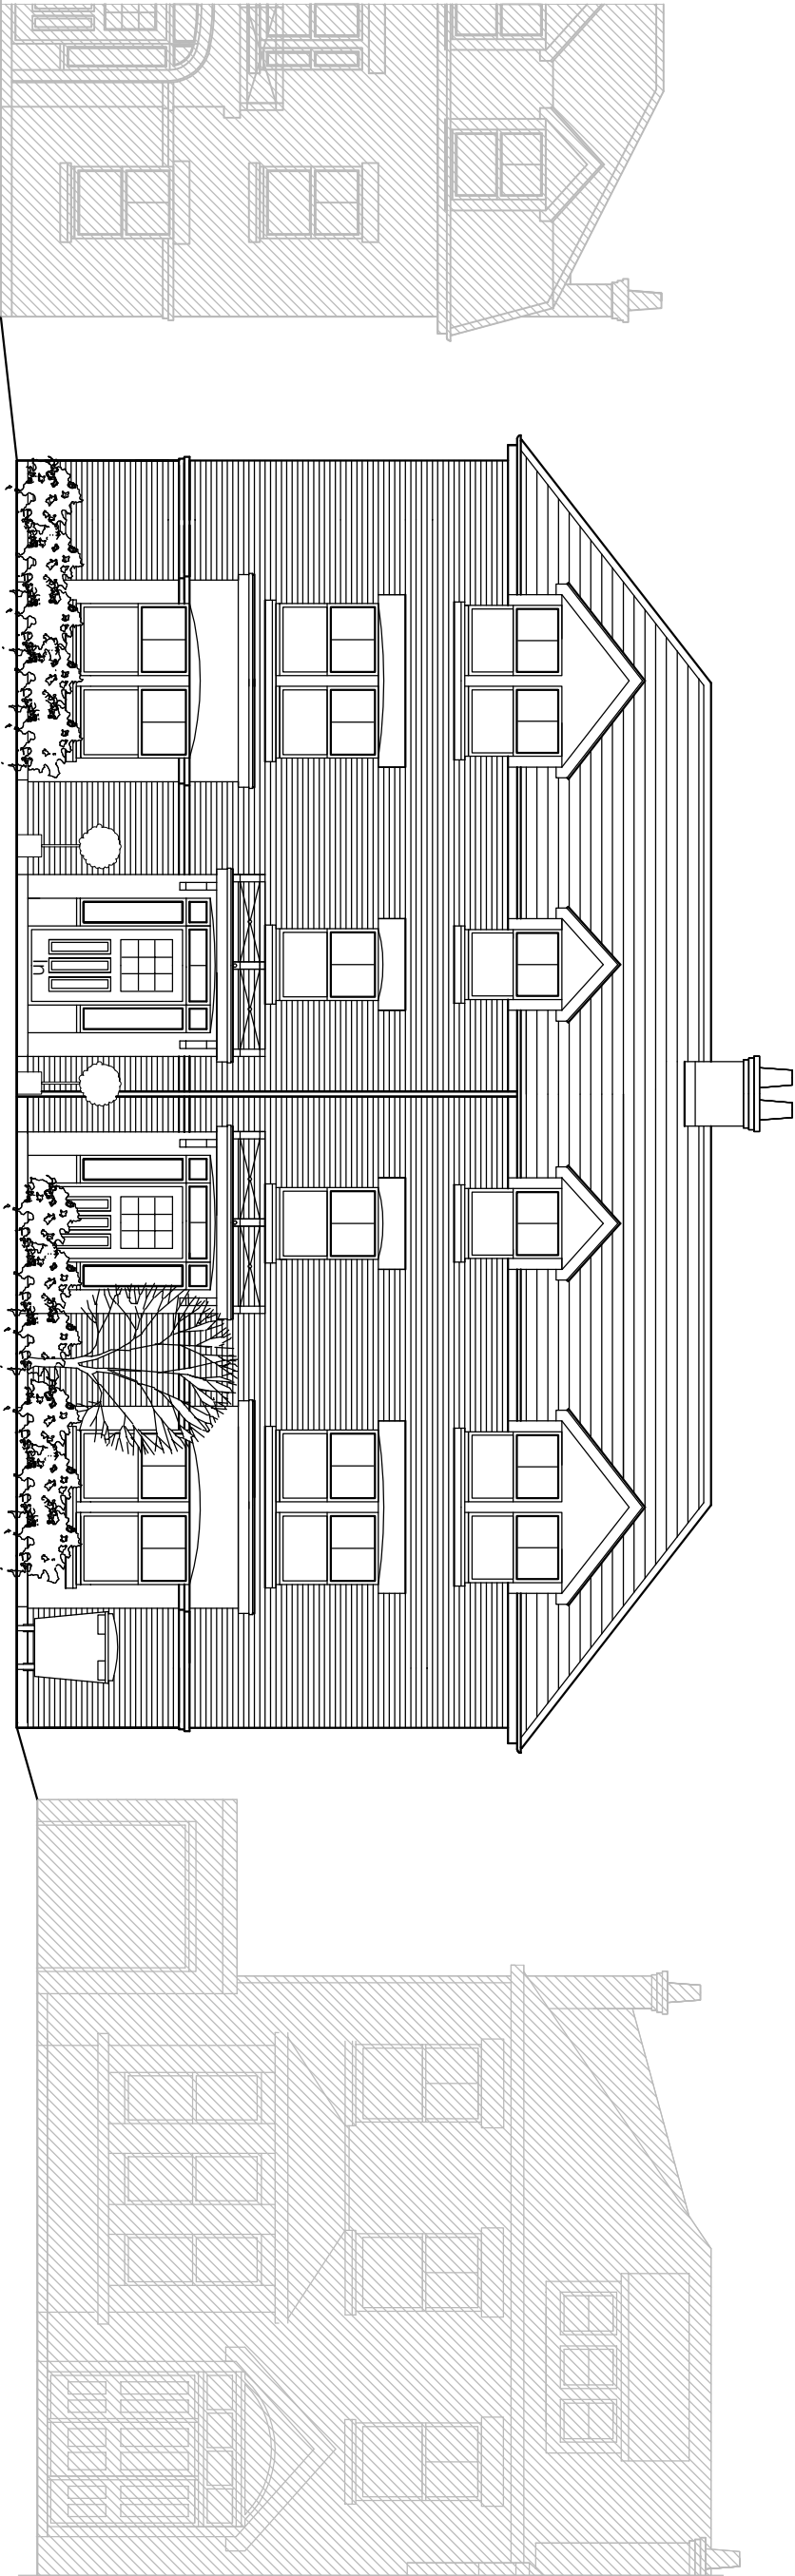

Front elevation

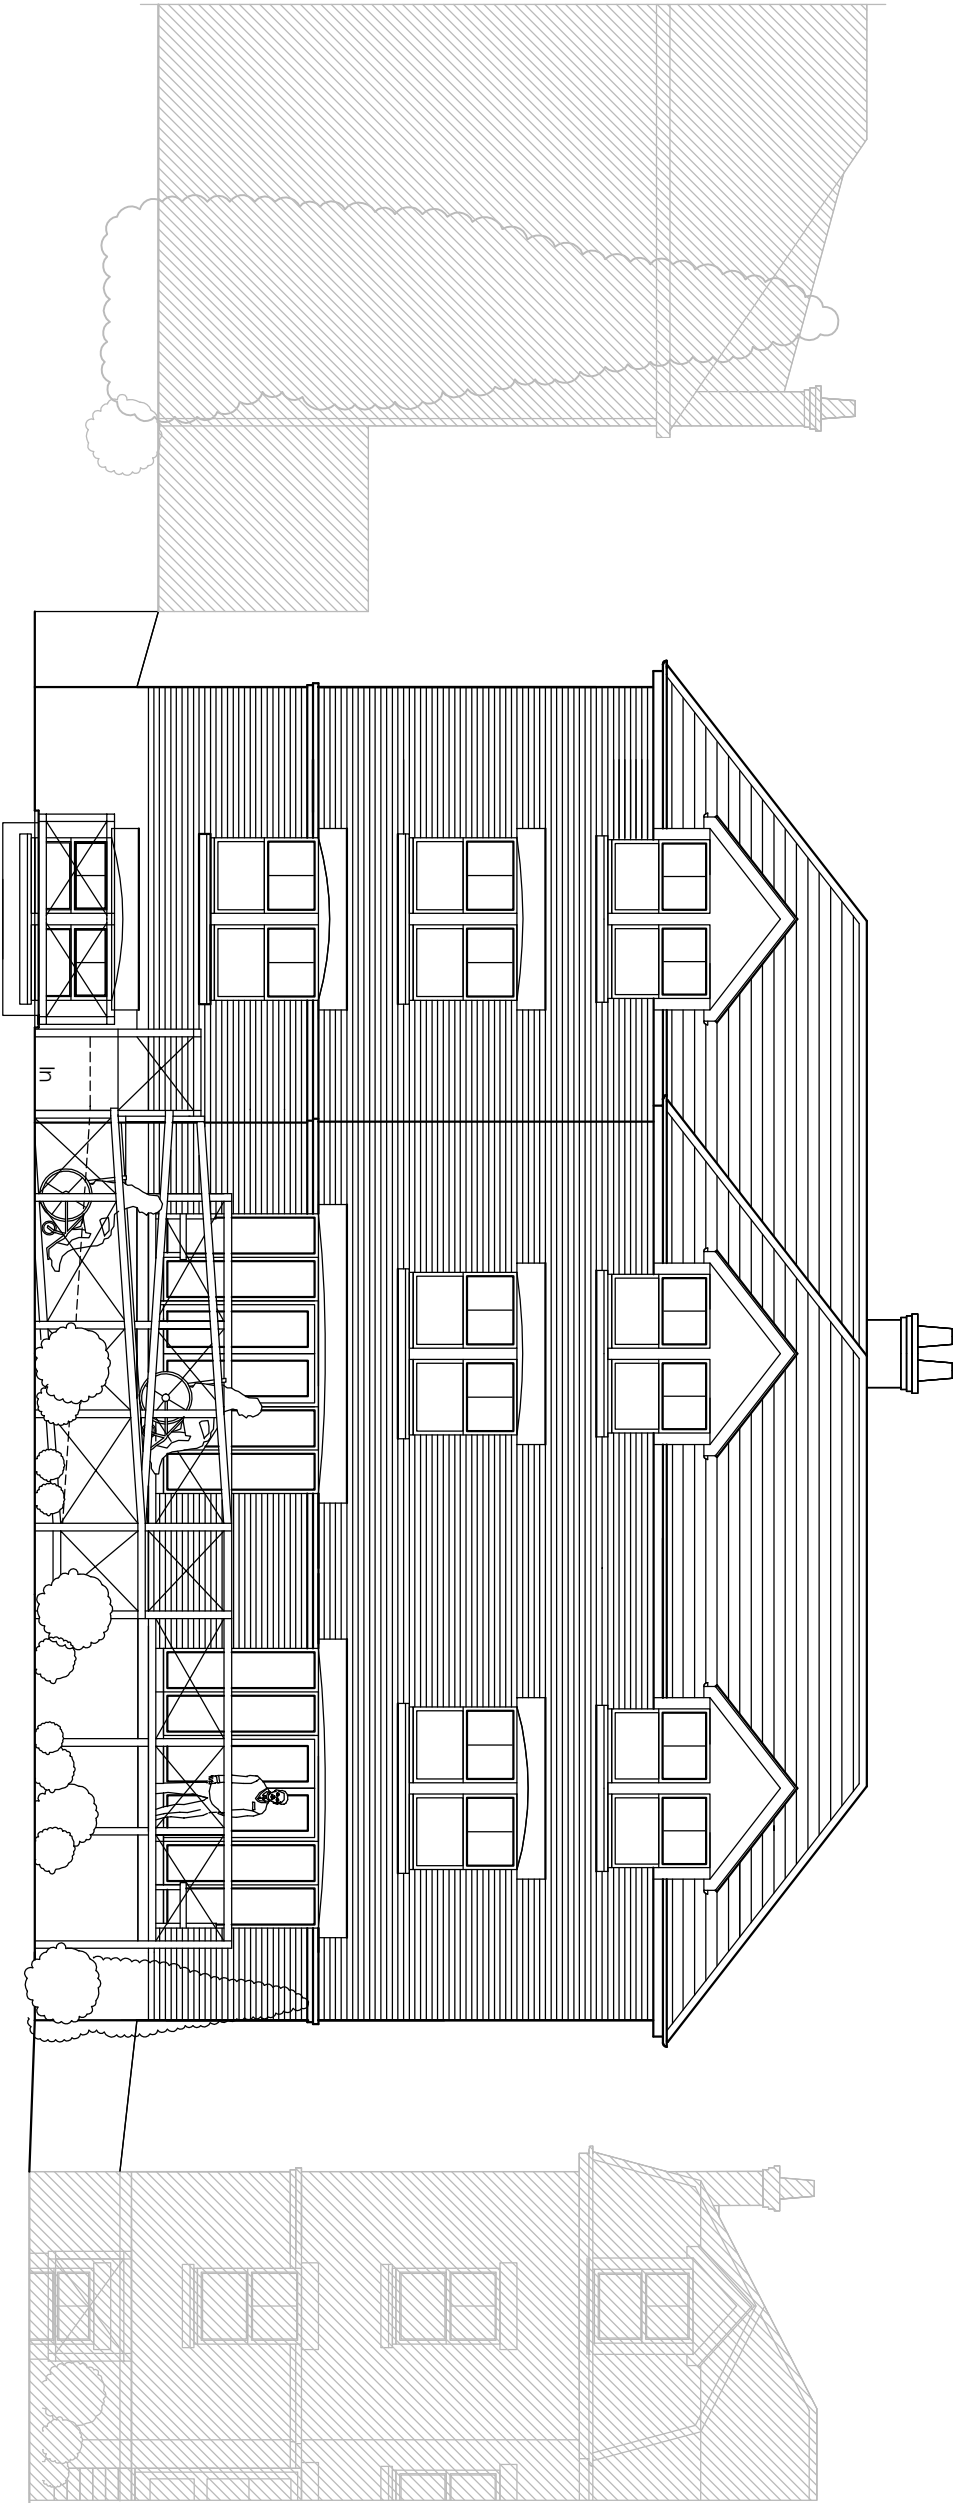

Rear elevation

S C A L E
0m 1m 2m 3m

1/100 A3
FRONT/REAR ELEVATIONS

MATERIALS
Roof: smooth eitrnite slates,
Walls: multi red stock
facing bricks
to approval,
Faciass: white UPVC,
Windows: white UPVC,
Gutters: black UPVC.

LF DESIGN ENTERPRISES		DATE
URBAN DESIGN & ARCHITECTURAL SERVICES		October 2018
37 Douglas Ave, S14 6JY Stoke-on-Trent		SCALE A3/B1:100
Tel: 01799 411 147 Mob: 07914 66 36 63 E-mail: info@lf-design.co.uk www.lfdesign.co.uk		REV.
CLIENT Seymour House Residential Care Homes LTD	PROJECT NUMBER	
PROJECT TITLE Proposed development Residential Care Home 22-30 Chester Road, Northwood Levens	DRAWING TITLE Front/Rear Elevations	
	DRAWING No. SC07/18-10	