



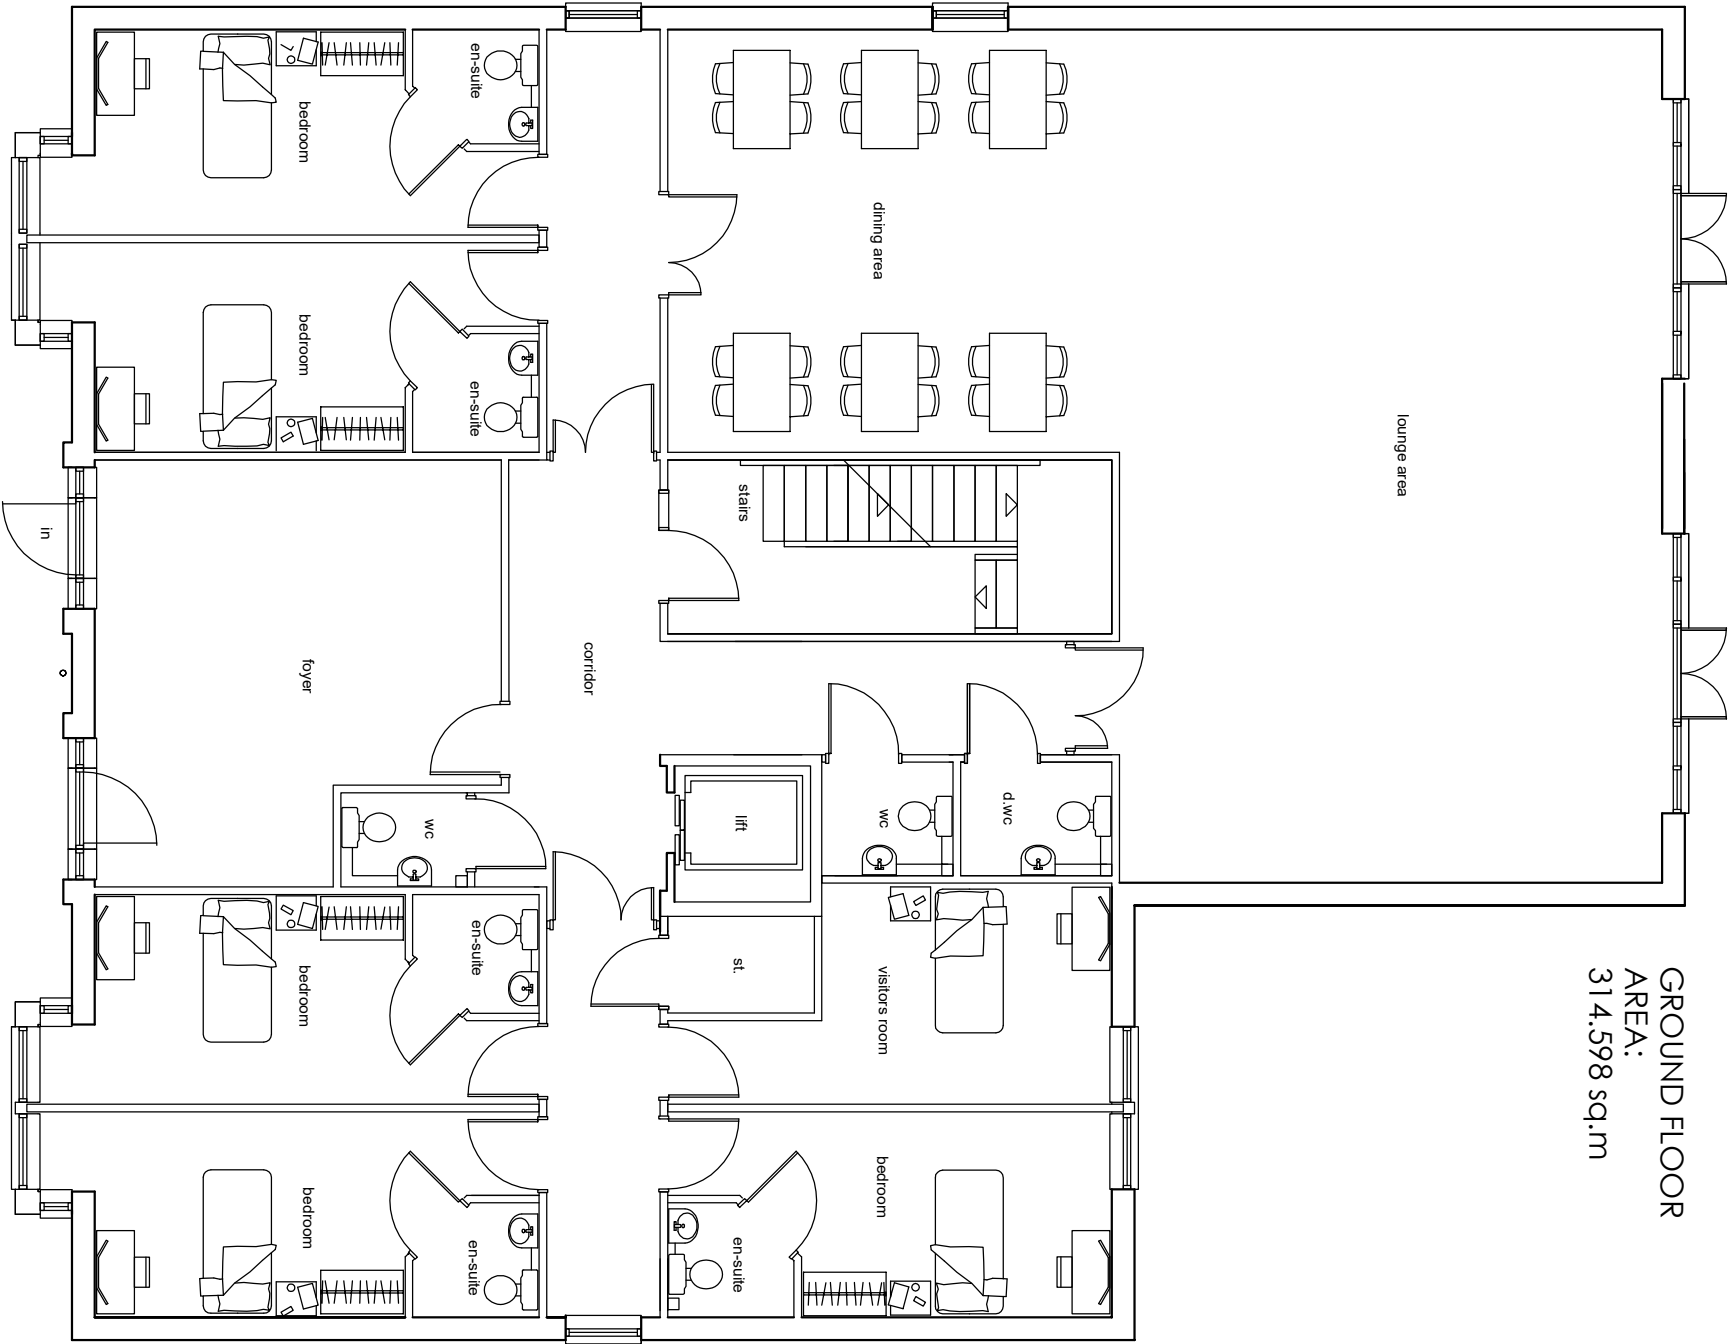

Ground floor plan

SCHEDULE

Acommodation 29 bedrooms,
2 bathrooms, 1 wet/shower room

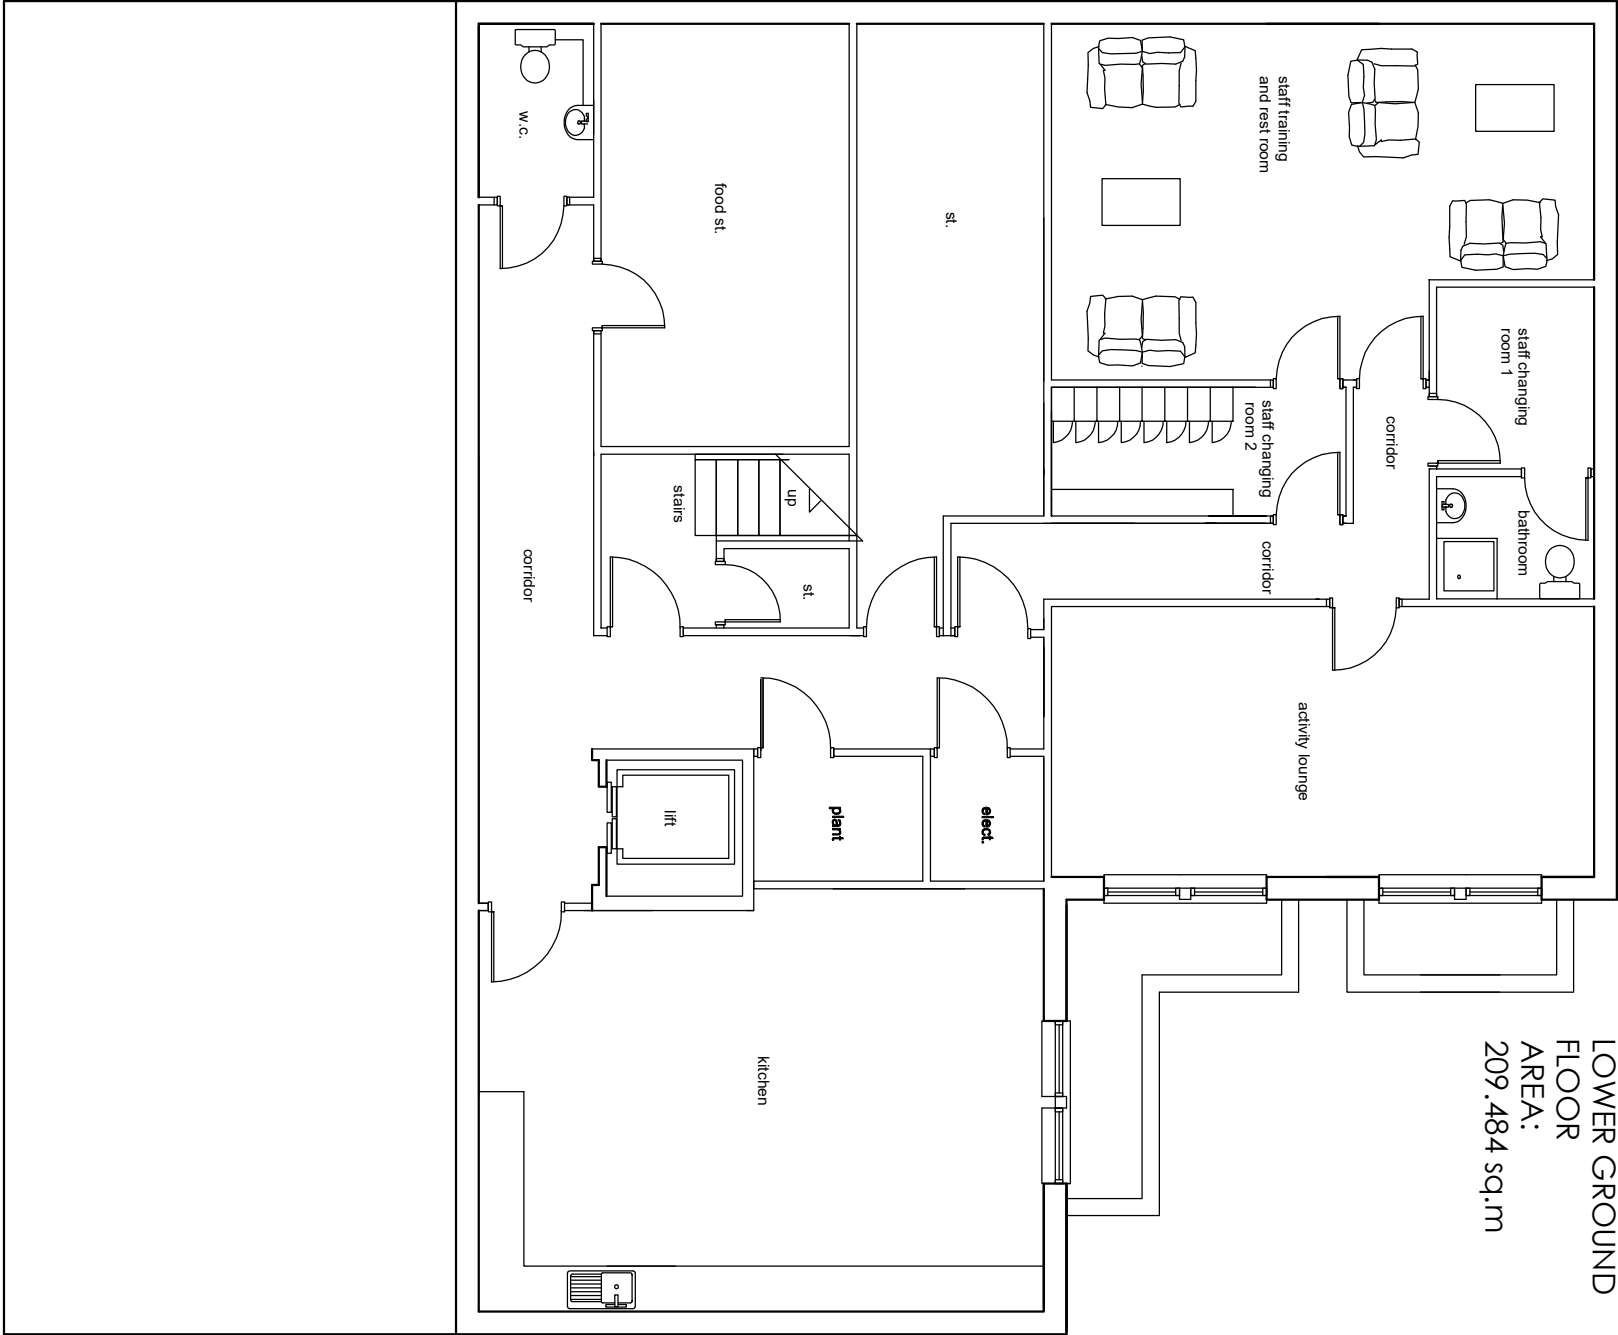

Lower ground floor plan

S C A L E

0m 1m 2m 3m

1/100 A3

GROUND / LOWER GROUND FLOOR PLANS

LF DESIGN ENTERPRISES		CLIENT	PROJECT NUMBER	DATE
URBAN DESIGN & ARCHITECTURAL SERVICES		Seymour House Residential Care Homes LTD		October 2018
37 Douglas Ave, S14 5JY Stoke-on-Trent		PROJECT TITLE	DRAWING TITLE	SCALE
Tel: 01792 411 442 Mob: 07914 563683 E-mail: info@lf-design.co.uk www.lfdesign.co.uk		Proposed development, Residential Care Home 32-30 Chester Road, Northwood London	Ground / Lower Ground floor plans	A3@1:100
			DRAWING No. SCD071808	REV.