



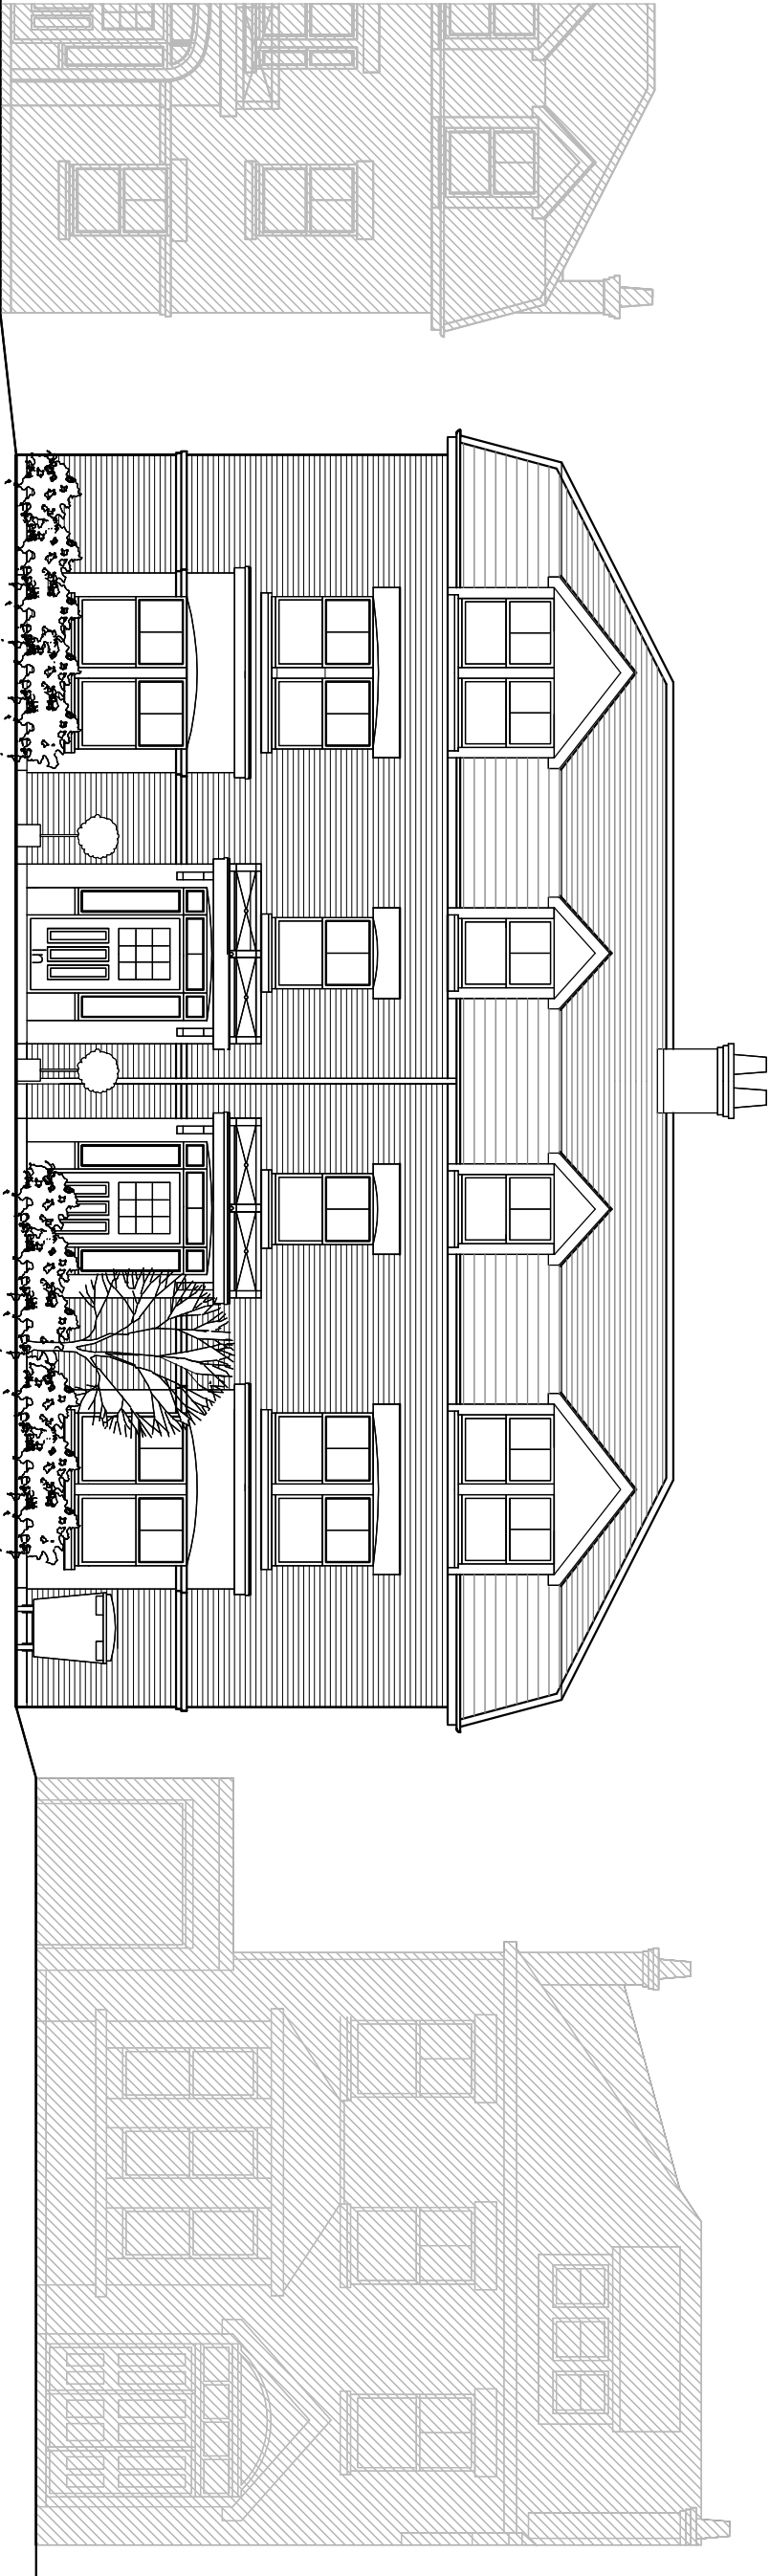

Front elevation

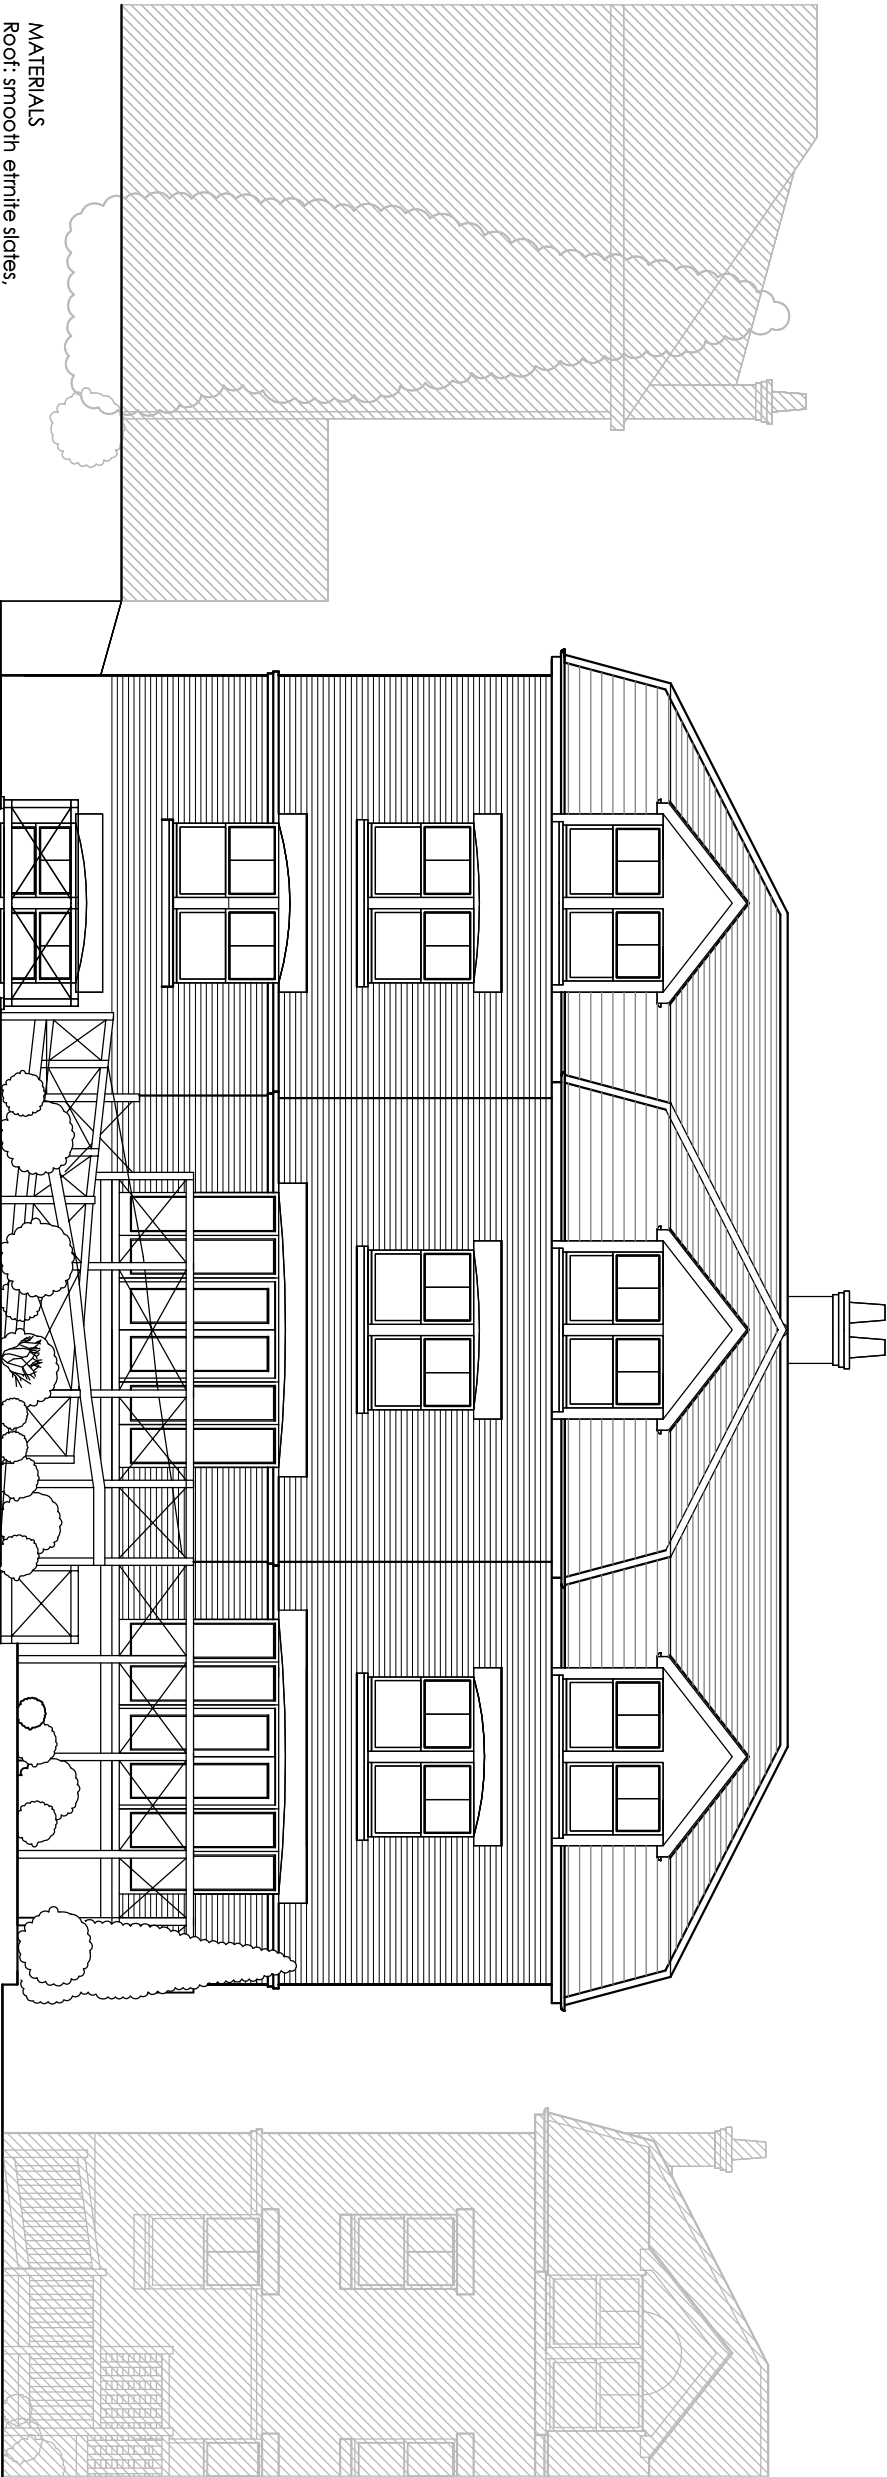

MATERIALS
Roof: smooth eimite slates,
Walls: multi red stock
facing bricks
to approval,
Fascias: white UPVC,
Windows: white UPVC,
Gutters: black UPVC.

Rear elevation

S C A L E
0m 1m 2m 3m

1/100 A3
FRONT/REAR ELEVATIONS

LF DESIGN ENTERPRISES		CLIENT	PROJECT NUMBER	DATE
URBAN DESIGN & ARCHITECTURAL SERVICES		Seymour House Residential Care Homes LTD		March 2020
37 Douglas Av, SH4 3YF		PROJECT TITLE	DRAWING TITLE	SCALE
Tel: 01782 441 847		Proposed development	Front/Rear Elevations	A3@1:100
Fax: 01782 441 848		Residential Care Home	32-30 Chesters Road	
Email: info@lfdesignuk		32-30 Chesters Road, Northwood	DRAWING No. SCH02-26-10	REV. A, Sep 2020
www.lfwide-design.co.uk		London		