



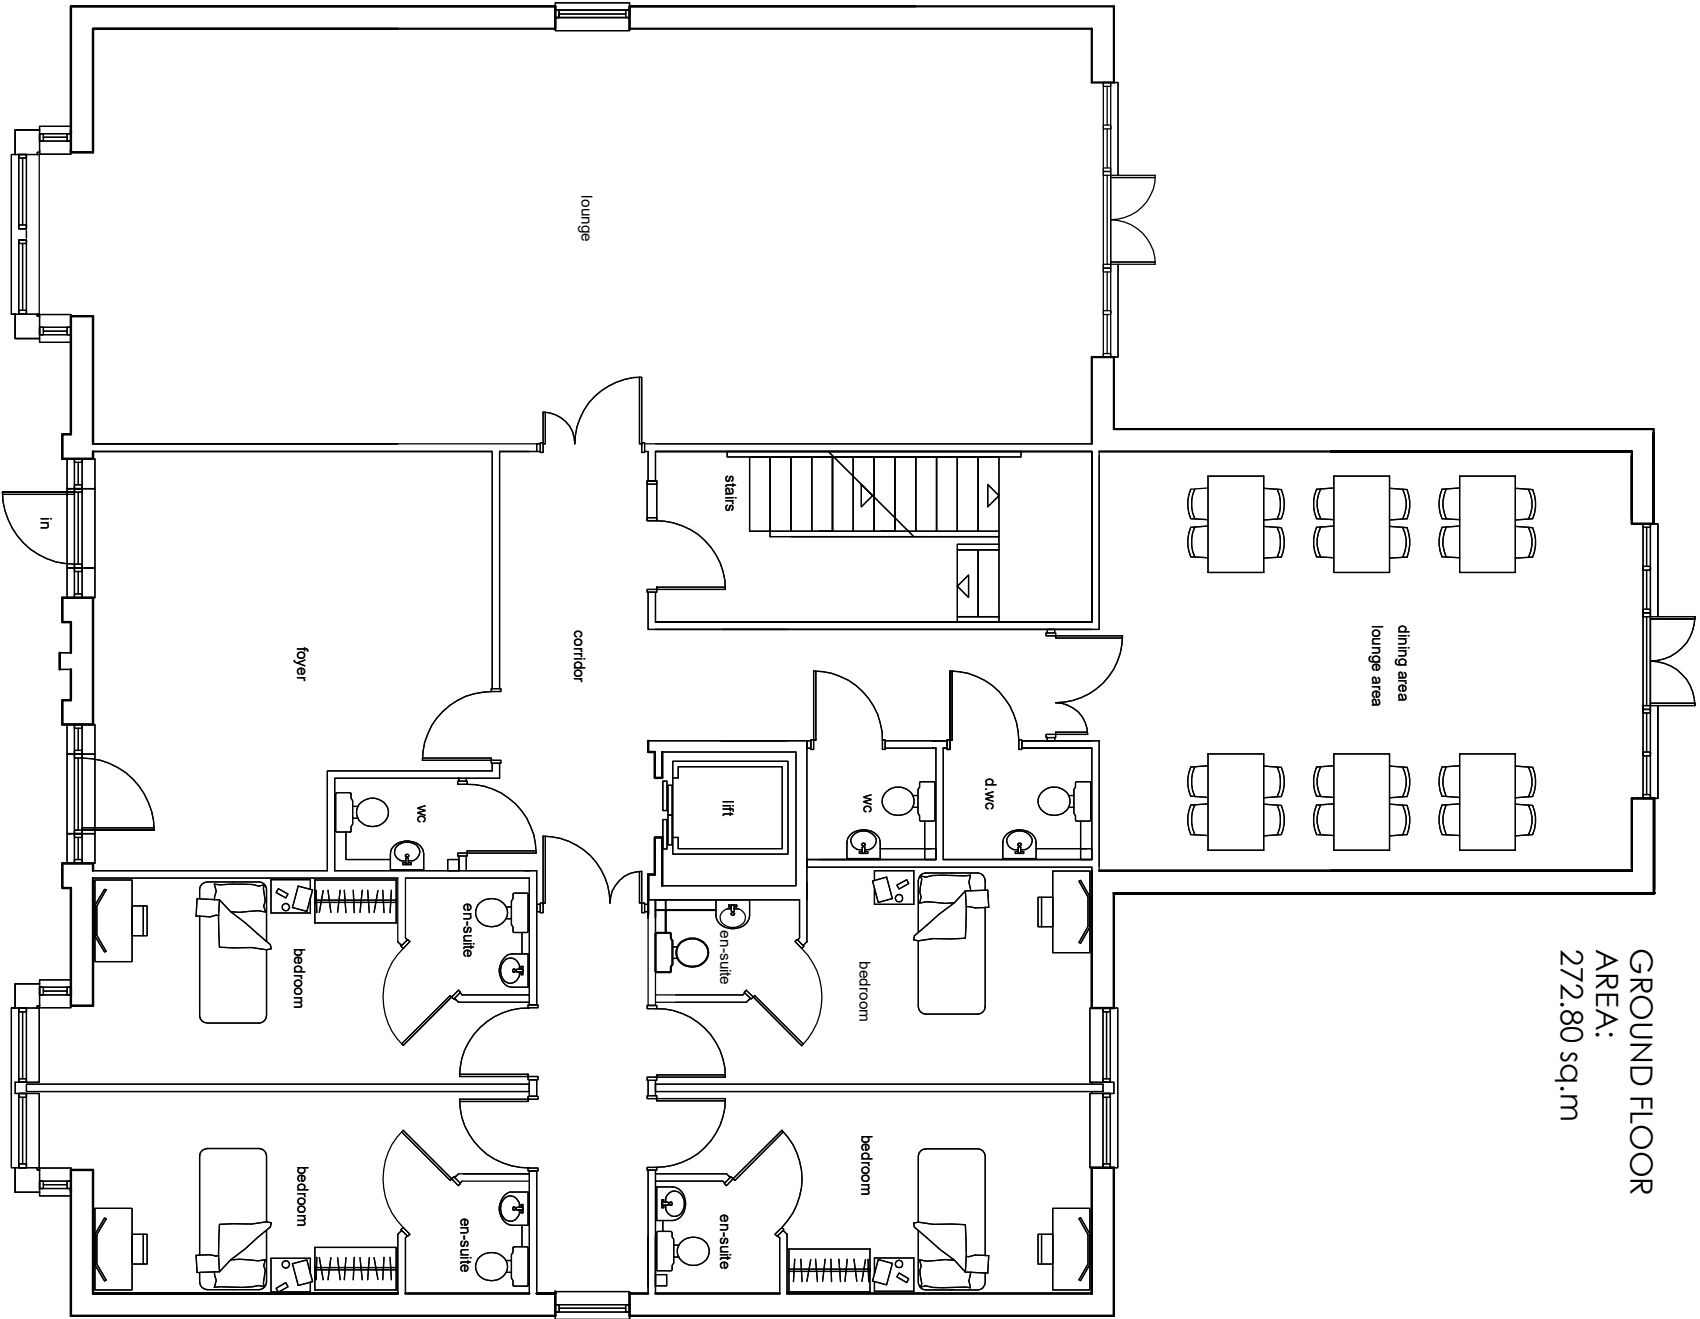

GROUND FLOOR
AREA:
272.80 sq.m

Ground floor plan

SCHEDULE
Accommodation 26 bedrooms,
2 bathrooms, 1 wet/shower room

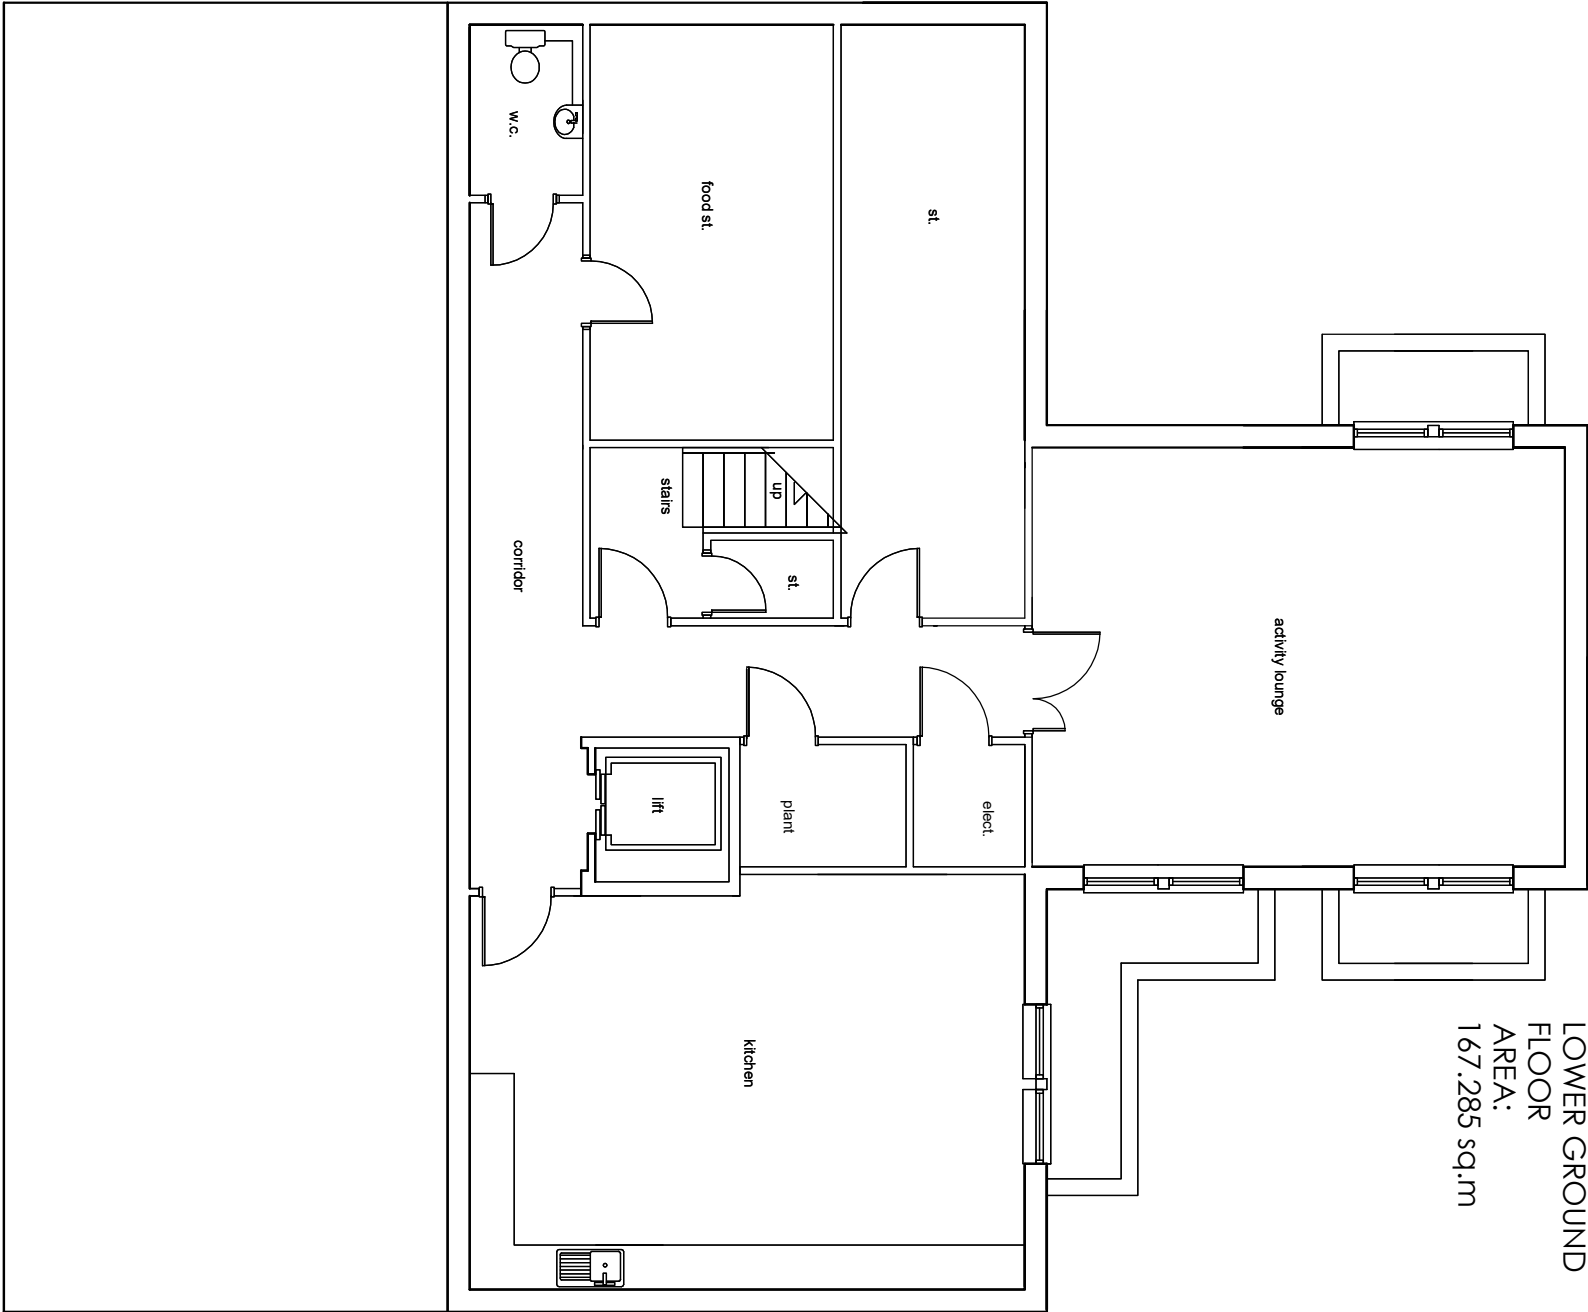

LOWER GROUND
FLOOR
AREA:
167.285 sq.m

Lower ground floor plan

S C A L E
0m 1m 2m 3m

1/100 A3
GROUND / LOWER GROUND FLOOR PLANS

LF DESIGN ENTERPRISES URBAN DESIGN & ARCHITECTURAL SERVICES 37 Douglas Ave, SH4 5JY Mobile: 07754 453454 Email: info@lndesignuk www.lndesign-uk.co.uk	CLIENT Seymour House Residential Care Homes LTD	PROJECT NUMBER	DATE March 2020
	PROJECT TITLE Proposed development, Residential Care Home 32-30 Chester Road, Normwood London	DRAWING TITLE Ground / Lower Ground floor plans, 32-30 Chester Road DRAWING No. SCH02.20.08	SCALE A3@1:100
			REV.