
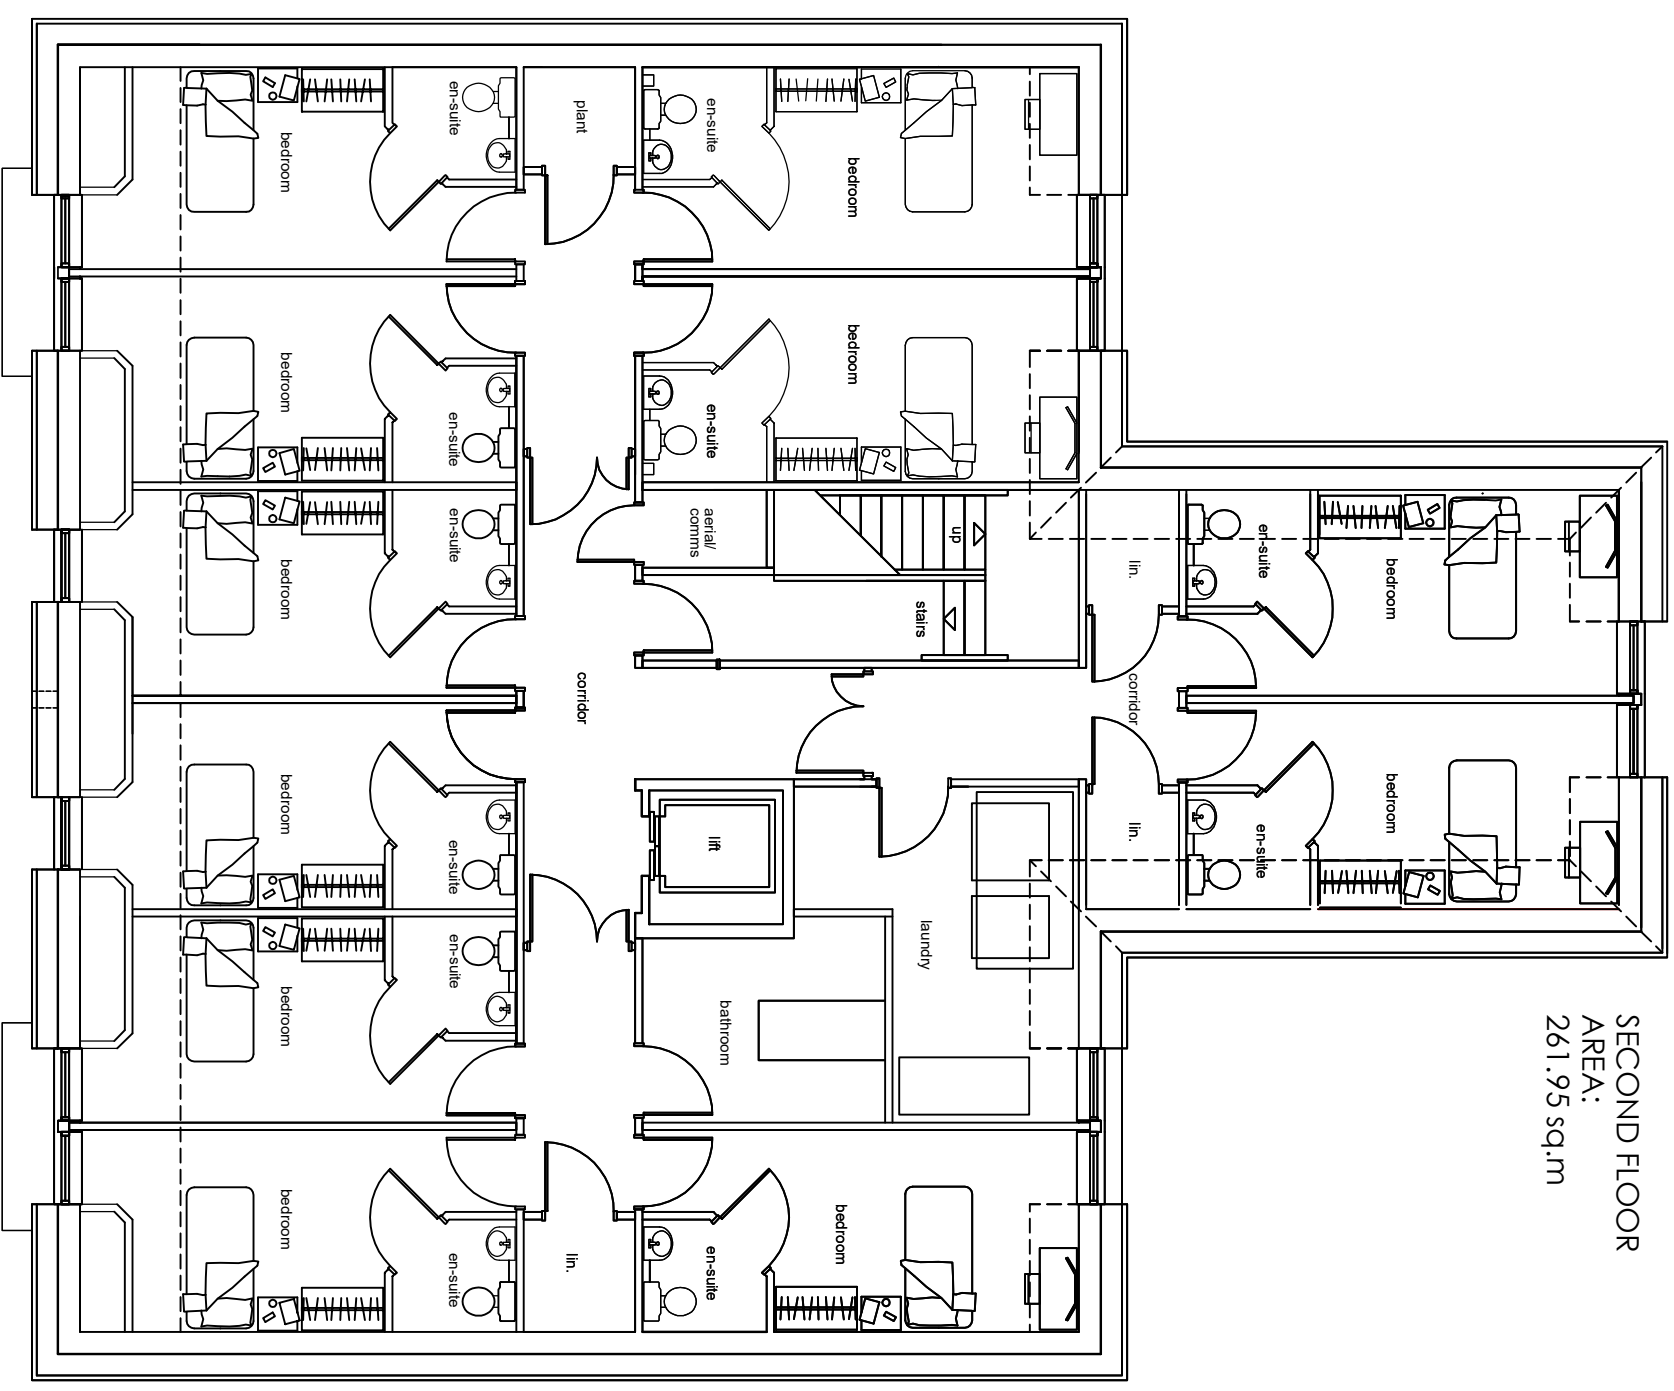


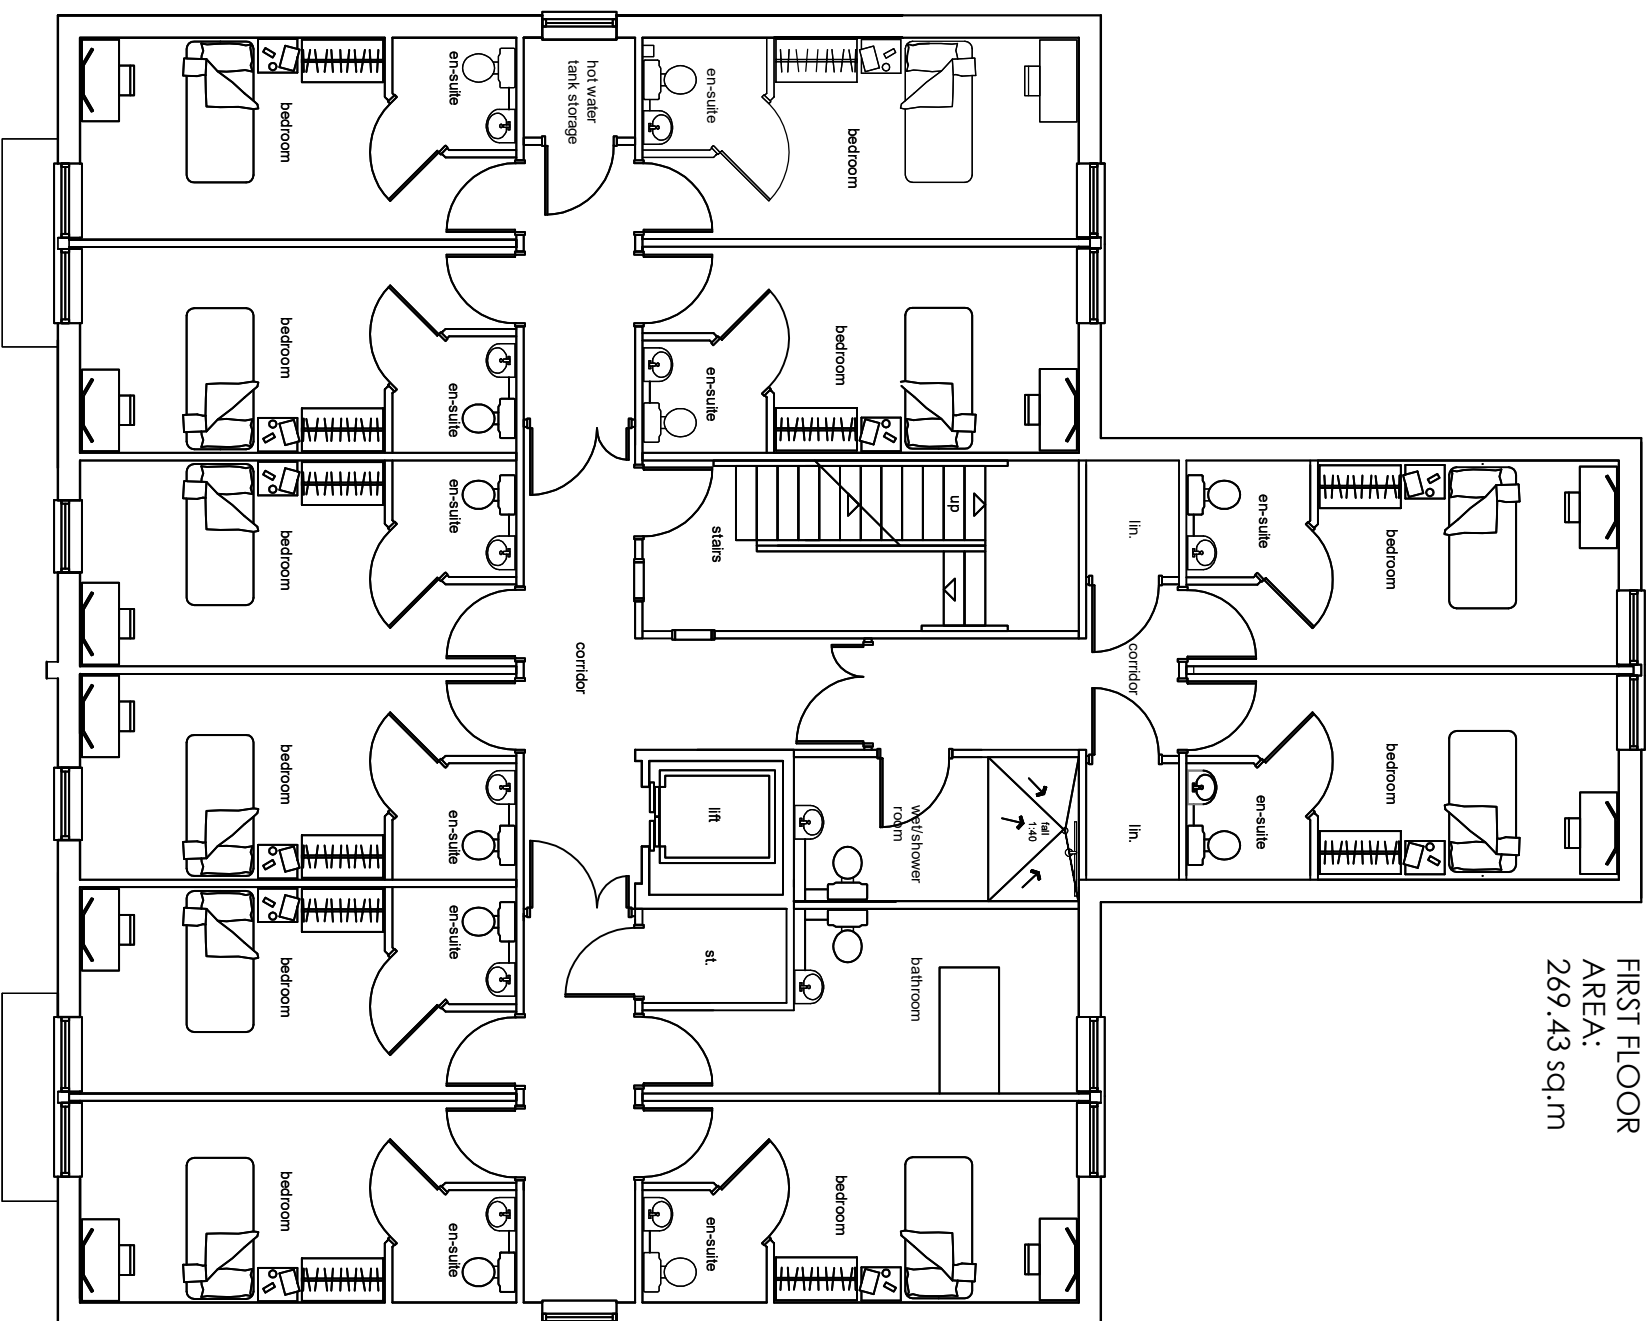

SCALE

0m 1m 2m 3m

1/100 A3
FIRST/SECOND FLOOR PLANS

FIRST/SECOND FLOOR PLANS

LF DESIGN ENTERPRISES URBAN DESIGN & ARCHITECTURAL SERVICES 37 DOUGLAS AV, ST4 5JY STAKEPOLE Tel: 01782 411 980 www.lfdesign.co.uk Email: info@lf-design www.lfdesign-design.co.uk	CLIENT	Seymour House Residential Care Homes LTD
	PROJECT TITLE	Proposed development Residential Care Home 32 - 30 Claxton Road, Northwood London
	PROJECT NUMBER	
	DRAWING TITLE	First/Second floor plans 32/30 Claxton Road
	DRAWING No	SC/02/20/07
DATE	March 2020	
SCALE	A3/1:100	
REV. 1		