



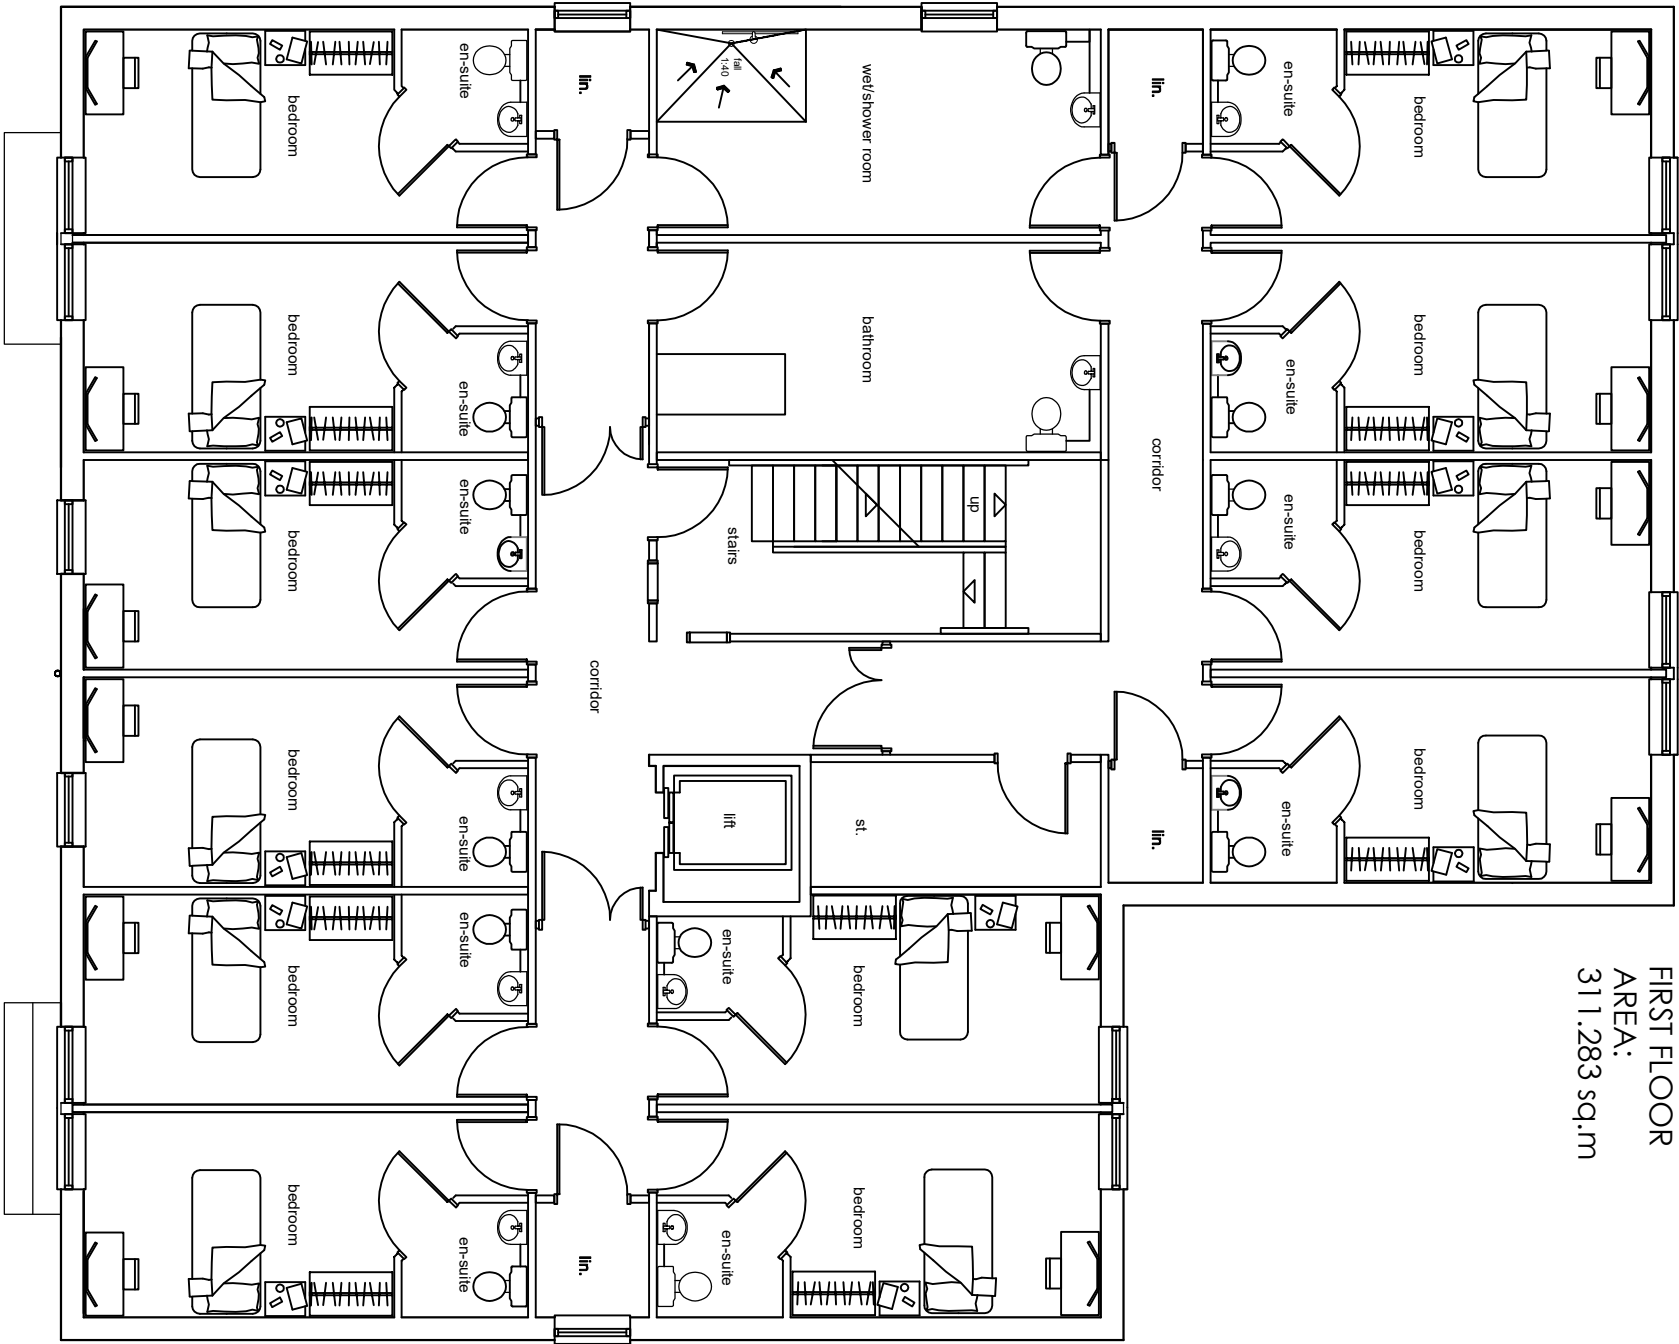

FIRST FLOOR
AREA:
311.283 sq.m

First floor plan

TOTAL FLOOR AREA:
1,146,648 sq.m

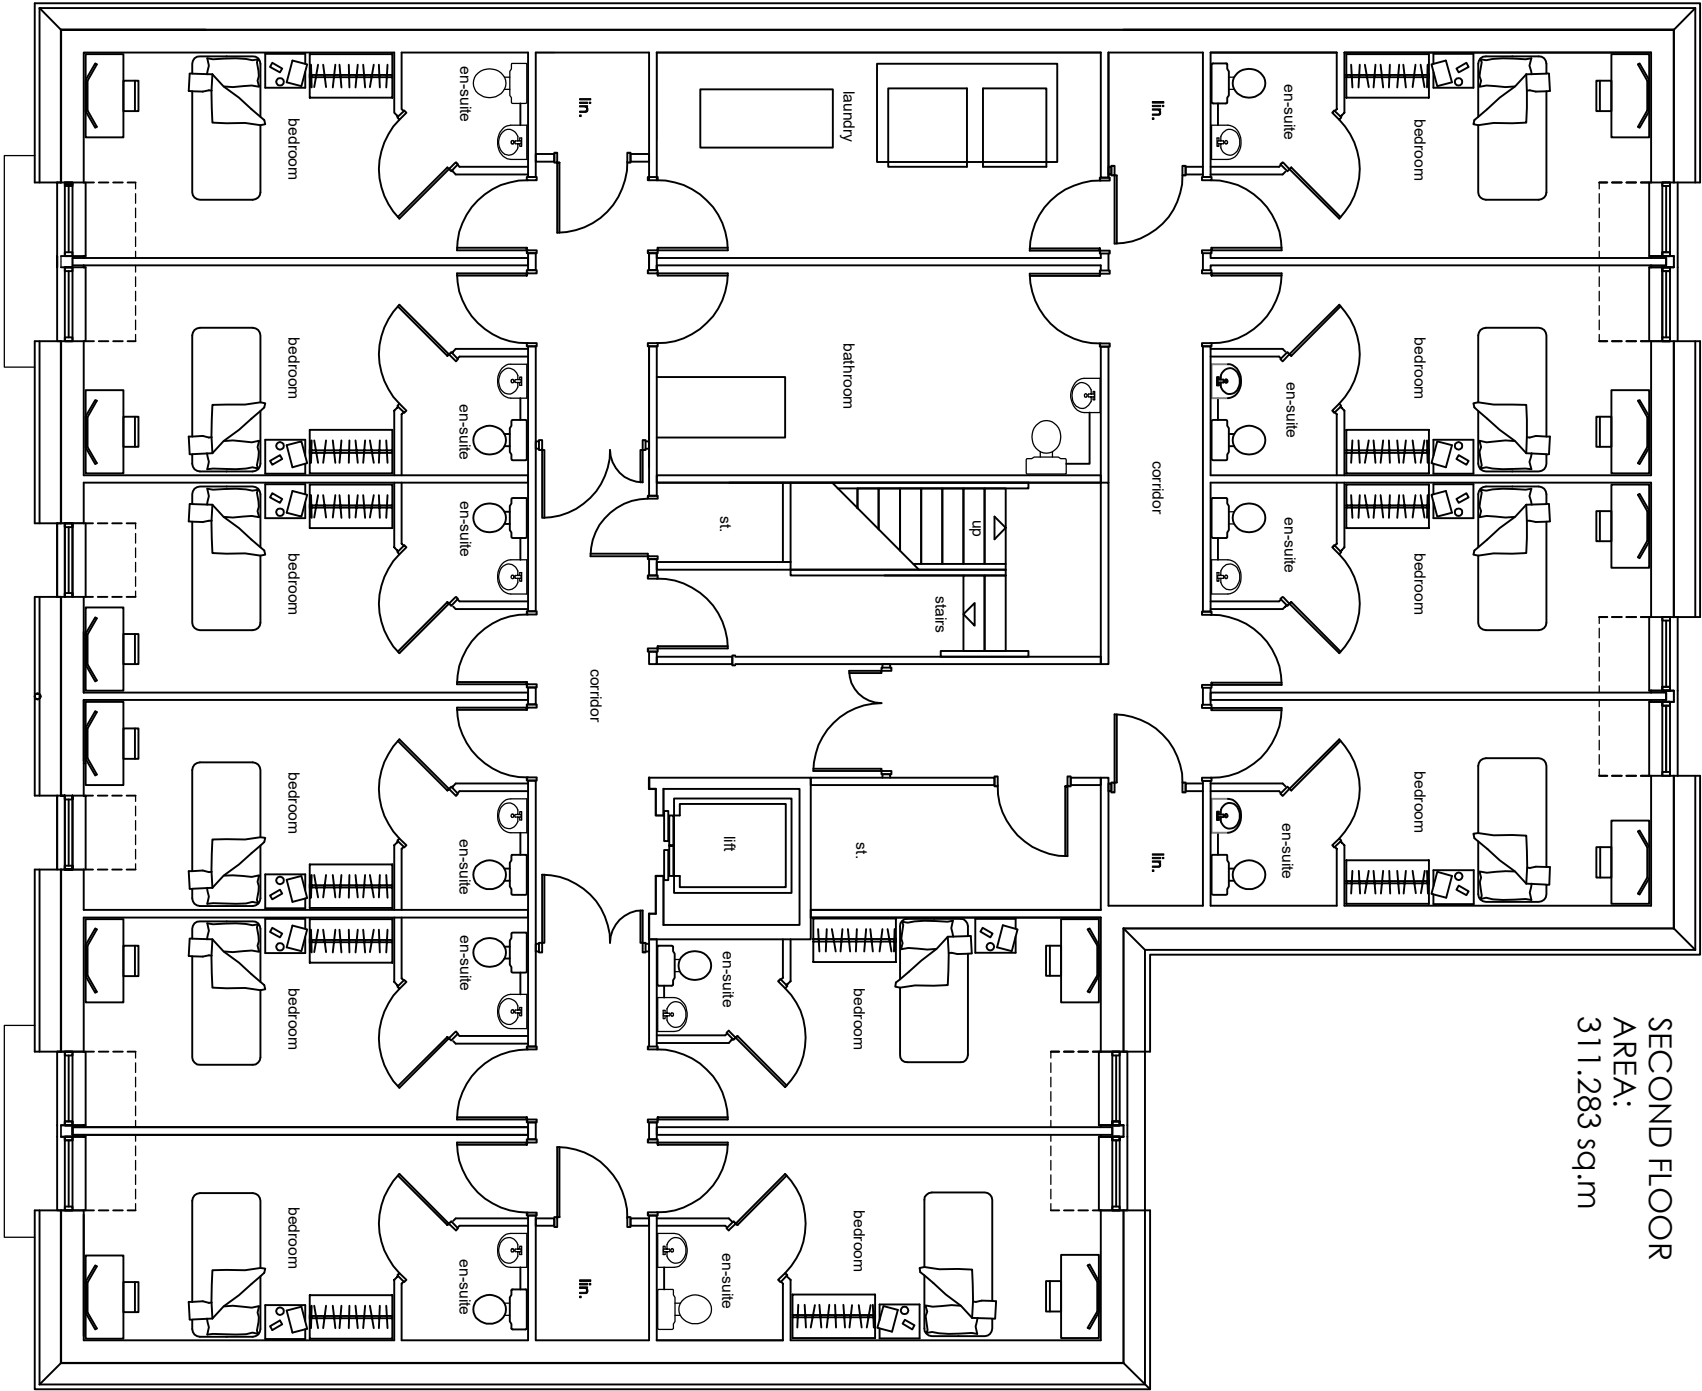

SECOND FLOOR
AREA:
311.283 sq.m

Second floor plan

S C A L E
0m 1m 2m 3m

1/100 A3
FIRST/SECOND FLOOR PLANS

CLIENT		PROJECT NUMBER	DATE
Seymour House Residential Care Homes LTD			October 2018
LF DESIGN ENTERPRISES		DRAWING TITLE	SCALE
URBAN DESIGN & ARCHITECTURAL SERVICES		First/Second floor plans	A3/1:100
37 Douglas Ln, S14 6JY Tel: 01793 411 442 Mob: 07914 663683 E-mail: info@lf-design.co.uk www.lfdesign.co.uk		DRAWING No: SC0071607	REV: 1
Proposed development, Residential Care Home 32-30 Chester Road, Northwood London			