


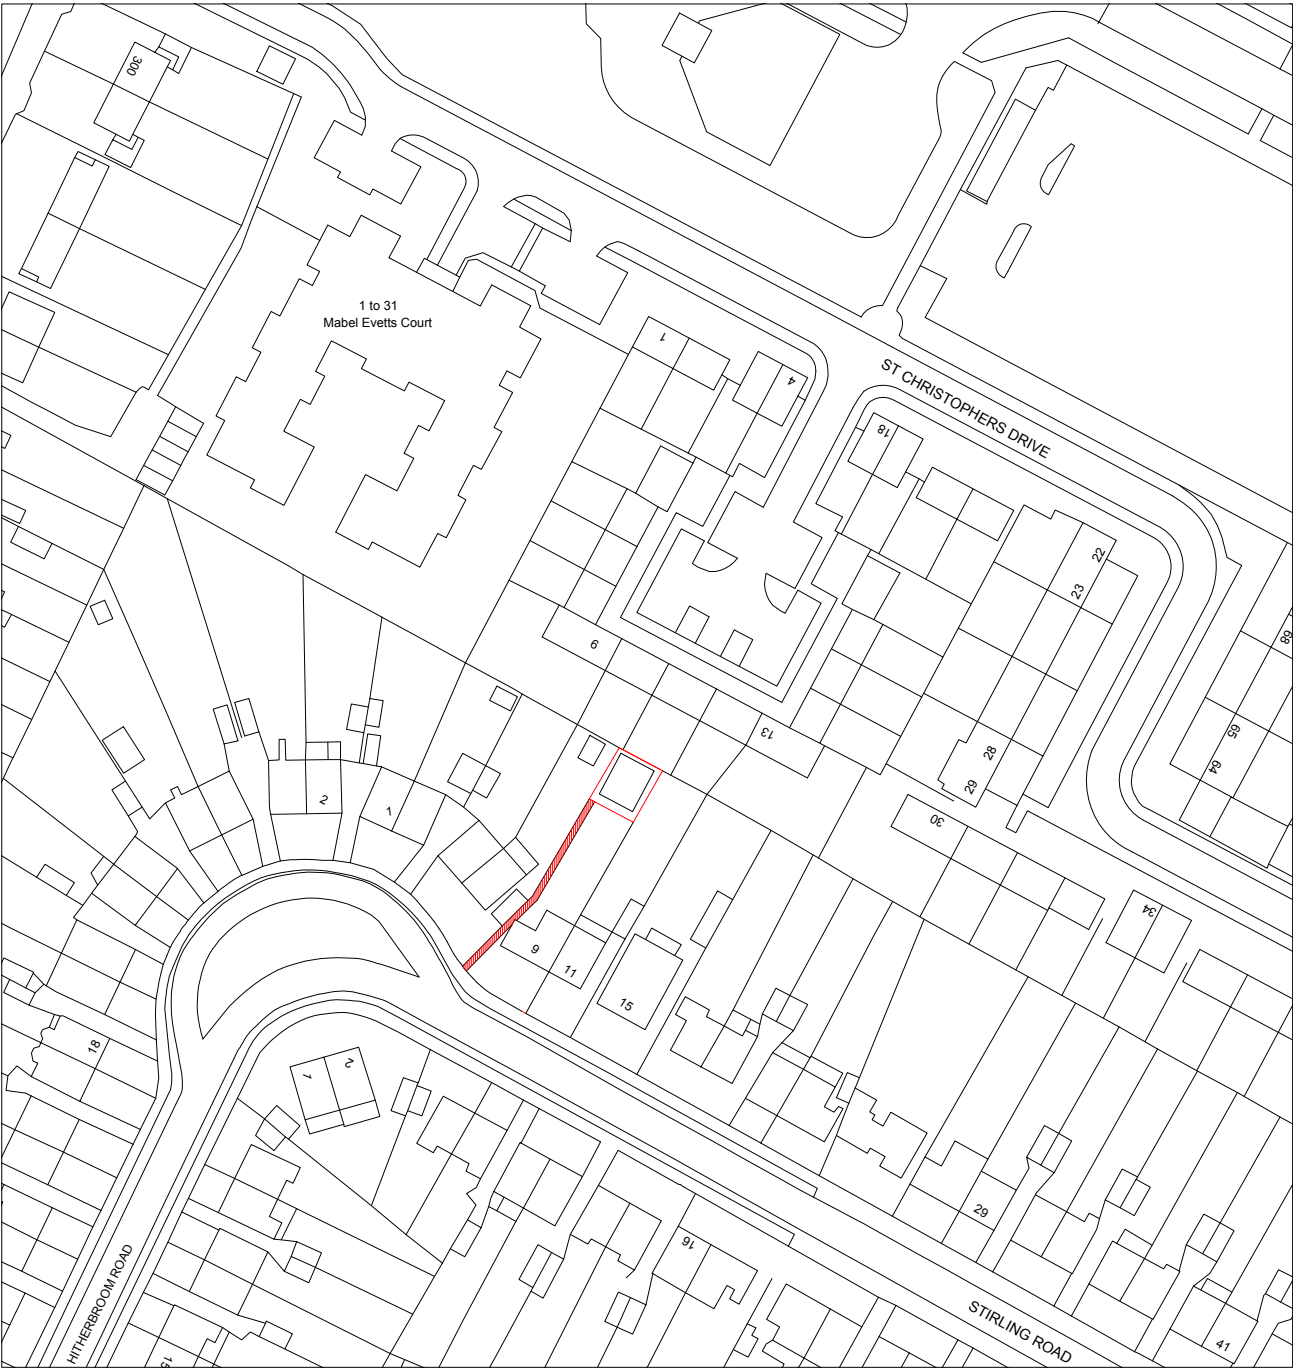


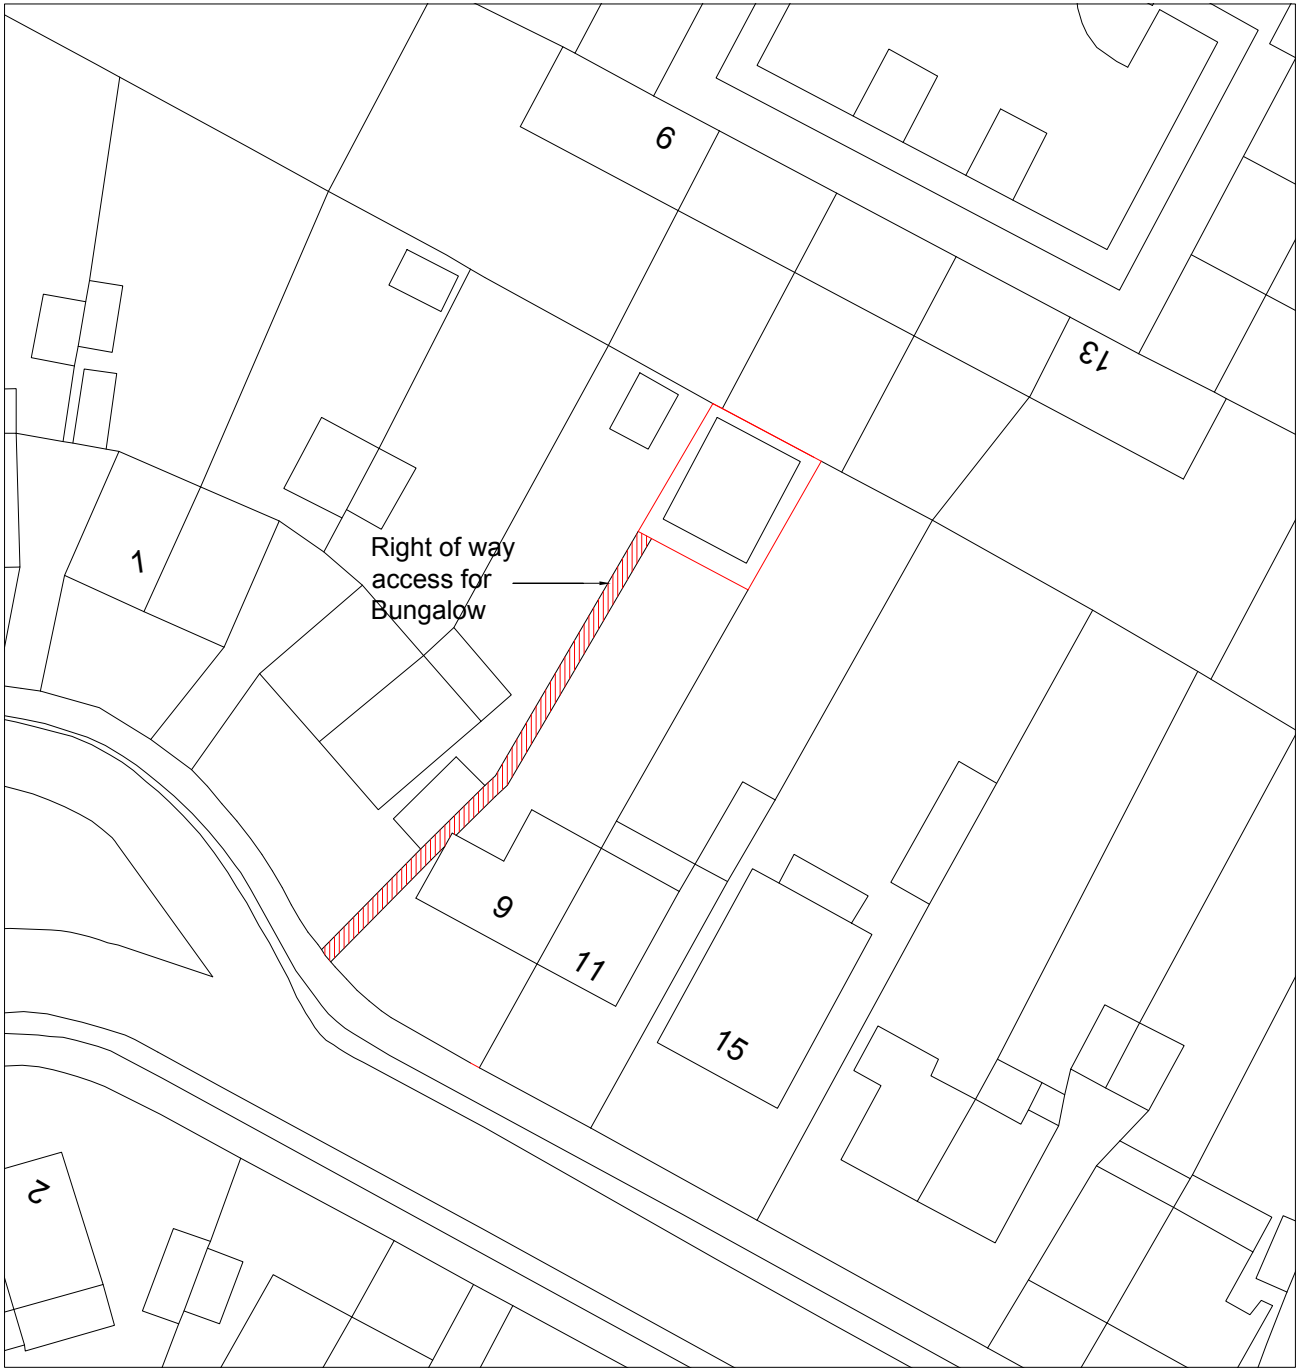

Location Plan
Scale:1:1250

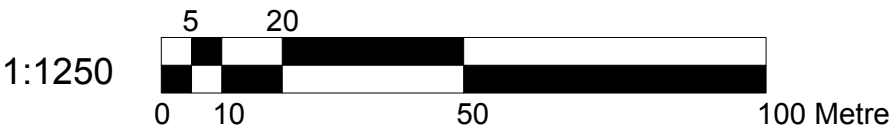

Block Plan
Scale:1:500

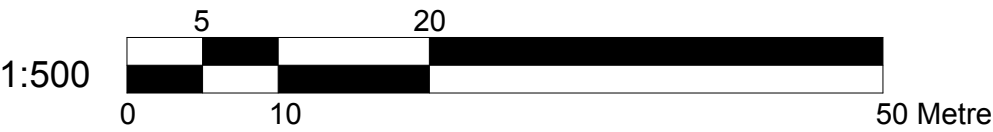

Dimensions to be verified on site
DO NOT SCALE FROM THIS DRAWING.
Any areas indicated on this drawing are for guidance only.
No responsibility is taken for their accuracy.

This drawing is the property of **BANCIL PARTNERSHIP LTD**
Copyright is reserved by them and the drawing is issued on the condition that it is not copied, reproduced, retained or disclosed to any unauthorised person, either wholly or in part without the consent in writing of **BANCIL PARTNERSHIP LTD**

Site Address:
9 Stirling Road
Hayes
UB3 3AQ

Client Detail:
9 Stirling Road
Hayes
UB3 3AQ

Title:
Site Plan

Scale: 1:200 Paper Size: A3

Drawn By: NM
Checked By: PP
Date: 04/2018
Drawing No. LW/VP/2882 - 00

Revisions:		
Rev	Revision	Date
A	Location Plan Revised	08/2018