



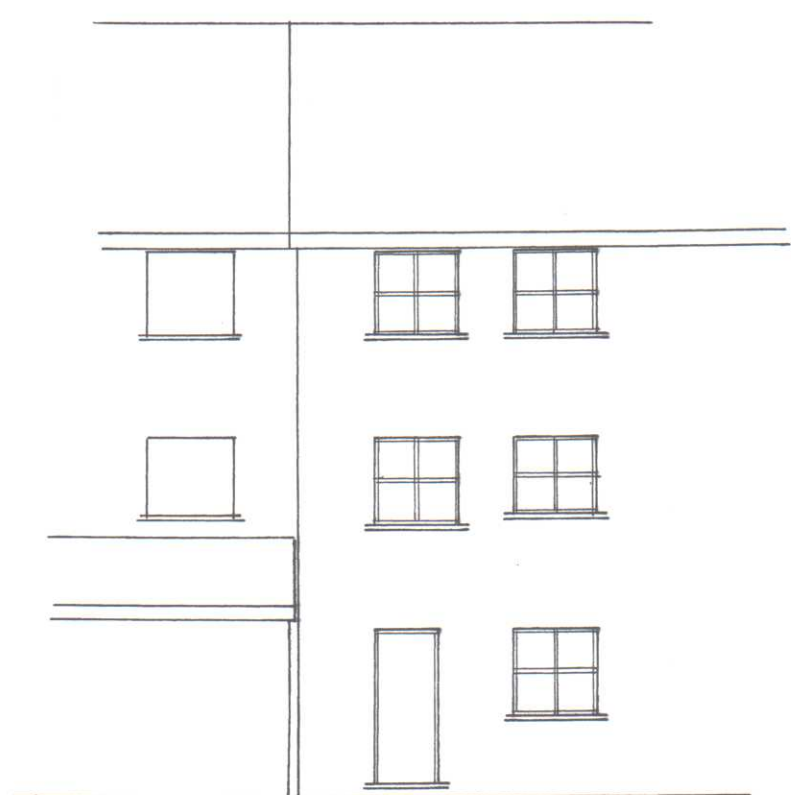


Existing
Rear Elevation 1:100

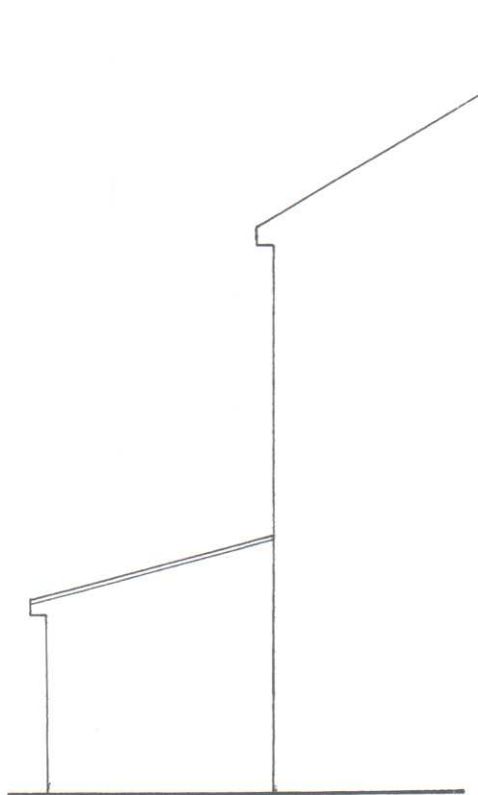


Proposed
Side Elevation



Rear Elevation

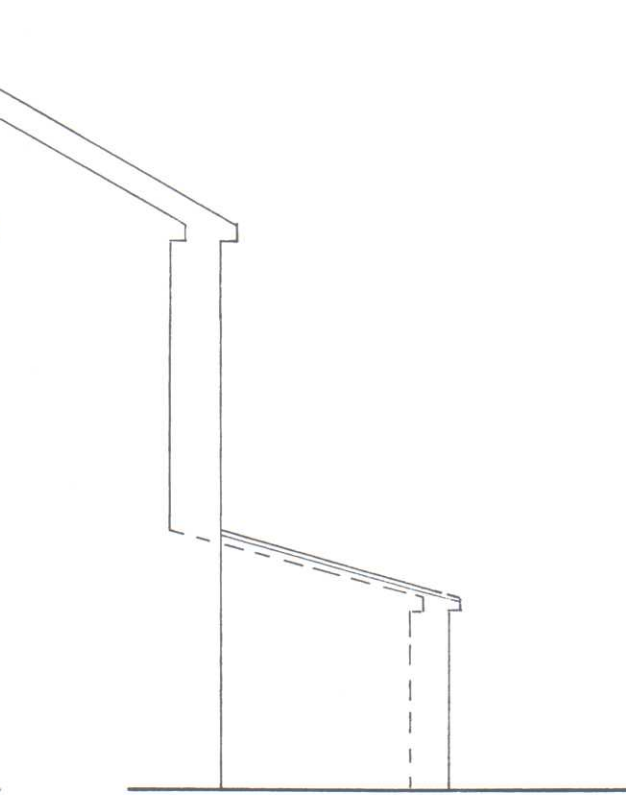


Side Elevation

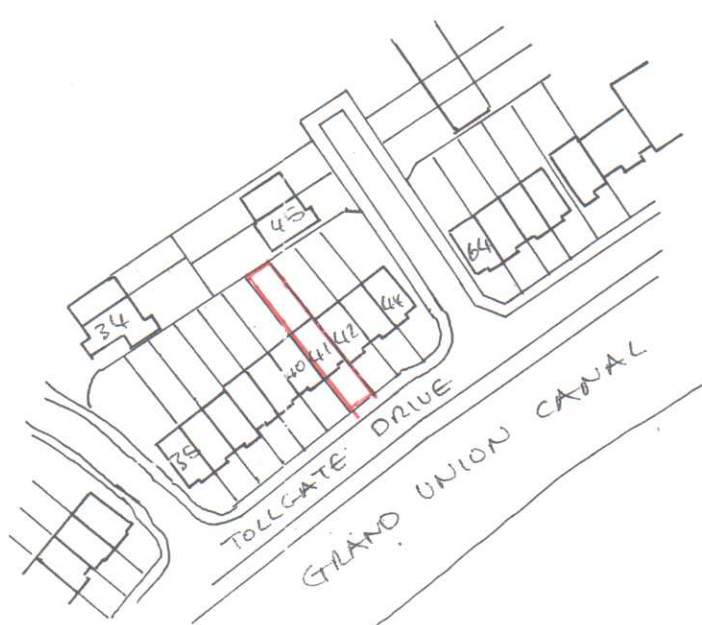


Location Plan 1:1250


NOTES:
All dimensions must be checked on site and not
scaled from this drawing.

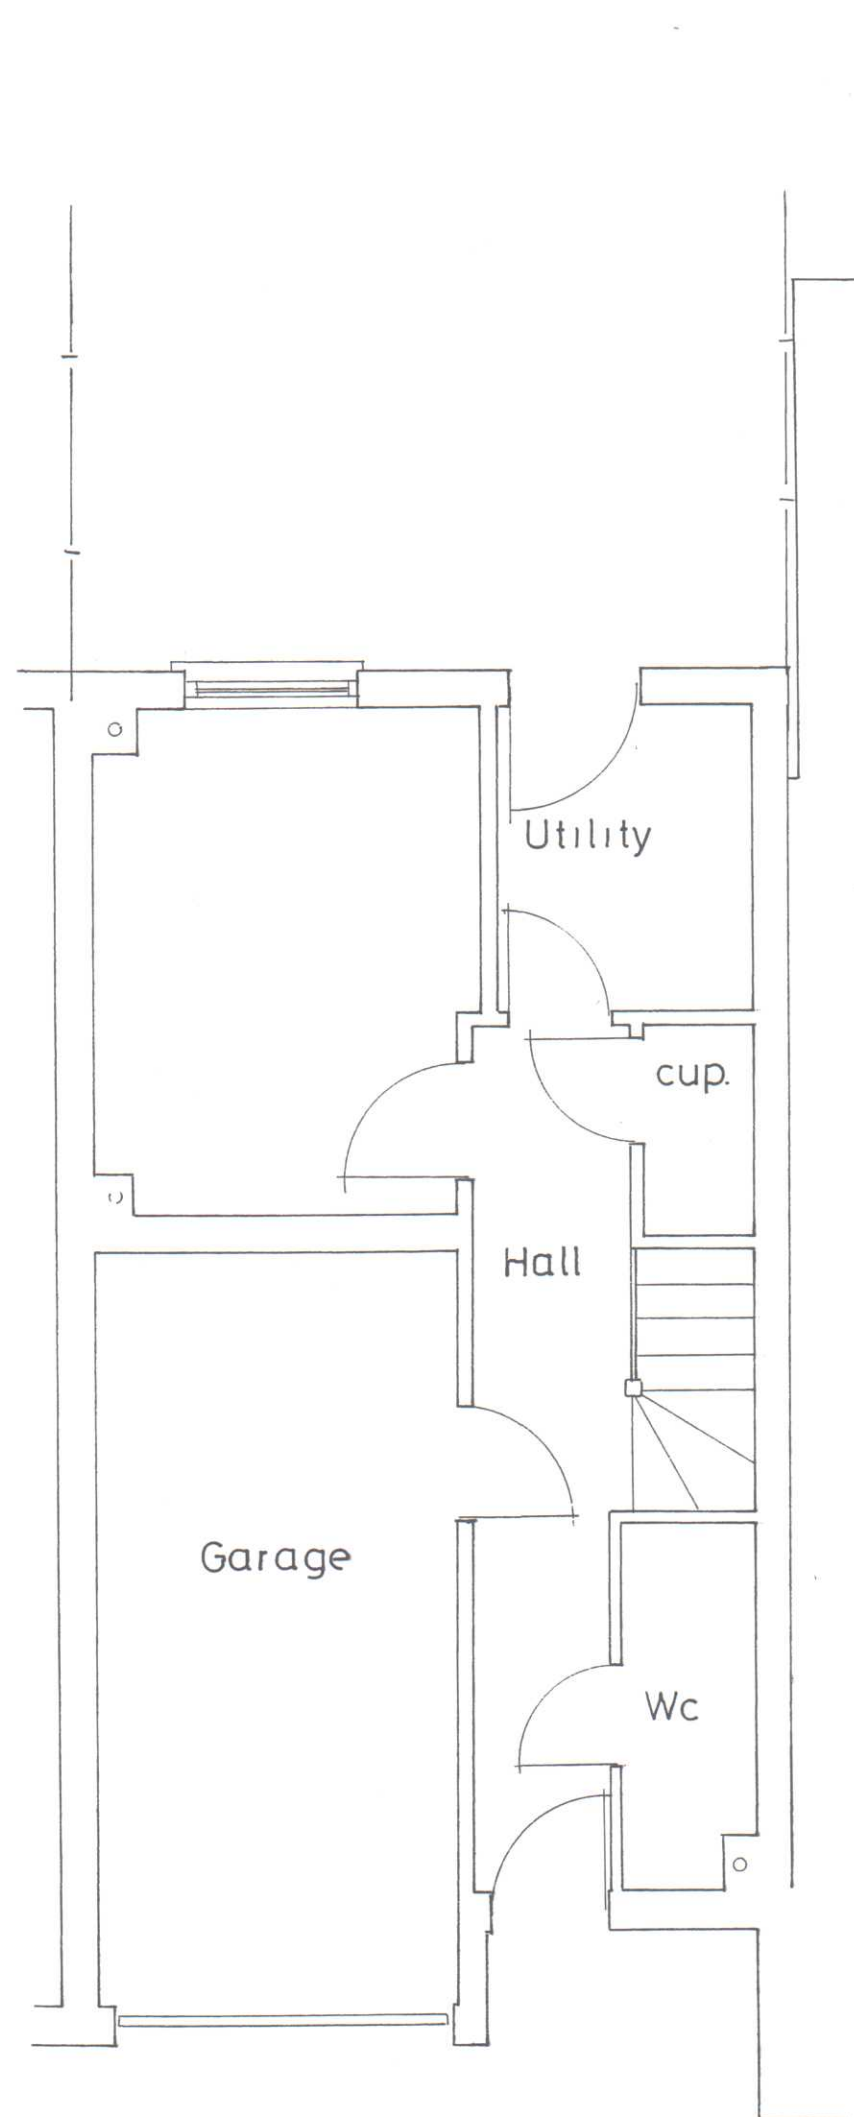


Existing Ground Floor Plan 1:50

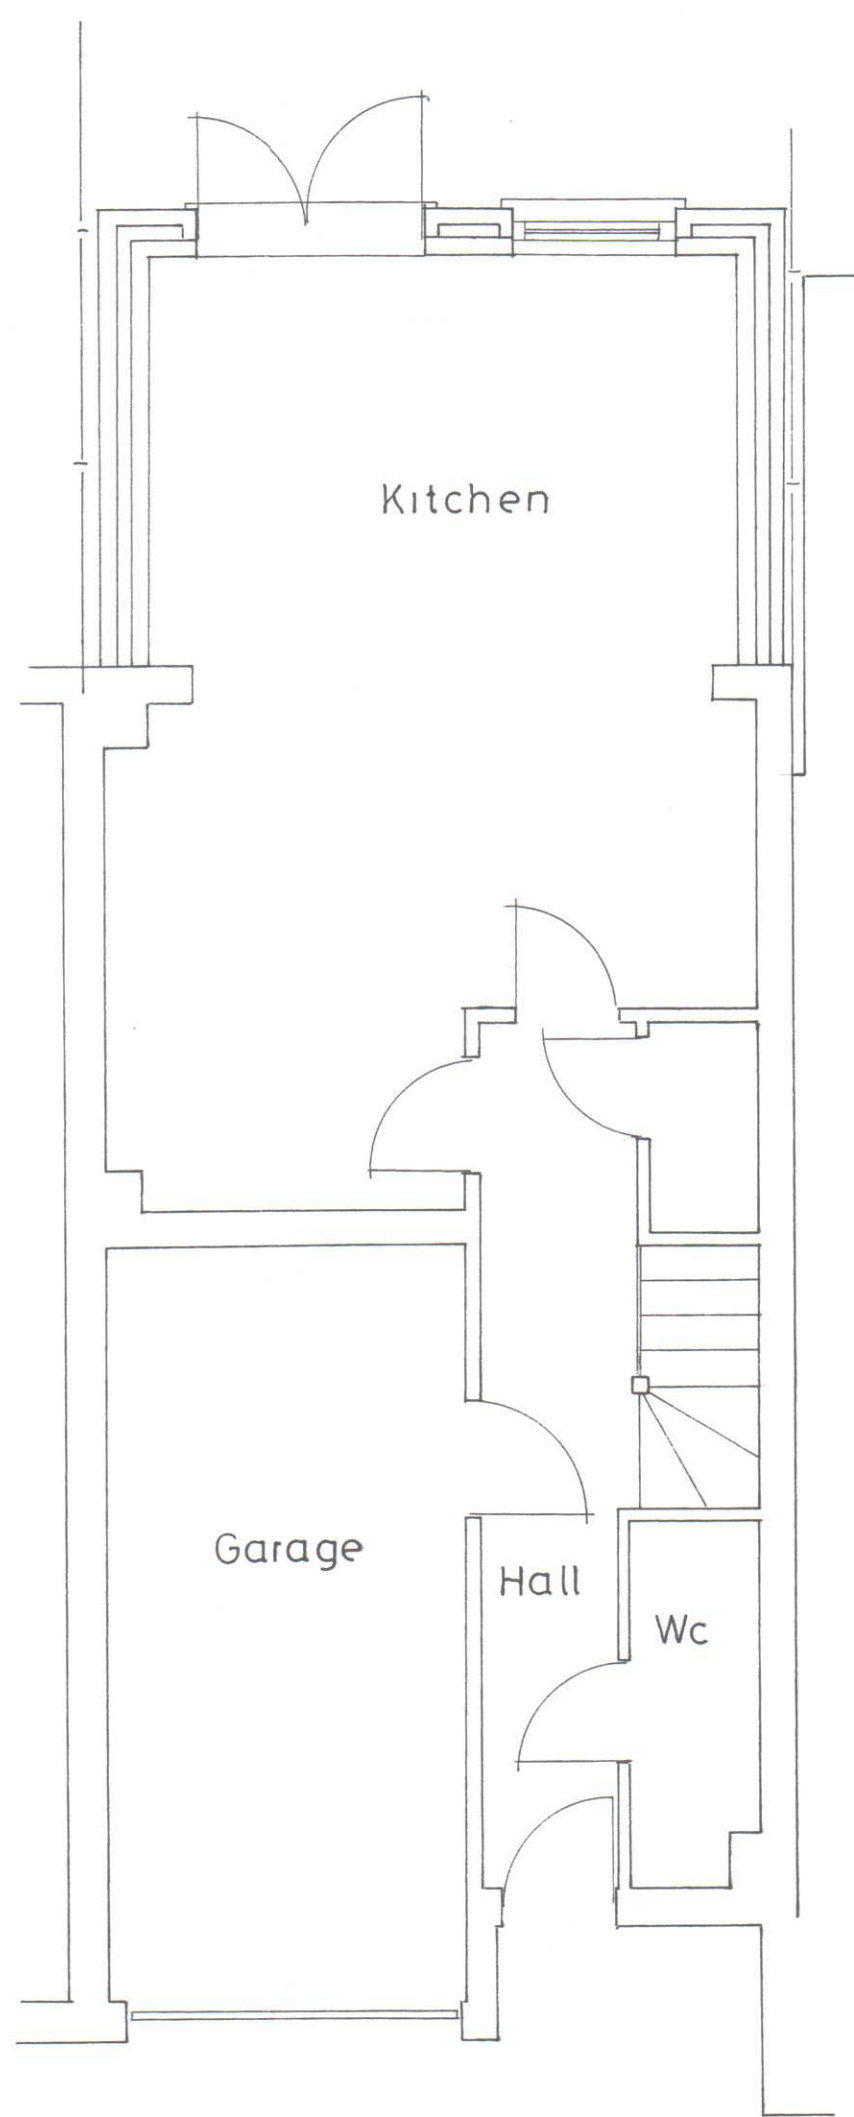


Proposed Ground Floor Plan

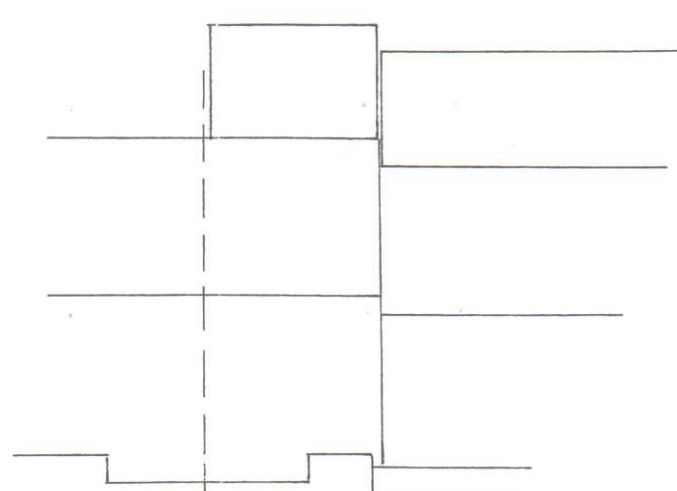

Roof Plan 1:200

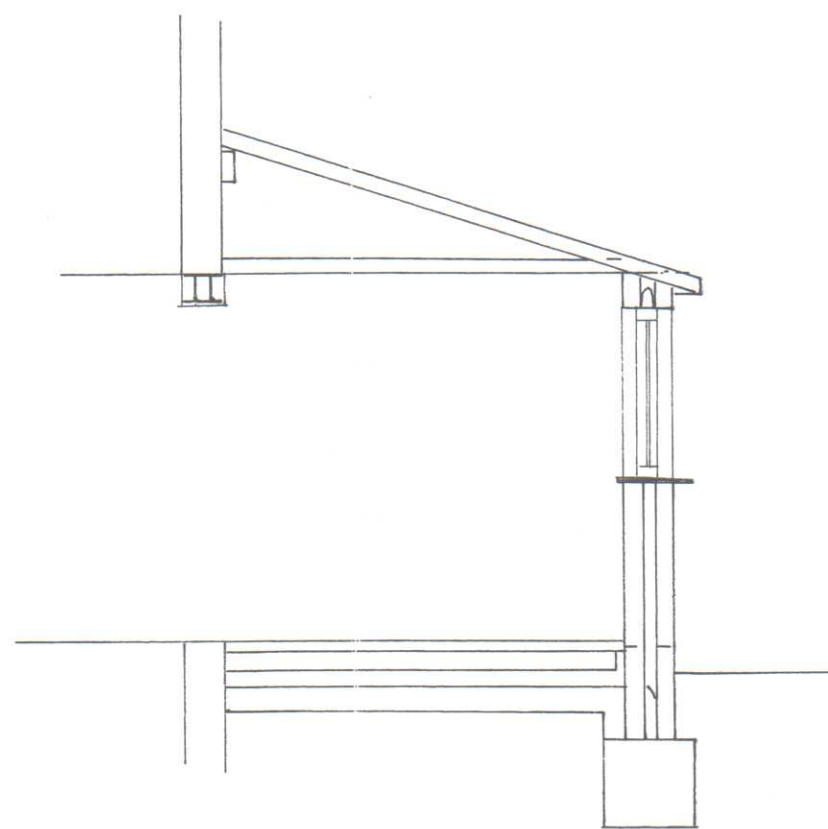


Section

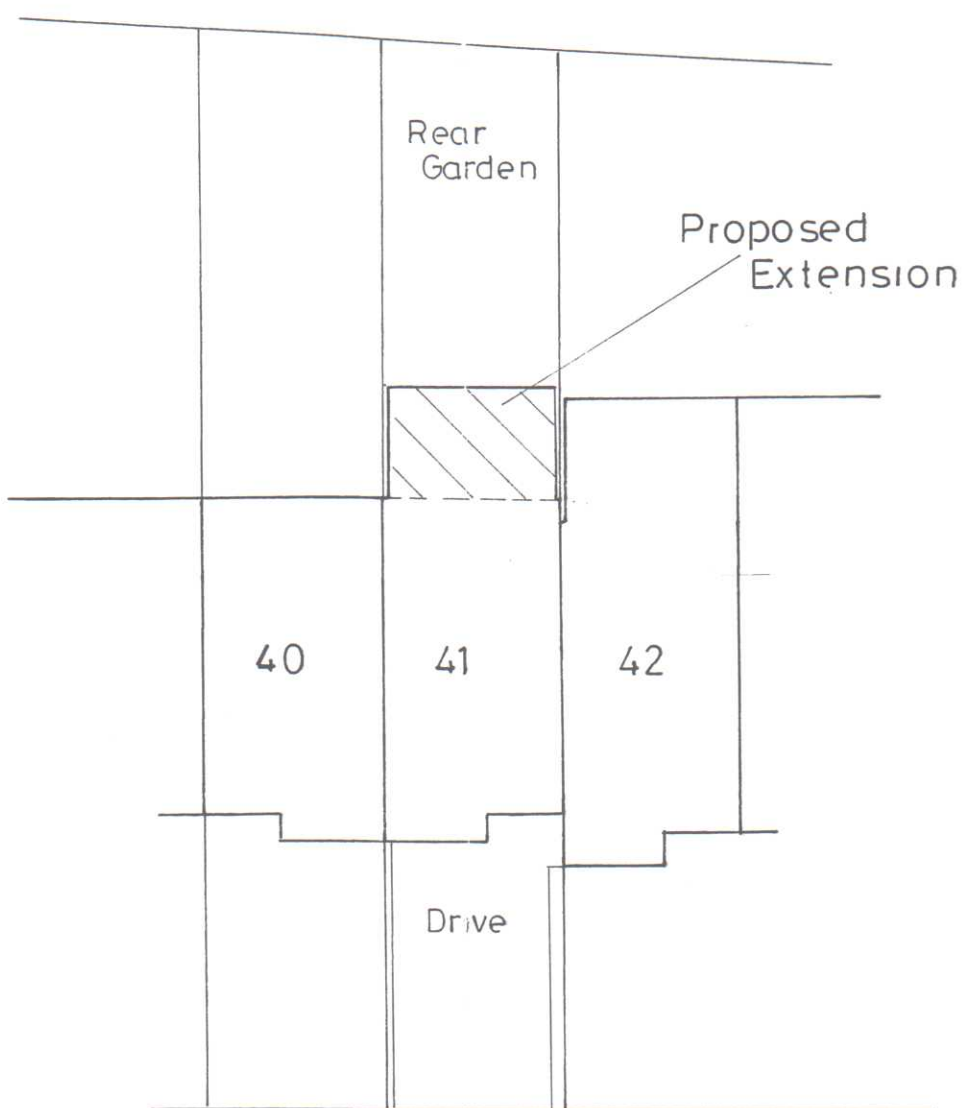

Site Plan 1:200

A	Date	Revisions

© copyright

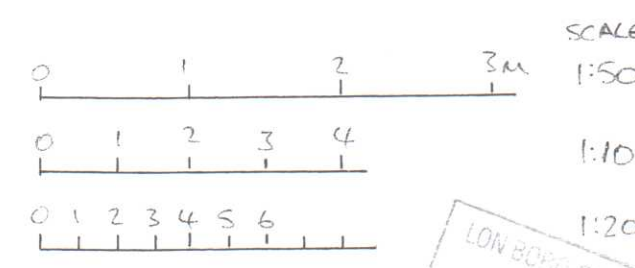

15 JUL 2011
15 JUL 2011
15 JUL 2011

Client

Mr & Mrs G. Saran.

Job Title

Proposed Single Storey
Rear Extension at
41, Tollgate Drive,
Hayes

Drawing Title

Elevations
Ground Floor Plan
Details

Scale
1:50 1:100 1:200

Date Drawn by

Drg No.
41 TD/1