



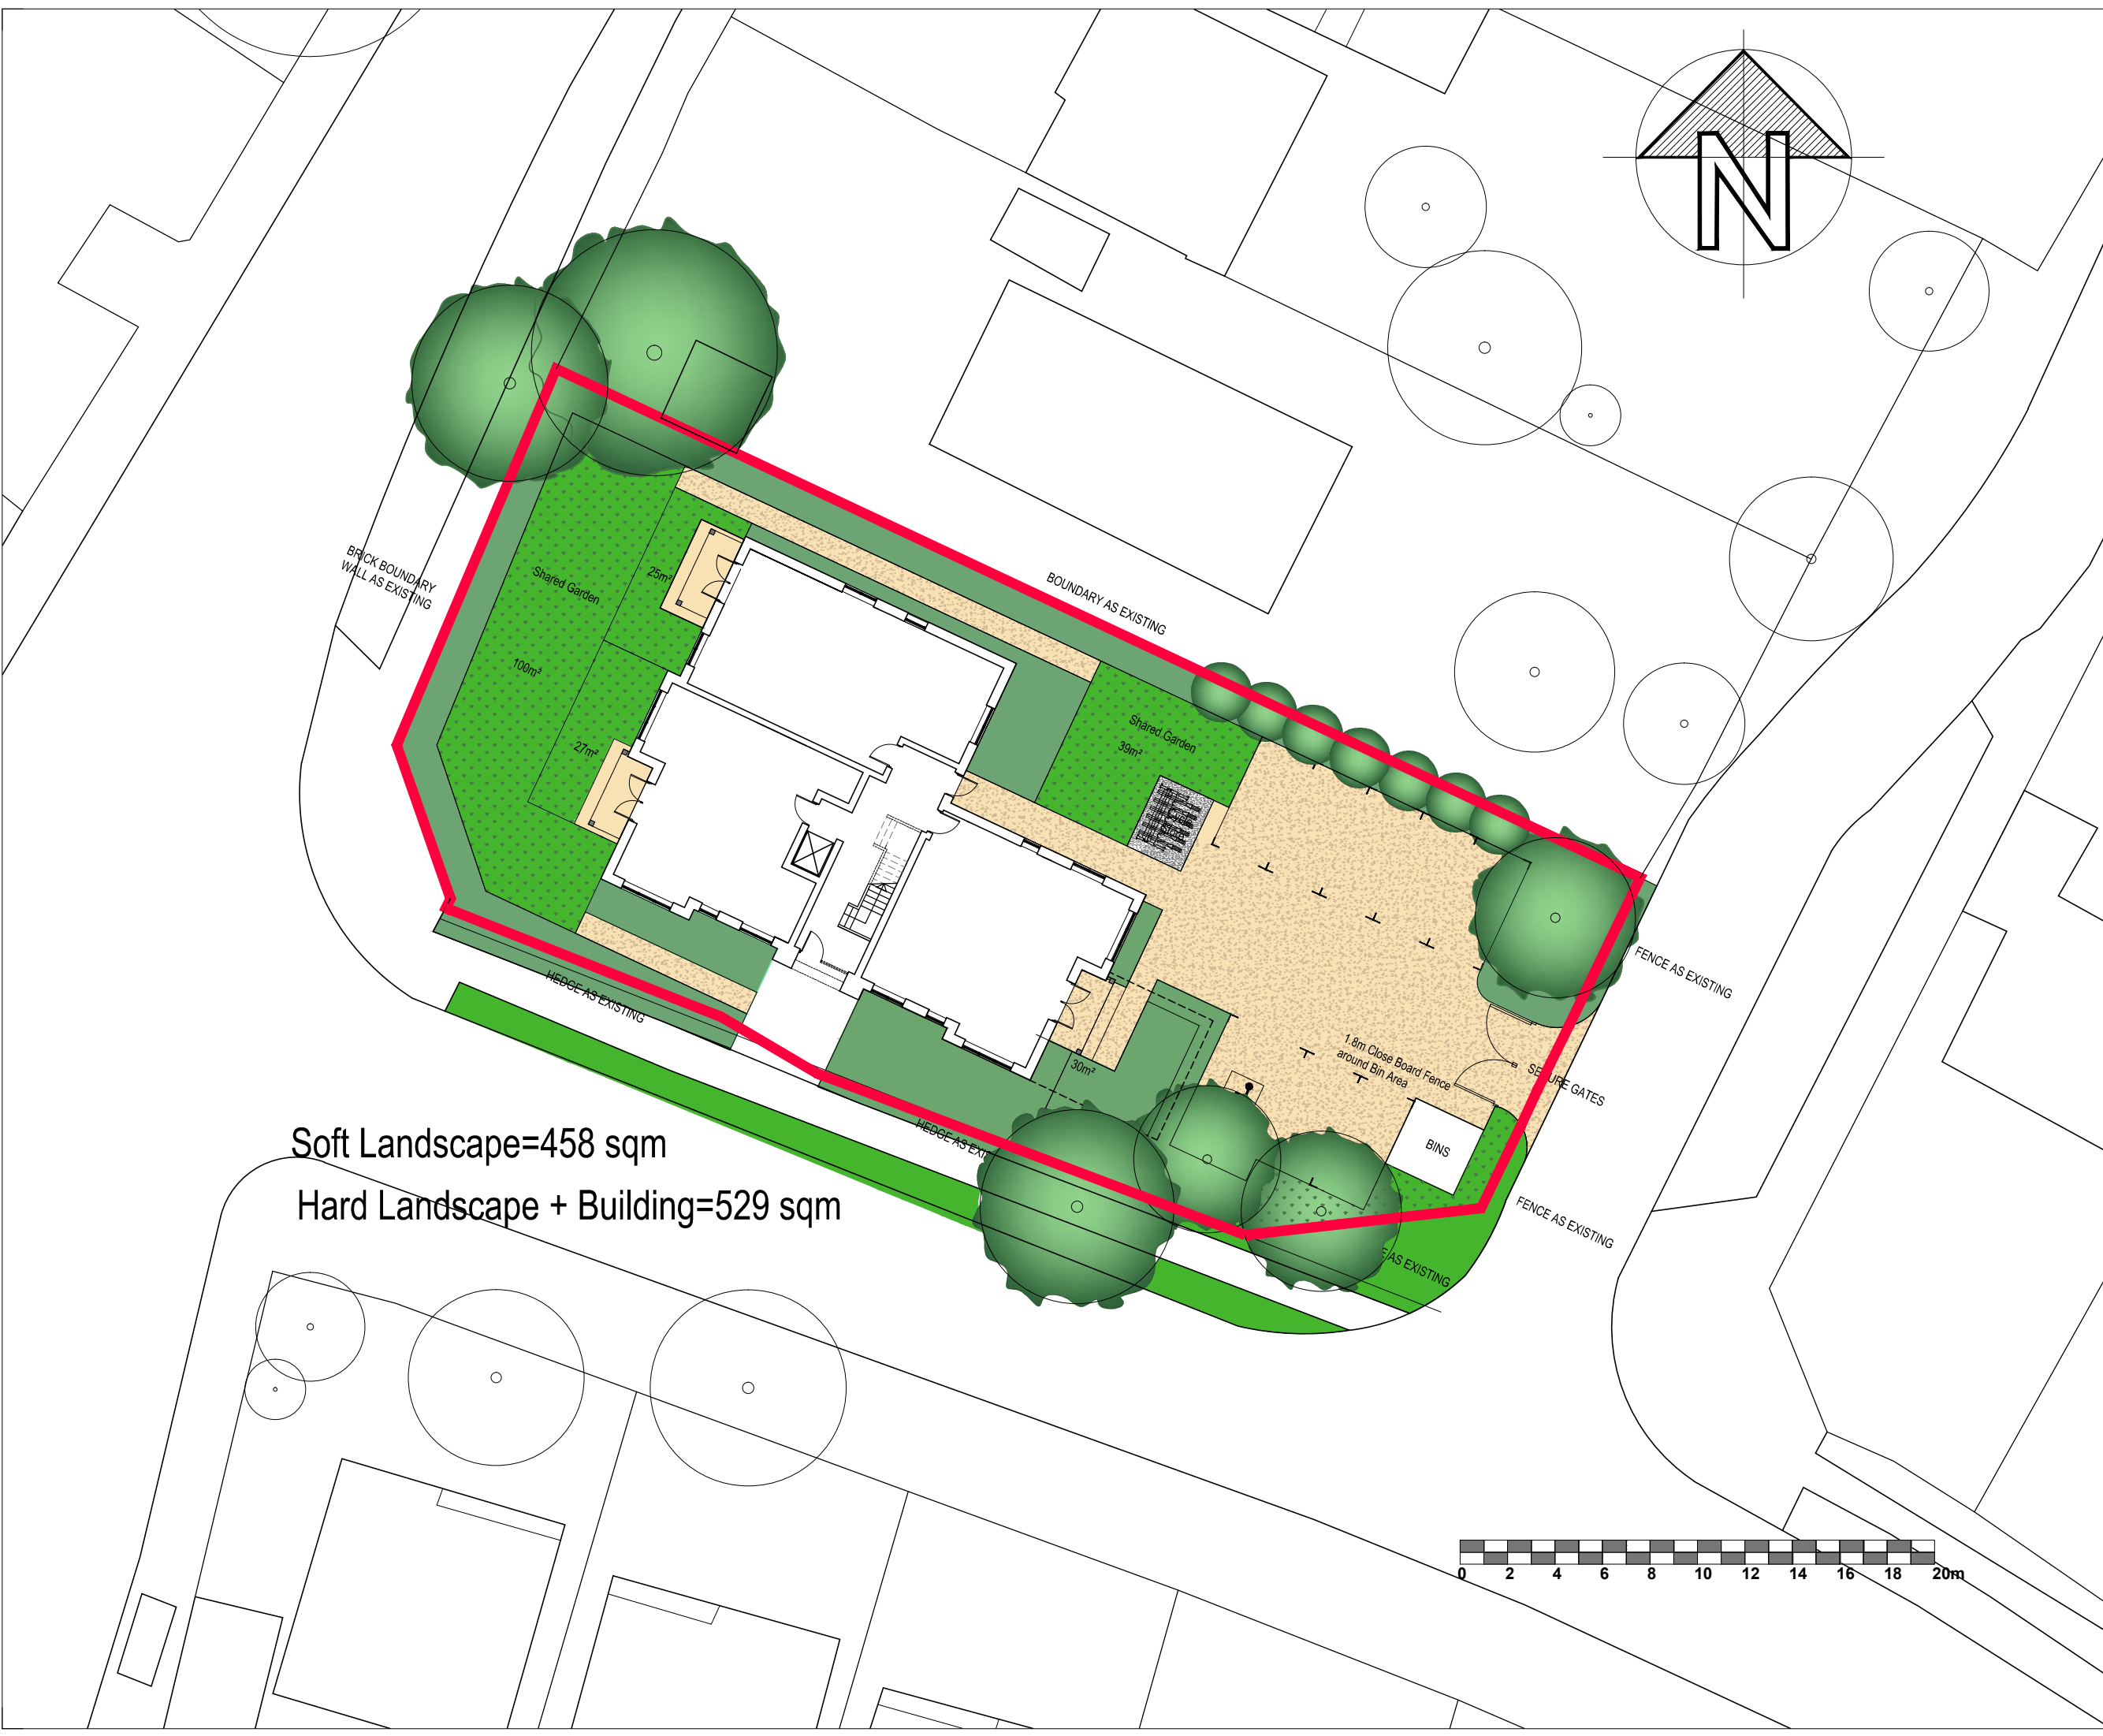

Soft Landscape=458 sqm
Hard Landscape + Building=529 sqm

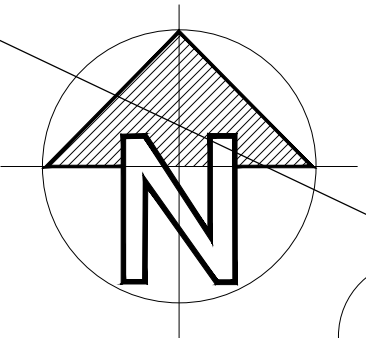

Rev	Date	Description	Drawn	Checked
Do not scale from this drawing All dimensions are to be checked on site Any discrepancies are to be reported immediately to the Architect or Main Contractor				
COPYRIGHT © 2020 ALL RIGHTS DESCRIBED IN THE CHAPTER IV OF THE COPYRIGHT DESIGN AND PATENTS ACT 1988, HAVE BEEN GENERALLY ASSERTED				
Richard Morton Architects Ltd 70 Cowcross Street, London, EC1M 6EJ Tel: 0203 179 9030 Email: richard@rm-architects.com Web: www.rm-architects.com				
Client Mrs P Sidhu				
Project Swakeleys Road				
Drawing Proposed Site Plan				
Scale 1:250@A3				
Project No. 177	Drawing No. 113	Revision A		
Status P	Date Oct21	Drawn by GR	Checked by RM	