



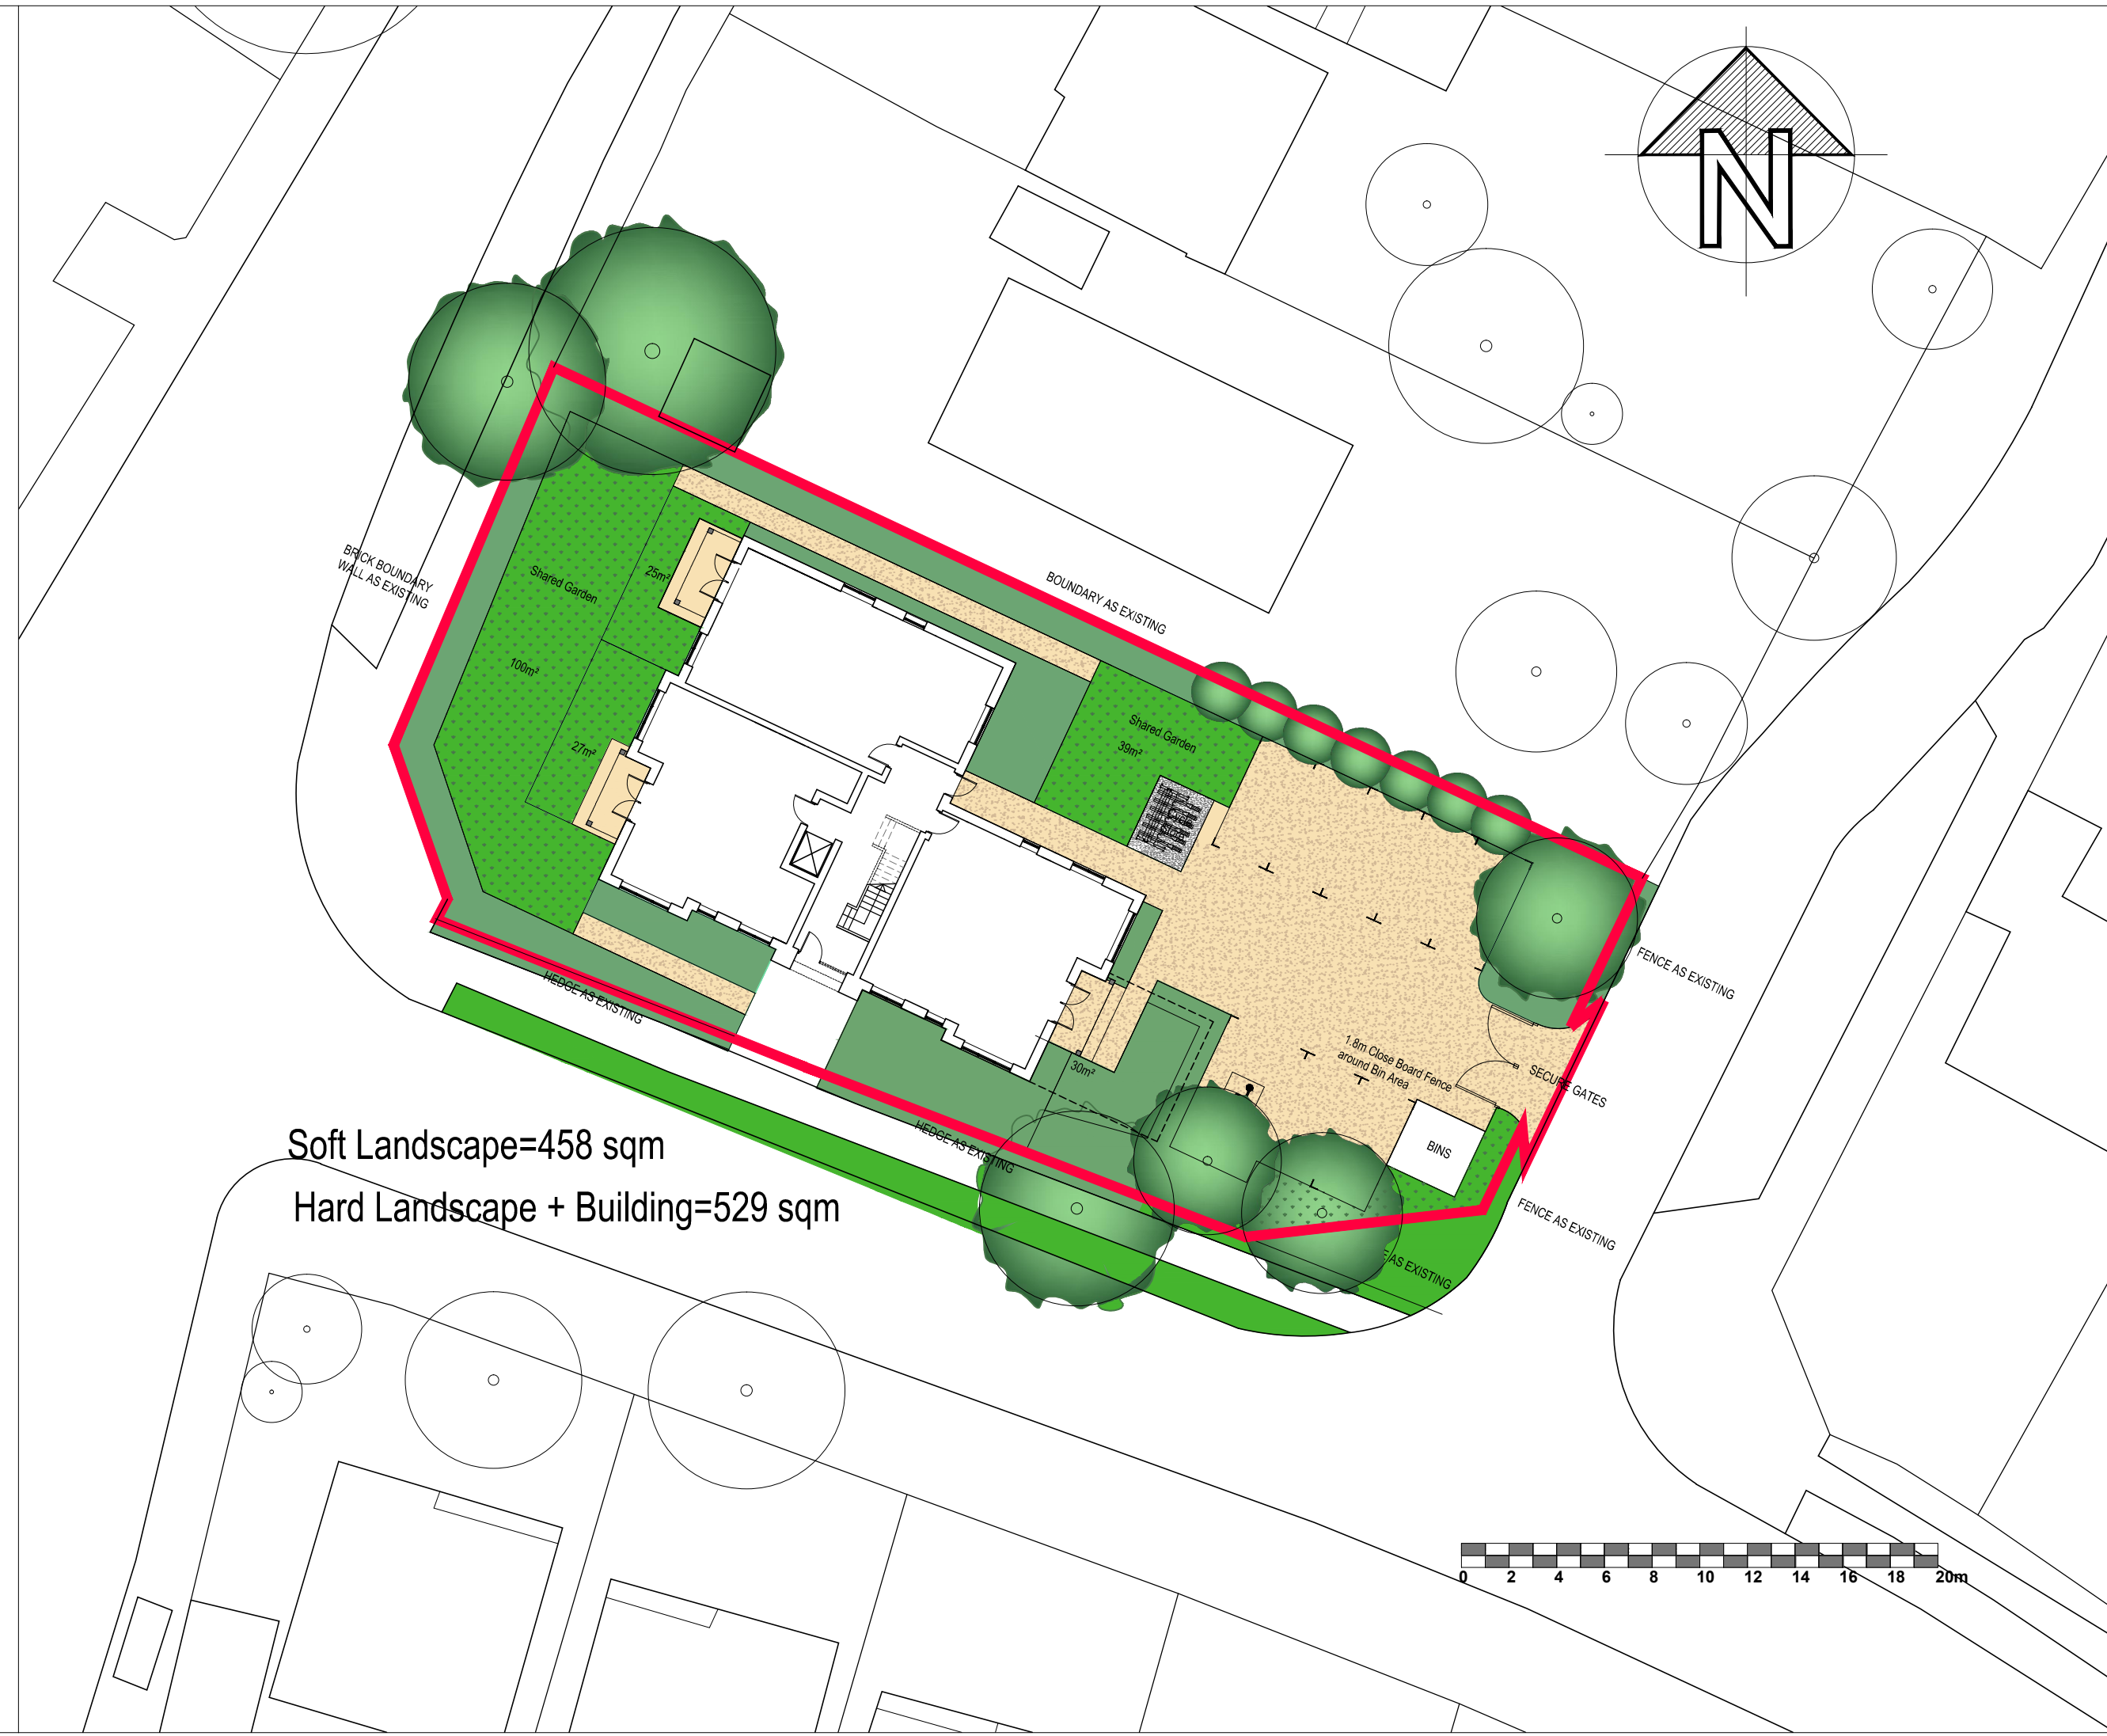

Soft Landscape=458 sqm
 Hard Landscape + Building=529 sqm

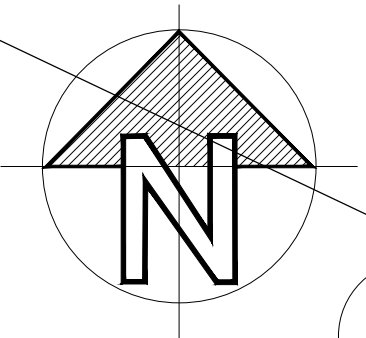

A	Jun 21		YZ	RM
Rev	Date	Description	Drawn	Checked

Do not scale from this drawing
 All dimensions are to be checked on site
 Any discrepancies are to be reported immediately to the Architect or Main Contractor

COPYRIGHT © 2020
 ALL RIGHTS DESCRIBED IN THE CHAPTER IV OF THE COPYRIGHT DESIGN AND PATENTS ACT 1988, HAVE BEEN GENERALLY ASSERTED

Richard Morton Architects Ltd
 70 Cowcross Street, London, EC1M 6EJ
 Tel: 0203 179 9030
 Email: richard@rm-architects.com
 Web: www.rm-architects.com

Client
Mrs P Sidhu

Project
Swakeleys Road

Drawing
Proposed Site Plan

Scale
 1:250@A3

Project No.	Drawing No.	Revision
177	113	A

Status	Date	Drawn by	Checked by
P	Jun 21	GR	RM