



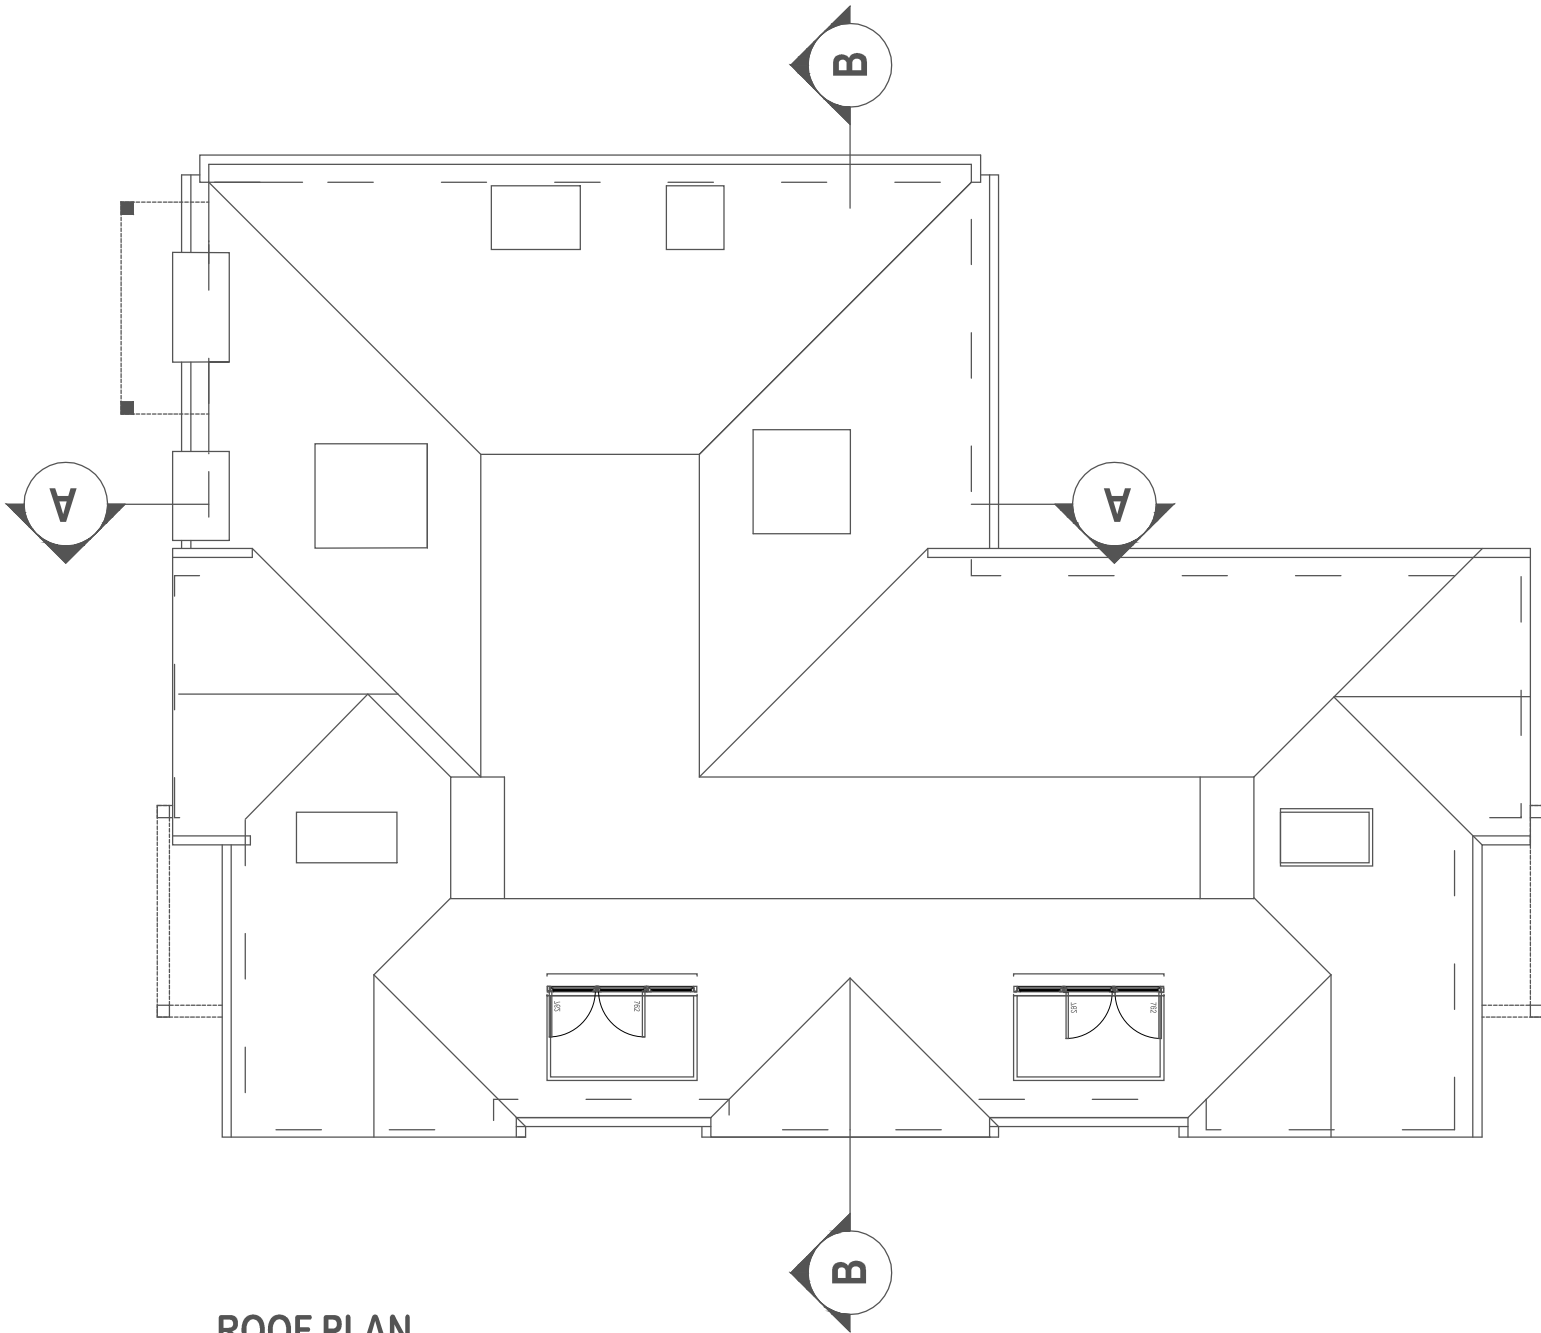

ROOF PLAN

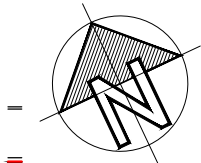

ROOF PLAN



Rev	Date	Description	Drawn	Checked
Do not scale from this drawing All dimensions are to be checked on site Any discrepancies are to be reported immediately to the Architect or Main Contractor				
COPYRIGHT © 2021 ALL RIGHTS DESCRIBED IN THE CHAPTER IV OF THE COPYRIGHT DESIGN AND PATENTS ACT 1988, HAVE BEEN GENERALLY ASSERTED				

Richard Morton Architects Ltd

70 Cowcross Street, London, EC1M 6EJ
Tel: 0203 179 9030

Email: richard@rm-architects.com
Web: www.rm-architects.com



Client

Mrs P Sidhu
-

Project

Swakeleys Road
-

Drawing

Proposed Roof Plan
-
-

Scale

1:125@A3

Project No.	Drawing No.	Revision	
177	119	A	
Status	Date	Drawn by	Checked by
P	Jul 2021	YZ	RM

