


All Dimensions to be checked on site. Written dimensions to be followed in preference to scaled dimensions, any discrepancies must be reported to Uxbridge Design prior to undertaking of any relevant works.

Second floor
First floor
Ground floor
Lower ground floor

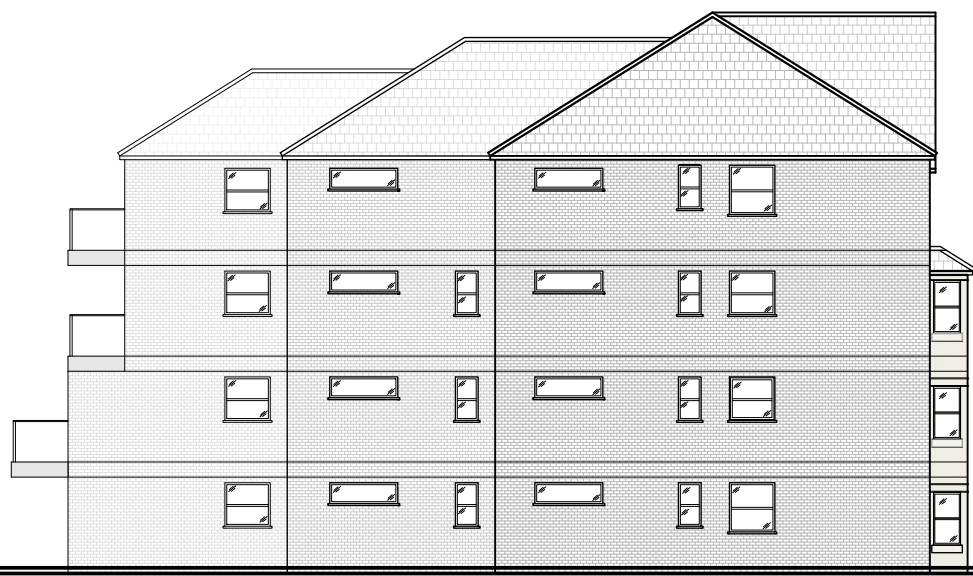


PROPOSED FRONT ELEVATION
SCALE - 1:200

PROPOSED SIDE ELEVATION
SCALE - 1:200

PROPOSED SIDE ELEVATION
SCALE - 1:200


PROPOSED REAR ELEVATION
SCALE - 1:200

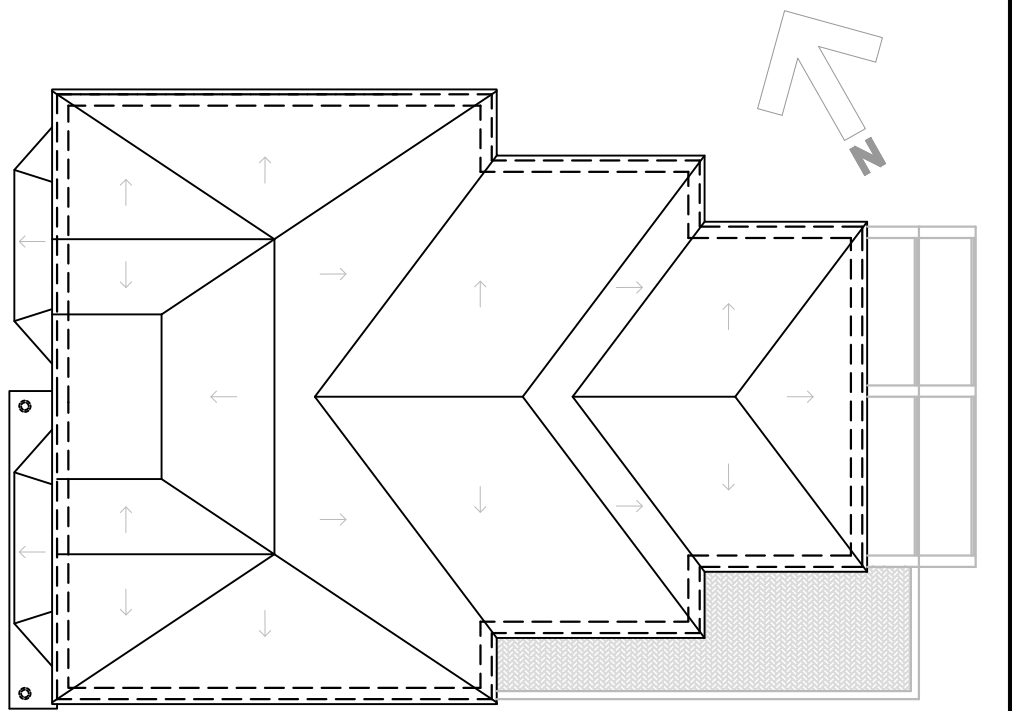

PROPOSED ROOF PLAN
SCALE - 1:200

PRELIMINARY

C	JUN 19	KW	FRONT BAYS EXTENDED
B	JUN 19	KW	FRONT BAYS ADDED
A	FEB 19	JEN	BALCONY REVISED
REV	DATE	DRAWN BY	DESCRIPTION

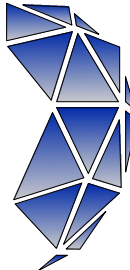Uxbridge Design & DETAILING SERVICES 21B Windsor Street, Uxbridge, Middlesex, UB8 1AB T. 01895 255791 E. info@uxbridgedesign.co.uk W. www.uxbridgedesign.co.uk					
CLIENT TWIGLETS DEVELOPMENTS				PROJECT 72 HAREFIELD ROAD, UXBRIDGE, MIDD, UB8 1PJ	
TITLE PROPOSAL FOR NEW FLATS (9 DWELLINGS) PLANS AND ELEVATIONS GROUND FLOOR PLAN + ELEVATIONS				DATE JAN 2019	
SCALE 1:50, 1:200				DRN JEN	DRG NO 19_01_02
SCALE 1:100				REV C	A1

PROPOSED GROUND FLOOR PLAN
SCALE - 1:50

