


All Dimensions to be checked on site. Written dimensions must be followed in preference to scaled dimensions, any discrepancies must be reported to Uxbridge Design prior to undertaking of any relevant works.

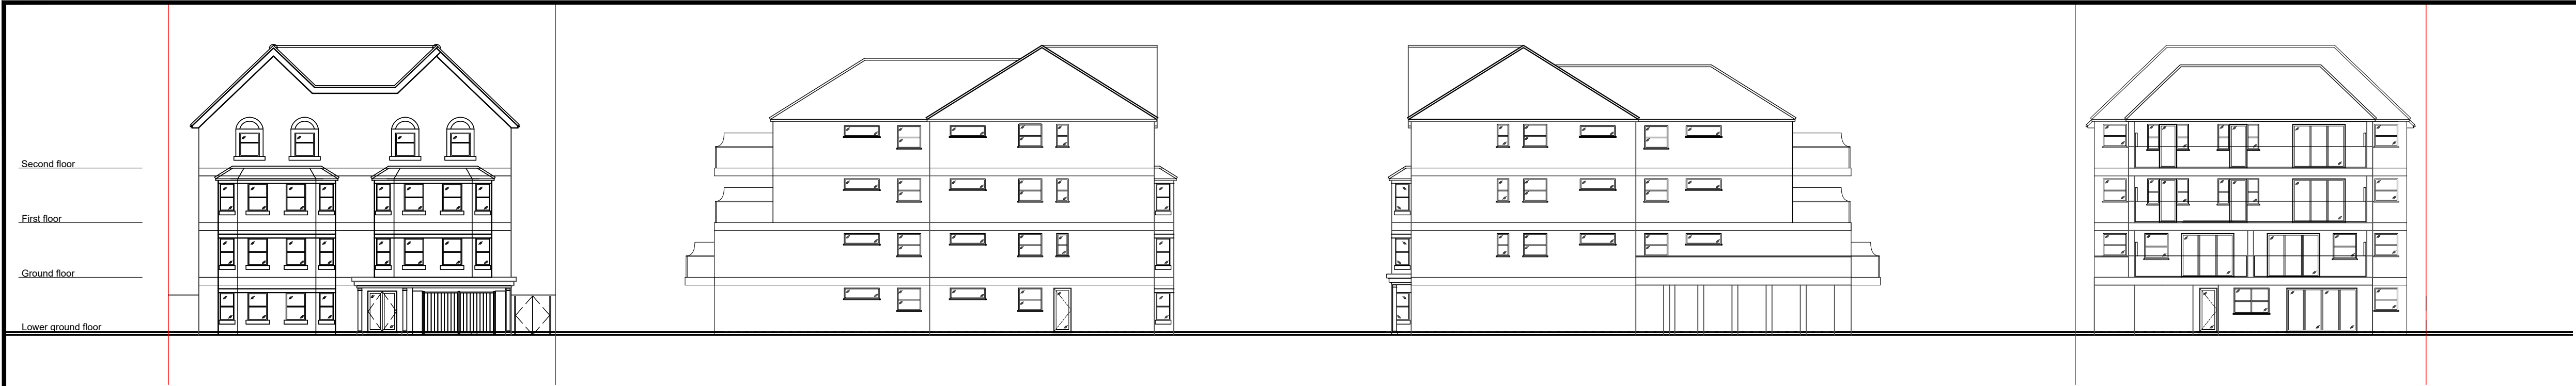


PROPOSED FRONT ELEVATION
SCALE - 1:200


PROPOSED SIDE ELEVATION
SCALE - 1:200

PROPOSED SIDE ELEVATION
SCALE - 1:200

PROPOSED REAR ELEVATION
SCALE - 1:200

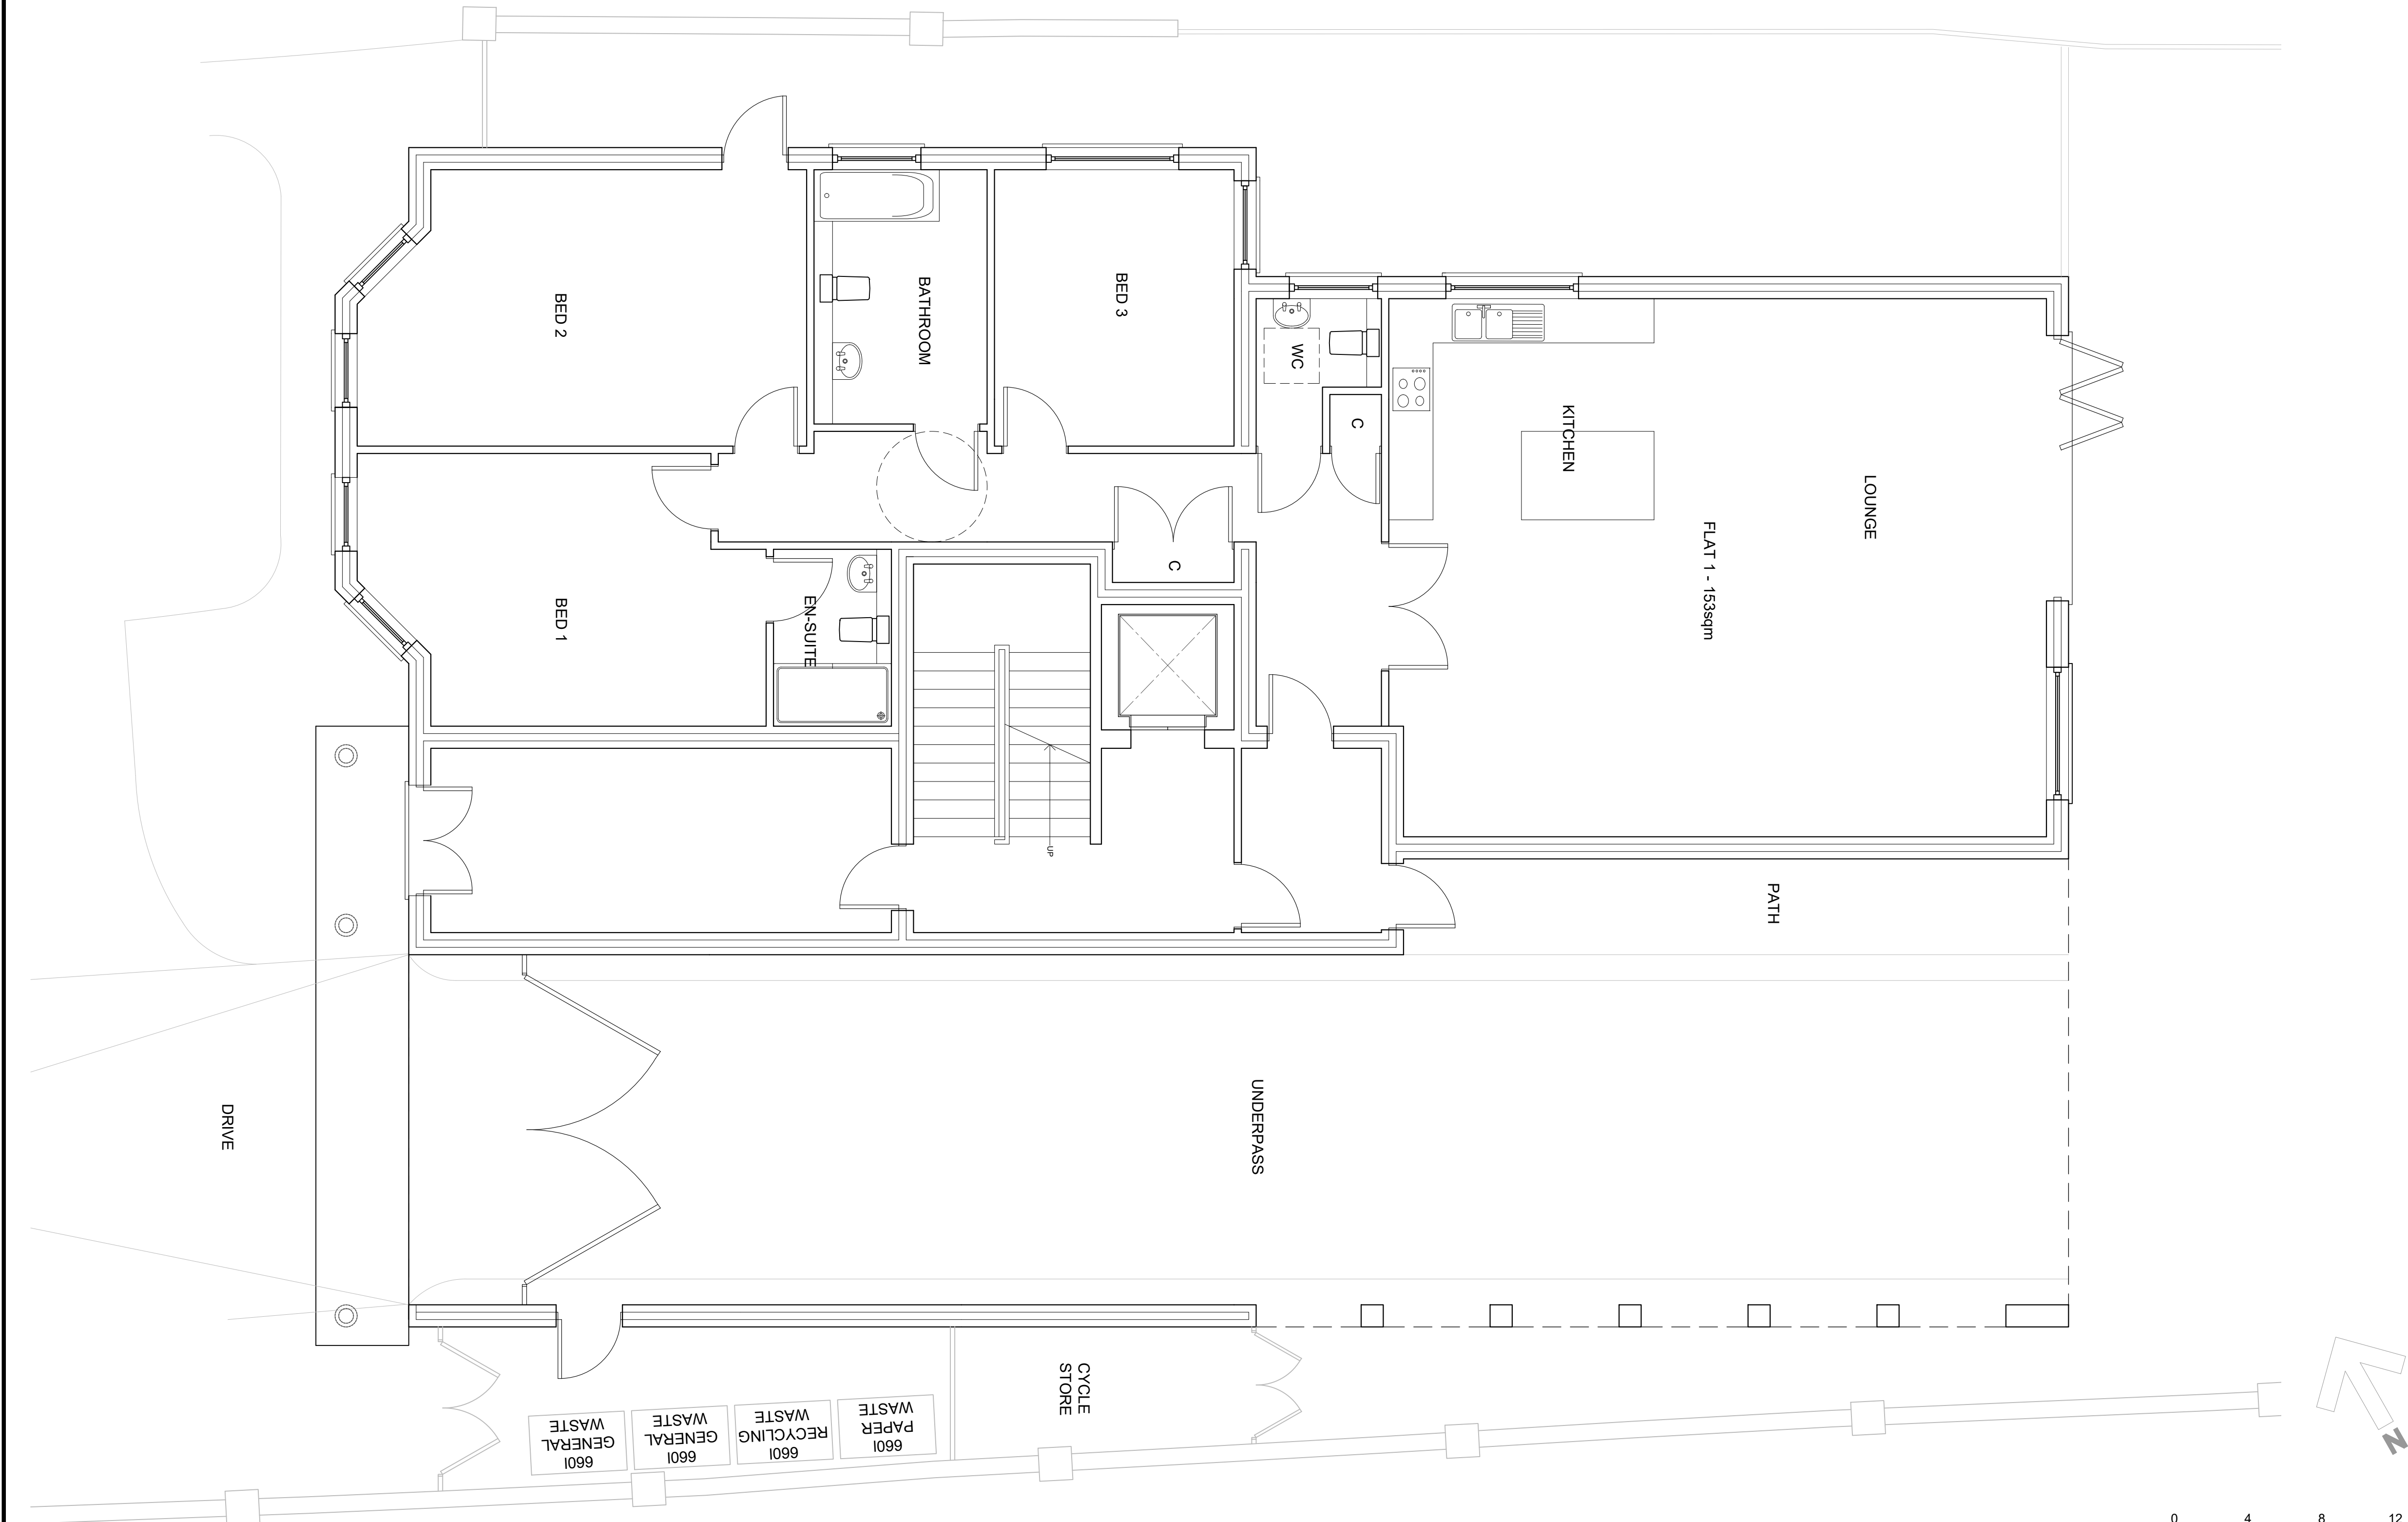

PROPOSED LOWER GROUND FLOOR PLAN
SCALE - 1:50

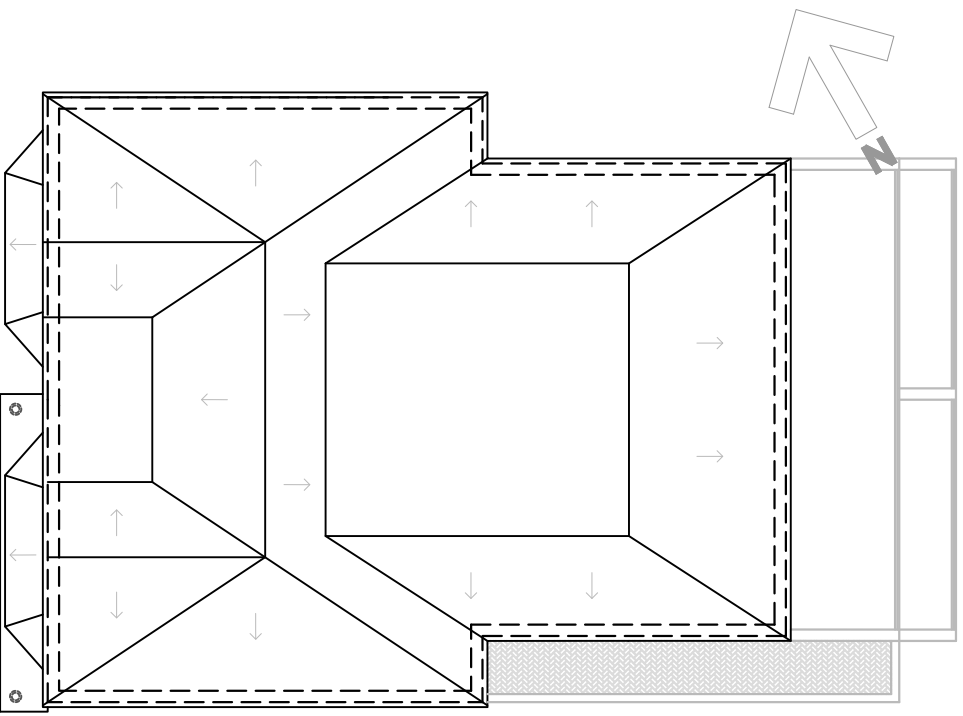

PROPOSED ROOF PLAN
SCALE - 1:200

PRELIMINARY

E	JUNE 20	KH	REVISE LAYOUT
D	MAY 20	KH	REVISE LAYOUT
REV	DATE	DRAWN BY	DESCRIPTION
Uxbridge Design & DETAILING SERVICES 218 Windsor Street, Uxbridge, Middlesex, UB8 1AB T. 01895 255791 E. info@uxbridgedesign.co.uk W. www.uxbridgedesign.co.uk CLIENT TWIGLETS DEVELOPMENTS PROJECT 72 HAREFIELD ROAD, UXBRIDGE, MIDDLESEX, UB8 1PJ TITLE PROPOSAL FOR NEW FLATS (9 DWELLINGS) PLANS AND ELEVATIONS LOWER GROUND FLOOR PLAN + ELEVATIONS DATE JAN 2019 SCALE 1:50, 1:200 DRN JEN DRG NO 19_01_01 REV E A1			