


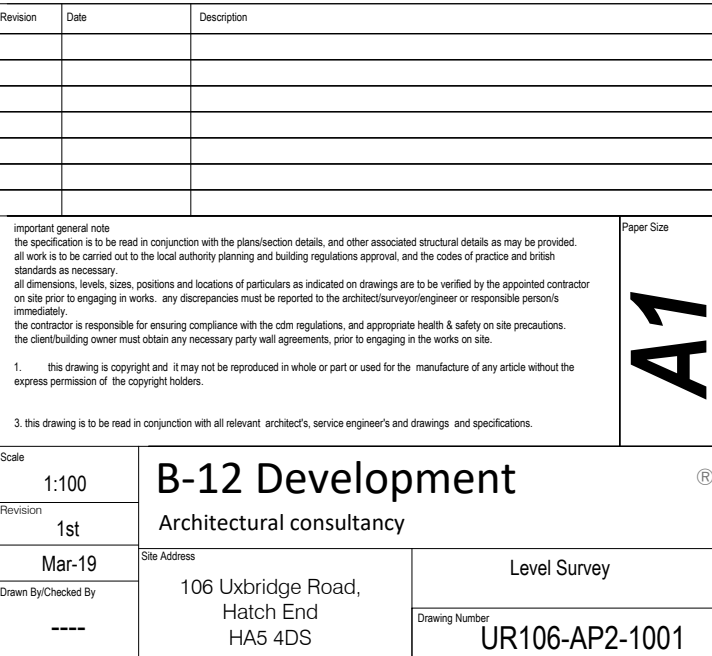


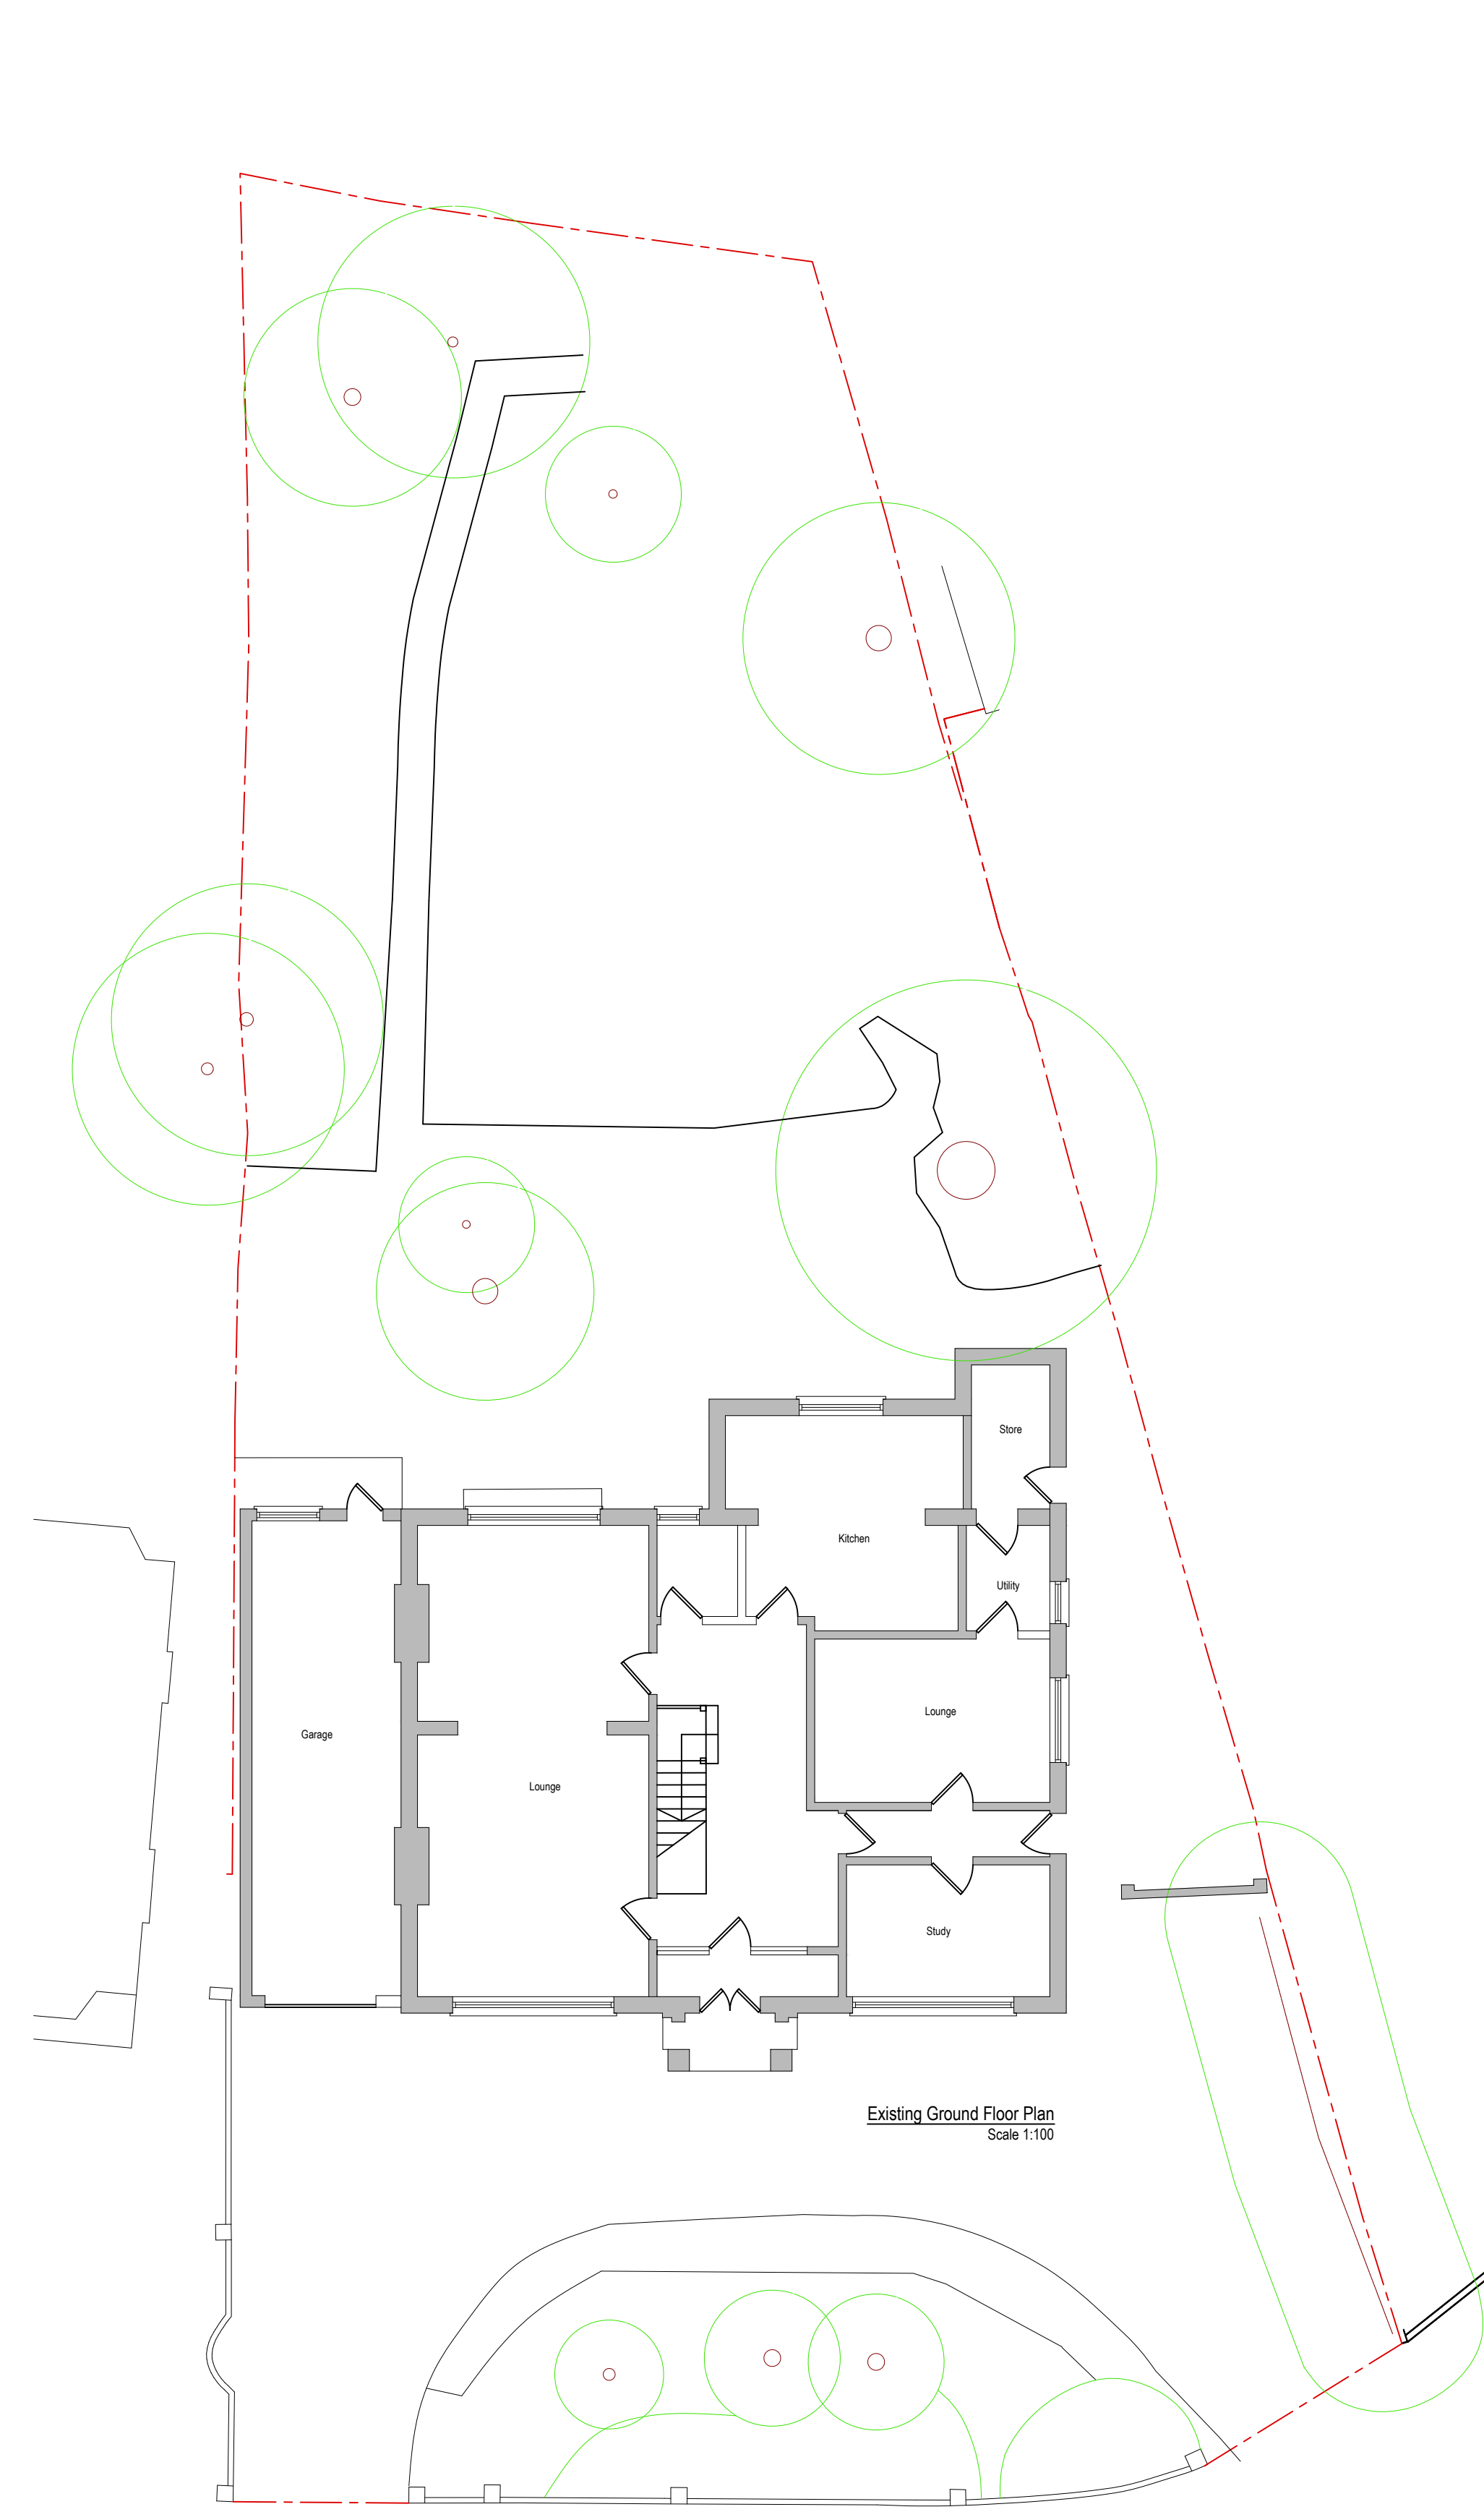


Existing Ground Floor Plan
Scale 1:100

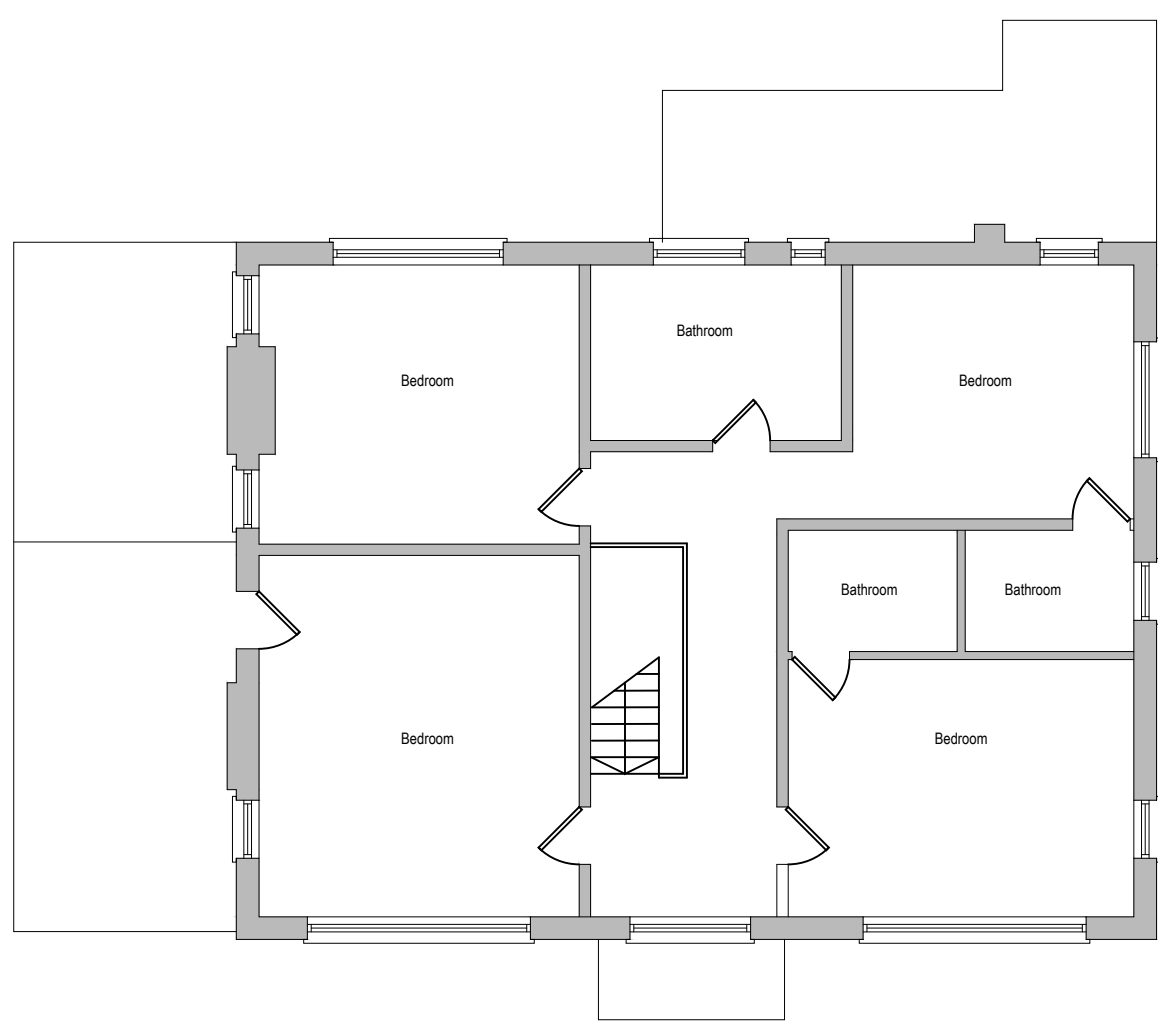


Existing First Floor Plan
Scale 1:100

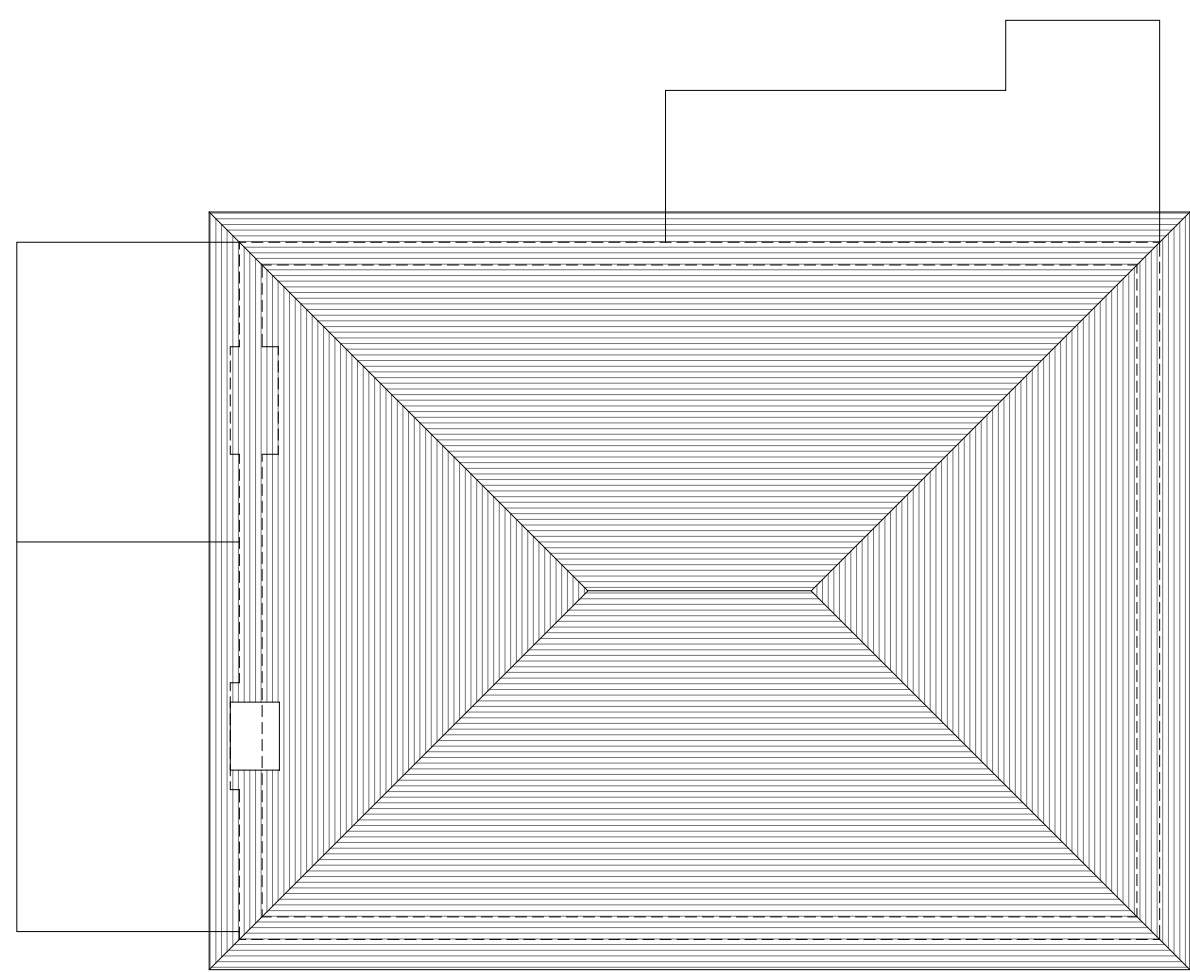

Existing Roof Plan
Scale 1:100

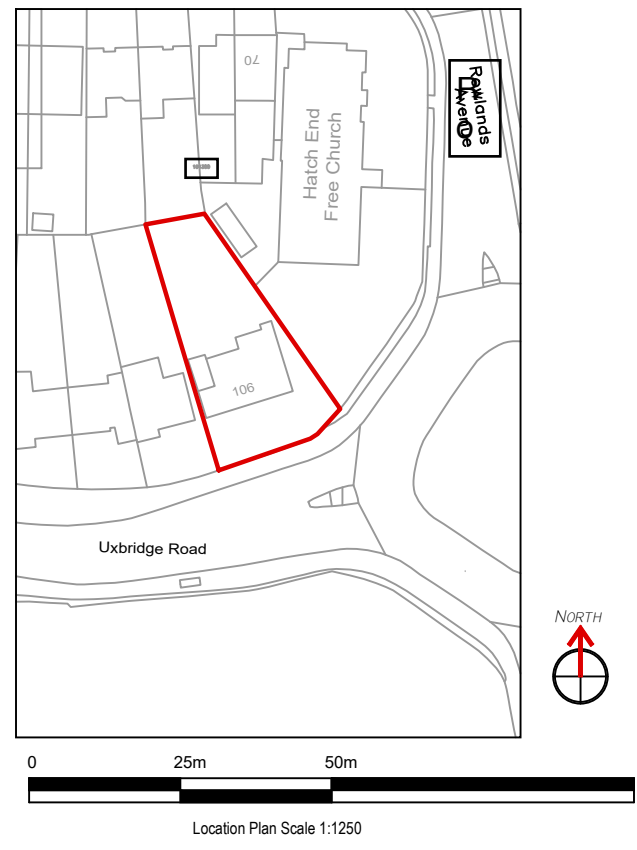

Location Plan Scale 1:1250

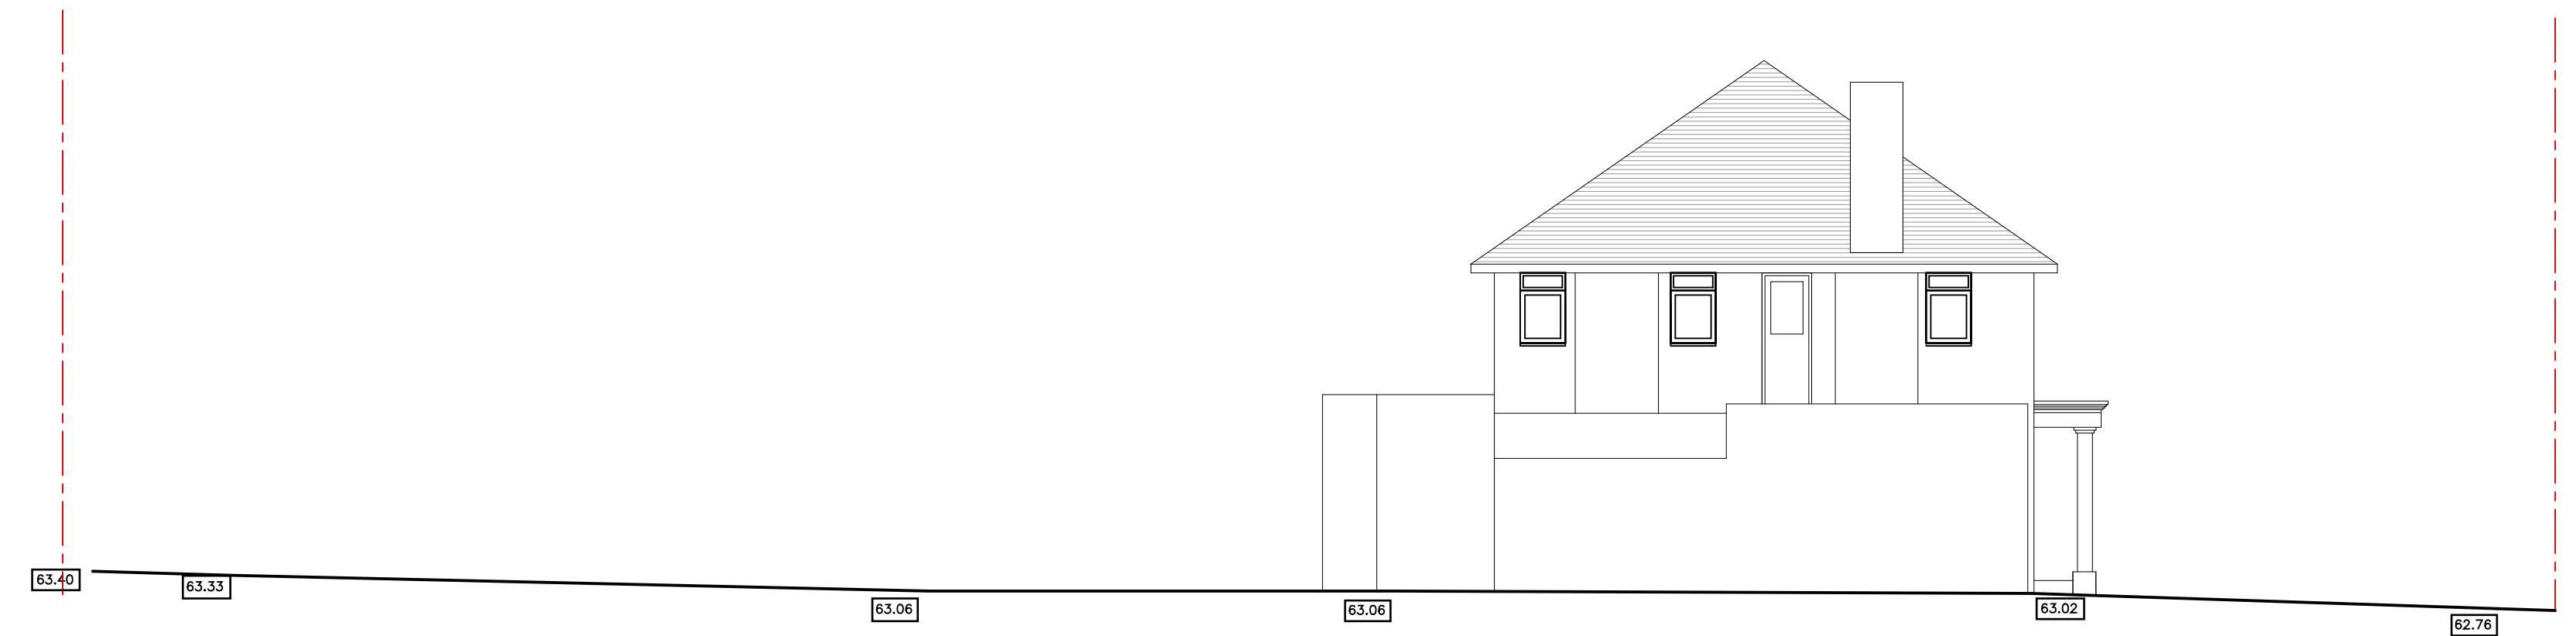

Existing Rear Elevation
Scale 1:100



Existing Side Elevation
Scale 1:100



Existing Front Elevation
Scale 1:100



Existing Rear Elevation
Scale 1:100

PLEASE NOTE THAT CONSTRUCTION MUST ONLY COMMENCE AFTER A BUILDING CONTROL AND ANY OTHER APPROVALS HAVE BEEN OBTAINED TO THE SATISFACTION OF THE LOCAL AUTHORITY TO WHICH THE DEVELOPMENT IS SUBMITTED.

0 1 2 3 4 5 10m

Revision	Date	Description

Important general note:
The information is to be used in conjunction with the architectural details, and other associated structural details as may be provided, all work is to be carried out to the local authority planning and building regulations approval, and the codes of practice and British Standards as applicable.
The contractor is responsible for ensuring compliance with the site regulations, and appropriate health & safety on site precautions.
The client/owner must obtain any necessary party wall agreements, prior to engaging in the work on site.





1. This drawing is copyright and it may not be reproduced in whole or part or used for the reproduction of any article without the express permission of the copyright holder.

2. This drawing is to be used in conjunction with all relevant architect's, service engineer's drawings and specifications.


Scale: 1:100
Project: 1st
Date: Apr-19
Drawn/Checked By: *****

B-12 Development
Architectural consultancy
106 Uxbridge Road,
Hatch End
HA5 4DS

Project Site
A1
Existing Plans & Elevations
Drawing Number: UR106-AP2-1002
COPYRIGHT © 2018

 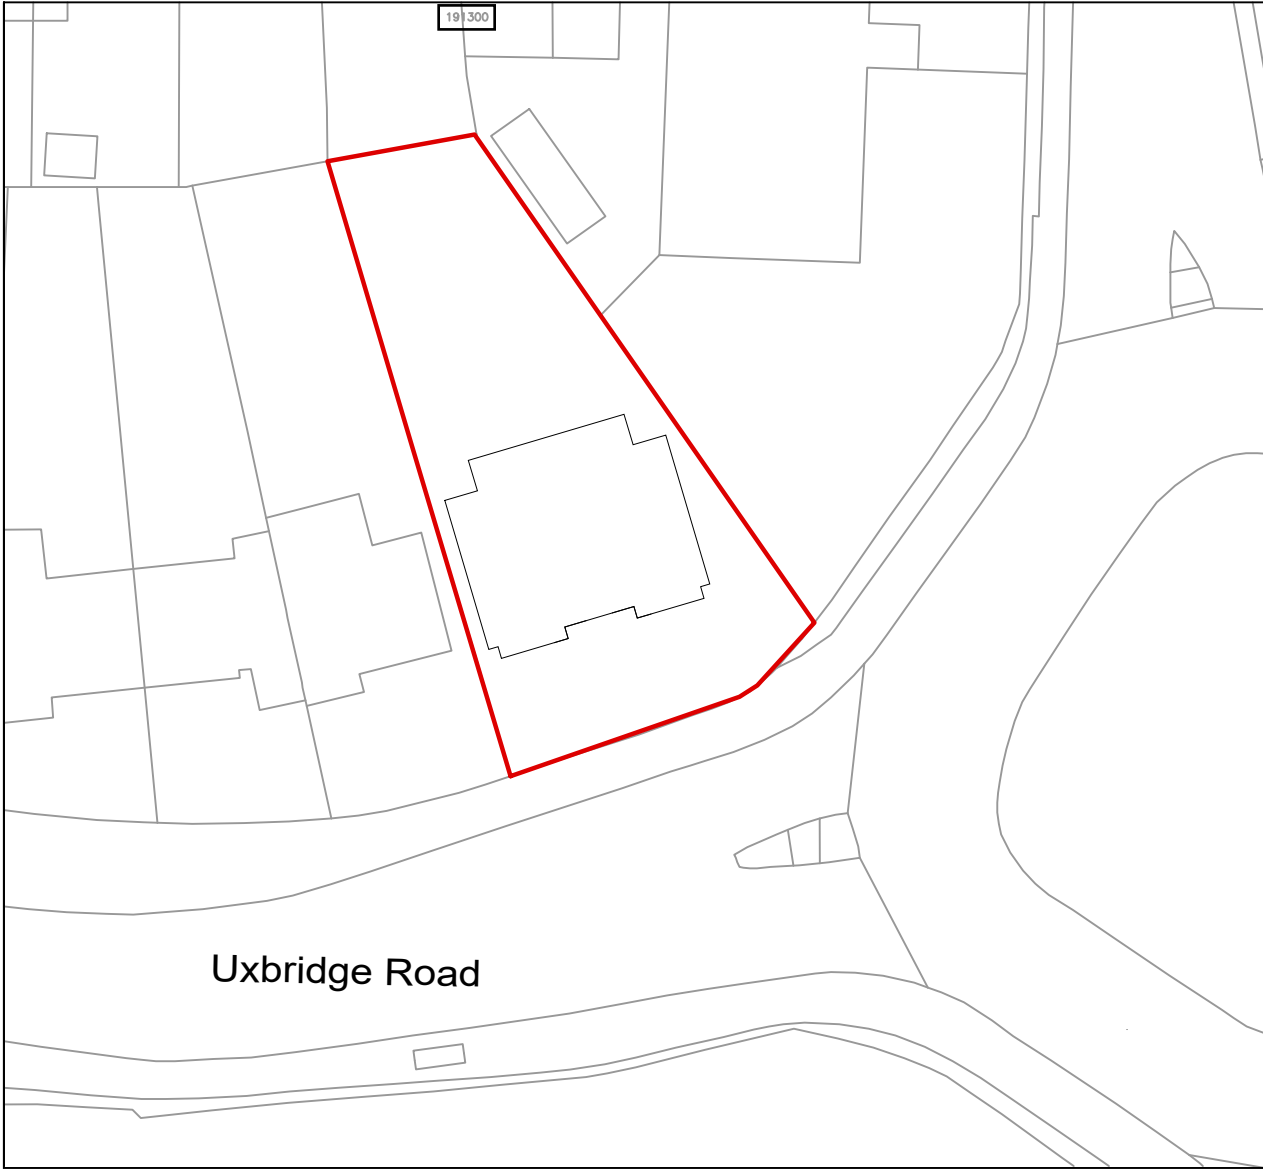 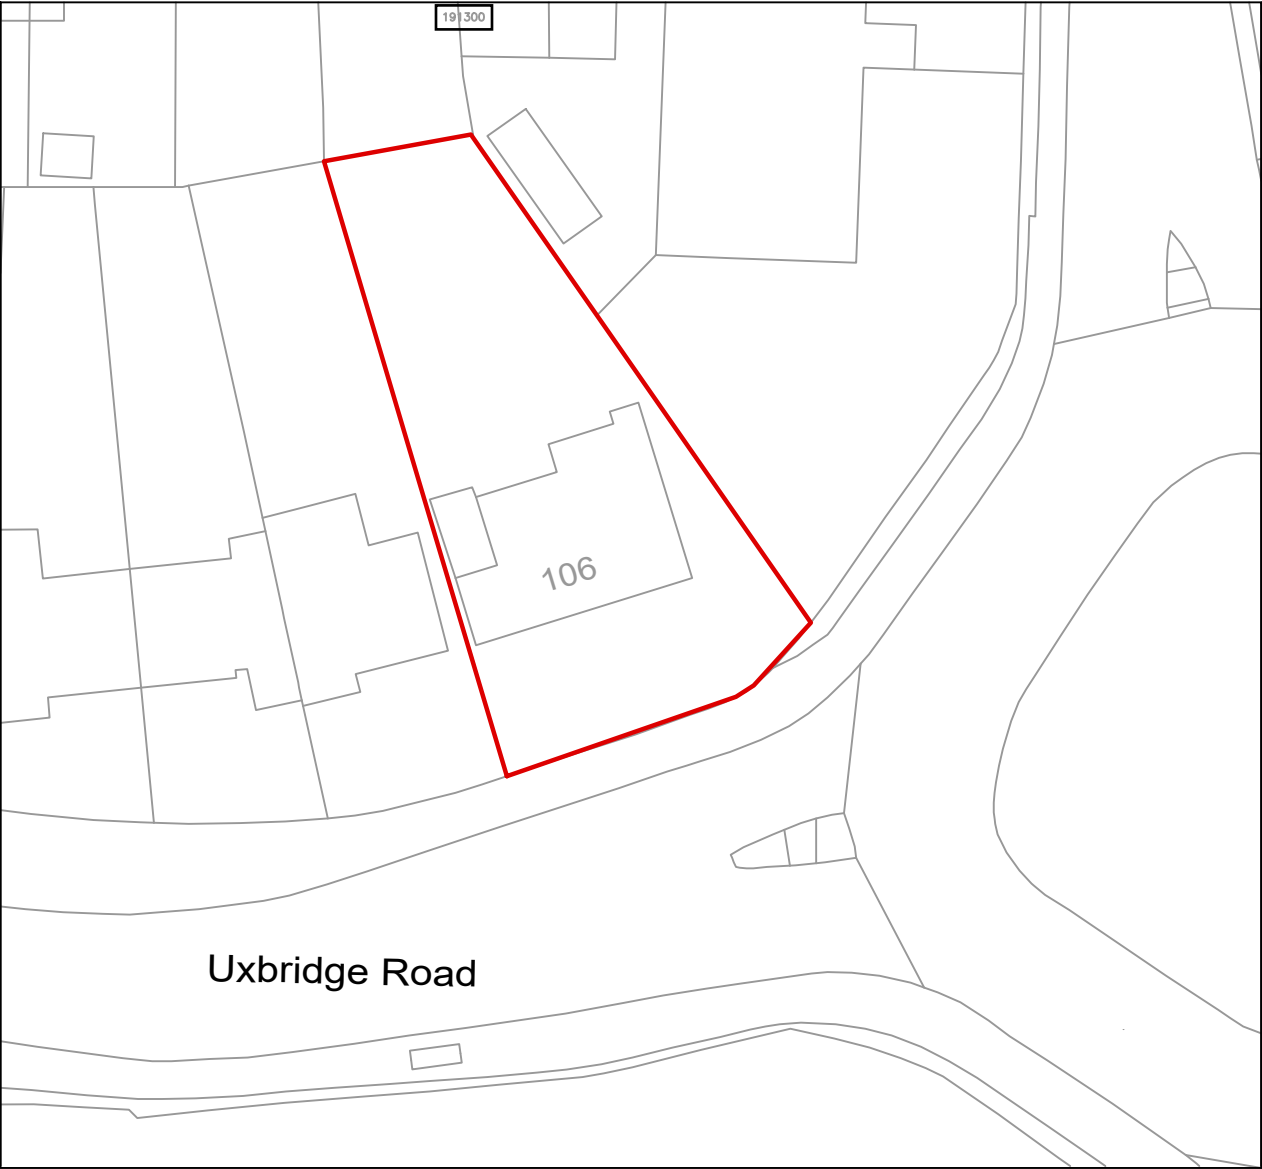

Revision	Date	Description	A3
important general note the specification is to be read in conjunction with the plans/section details, and other associated structural details as may be provided. all work is to be carried out to the local authority planning and building regulations approval, and the codes of practice and british standards as necessary. all dimensions, levels, sizes, positions and locations of particulars as indicated on drawings are to be verified by the appointed contractor on site prior to engaging in works. any discrepancies must be reported to the architect/surveyor/engineer or responsible person/s immediately. the contractor is responsible for ensuring compliance with the cdn regulations, and appropriate health & safety on site precautions. the client/building owner must obtain any necessary party wall agreements, prior to engaging in the works on site. 1. this drawing is copyright and it may not be reproduced in whole or part or used for the manufacture of any article without the express permission of the copyright holders. 3. this drawing is to be read in conjunction with all relevant architect's, service engineer's and drawings and specifications.			Paper Size
Scale	1:500	B-12 Development Architectural consultancy	
Revision	1st		
Apr-19	Site Address	Existing & Proposed Site Plan	
Drawn By/Checked By	106 Uxbridge Road, Hatch End HA5 4DS		
----	Drawing Number	UR106-AP2-1003	



 



The architectural drawings show the proposed bin store from four perspectives:

- Proposed Front Elevation:** Shows a rectangular structure with vertical slats. A dimension line indicates a height of 1500 mm.
- Proposed Side Elevation:** Shows the side profile of the structure, which has a curved top.
- Proposed Rear Elevation:** Shows the rear profile of the structure, which is rectangular.
- Proposed Side Elevation (Right):** Shows the side profile of the structure, which has a curved top.


A scale bar at the bottom indicates a scale of 1:50, with markings for 0, 1, 2, 3, 4, and 5 meters.

[illegible]

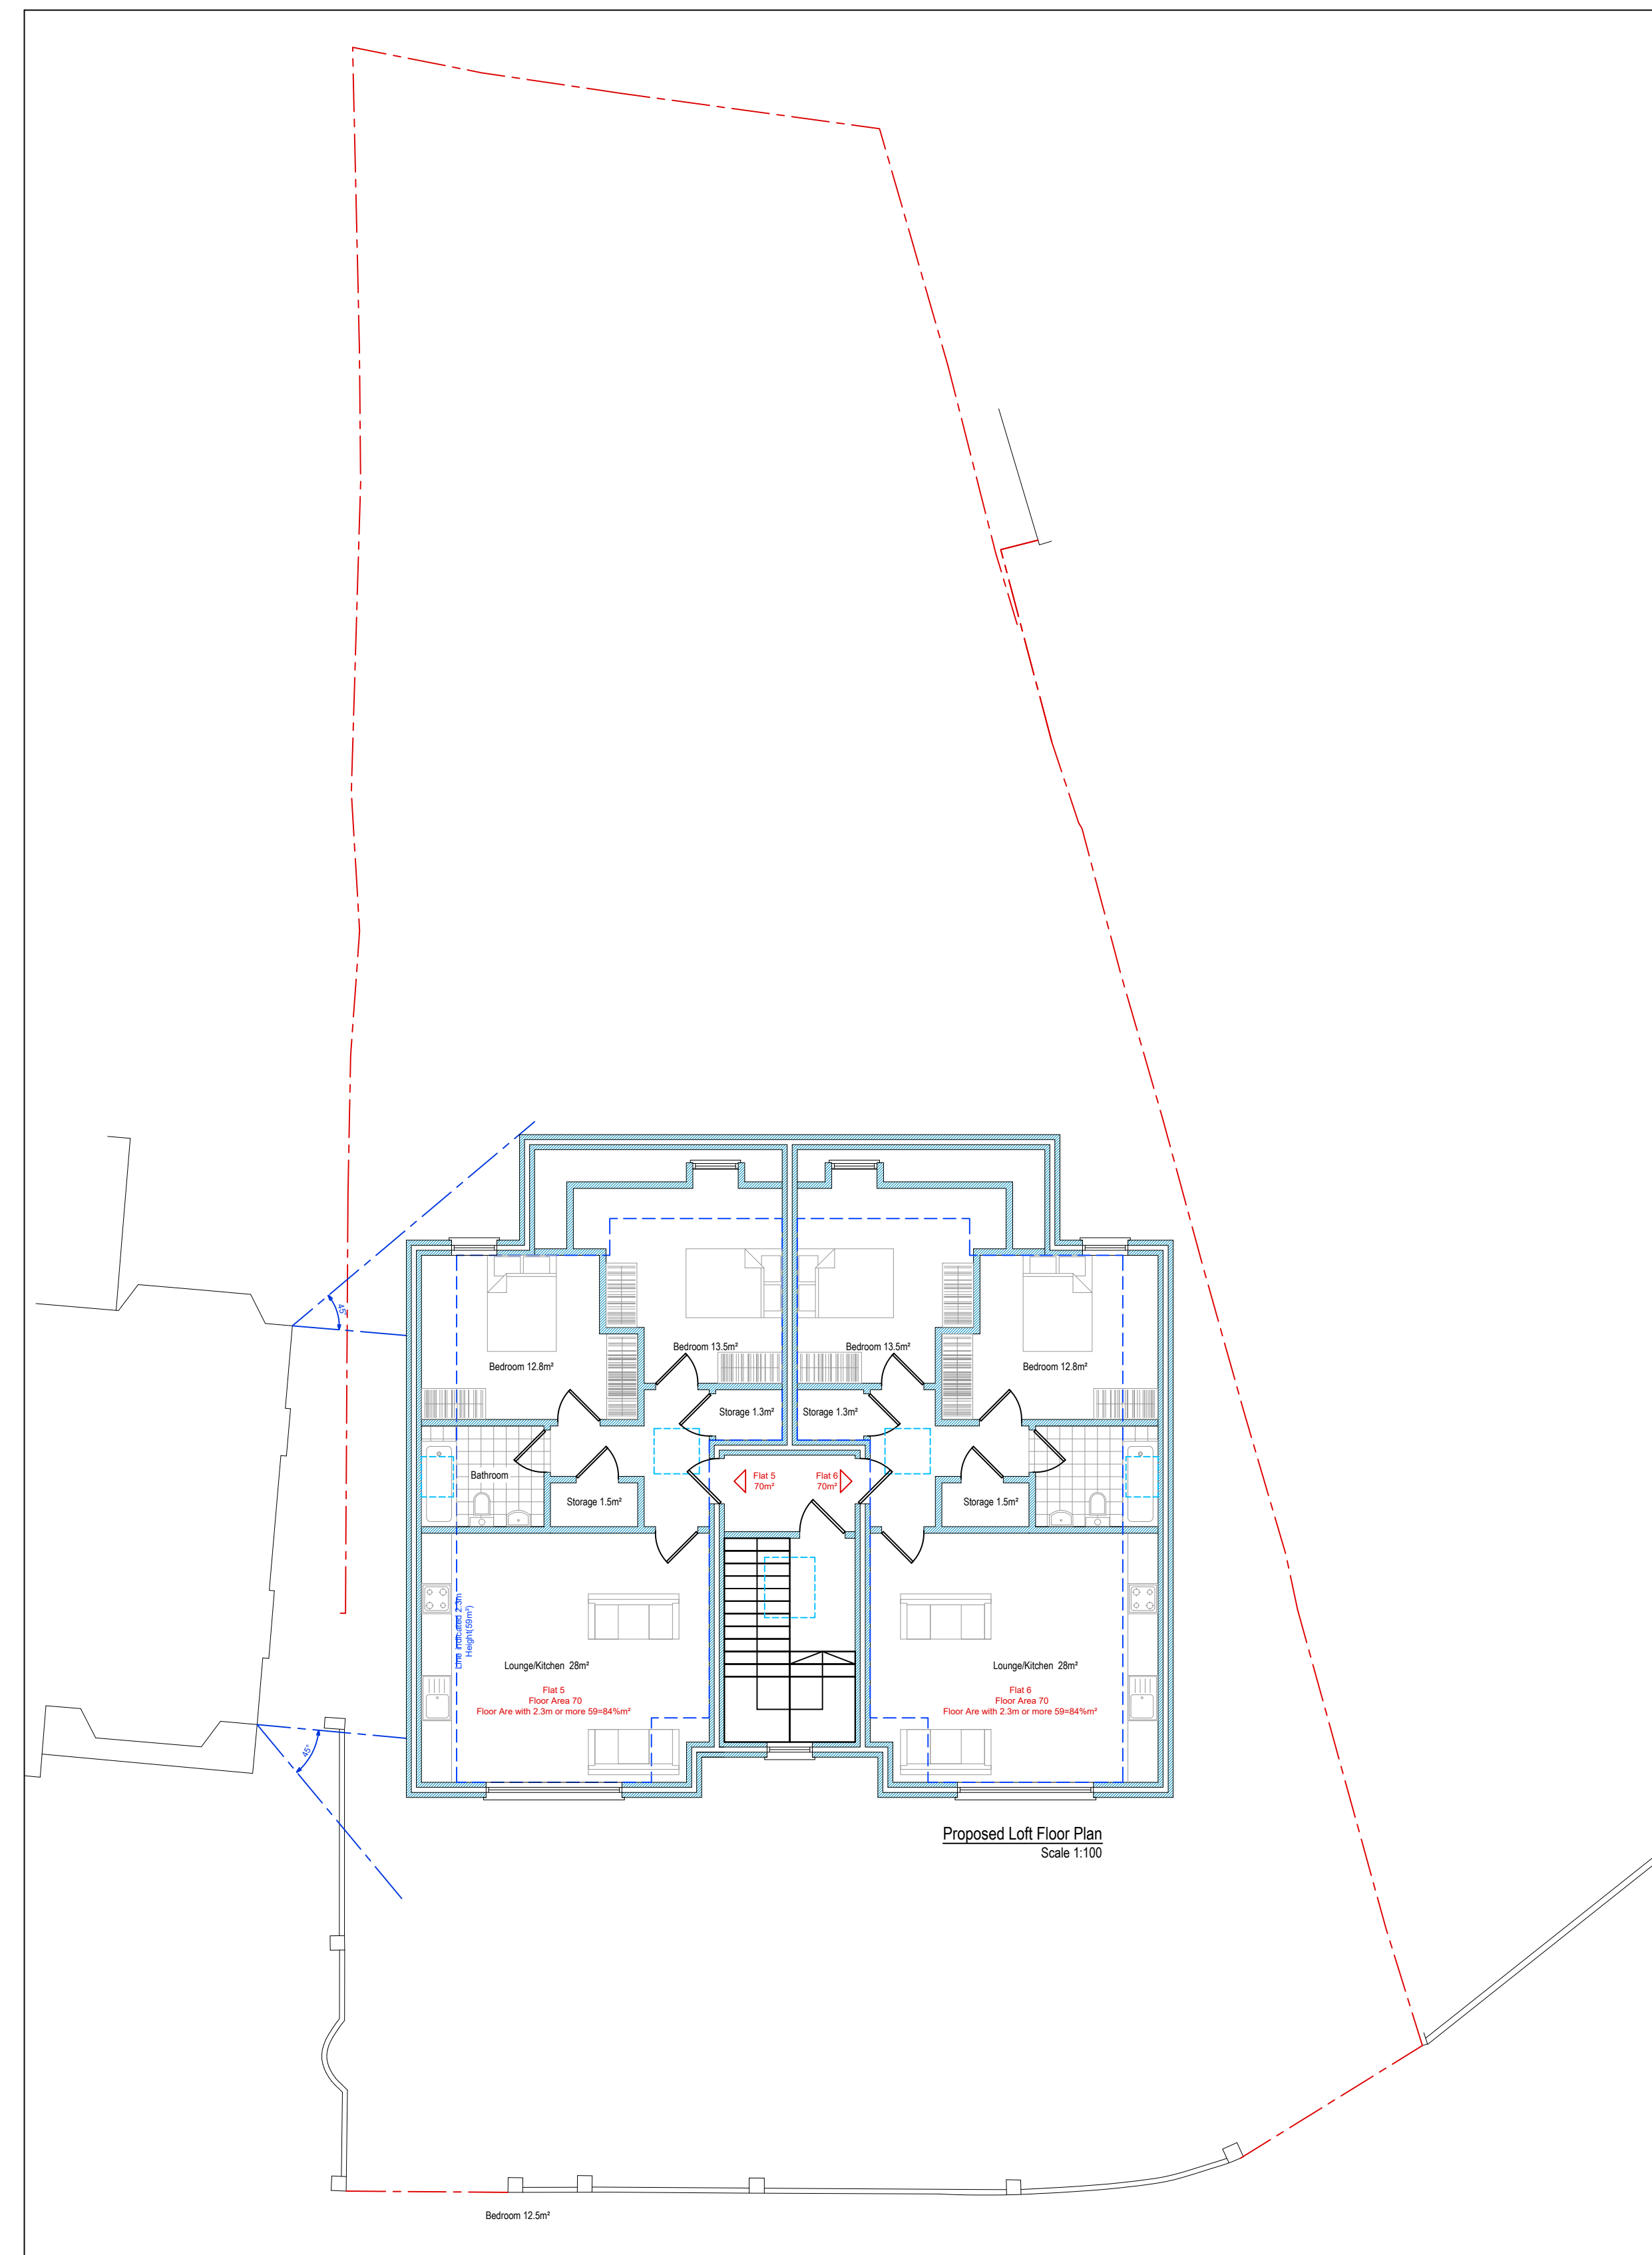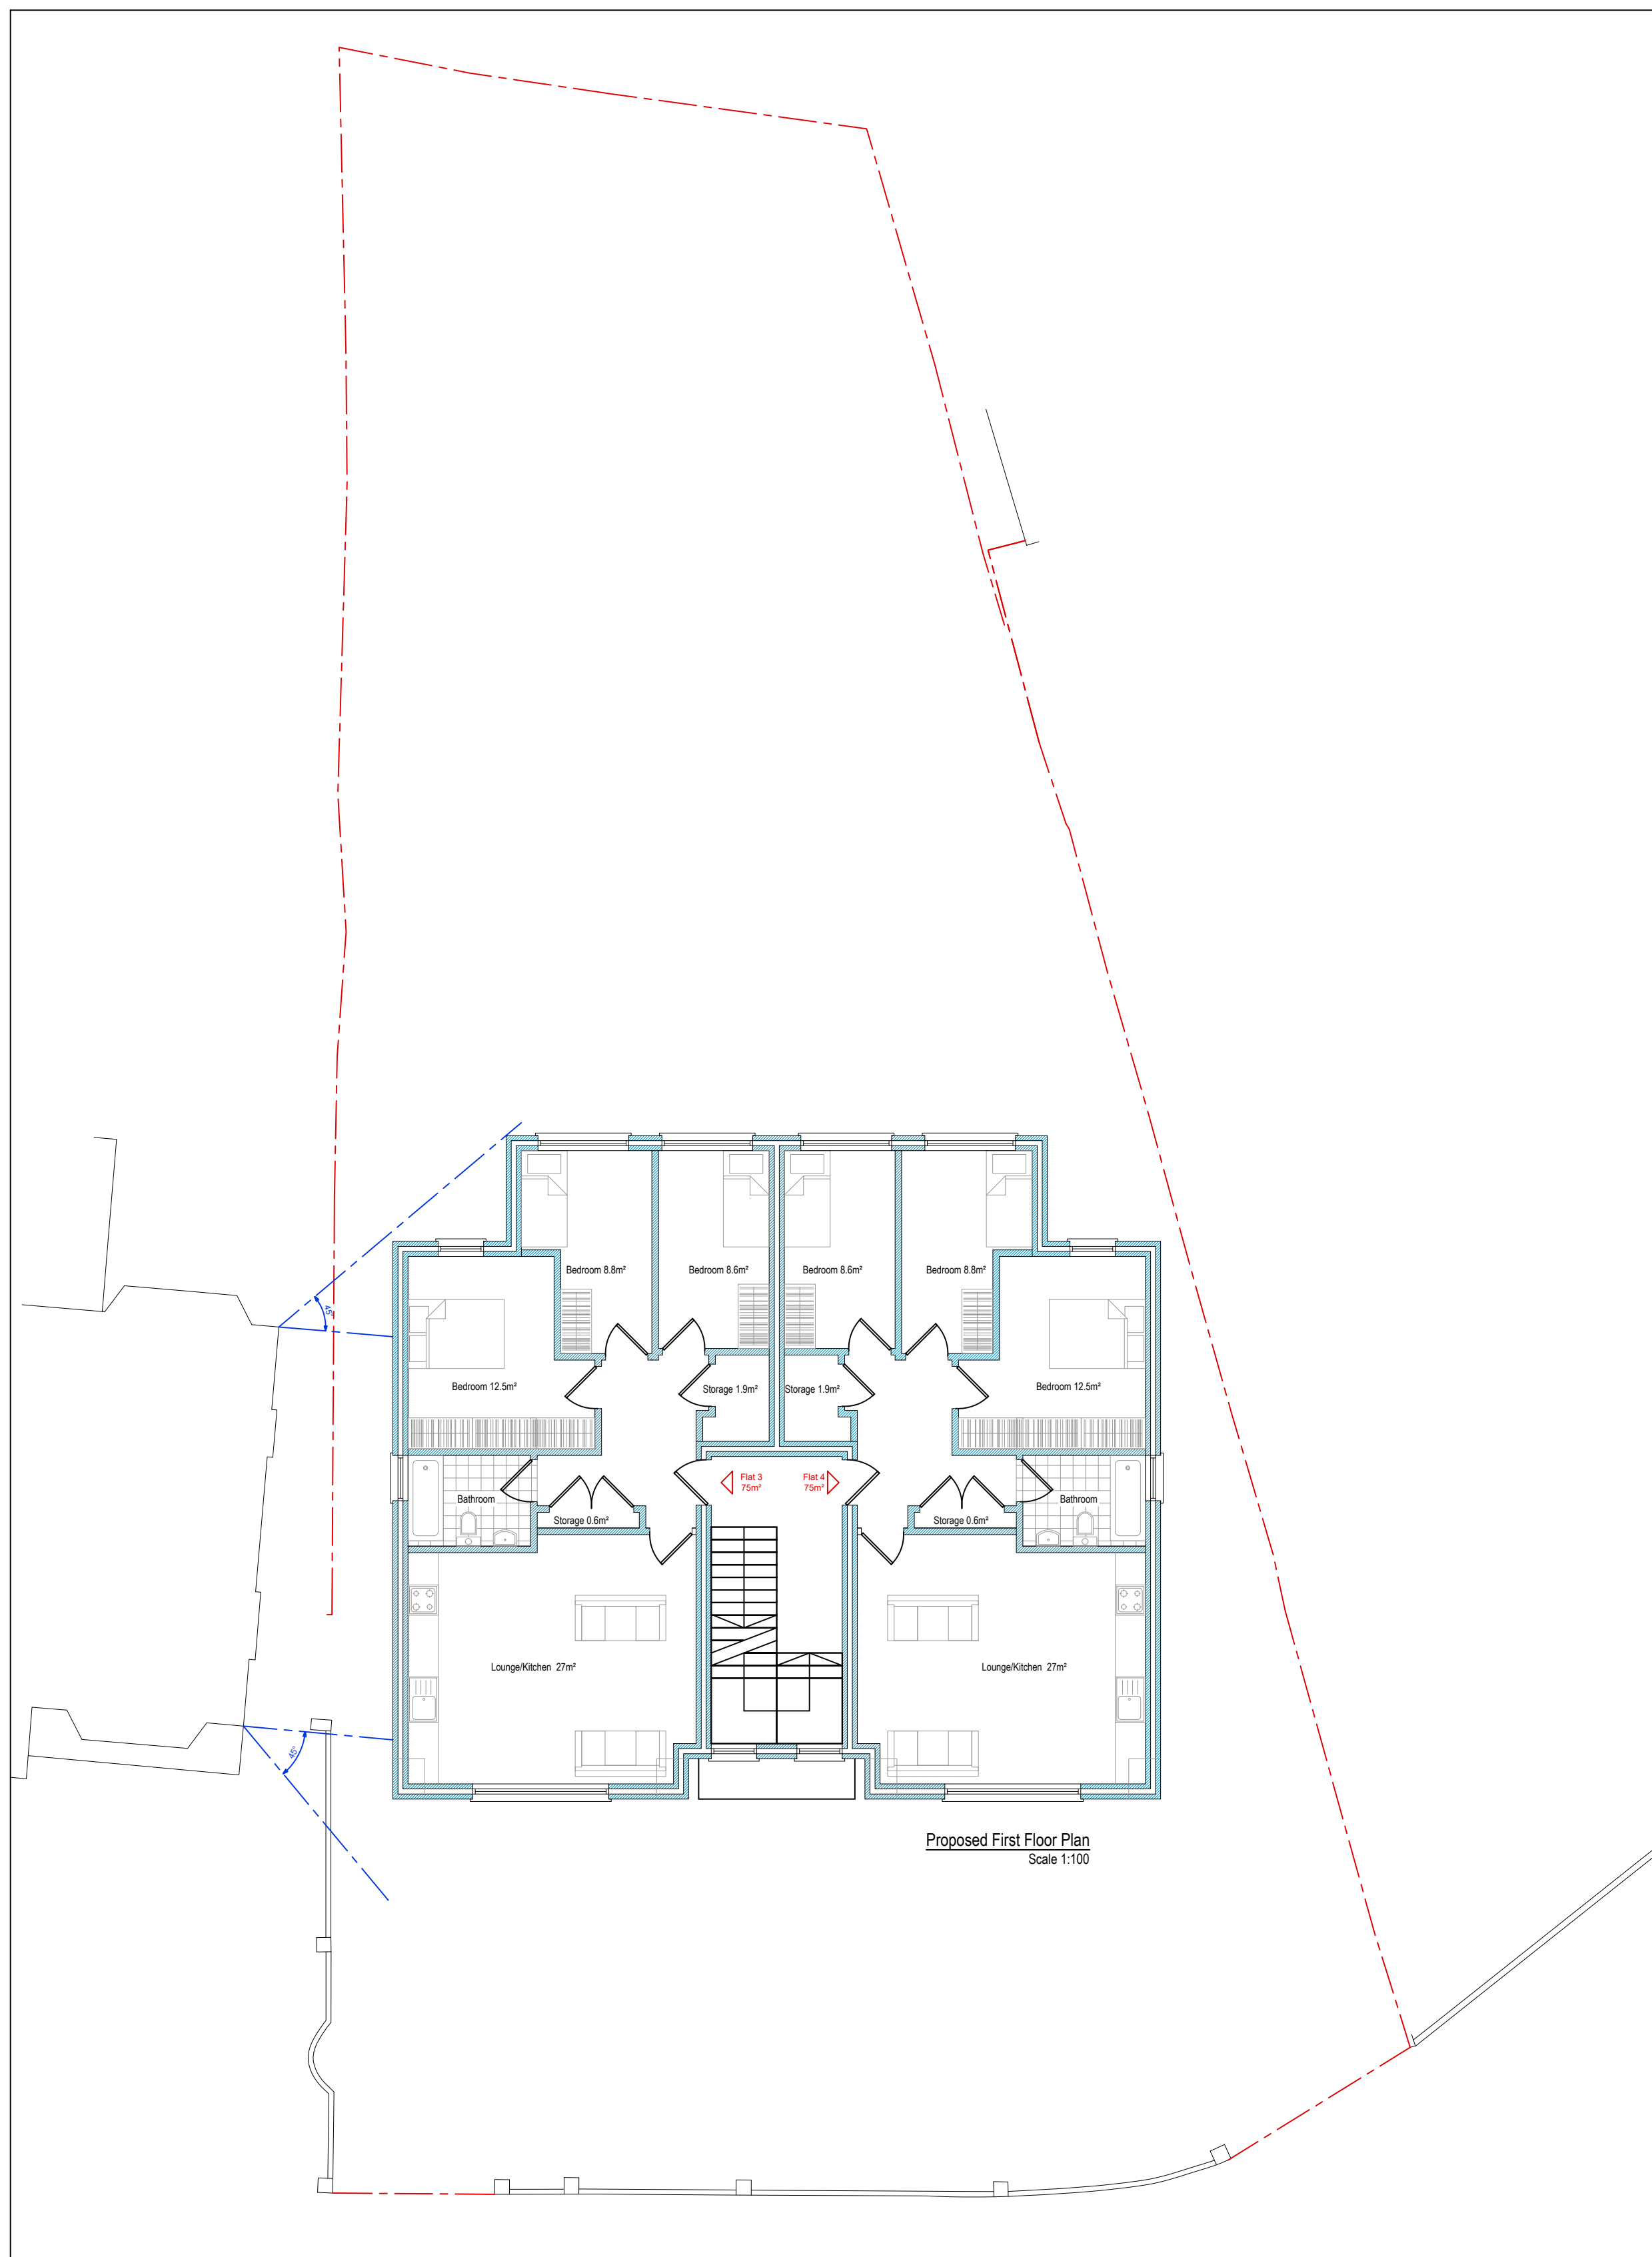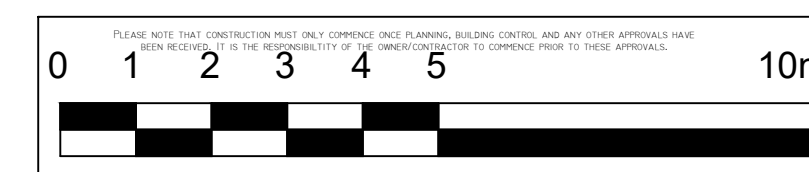
[illegible]

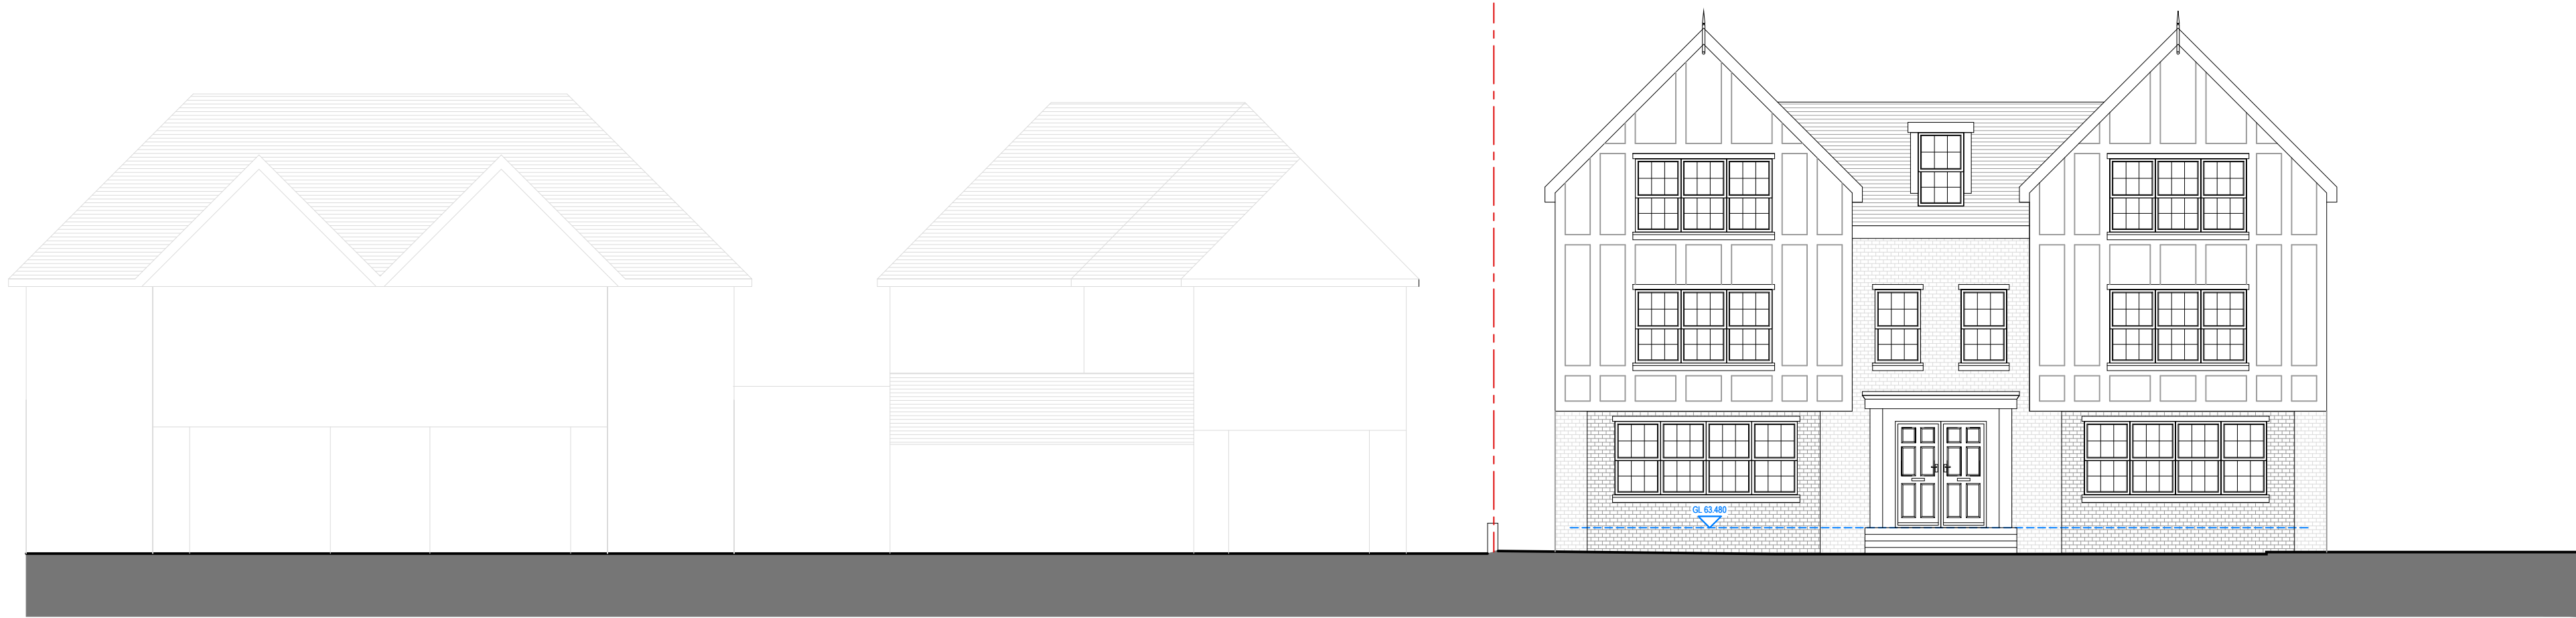

Proposed Front Elevation
Scale 1:100

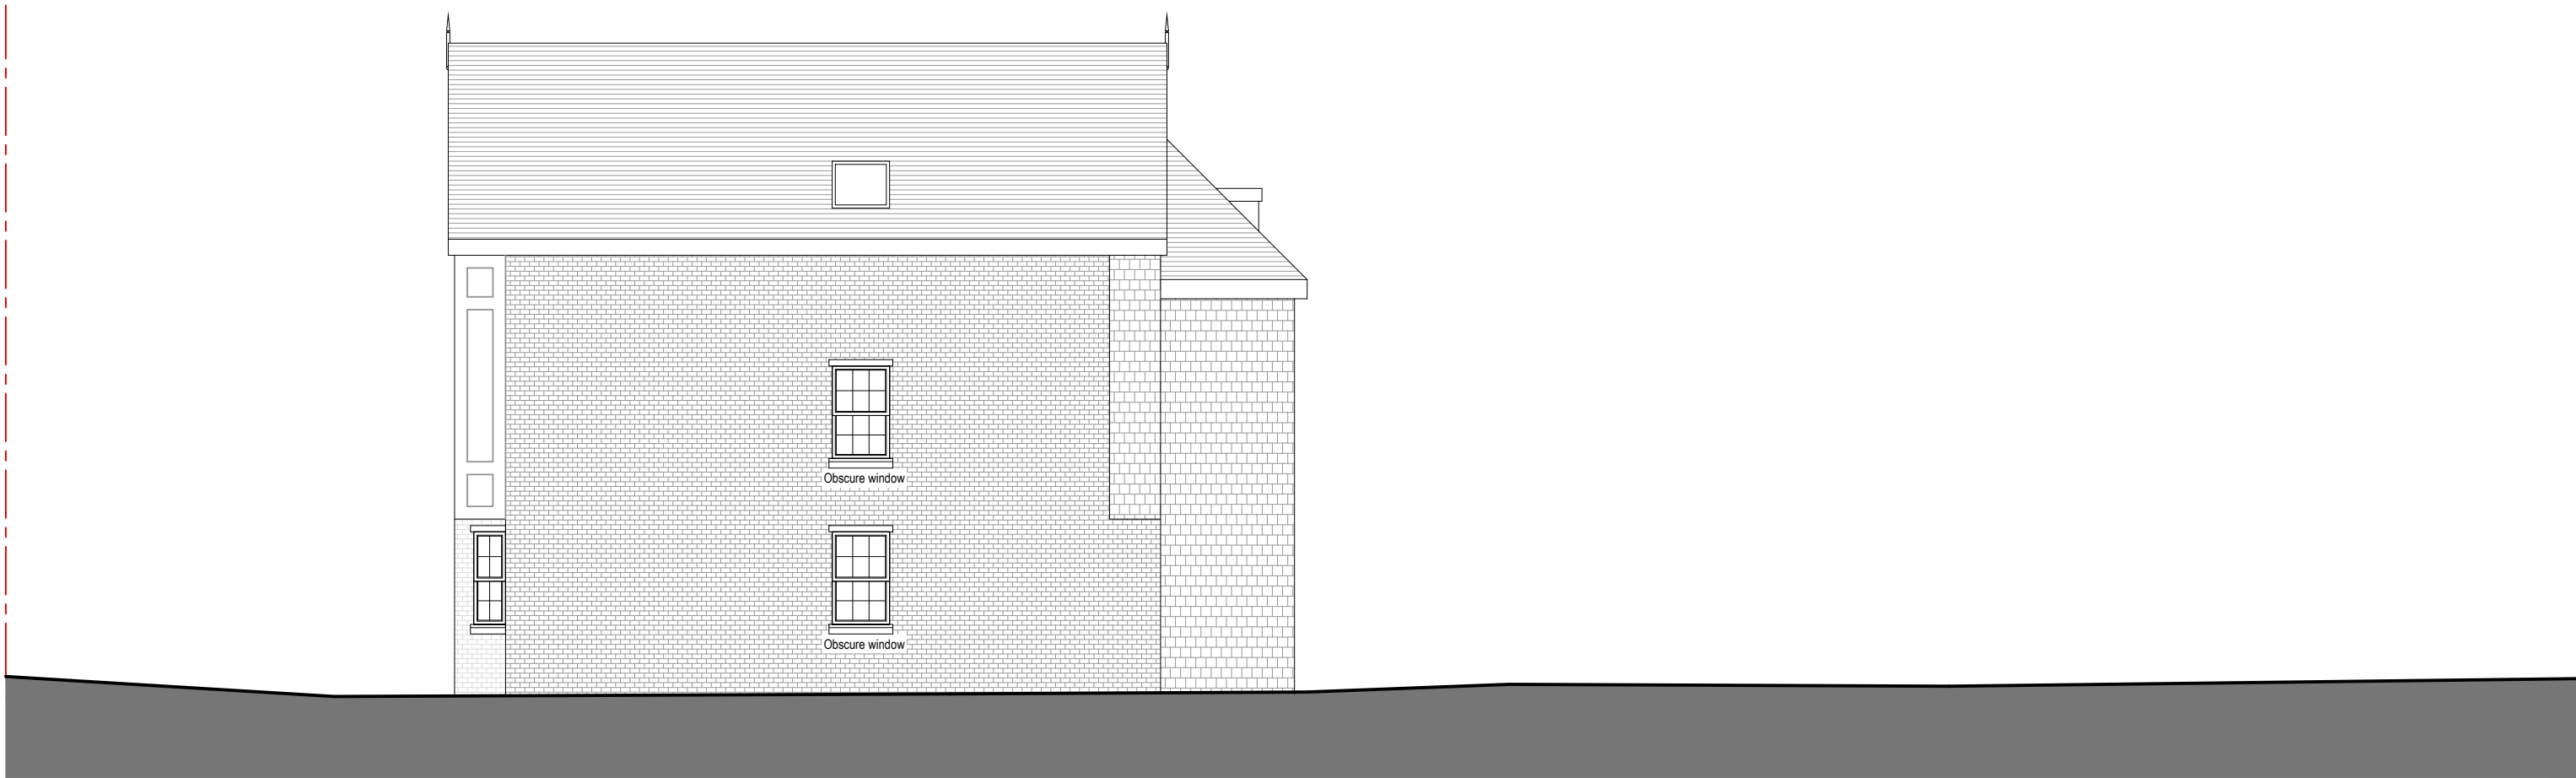

Proposed Side Elevation
Scale 1:100

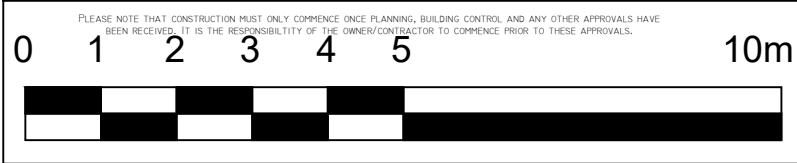


Revision	Date	Description	A2
Important general note The specification is to be read in conjunction with the plans/section details, and other associated structural details as may be provided. All work is to be carried out to the local authority planning and building regulations approval, and the codes of practice and British standards as necessary. All dimensions, levels, sizes, positions and locations of particulars as indicated on drawings are to be verified by the appointed contractor on site prior to engaging in works. Any discrepancies must be reported to the architect/surveyor/engineer or responsible person/s immediately. The contractor is responsible for ensuring compliance with the CDM regulations, and appropriate health & safety on site precautions. The client/building owner must obtain any necessary party wall agreements, prior to engaging in the works on site. 1. this drawing is copyright and it may not be reproduced in whole or part or used for the manufacture of any article without the express permission of the copyright holders. 3. this drawing is to be read in conjunction with all relevant architect's, service engineer's and drawings and specifications.			B-12 Development Architectural consultancy
Scale 1:100	Revision 1st	Site Address 106 Uxbridge Road, Hatch End HA5 4DS	
Drawn By/Checked By ----		Proposed Elevations UR106-AP2-1007	







Proposed Rear Elevation
Scale 1:100




Proposed Rear Elevation
Scale 1:100

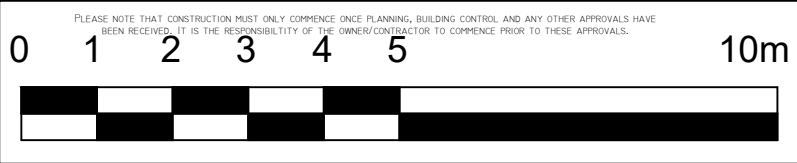

Revision	Date	Description	
important general note the specification is to be read in conjunction with the plans/section details, and other associated structural details as may be provided. all work is to be carried out to the local authority planning and building regulations approval, and the codes of practice and british standards as necessary. all dimensions, levels, sizes, positions and locations of particulars as indicated on drawings are to be verified by the appointed contractor on site prior to engaging in works. any discrepancies must be reported to the architect/surveyor/engineer or responsible person/s immediately. the contractor is responsible for ensuring compliance with the cdn regulations, and appropriate health & safety on site precautions. the client/building owner must obtain any necessary party wall agreements, prior to engaging in the works on site.			Printer Size
			A2
1. this drawing is copyright and it may not be reproduced in whole or part or used for the manufacture of any article without the express permission of the copyright holders.			
3. this drawing is to be read in conjunction with all relevant architect's, service engineer's and drawings and specifications.			
Scale	1:100	B-12 Development Architectural consultancy	
Revision	1st		
Apr-19		Site Address	Proposed Elevations
Drawn By/Checked By		106 Uxbridge Road, Hatch End HA5 4DS	
----		Drawing Number	UR106-AP2-1008

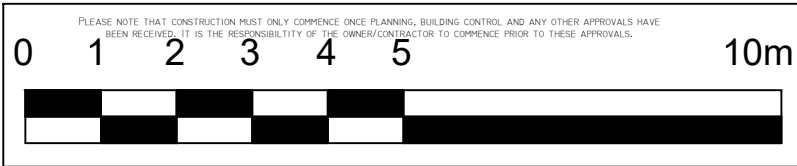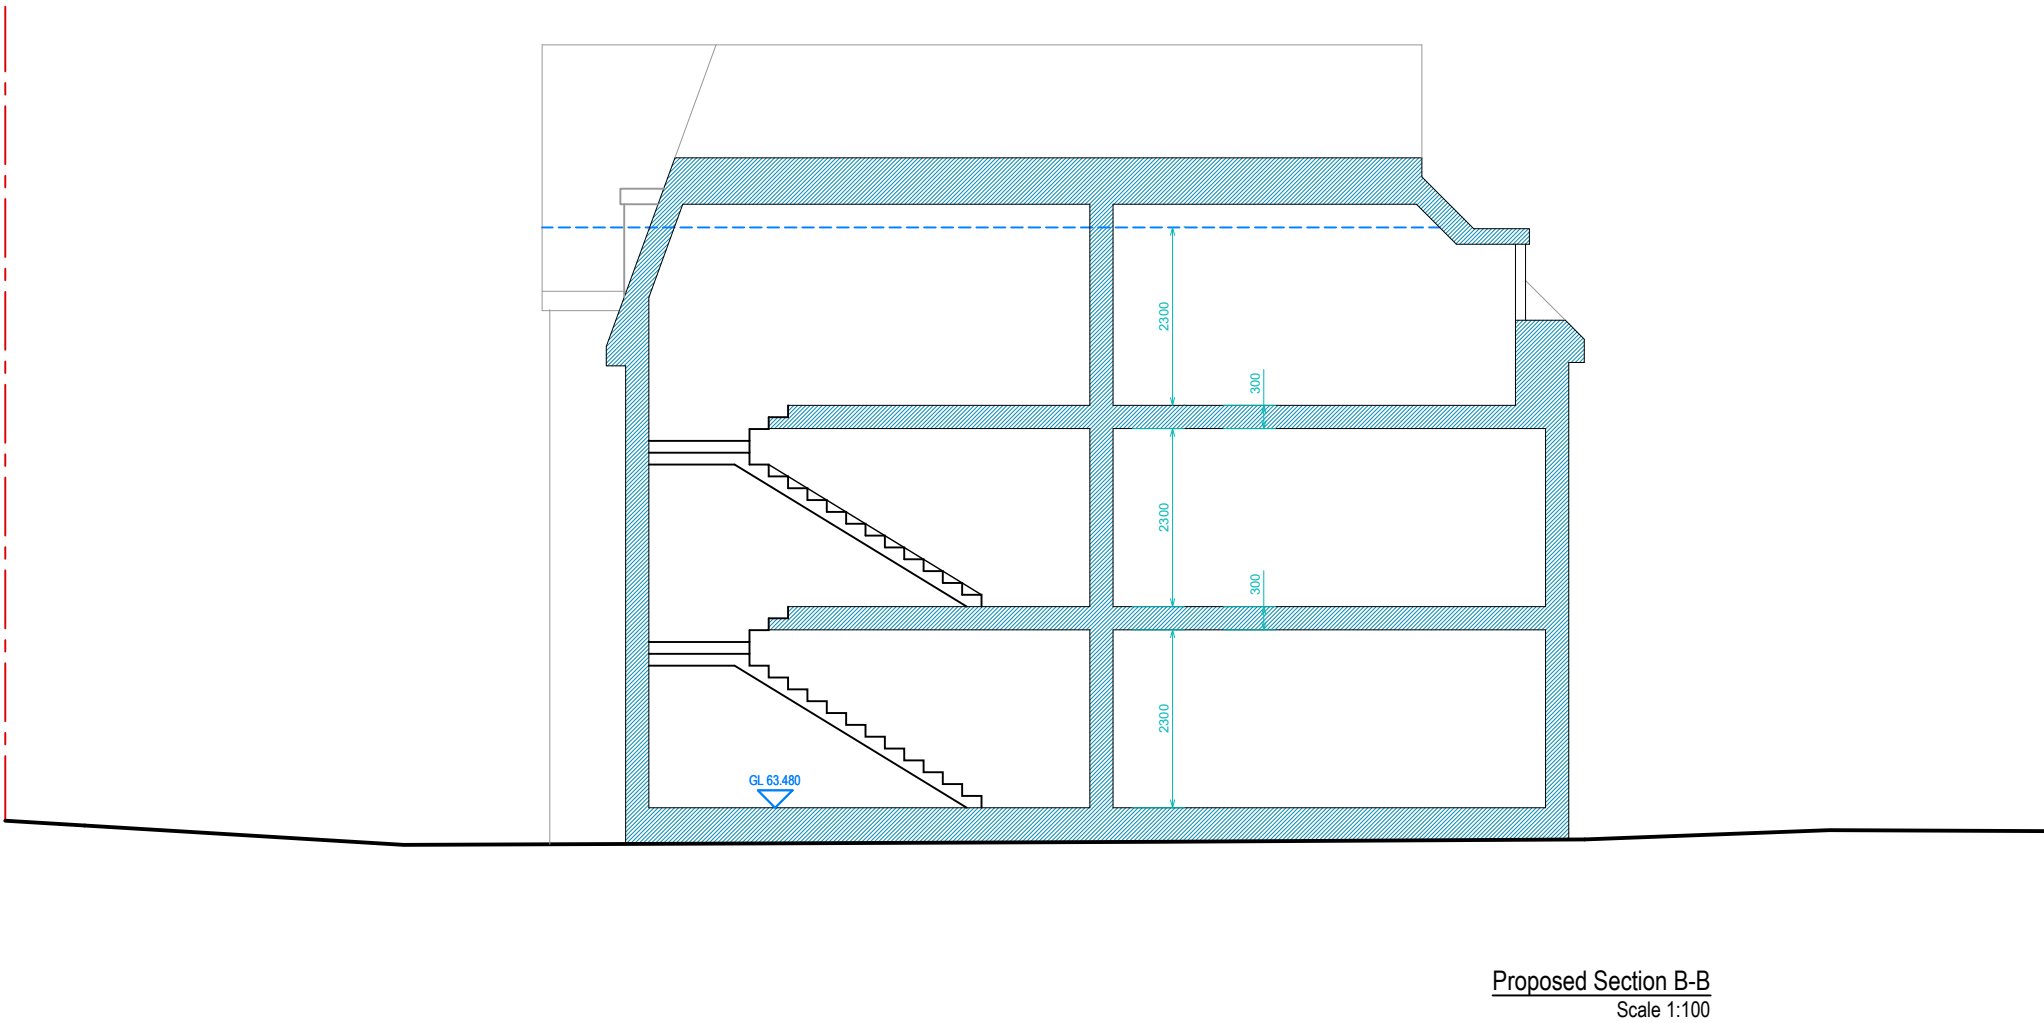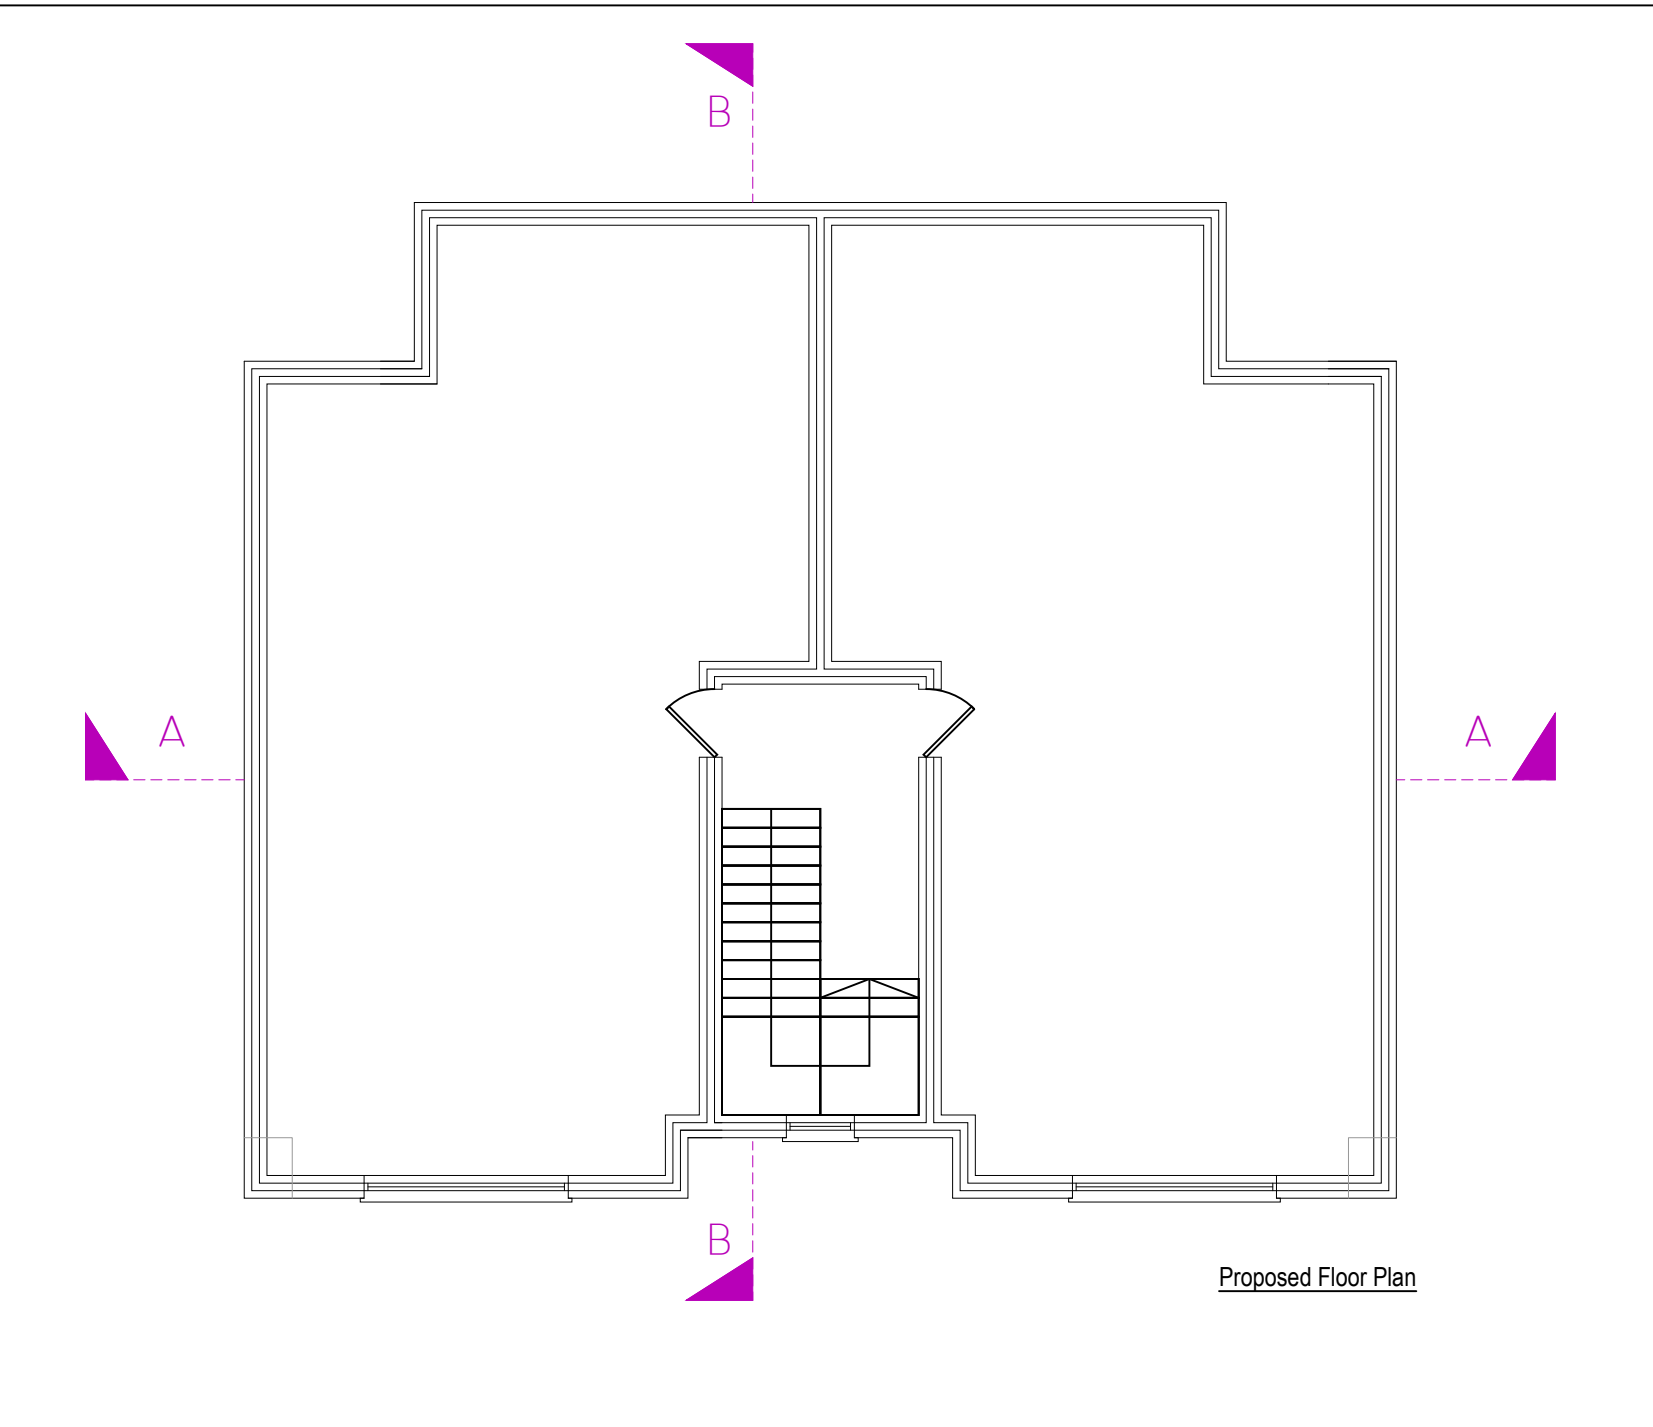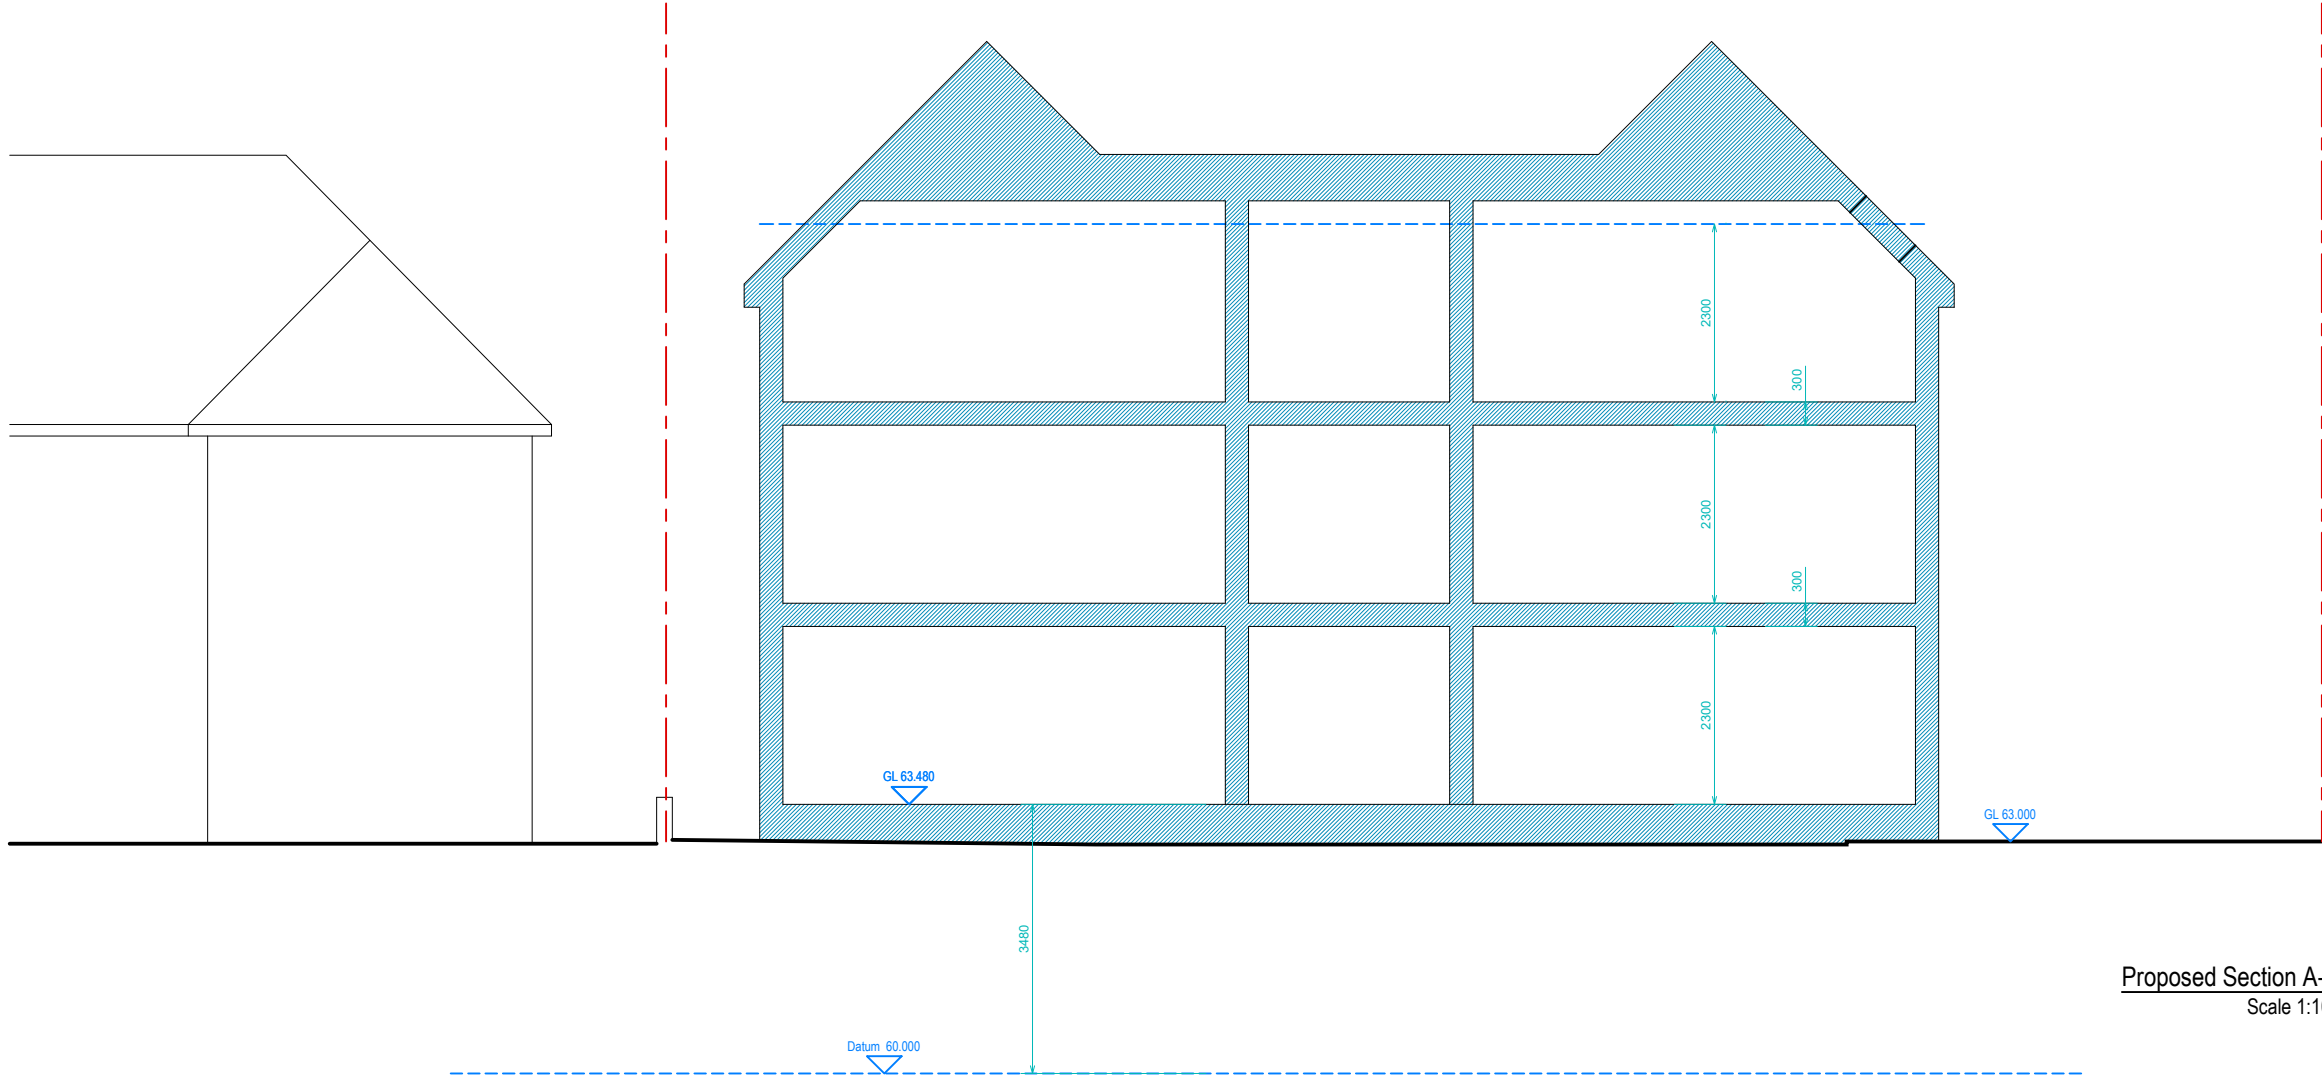



Revision	Date	Description
Important general note the specification is to be read in conjunction with the plans/section details, and other associated structural details as may be provided. all work is to be carried out to the local authority planning and building regulations approval, and the codes of practice and British standards as necessary. all dimensions, levels, sizes, positions and locations of particulars as indicated on drawings are to be verified by the appointed contractor on site prior to engaging in works. any discrepancies must be reported to the architect/surveyor/engineer or responsible person/s immediately. the contractor is responsible for ensuring compliance with the CDM regulations, and appropriate health & safety on site precautions. the client/building owner must obtain any necessary party wall agreements, prior to engaging in the works on site.		Page Size
1.	this drawing is copyright and it may not be reproduced in whole or part or used for the manufacture of any article without the express permission of the copyright holders.	
3.	this drawing is to be read in conjunction with all relevant architect's, service engineer's and drawings, and specifications.	
Scale	1:100	B-12 Development Architectural consultancy
Revision	1st	
Apr-19	Site Address	
Drawn By/Checked By	106 Uxbridge Road, Hatch End HA5 4DS	
	Proposed Sections	Drawing Number
		UR106-AP2-1009

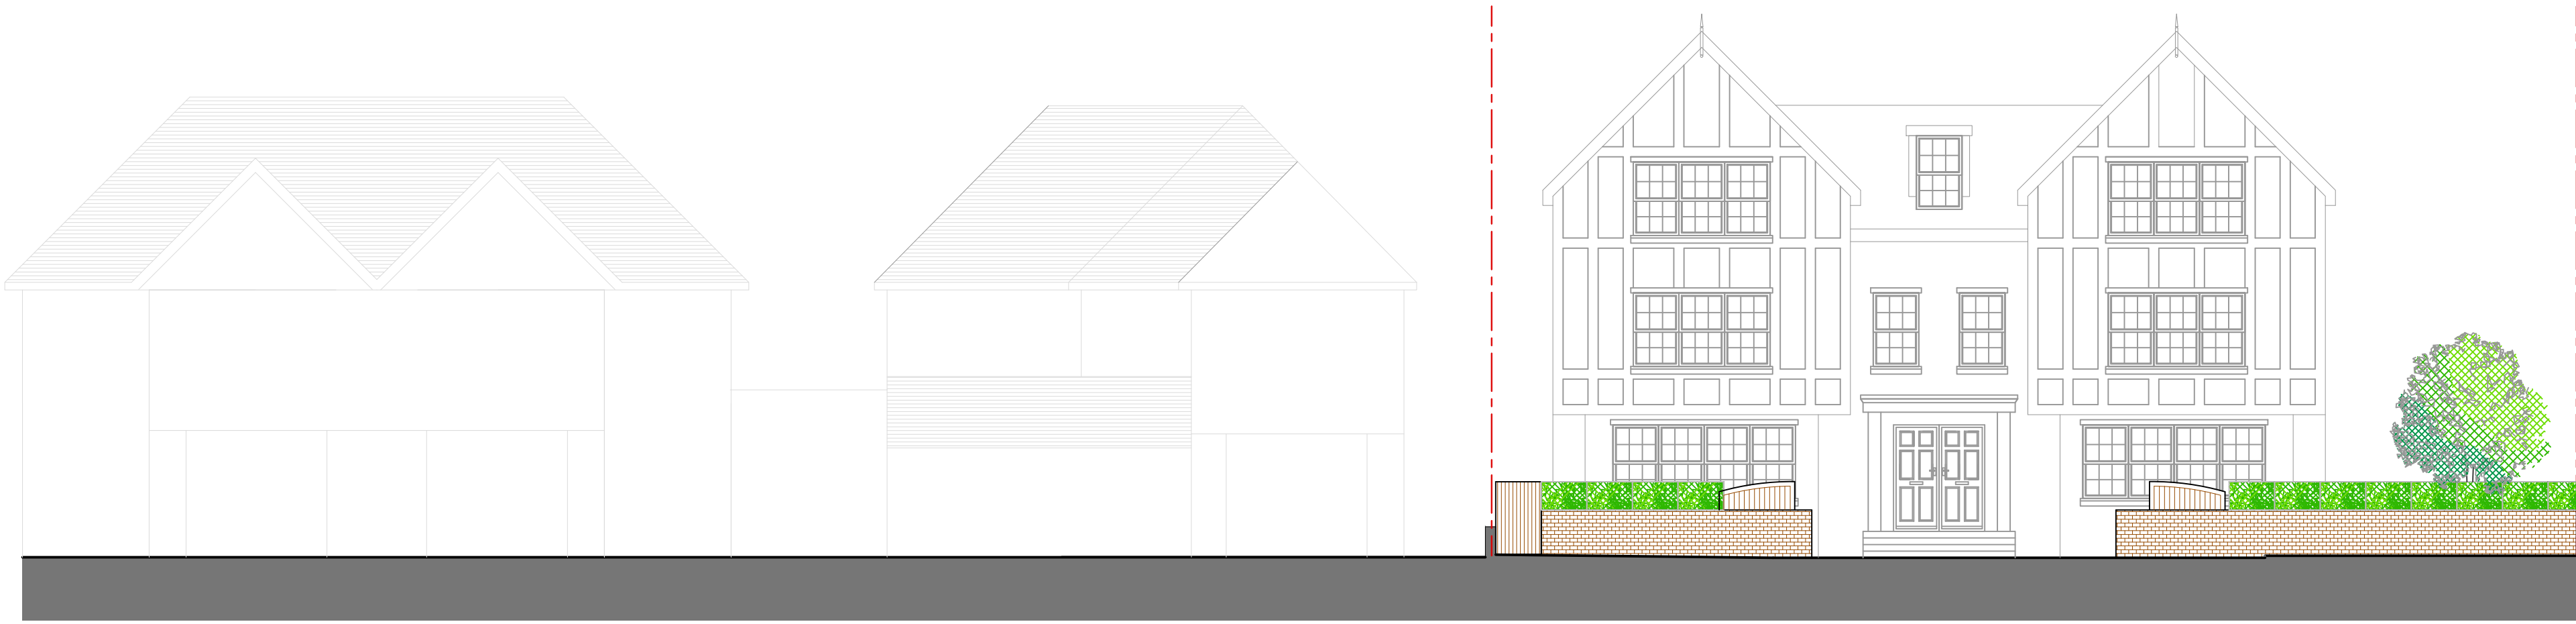

Proposed Front Elevation
Showing Boundary Treatment
Scale 1:100



Proposed Side Elevation
Showing Boundary Treatment
Scale 1:100

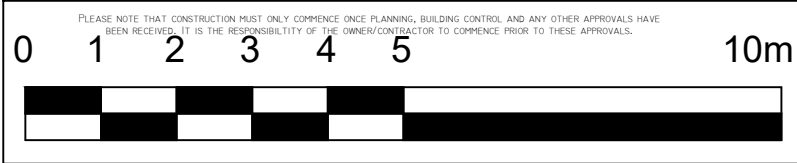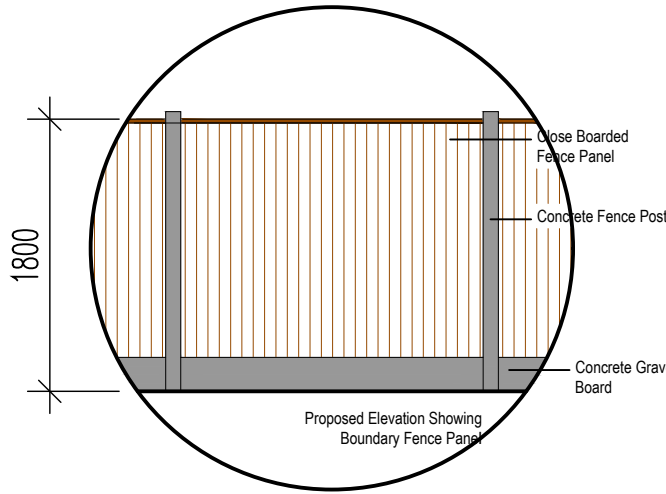


Revision	Date	Description	A2
Important general note the specification is to be read in conjunction with the plans/section details, and other associated structural details as may be provided. all work is to be carried out to the local authority planning and building regulations approval, and the codes of practice and British standards as necessary. all dimensions, levels, sizes, positions and locations of particulars as indicated on drawings are to be verified by the appointed contractor on site prior to engaging in works. any discrepancies must be reported to the architect/surveyor/engineer or responsible person/s immediately. the contractor is responsible for ensuring compliance with the CDM regulations, and appropriate health & safety on site precautions. the client/building owner must obtain any necessary party wall agreements, prior to engaging in the works on site. 1. this drawing is copyright and it may not be reproduced in whole or part or used for the manufacture of any article without the express permission of the copyright holders. 3. this drawing is to be read in conjunction with all relevant architect's, service engineer's and drawings and specifications.			B-12 Development Architectural consultancy
Scale	1:100		
Revision	1st		
Site Address	106 Uxbridge Road, Hatch End HA5 4DS		
Drawn By/Checked By	----		Proposed Elevations Showing Boundary Treatment Drawing Number UR106-AP2-1010



Proposed Rear Elevation
Showing Boundary Treatment
Scale 1:100



Proposed Rear Elevation
Showing Boundary Treatment
Scale 1:100

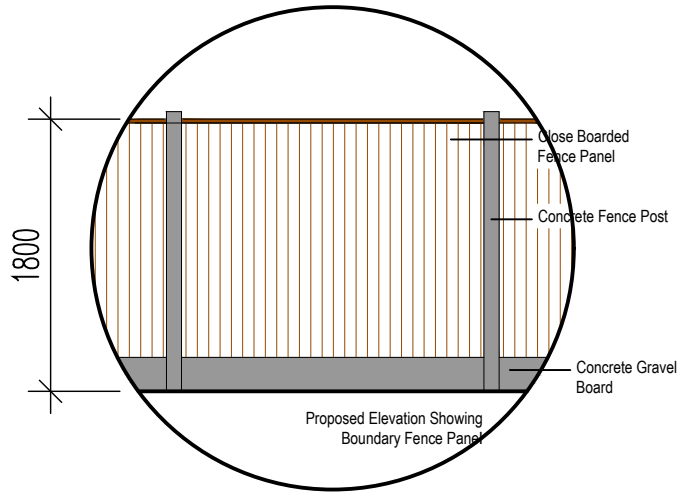

Revision	Date	Description	A2													
important general note the specification is to be read in conjunction with the plans/section details, and other associated structural details as may be provided. all work is to be carried out to the local authority planning and building regulations approval, and the codes of practice and british standards as necessary. all dimensions, levels, sizes, positions and locations of particulars as indicated on drawings are to be verified by the appointed contractor on site prior to engaging in works. any discrepancies must be reported to the architect/surveyor/engineer or responsible persons immediately. the contractor is responsible for ensuring compliance with the cdn regulations, and appropriate health & safety on site precautions. the client/building owner must obtain any necessary party wall agreements, prior to engaging in the works on site. 1. this drawing is copyright and it may not be reproduced in whole or part or used for the manufacture of any article without the express permission of the copyright holders. 3. this drawing is to be read in conjunction with all relevant architect's, service engineer's and drawings, and specifications.			Paper Size													
<table><tr><td>Scale</td><td>1:100</td><td rowspan="3"> B-12 Development Architectural consultancy </td></tr><tr><td>Revision</td><td>1st</td></tr><tr><td>Apr-19</td><td>Site Address</td></tr><tr><td>Drawn By/Checked By</td><td>106 Uxbridge Road, Hatch End HA5 4DS</td><td><table><tr><td>Proposed Elevations Showing Boundary Treatment</td><td>Drawing Number</td></tr><tr><td>-----</td><td>UR106-AP2-1011</td></tr></table></td></tr></table>			Scale	1:100	B-12 Development Architectural consultancy	Revision	1st	Apr-19	Site Address	Drawn By/Checked By	106 Uxbridge Road, Hatch End HA5 4DS	<table><tr><td>Proposed Elevations Showing Boundary Treatment</td><td>Drawing Number</td></tr><tr><td>-----</td><td>UR106-AP2-1011</td></tr></table>	Proposed Elevations Showing Boundary Treatment	Drawing Number	-----	UR106-AP2-1011
Scale	1:100	B-12 Development Architectural consultancy														
Revision	1st															
Apr-19	Site Address															
Drawn By/Checked By	106 Uxbridge Road, Hatch End HA5 4DS	<table><tr><td>Proposed Elevations Showing Boundary Treatment</td><td>Drawing Number</td></tr><tr><td>-----</td><td>UR106-AP2-1011</td></tr></table>	Proposed Elevations Showing Boundary Treatment	Drawing Number	-----	UR106-AP2-1011										
Proposed Elevations Showing Boundary Treatment	Drawing Number															
-----	UR106-AP2-1011															

