


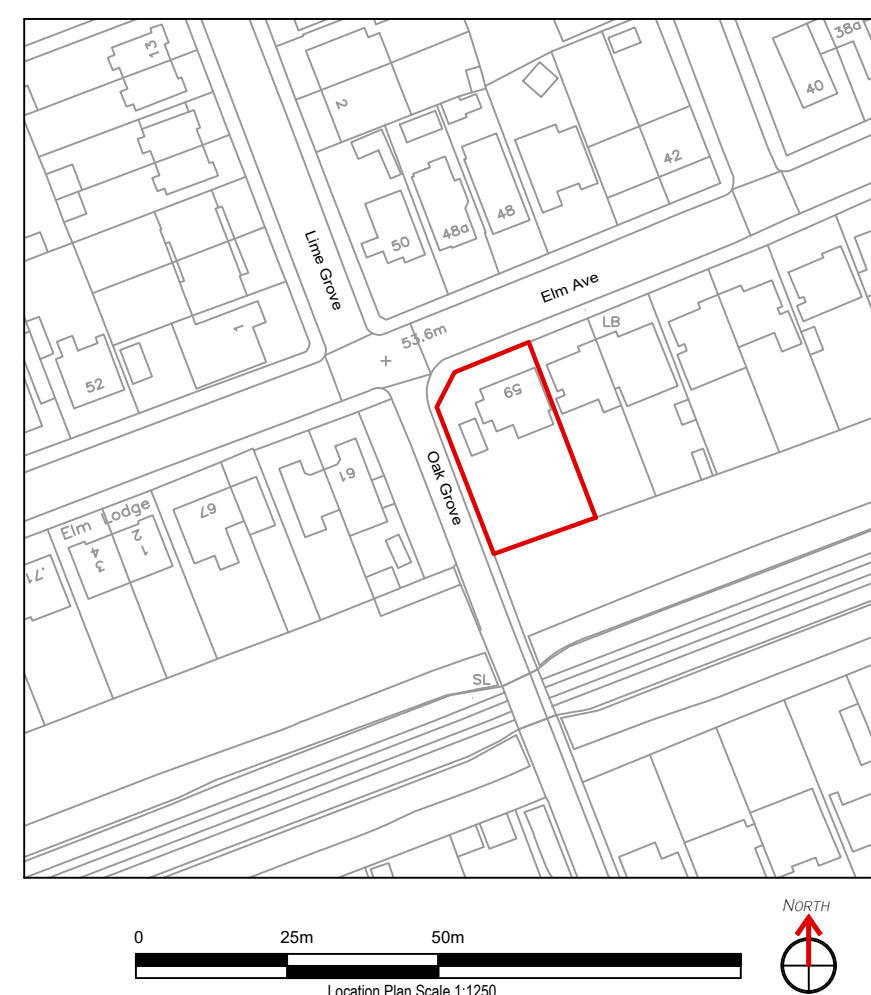
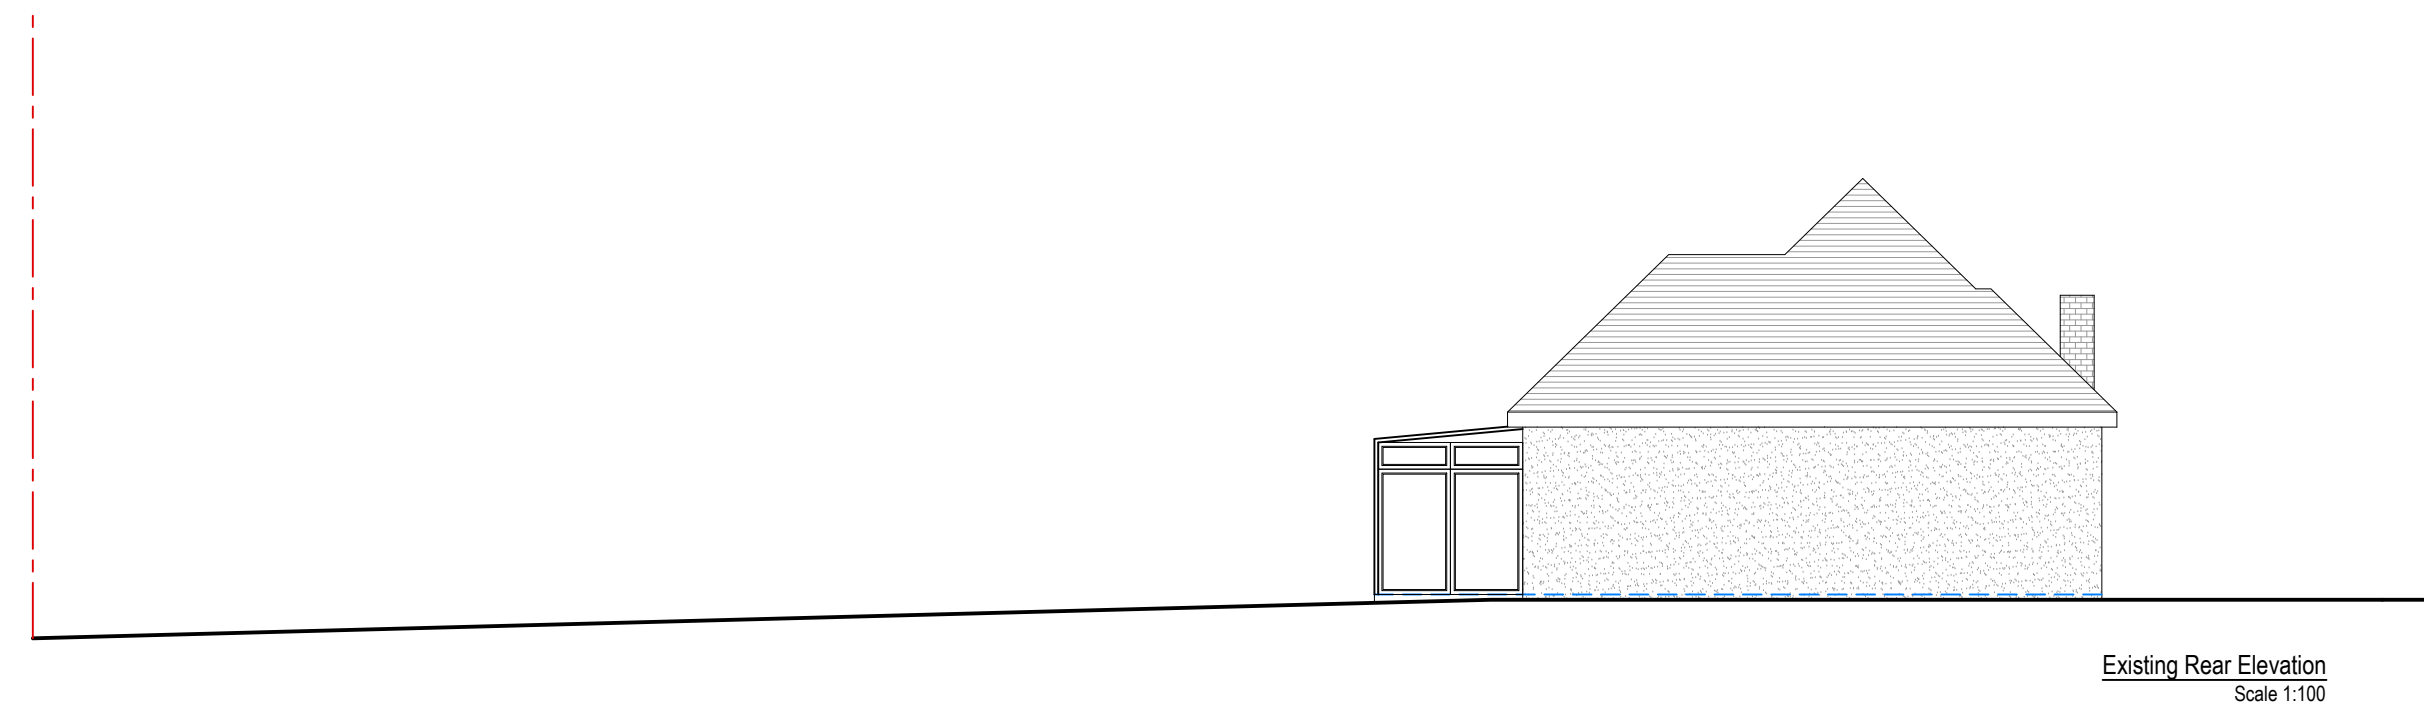
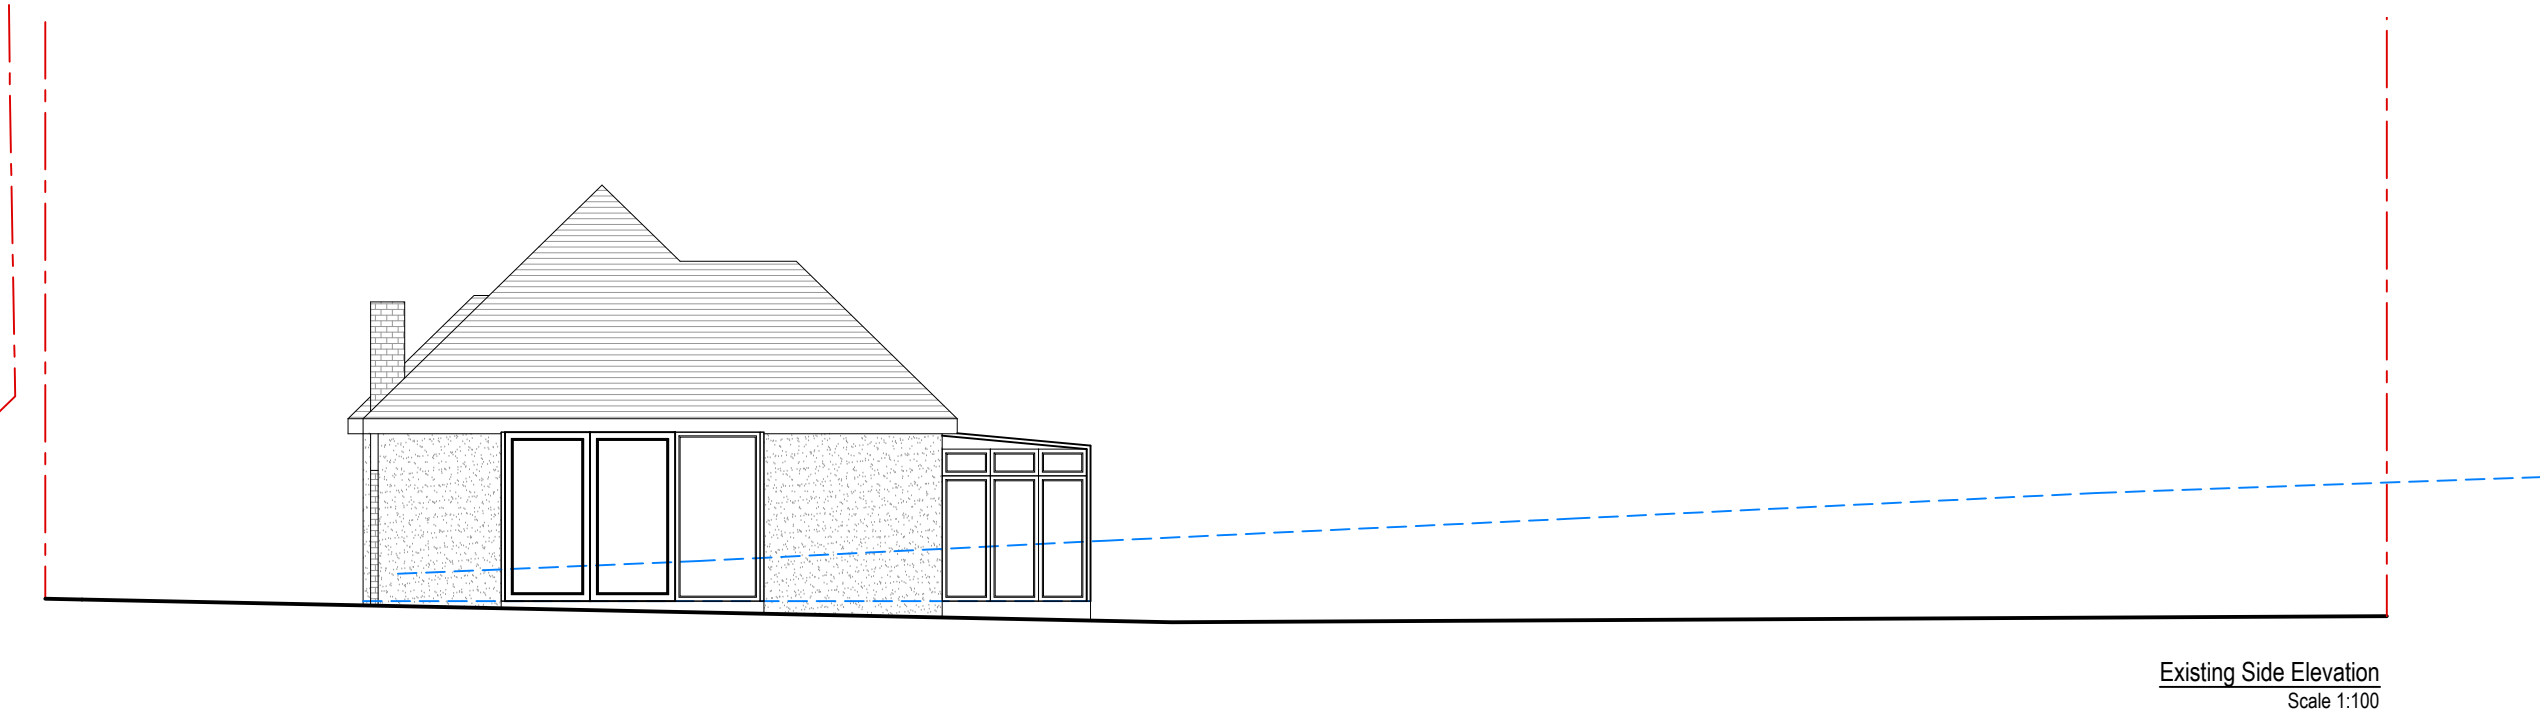
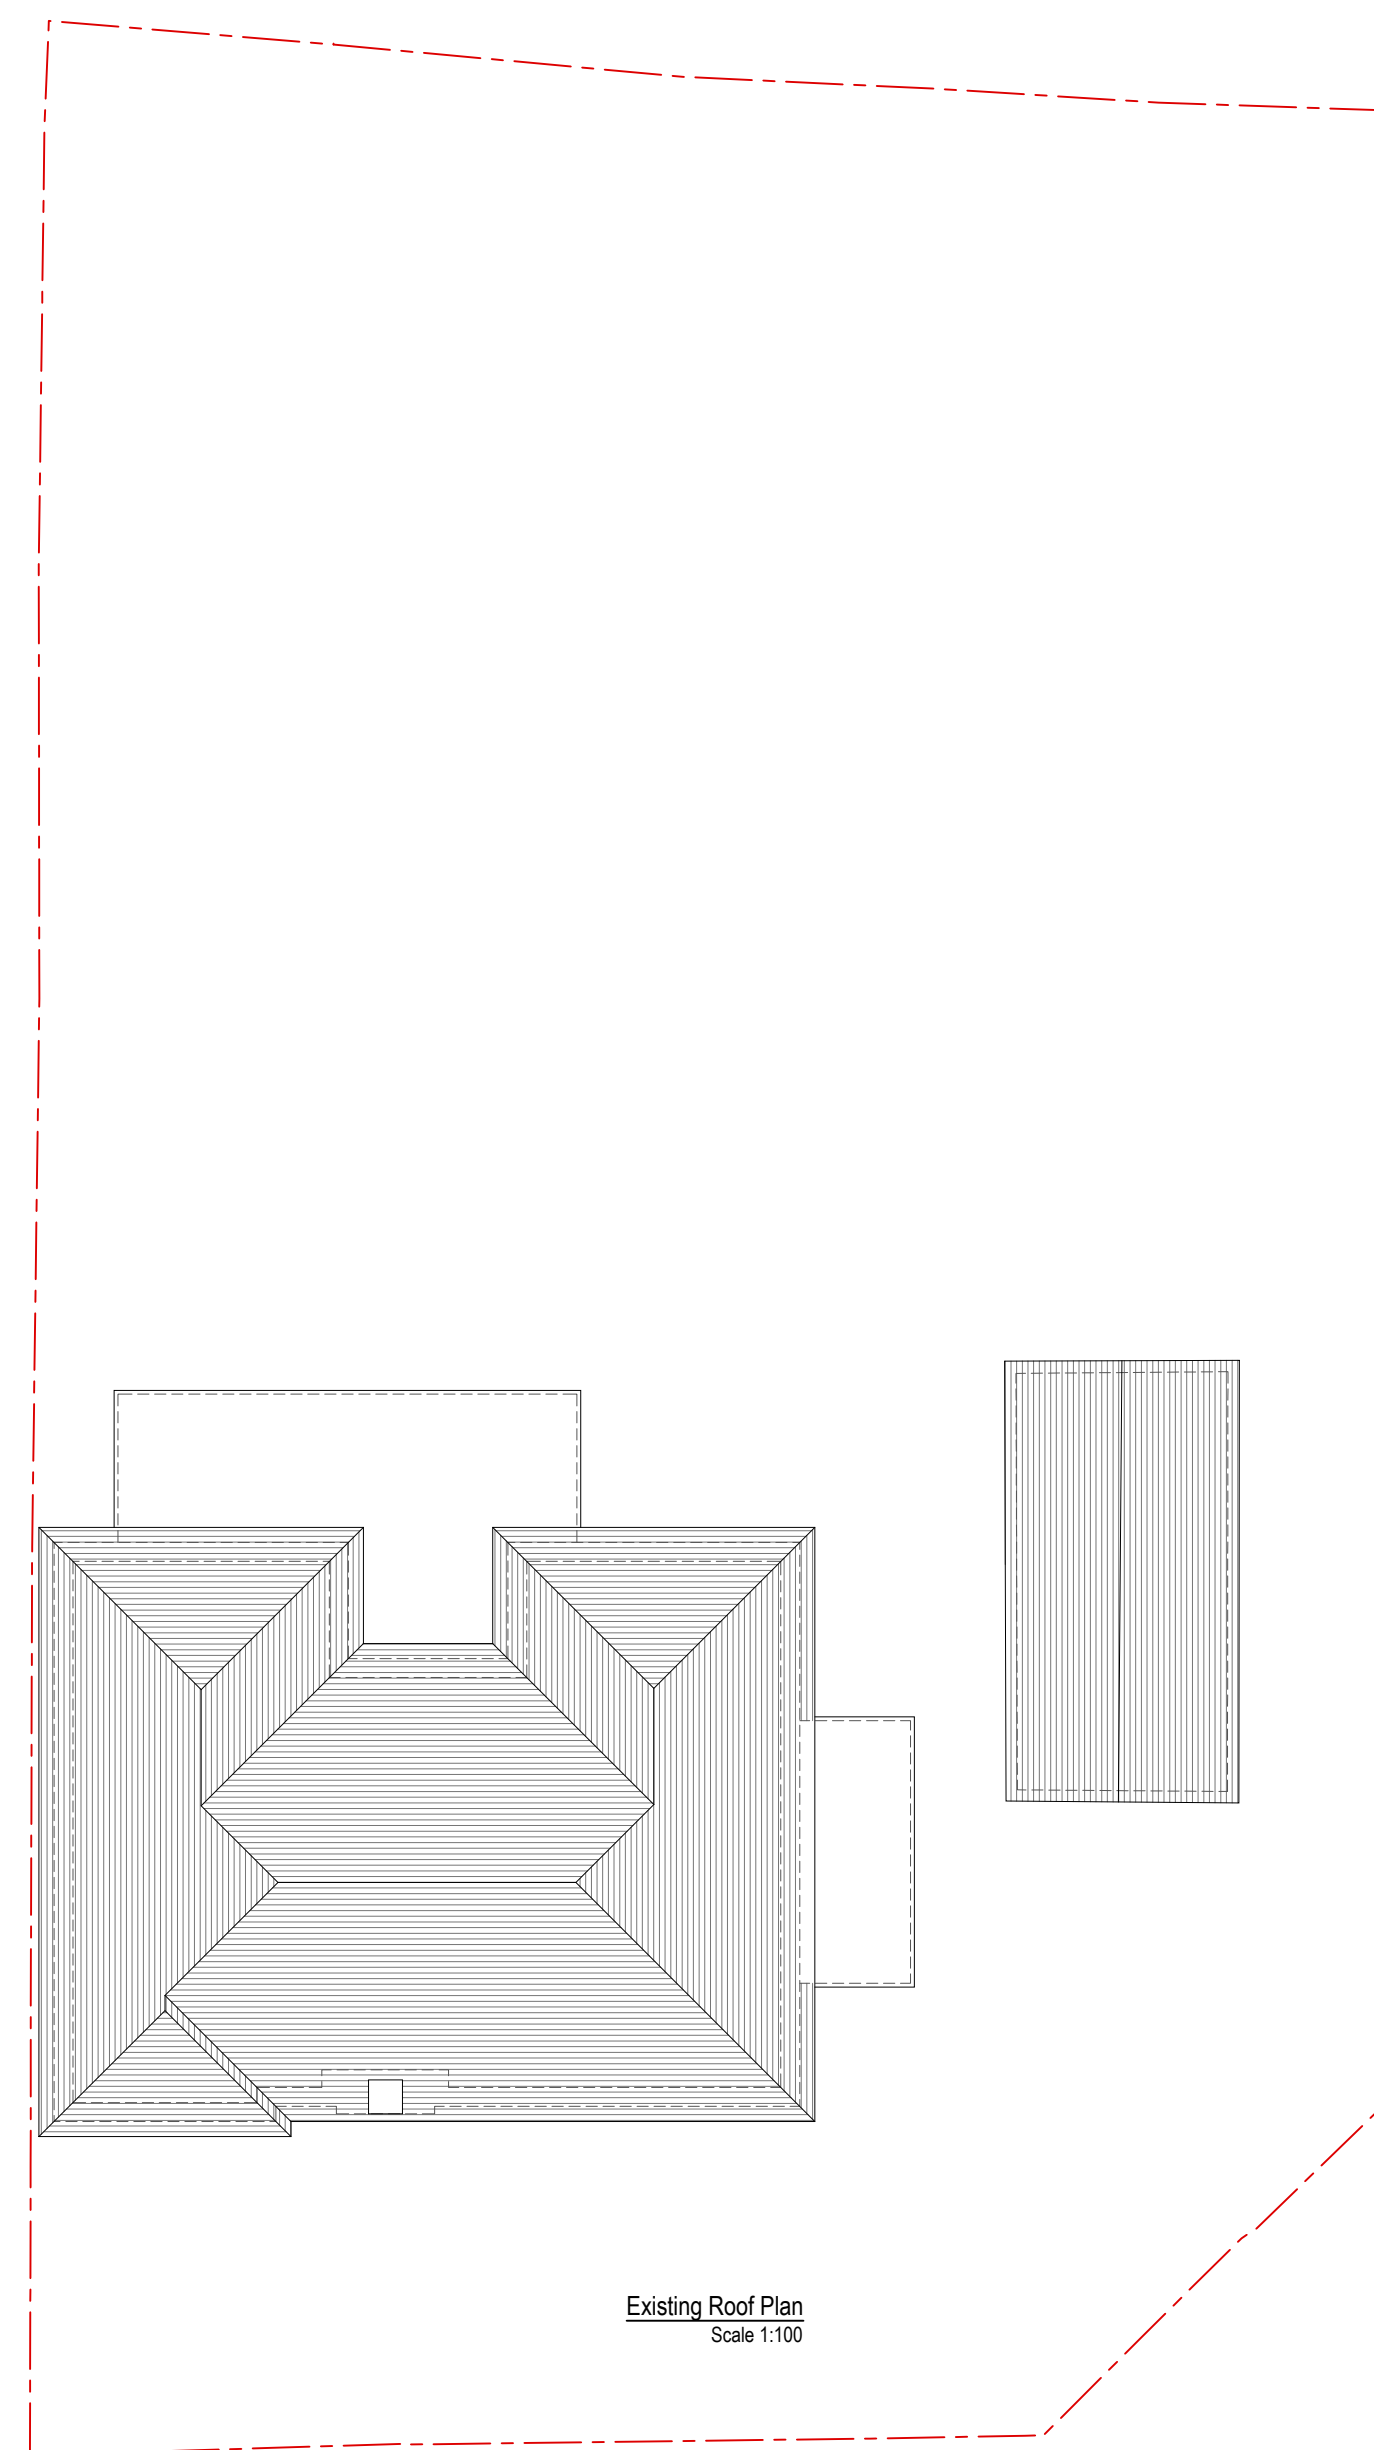
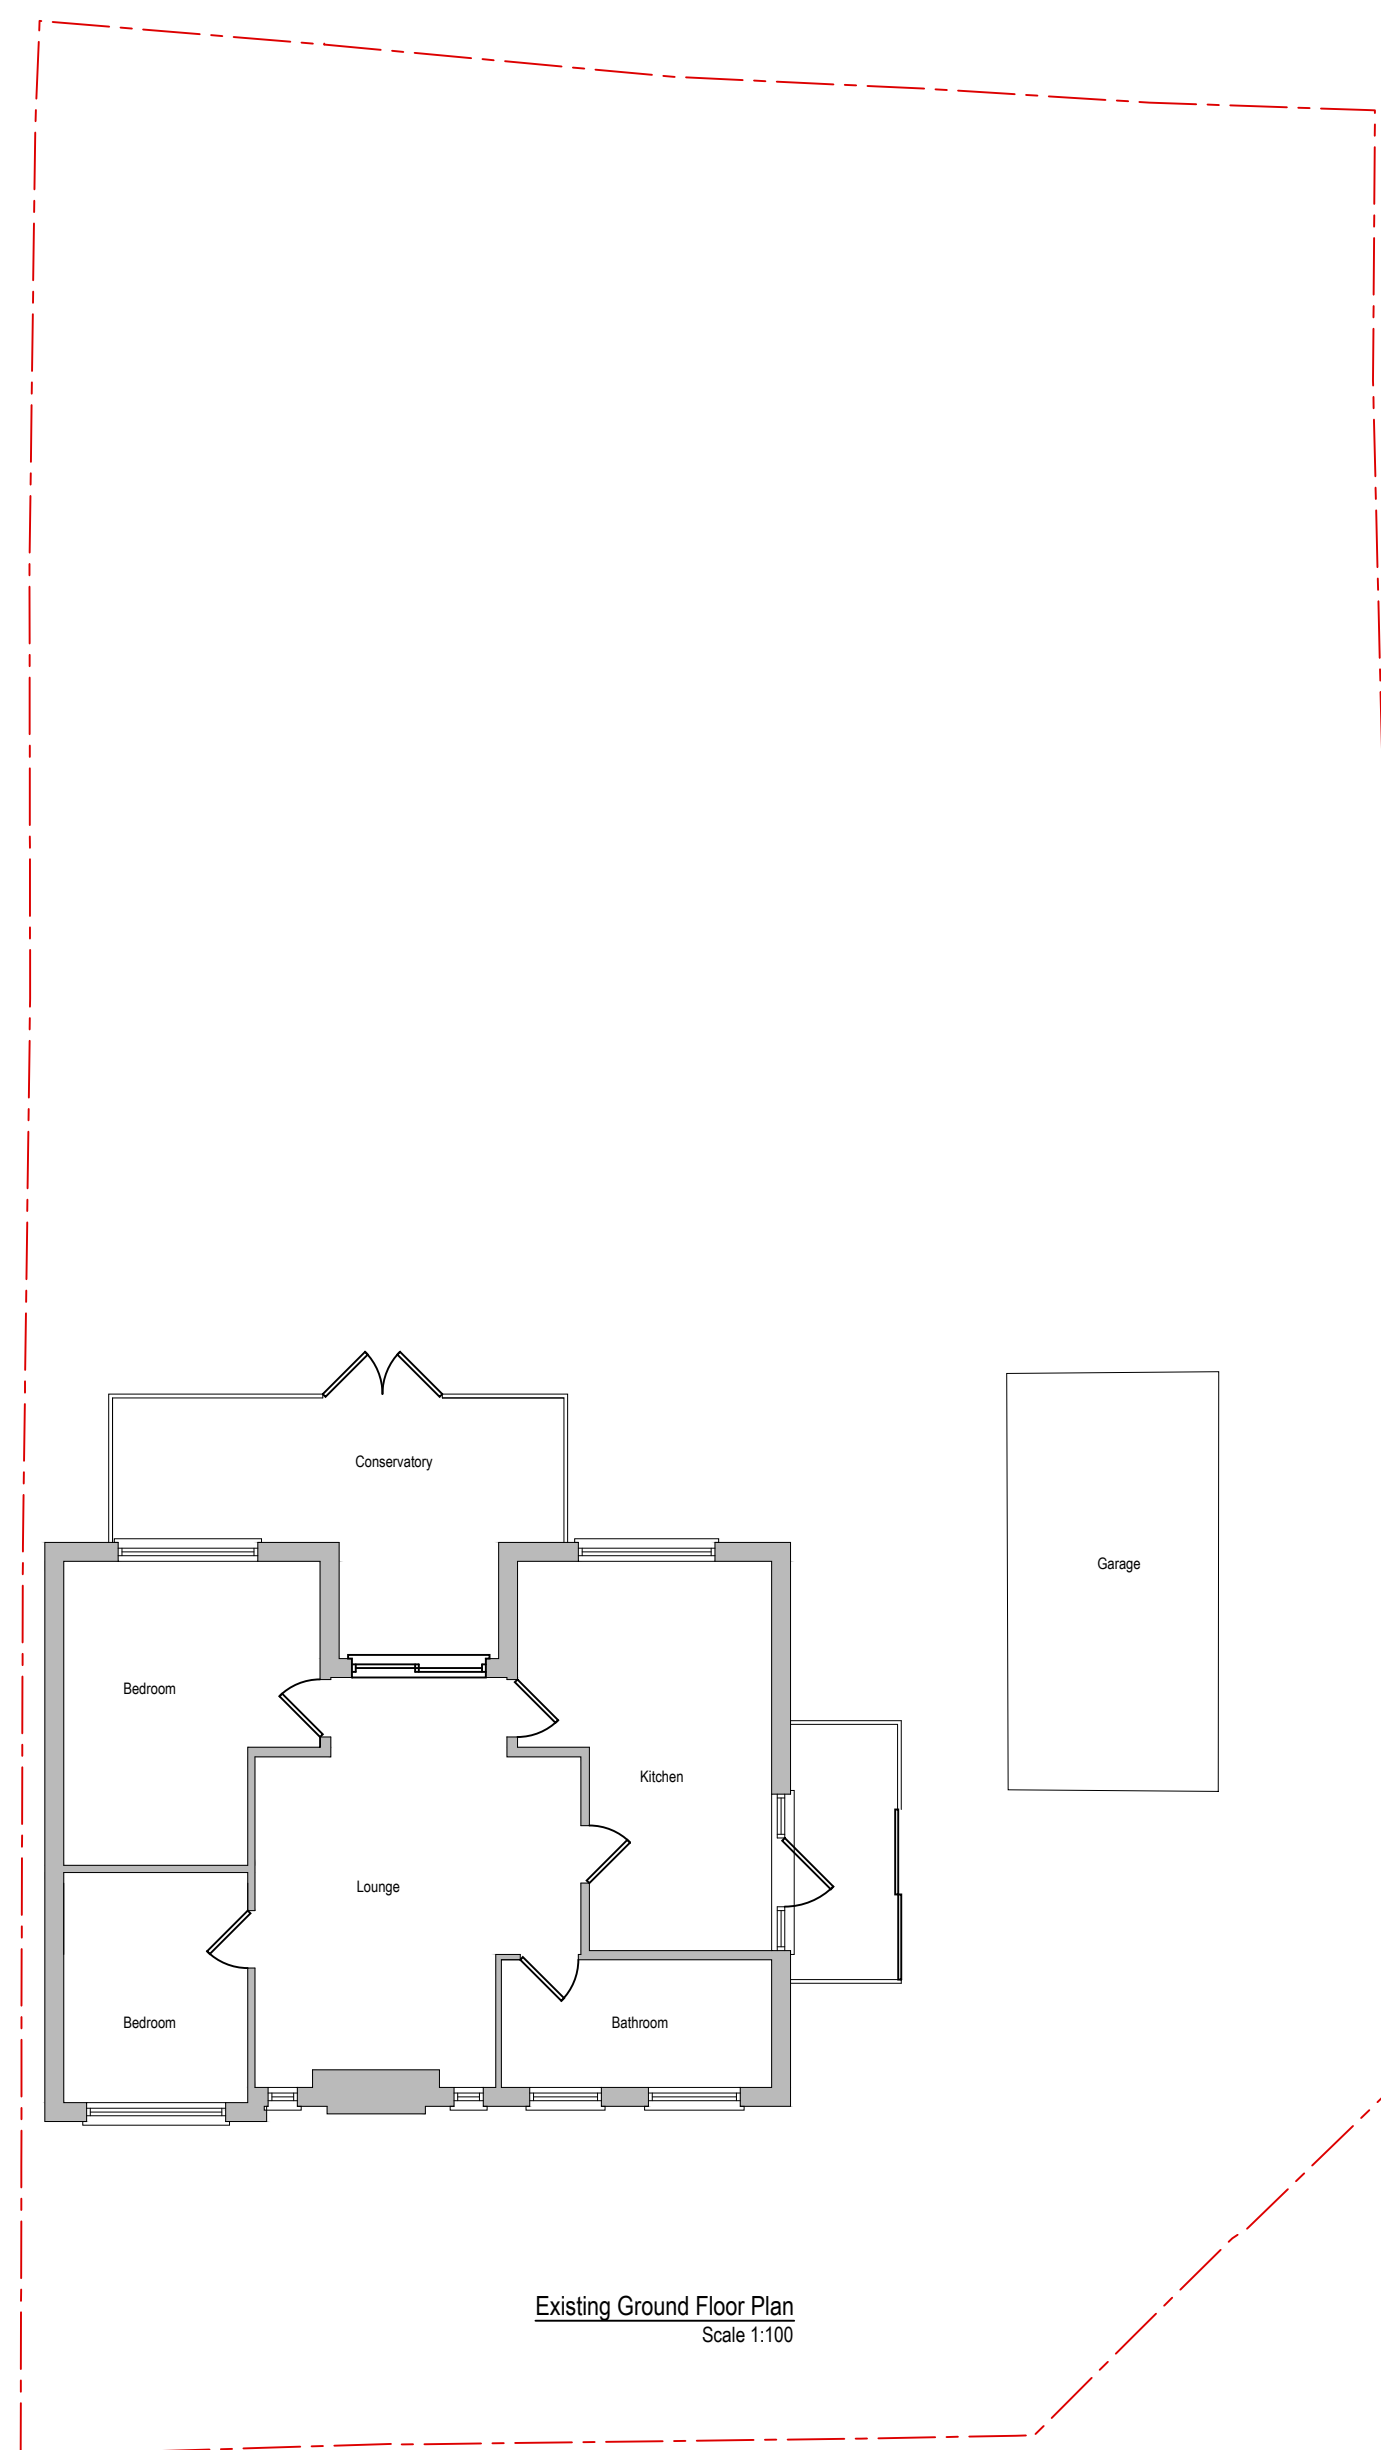
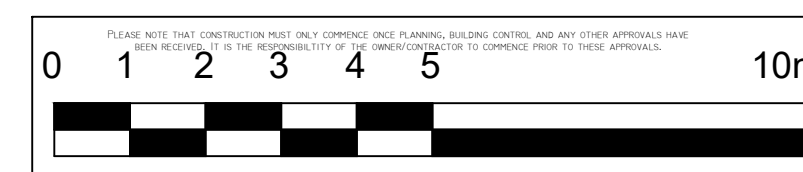
 


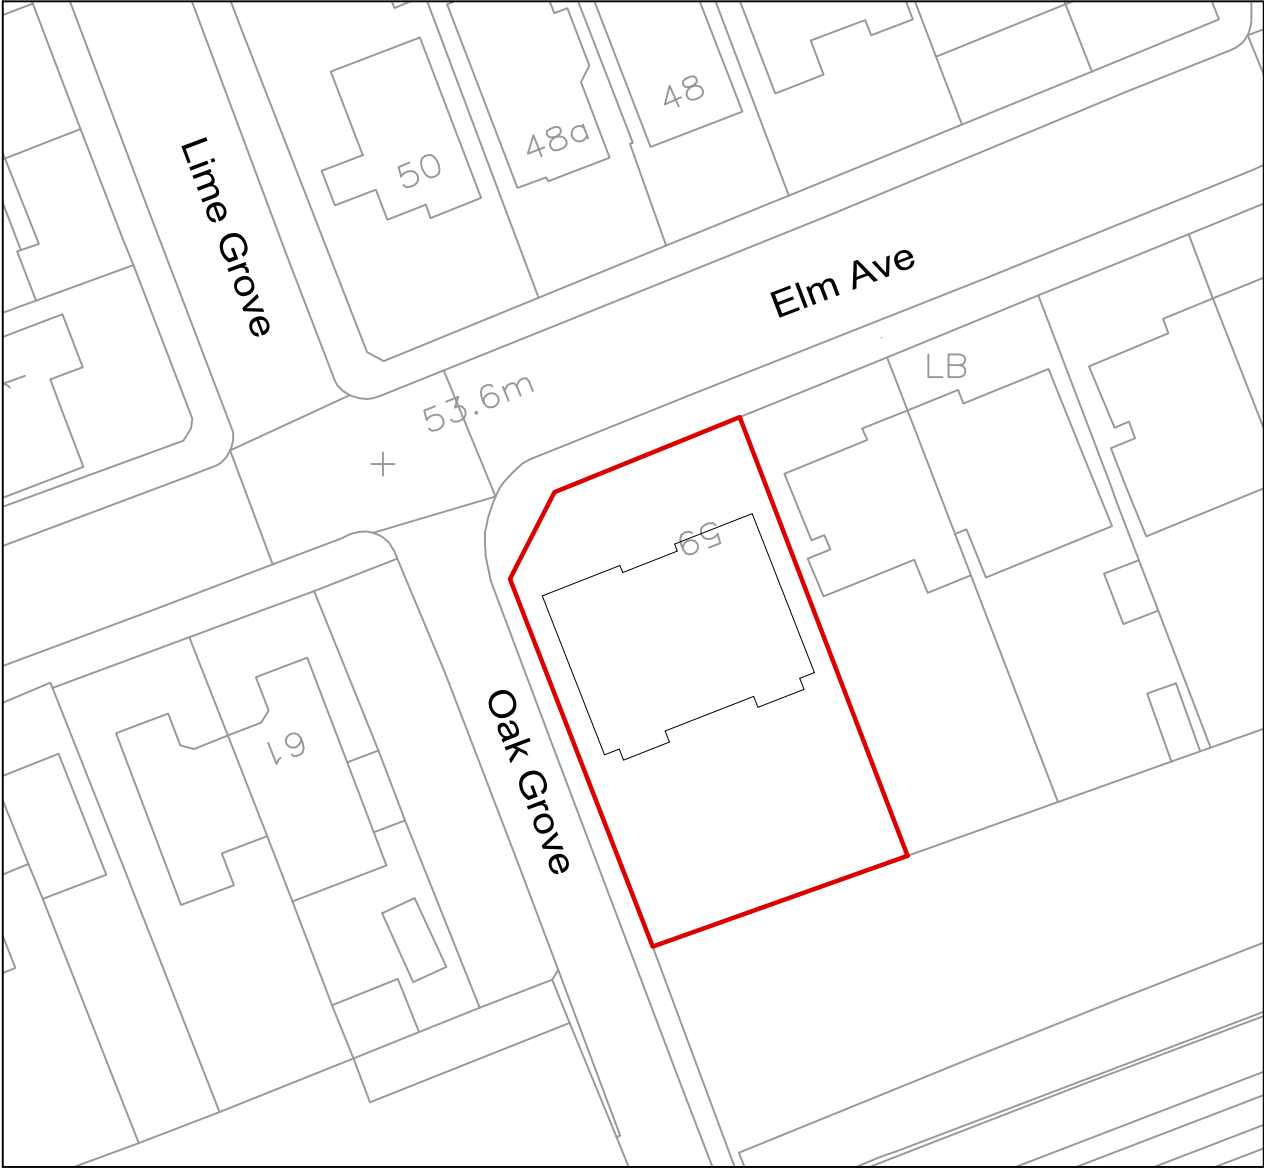

Version	Date	Description
1	1:00	Initial
2	1:00	Revised
3	1:00	Revised
 

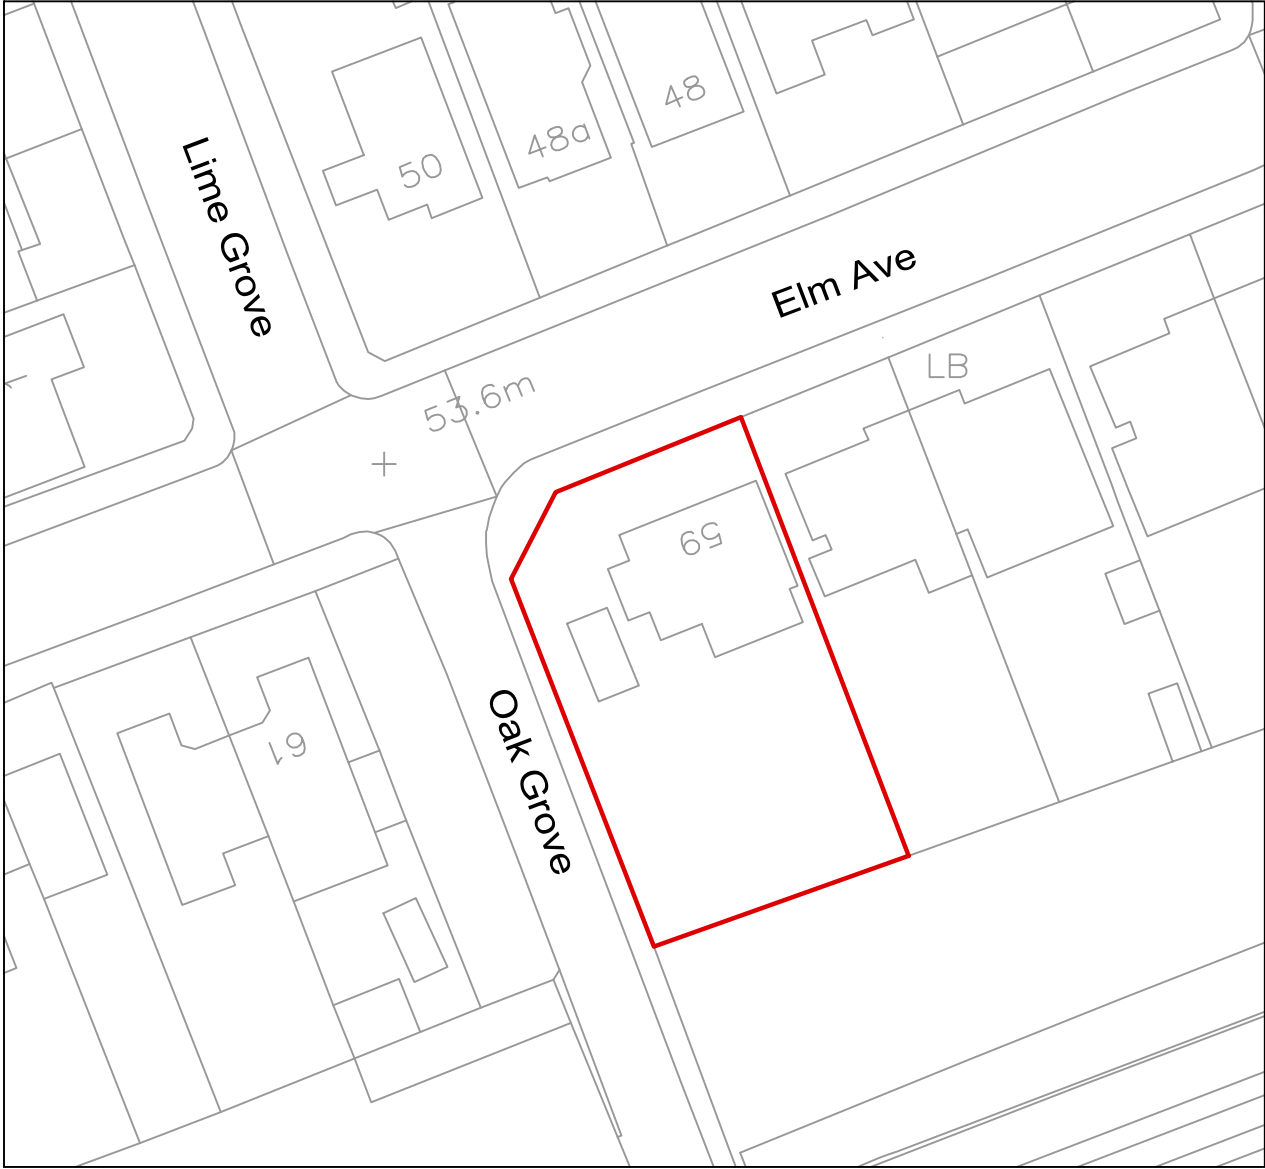

Revision	Date	Description	Paper Size A3
important general note the specification is to be read in conjunction with the plans/section details, and other associated structural details as may be provided. all work is to be carried out to the local authority planning and building regulations approval, and the codes of practice and british standards as necessary. all dimensions, levels, sizes, positions and locations of particulars as indicated on drawings are to be verified by the appointed contractor on site prior to engaging in works. any discrepancies must be reported to the architect/surveyor/engineer or responsible person/s immediately. the contractor is responsible for ensuring compliance with the cdm regulations, and appropriate health & safety on site precautions. the client/building owner must obtain any necessary party wall agreements, prior to engaging in the works on site. 1. this drawing is copyright and it may not be reproduced in whole or part or used for the manufacture of any article without the express permission of the copyright holders. 3. this drawing is to be read in conjunction with all relevant architect's, service engineer's and drawings and specifications.			
Scale	1:500	B-12 Development Architectural consultancy	
Revision	1st		
Dec-20	Site Address	59 Elm Ave Ruslip HA4 8PE	
Drawn By/Checked By	-----	Existing & Proposed Site Plan	Drawing Number EA59-AP1-1002




Brospac Ltd., Freshwater Industrial Estate, Chertston, Newcastle-under-Lyme, Staffordshire, ST5 6ED

All dimensions are in millimetres, weights in kilograms and capacities in litres, are approximate and do not form any part of the contract. All prices are guide prices only and should be used for estimating purposes only. Brospac Limited reserves the right to change the design, specification or price of any item sold at any time. All prices exclude VAT and delivery.






20mm Aggregate

 A1


Drawing Number


EA59-AP1-1003

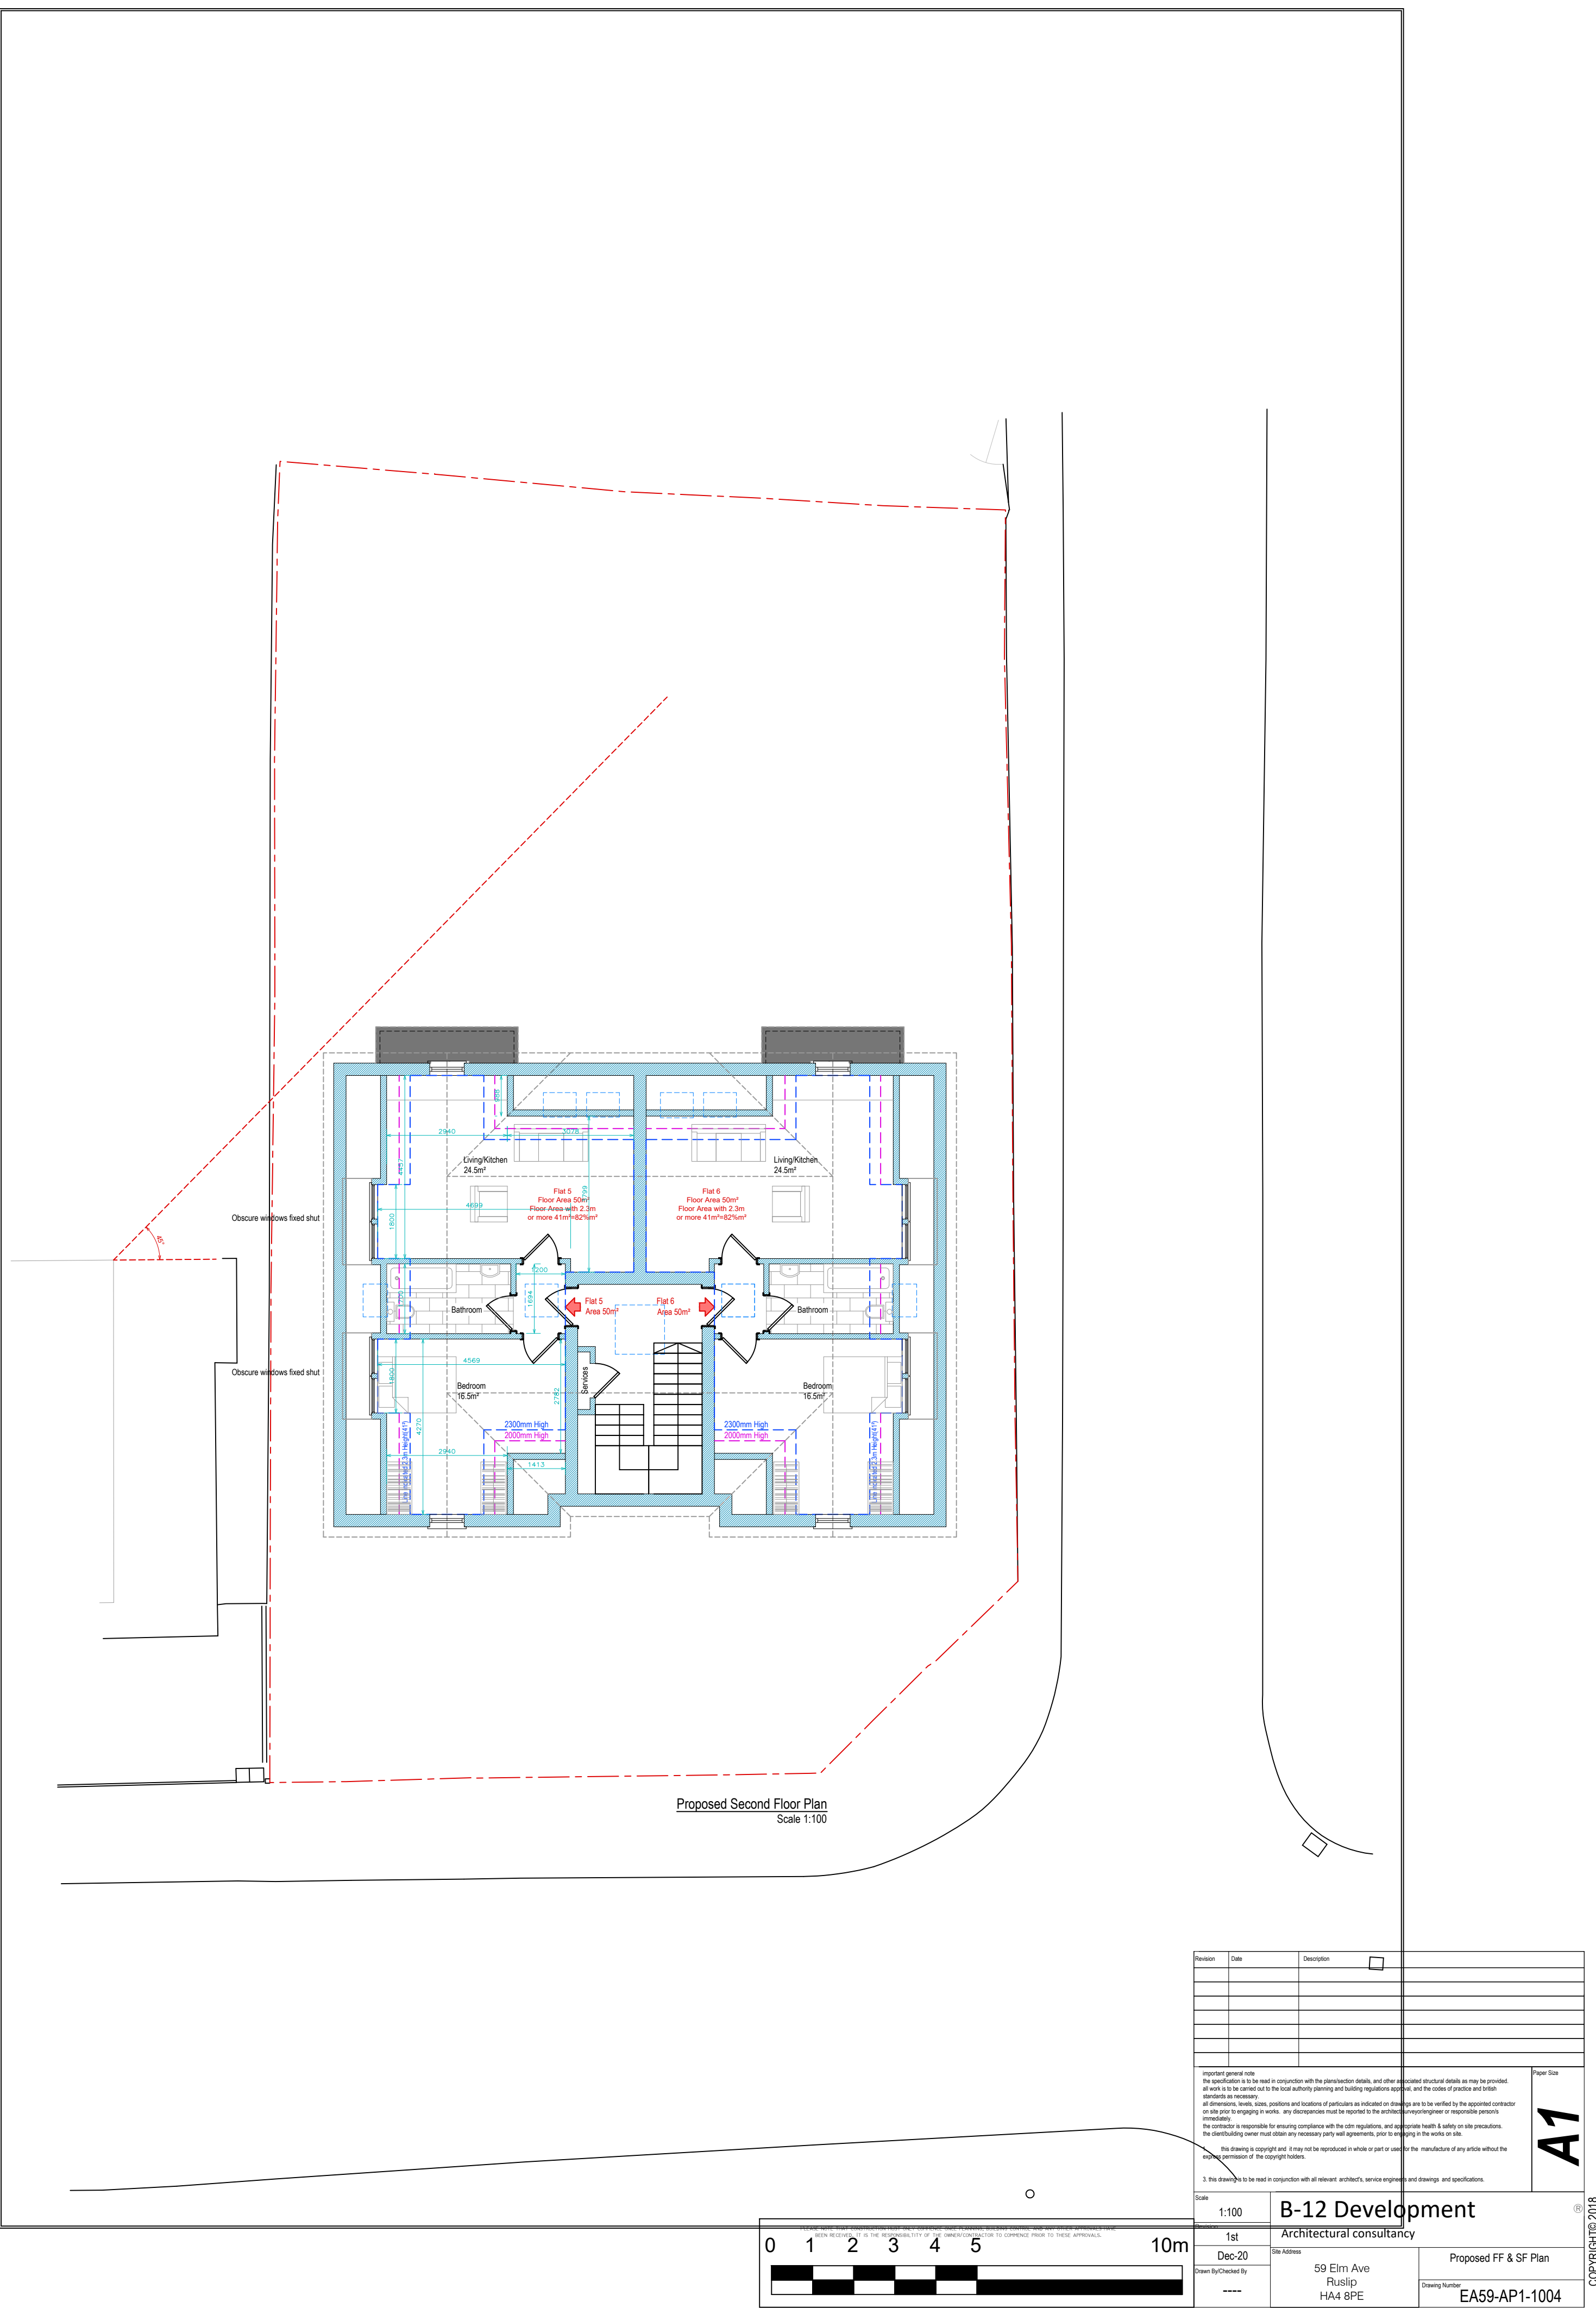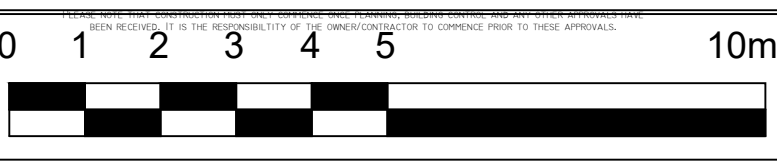


 


Proposed Roof Plan
Scale 1:100

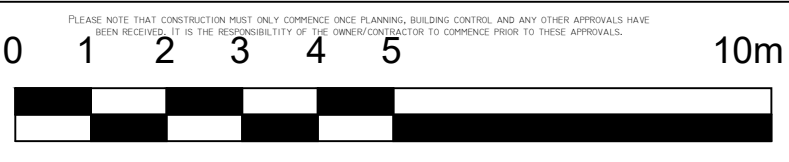A1


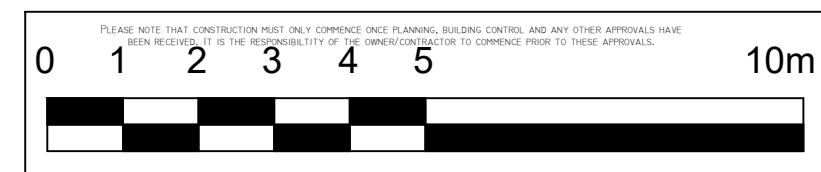
[illegible]

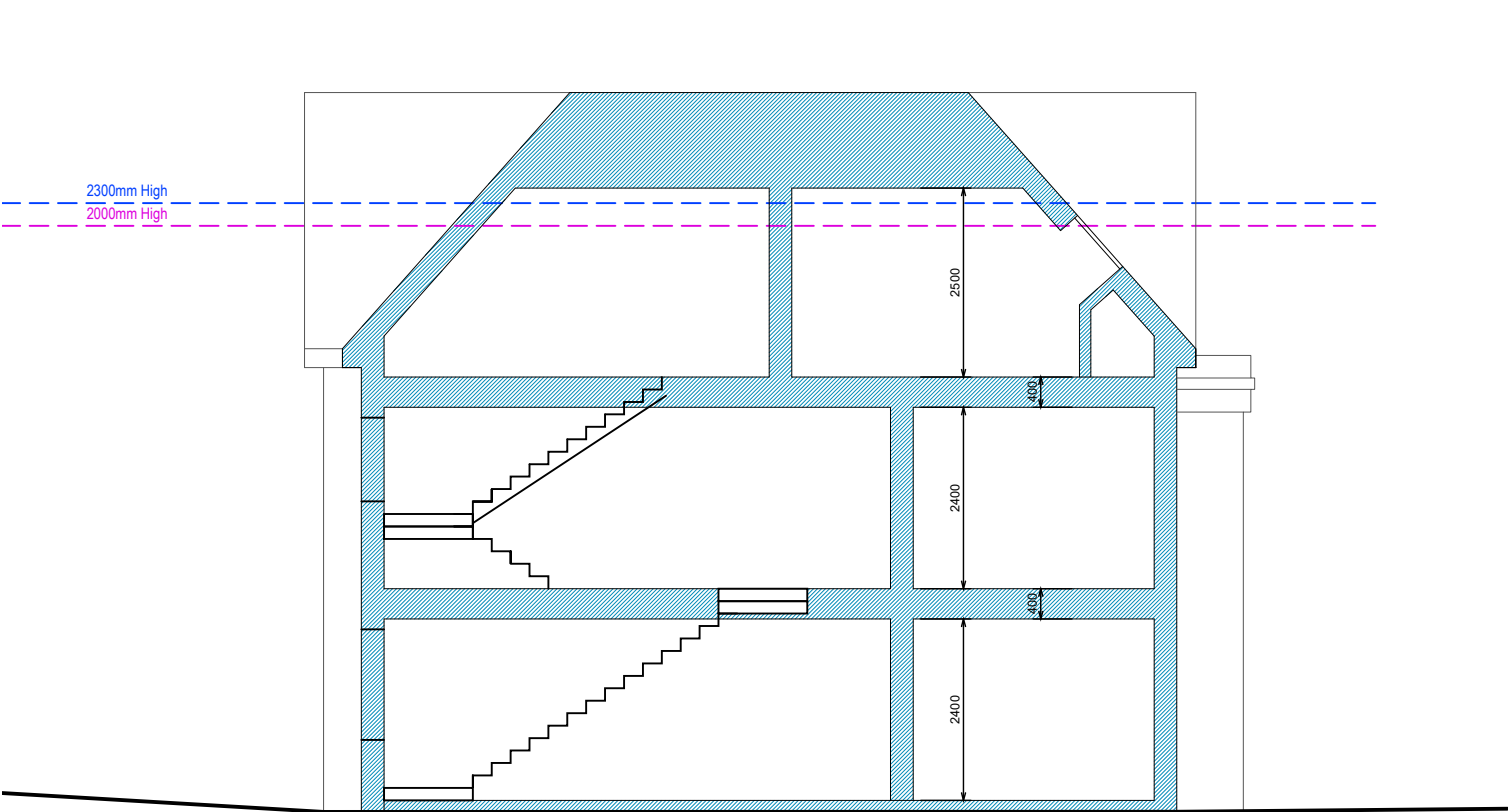

Proposed Section A-A
Scale 1:100

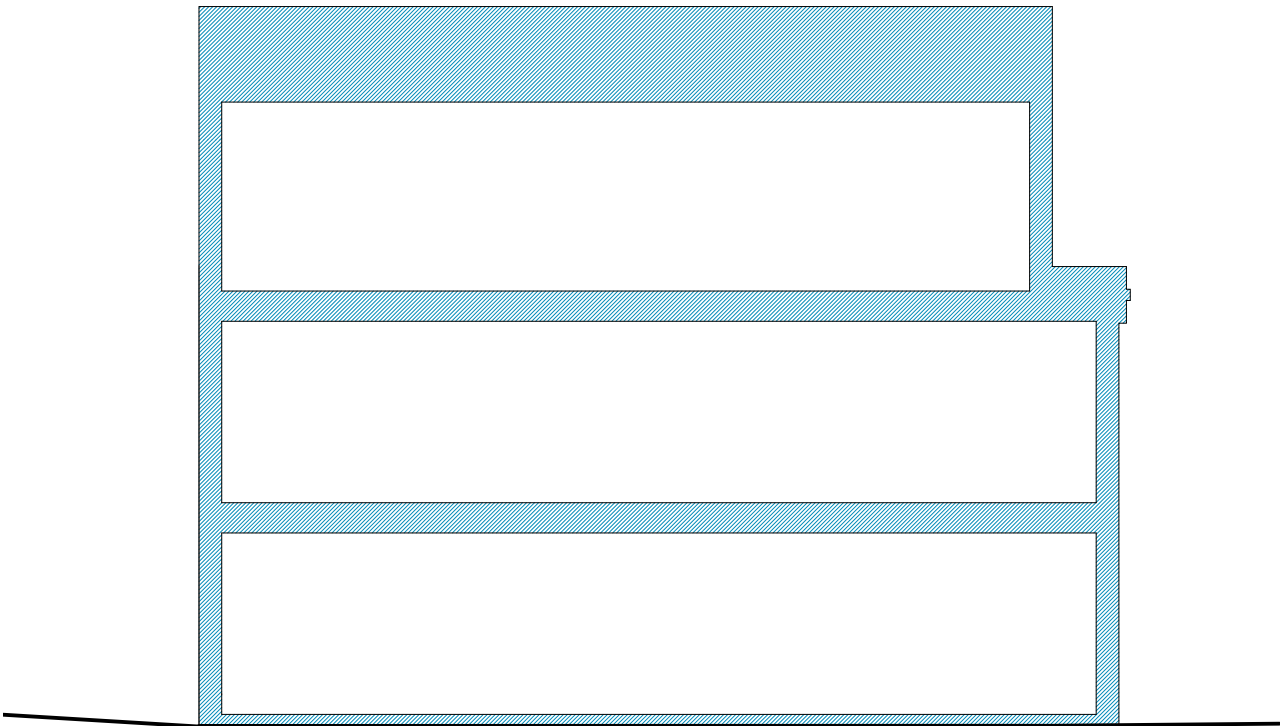

Proposed Section B-B
Scale 1:100

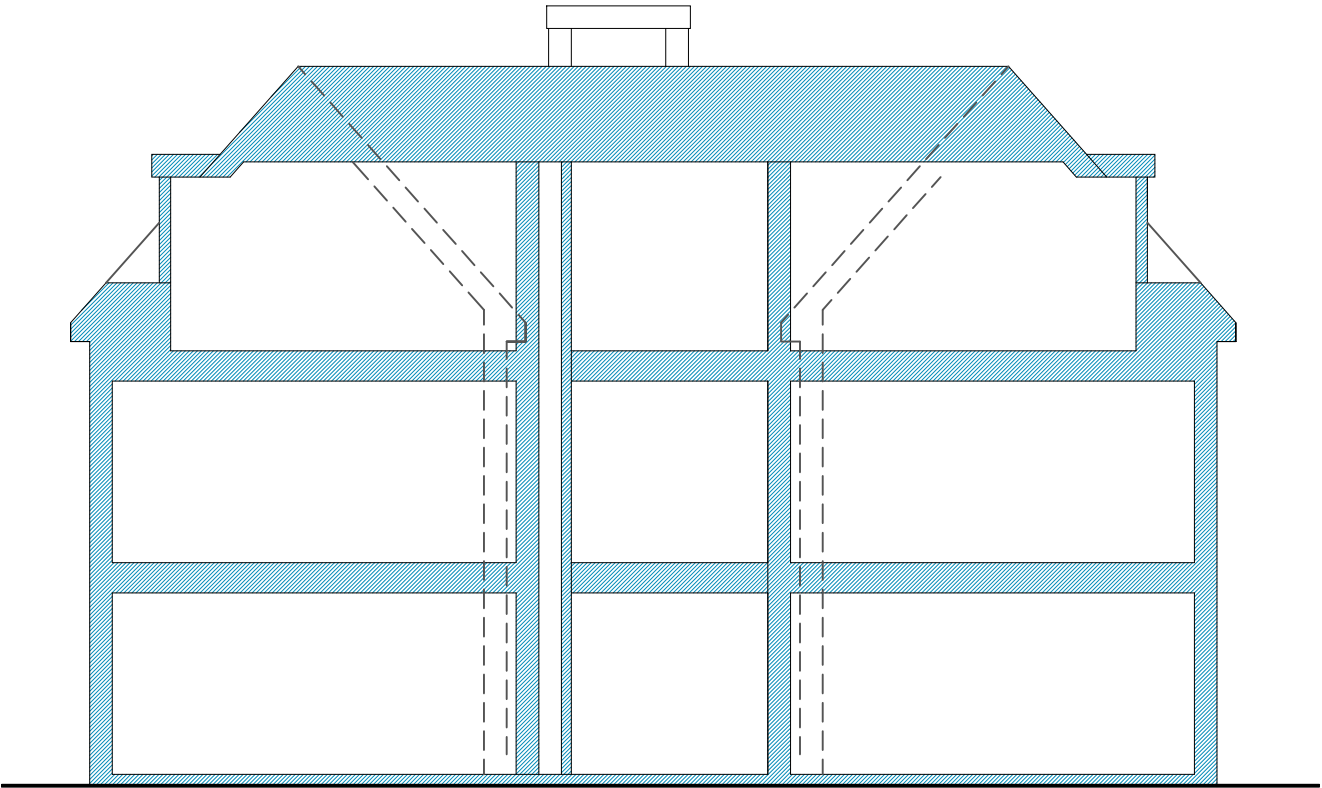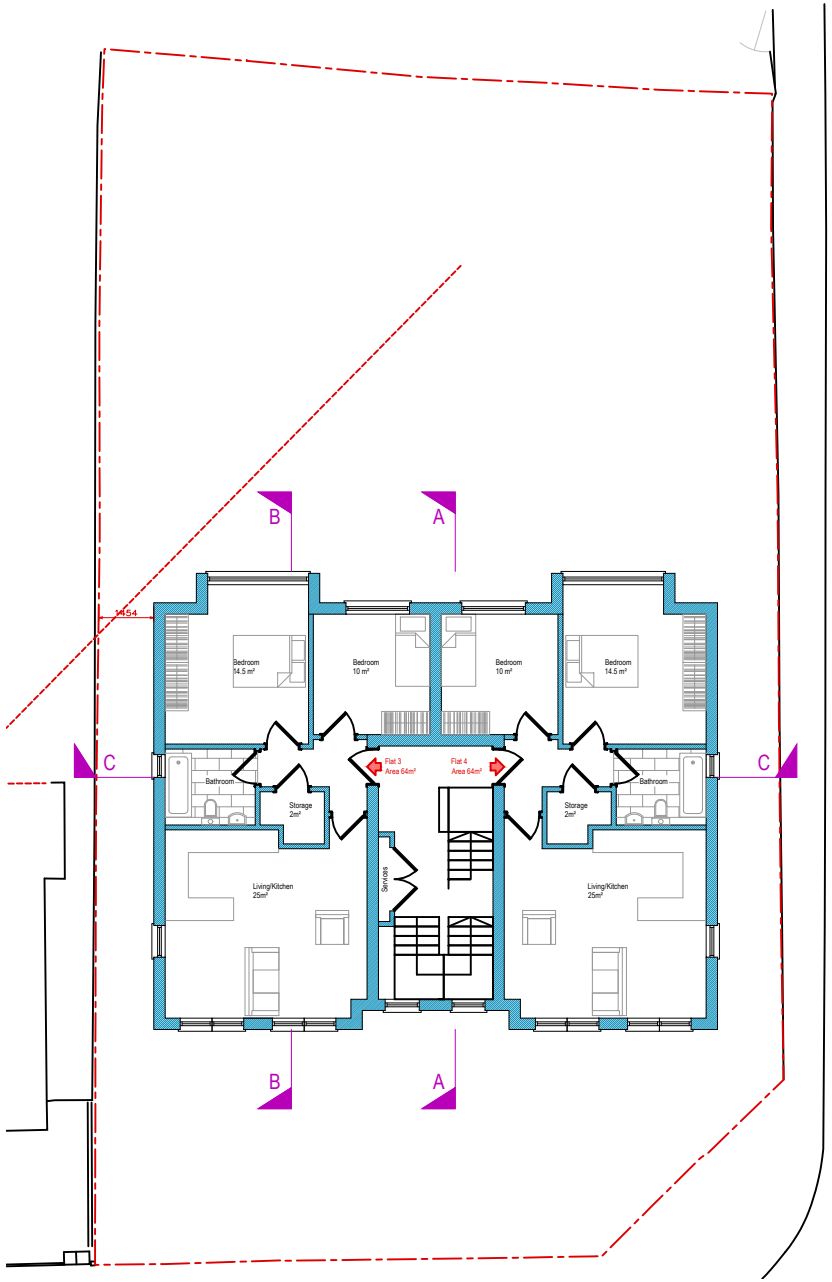



Proposed Section C-C
Scale 1:100


PLEASE NOTE THAT CONSTRUCTION MUST ONLY COMMENCE ONCE PLANNING, BUILDING CONTROL, AND ANY OTHER APPROVALS HAVE BEEN RECEIVED. IT IS THE RESPONSIBILITY OF THE OWNER/CONTRACTOR TO COMPLY WITH THESE APPROVALS.

01234510m


Revision	Date	Description	
important general note the specification is to be read in conjunction with the plan/section details, and other associated structural details as may be provided. all work is to be carried out to the local authority planning and building regulations approval, and the codes of practice and british standards as necessary. all dimensions, levels, sizes, positions and locations of particulars as indicated on drawings are to be verified by the appointed contractor on site prior to engaging in works. any discrepancies must be reported to the architect/surveyor/engineer or responsible persons immediately. the contractor is responsible for ensuring compliance with the cdm regulations, and appropriate health & safety on site precautions. the client/building owner must obtain any necessary party wall agreements, prior to engaging in the works on site. 1. this drawing is copyright and it may not be reproduced in whole or part or used for the manufacture of any article without the express permission of the copyright holders. 3. this drawing is to be read in conjunction with all relevant architect's, service engineer's and drawings, and specifications.			Page Size
			A2

Scale		B-12 Development	Architectural consultancy	Proposed Sections	Drawing Number
1:100					
Revision					
1st					
Dec-20		Site Address			
59 Elm Ave					
Ruslip					
HA4 8PE					
Drawn By/Checked By					

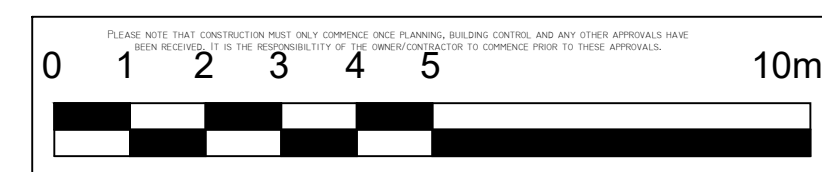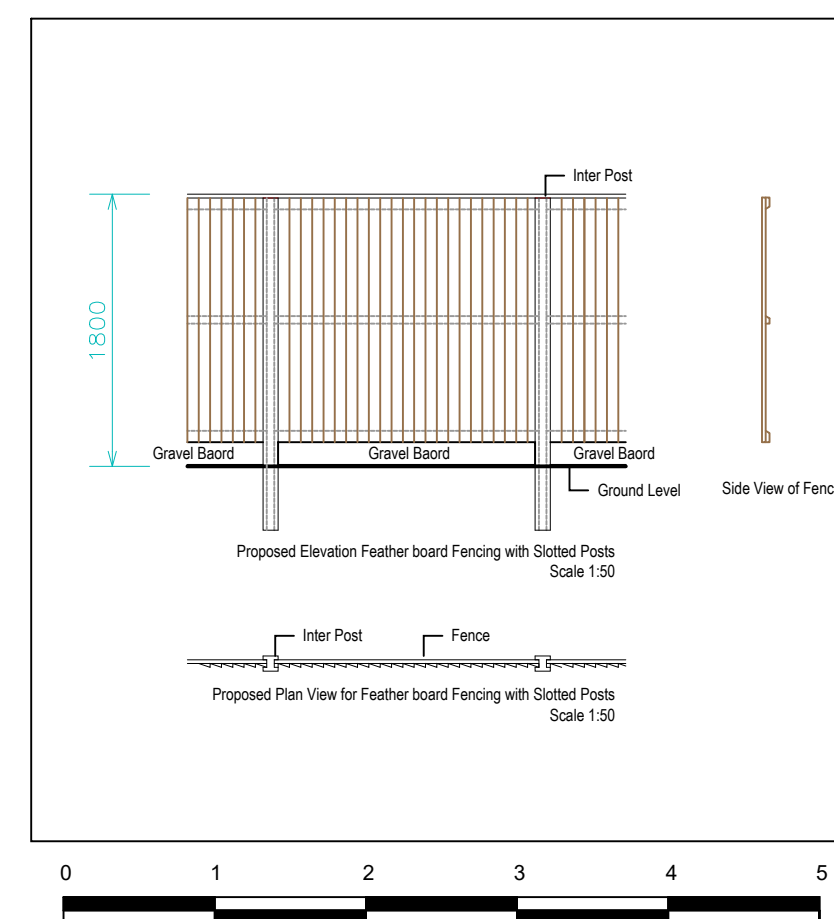[illegible]

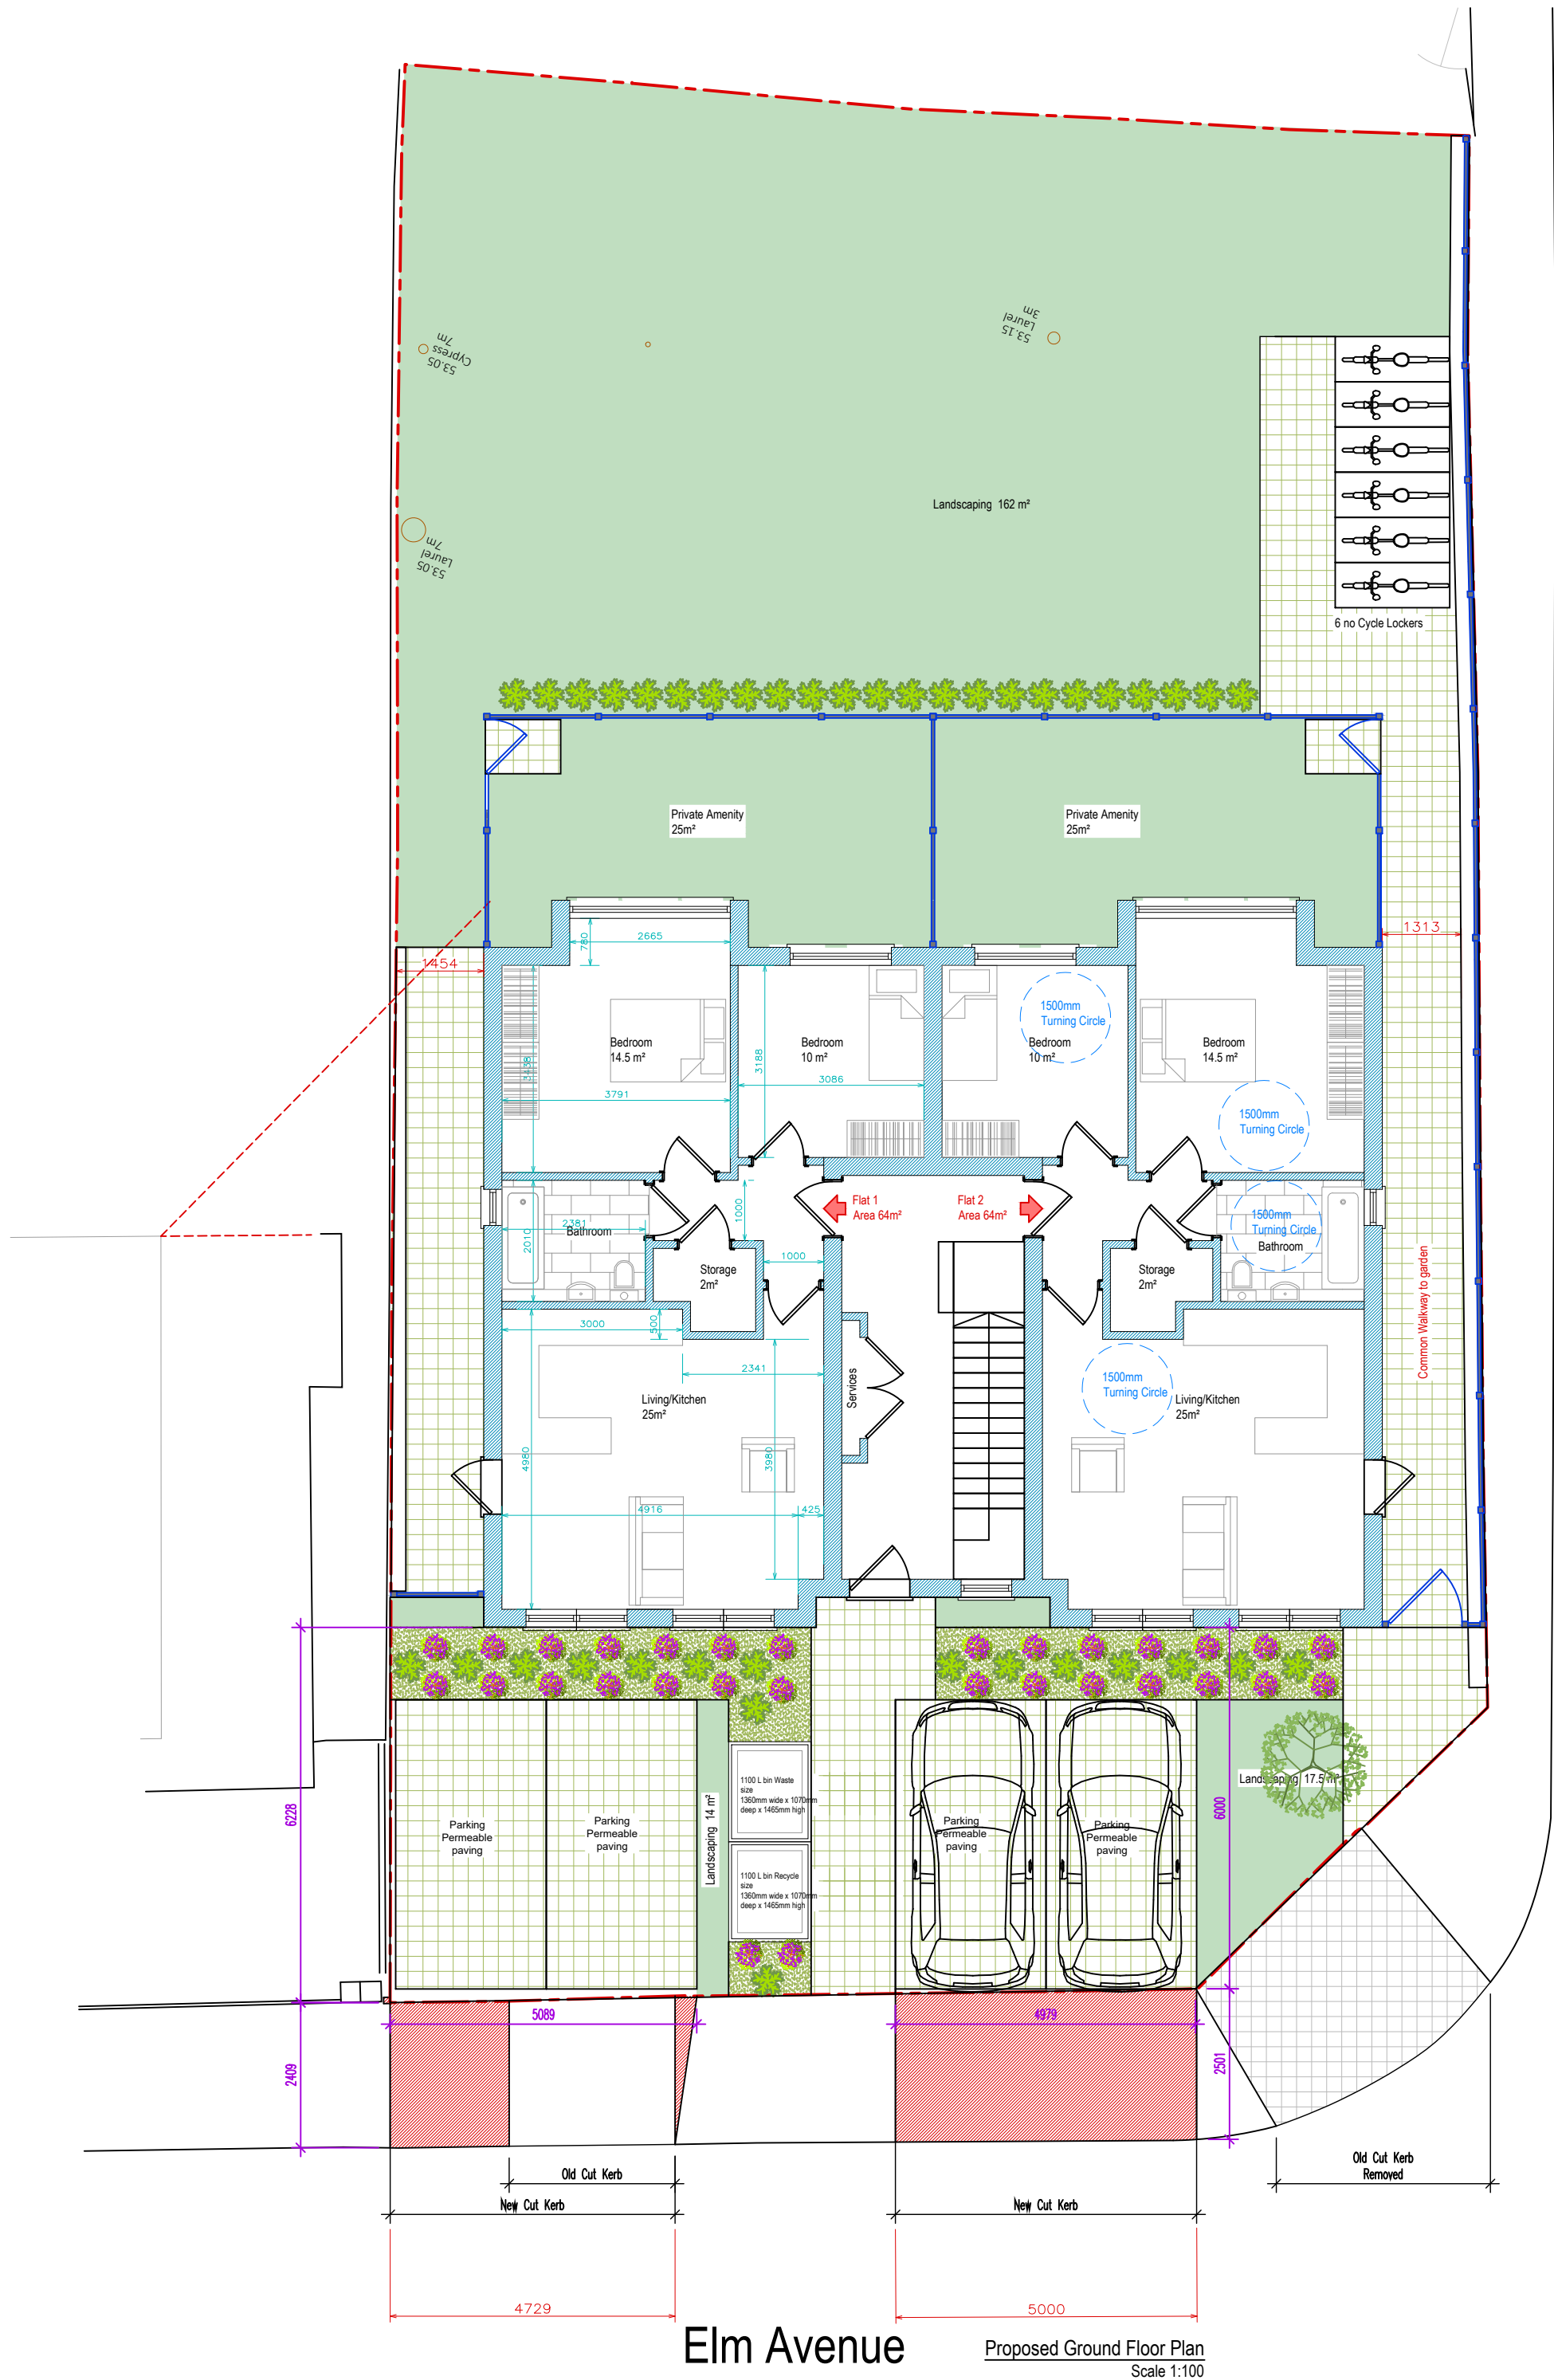

Oak Grove

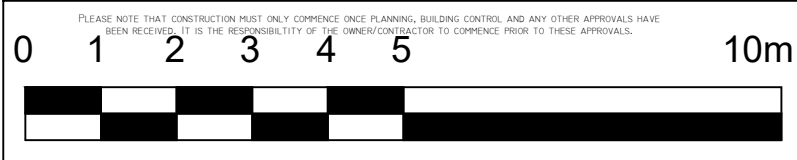

Revision	Date	Description	Paper Size <
----------	------	-------------	---