


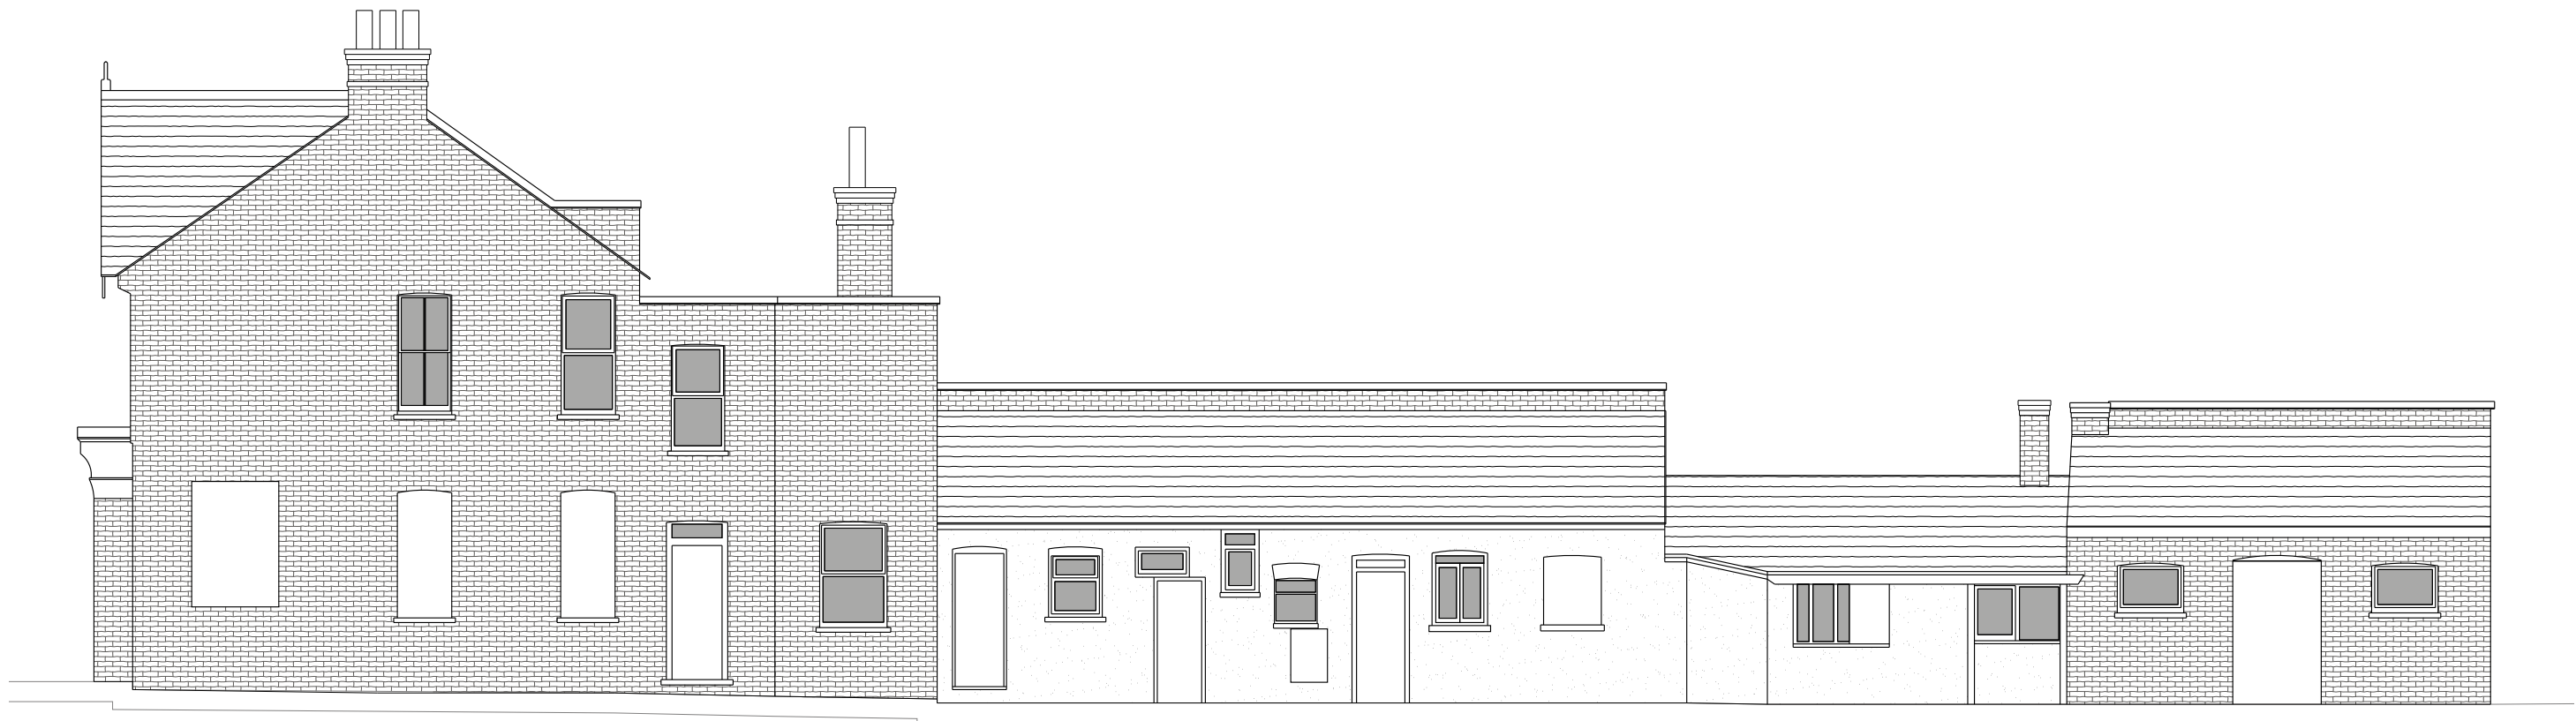


Existing Side Elevation

Rev	Date	Description



Existing Front Elevation

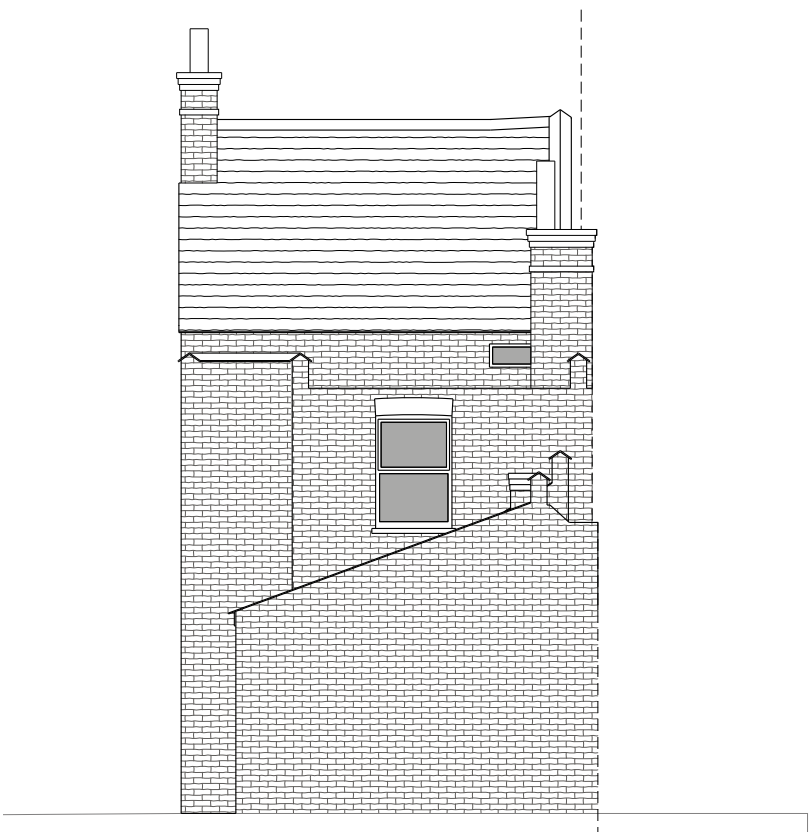


Existing Rear Elevation


Fluent[®]
 ARCHITECTURAL DESIGN SERVICES

FLUENT
 ARCHITECTURAL DESIGN SERVICES
 69-71 WINDMILL ROAD, SUNBURY,
 MIDDLESEX, TW16 7DT
 TEL: 0800 0438838
 E-MAIL: INFO@FLUENT-ADS.CO.UK
 WEB: FLUENT-ADS.CO.UK

78 High Street, Northwood

Existing Elevations

 1 : 100 @ A3 

Scale	Dwg No.
1:100 @ A3	FLU.1441.03
Date	Rev
06.02.21	
Drawn	
N.Millin	