


notes

1. Copyright reserved to the designer. This drawing may not be reproduced without written consent.
2. No dimensions to be scaled, except for planning purposes, when scanned at A3.
3. Any discrepancies to be reported to the designer before commencing any work or making shop drawings.
4. This drawing to be read in conjunction with dng. nos. 21641/3/11, 12, site survey plan & A statement.
5. All site boundaries to be 1800 high. Existing brickwork boundary walls replaced with 1200 high brick frontages. Existing close boarded timber fencing replaced with new.
6. New houses to connect to existing foul drainage system. Storm drains to connect to submersible tanks for recycling. Existing well to be infilled.
7. New front gardens 52% soft landscaped. 2 car spaces to each new property.
8. permeable block paving to car spaces, access paths and rear patios.

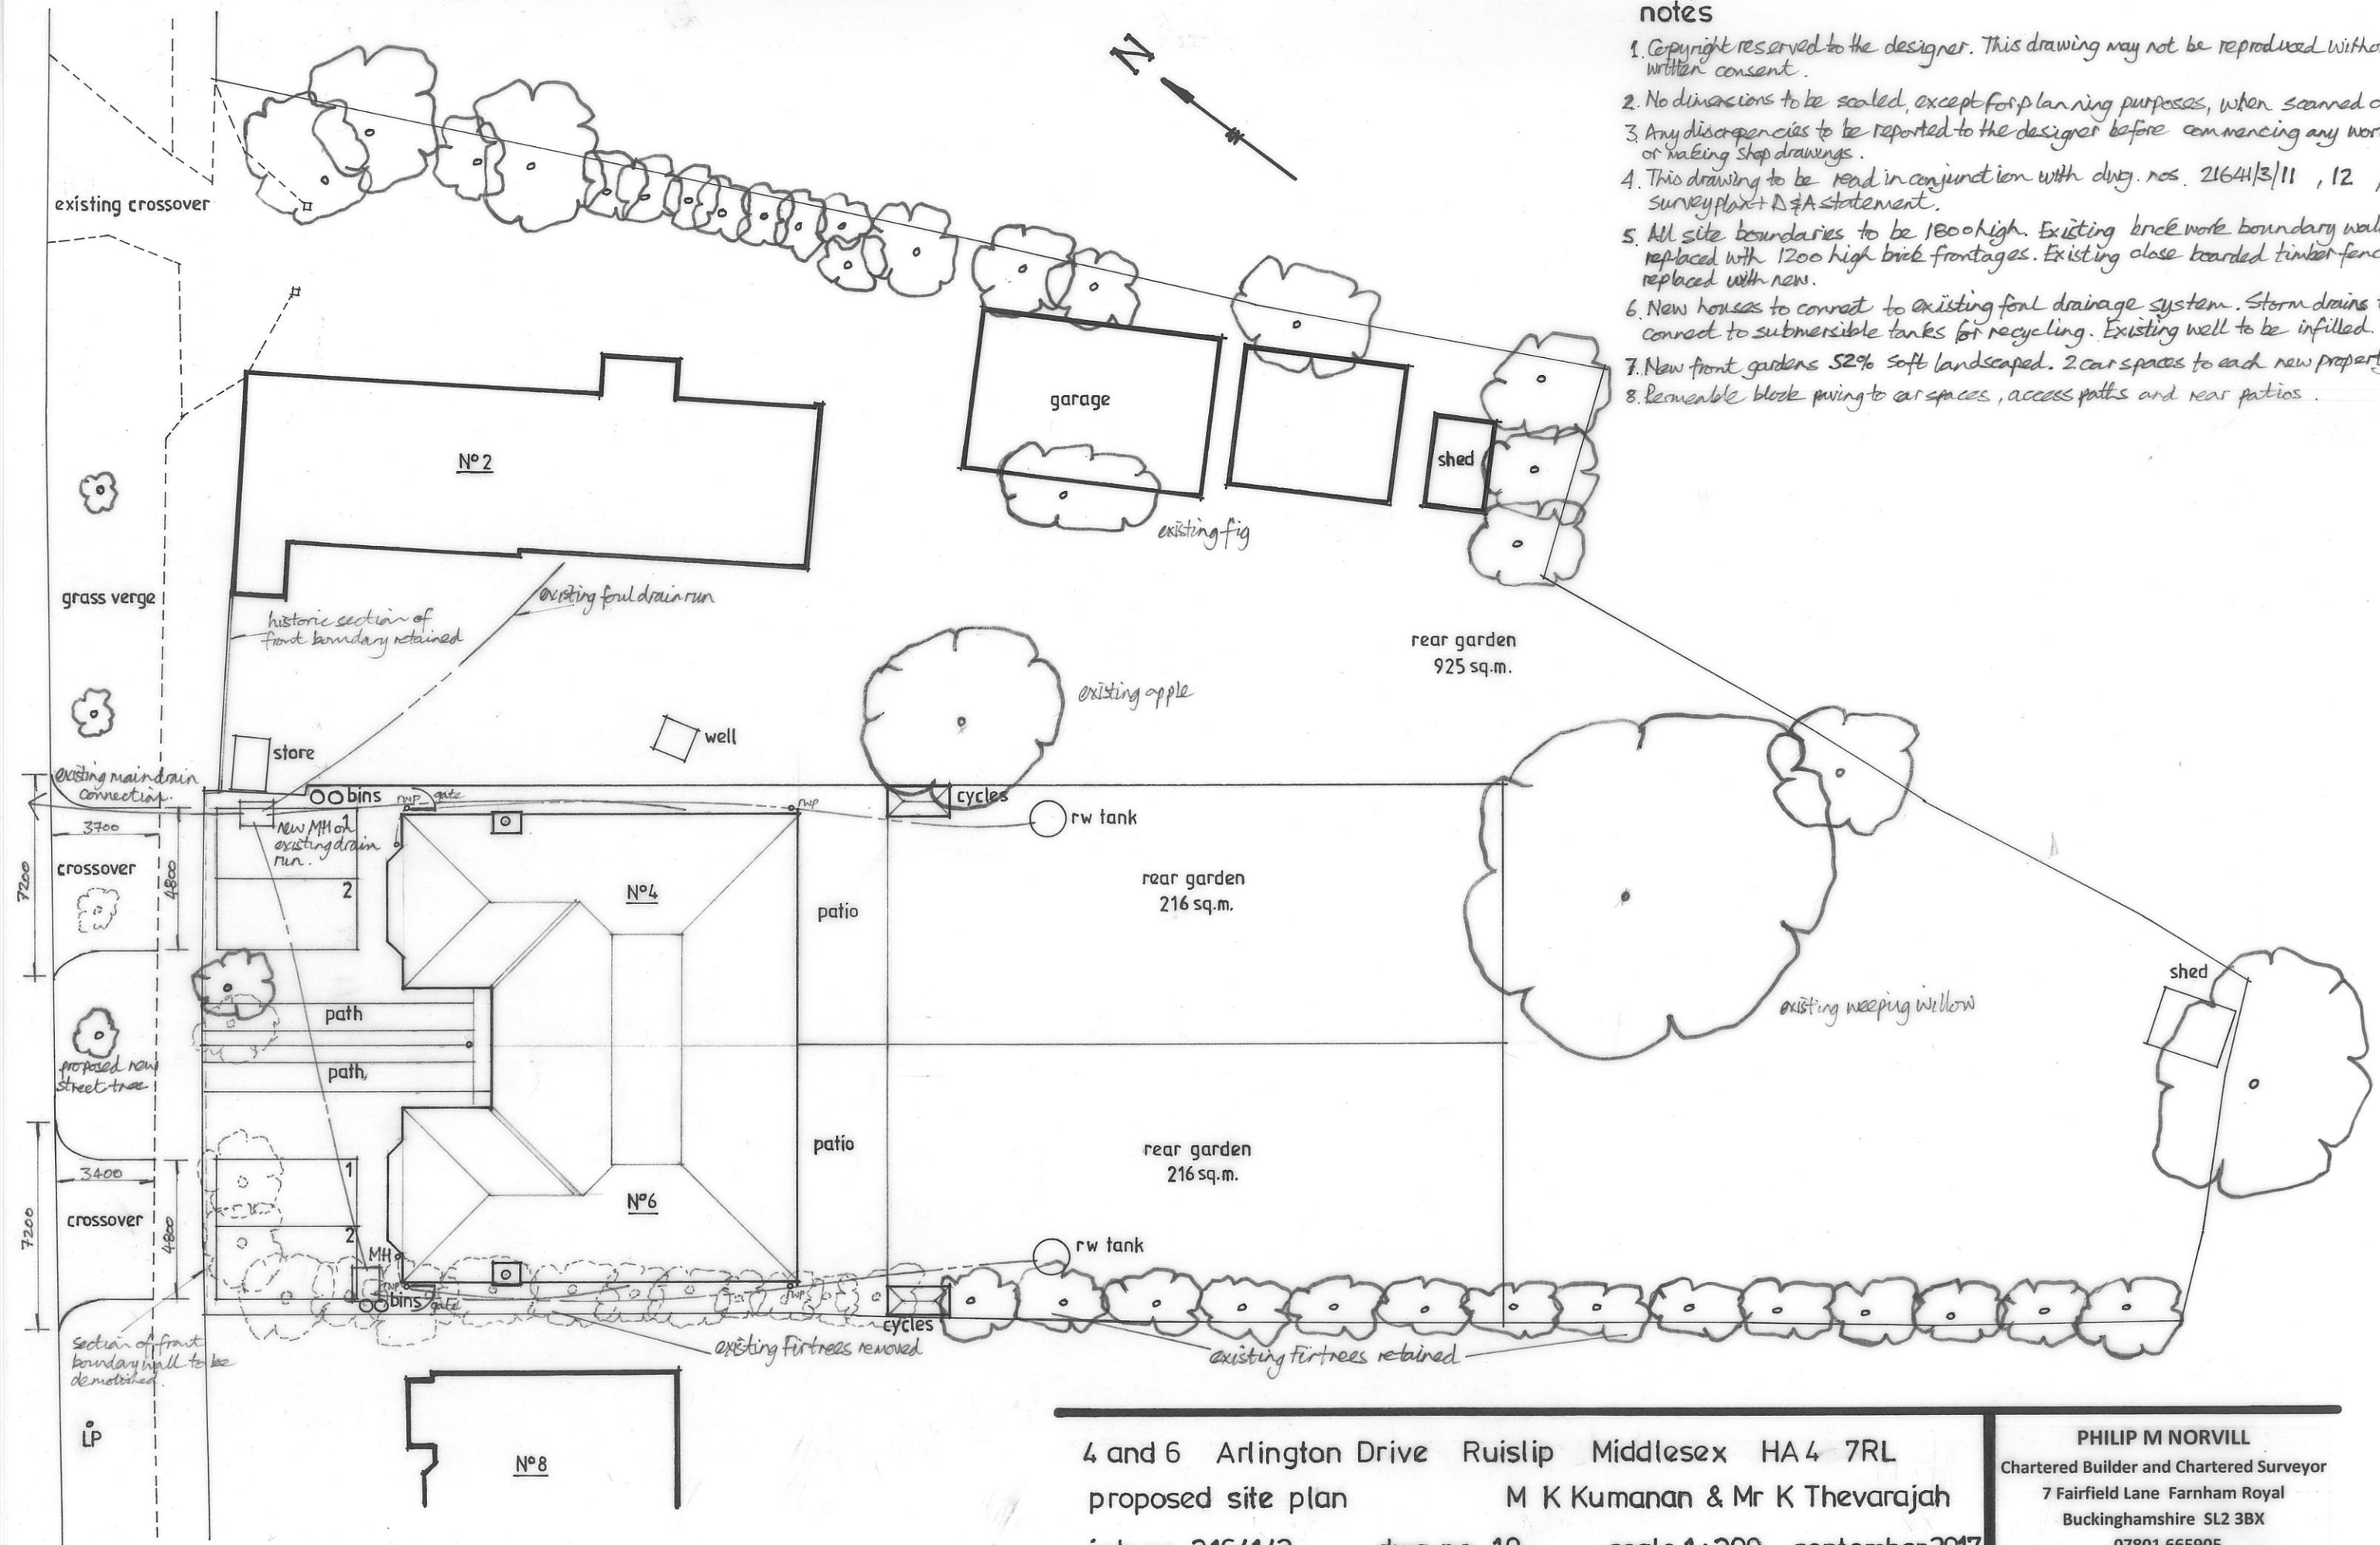

4 and 6 Arlington Drive Ruislip Middlesex HA4 7RL

proposed site plan

M K Kumanan & Mr K Thevarajah

job no. 21641/3

dwg. no. 10

scale 1:200

september 2017

a A3

PHILIP M NORVILL

Chartered Builder and Chartered Surveyor

7 Fairfield Lane Farnham Royal

Buckinghamshire SL2 3BX

07801 665905

philipnorvill@hotmail.co.uk

