


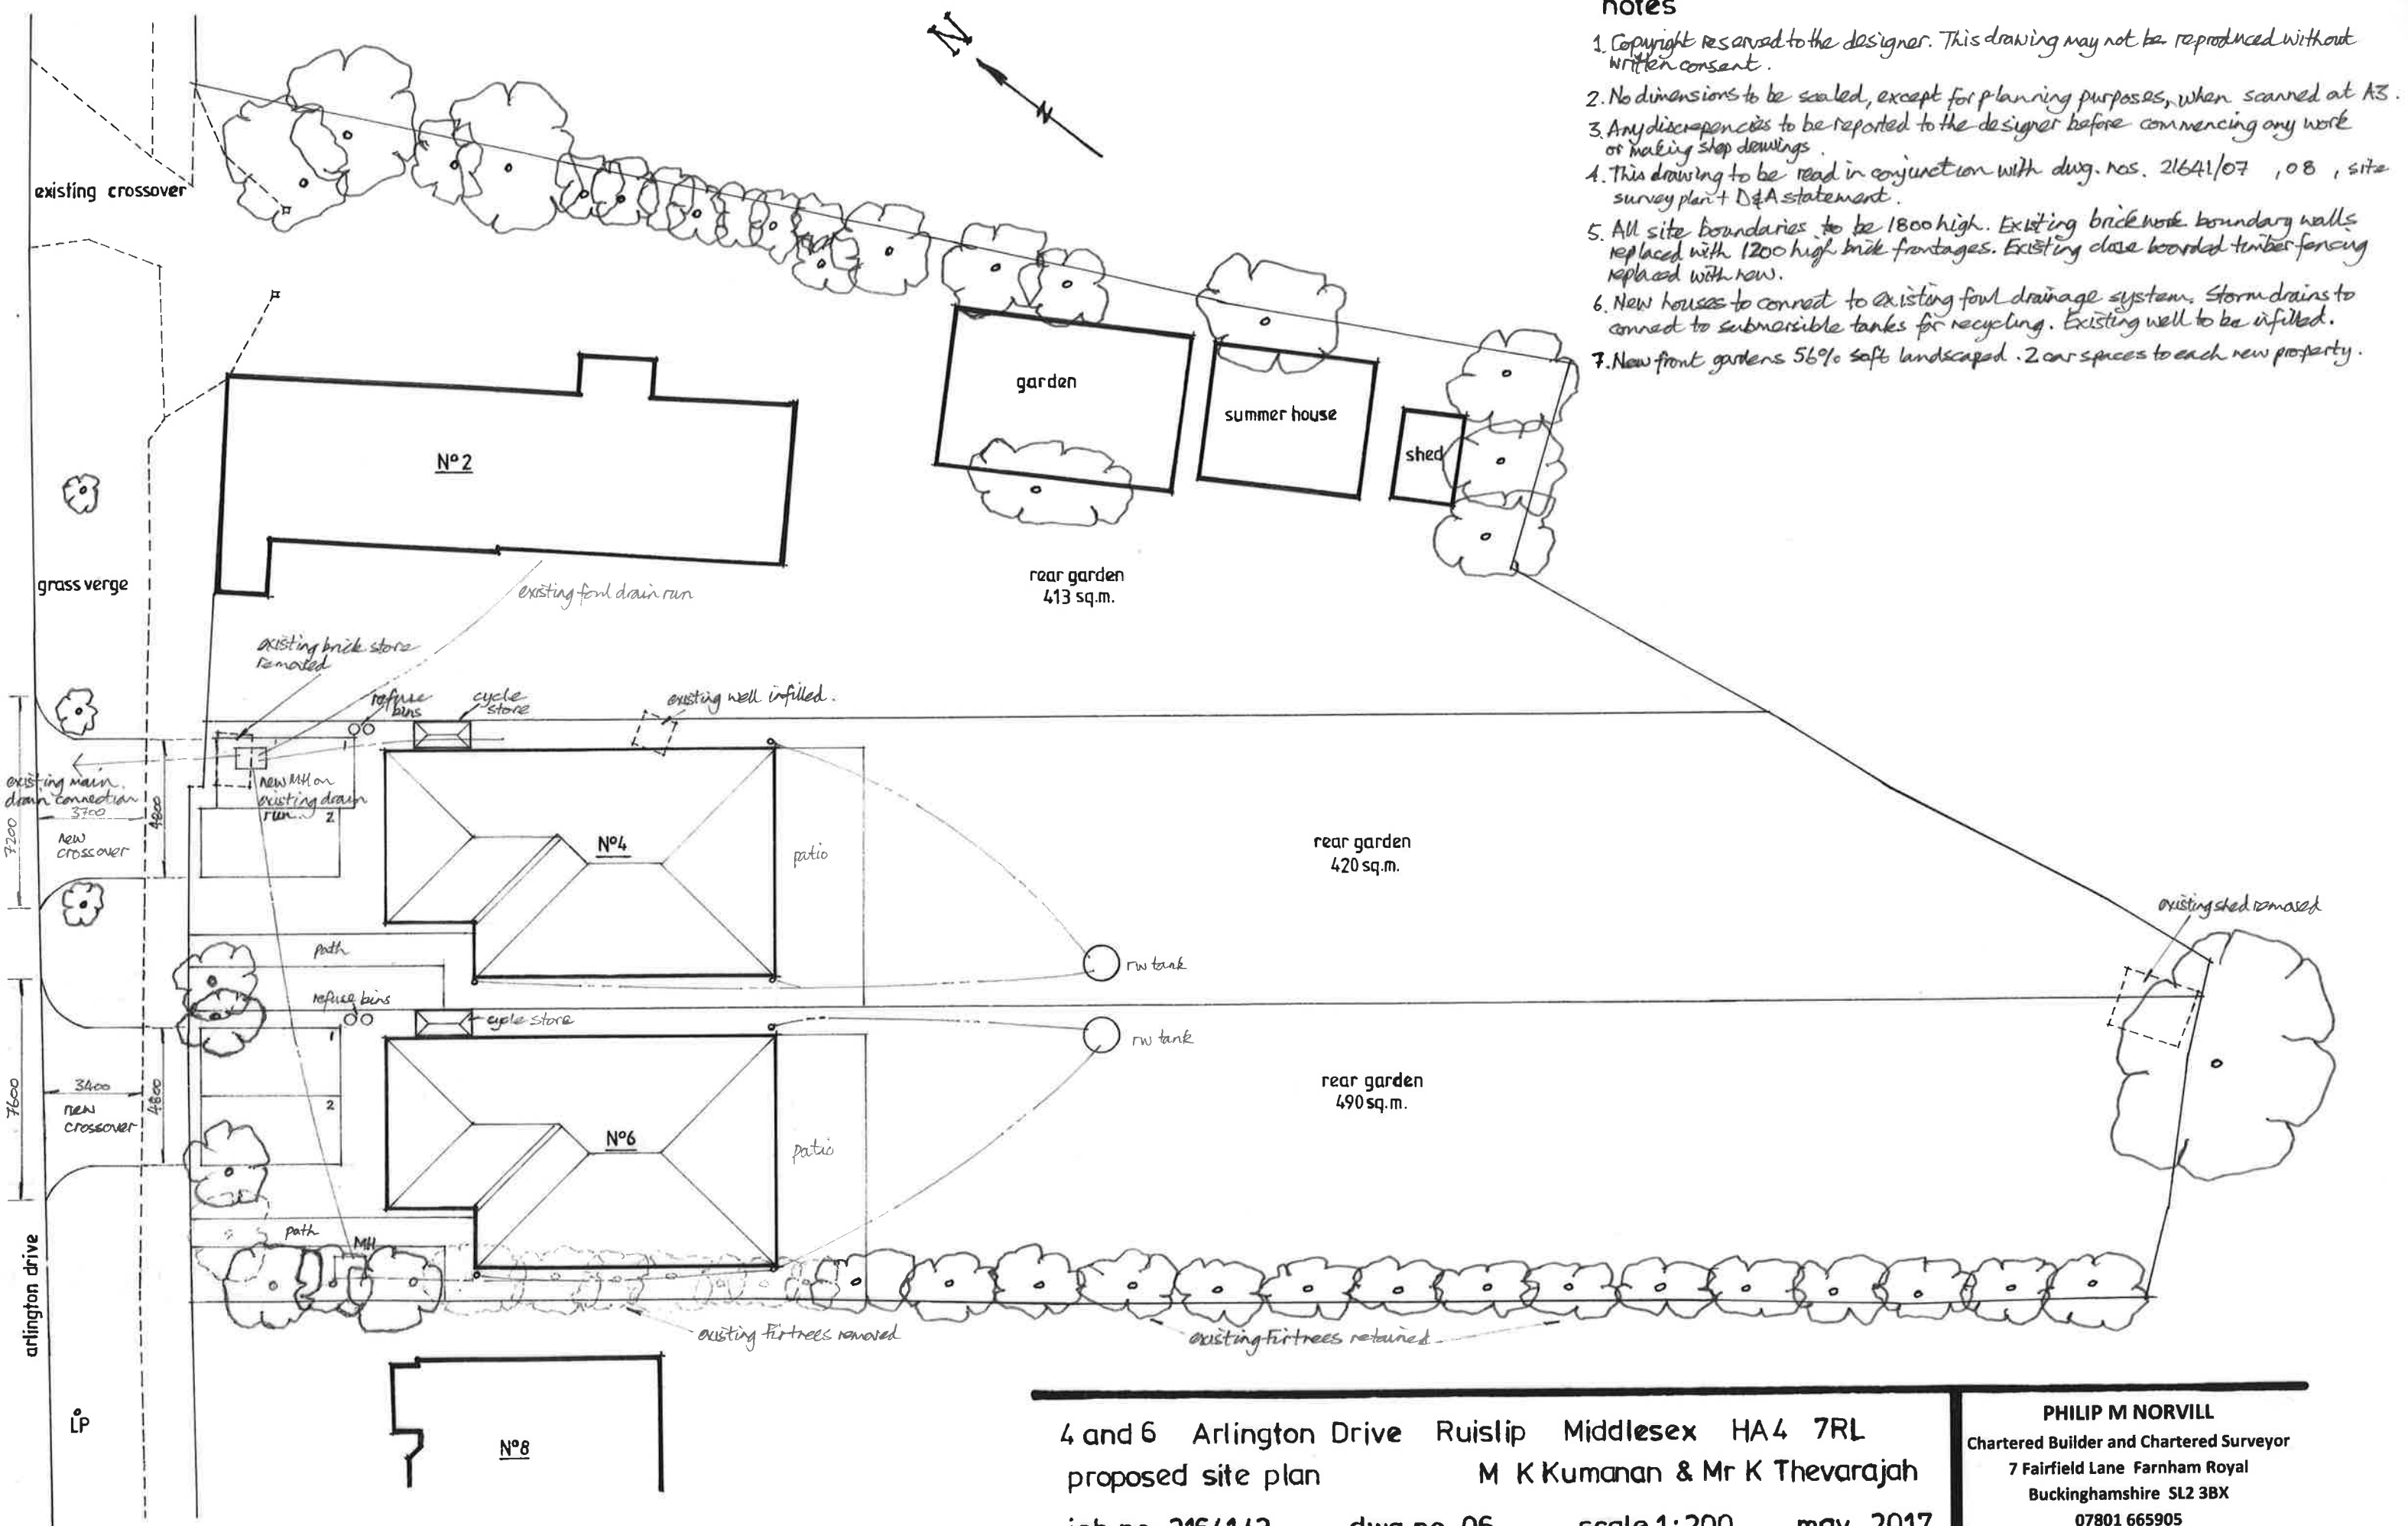

notes

1. Copyright reserved to the designer. This drawing may not be reproduced without written consent.
2. No dimensions to be scaled, except for planning purposes, when scanned at A3.
3. Any discrepancies to be reported to the designer before commencing any work or making shop drawings.
4. This drawing to be read in conjunction with dwg. nos. 21641/07, 08, site survey plan + D&A statement.
5. All site boundaries to be 1800 high. Existing brickwork boundary walls replaced with 1200 high brick frontages. Existing close boarded timber fencing replaced with new.
6. New houses to connect to existing foul drainage system. Storm drains to connect to submersible tanks for recycling. Existing well to be infilled.
7. New front gardens 56% soft landscaped. 2 car spaces to each new property.

4 and 6 Arlington Drive Ruislip Middlesex HA4 7RL
 proposed site plan M K Kumanan & Mr K Thevarajah
 job no. 21641/2 dwg. no. 06 scale 1:200 may 2017
 a A3

PHILIP M NORVILL
 Chartered Builder and Chartered Surveyor
 7 Fairfield Lane Farnham Royal
 Buckinghamshire SL2 3BX
 07801 665905
 philipnorvill@hotmail.co.uk

