

NOTES

PROJECT No. 221792

CELL No. HGN045

24	PROJ No 221792 MAJOR AMEND	14/07/21	HFQ	LBG
23	PROJ No 221792 MINOR AMEND	31/03/21	HFQ	LBG
22	PROJ No 234820 MASTER UPDATE	04/03/21	TCS	LBG
21	PROJ No N/A WAYLEAVE UPDATE	18/02/21	MCD	MCD
20	PROJ No 221792 MINOR AMEND	01/02/21	HFQ	LBG
ISS	REVISION	DATE	DRN	APP



CELLNEX UK
R+, 4TH FLOOR, 2 BLA GRAVE STREET, READING, RG1 1AZ
Tel: 020 4526 8553

SITE No 1490106
CHERRY LANE CEMETERY
SHEPISTON LANE
WEST DRAYTON
HILLINGDON
GREATER LONDON 3
UB7 9DL

NGR TQ 07950 79055


OS GRID 507950 179055

TITLE
PLANNING APPLICATION
PROPOSED


SCALE 1:100

DRAWN	IM	27/05/11
APPROVED	LBG	14/07/21

DRG No.	Sheet 1 of 2	Rev
1490106-06-153-MD024	24	

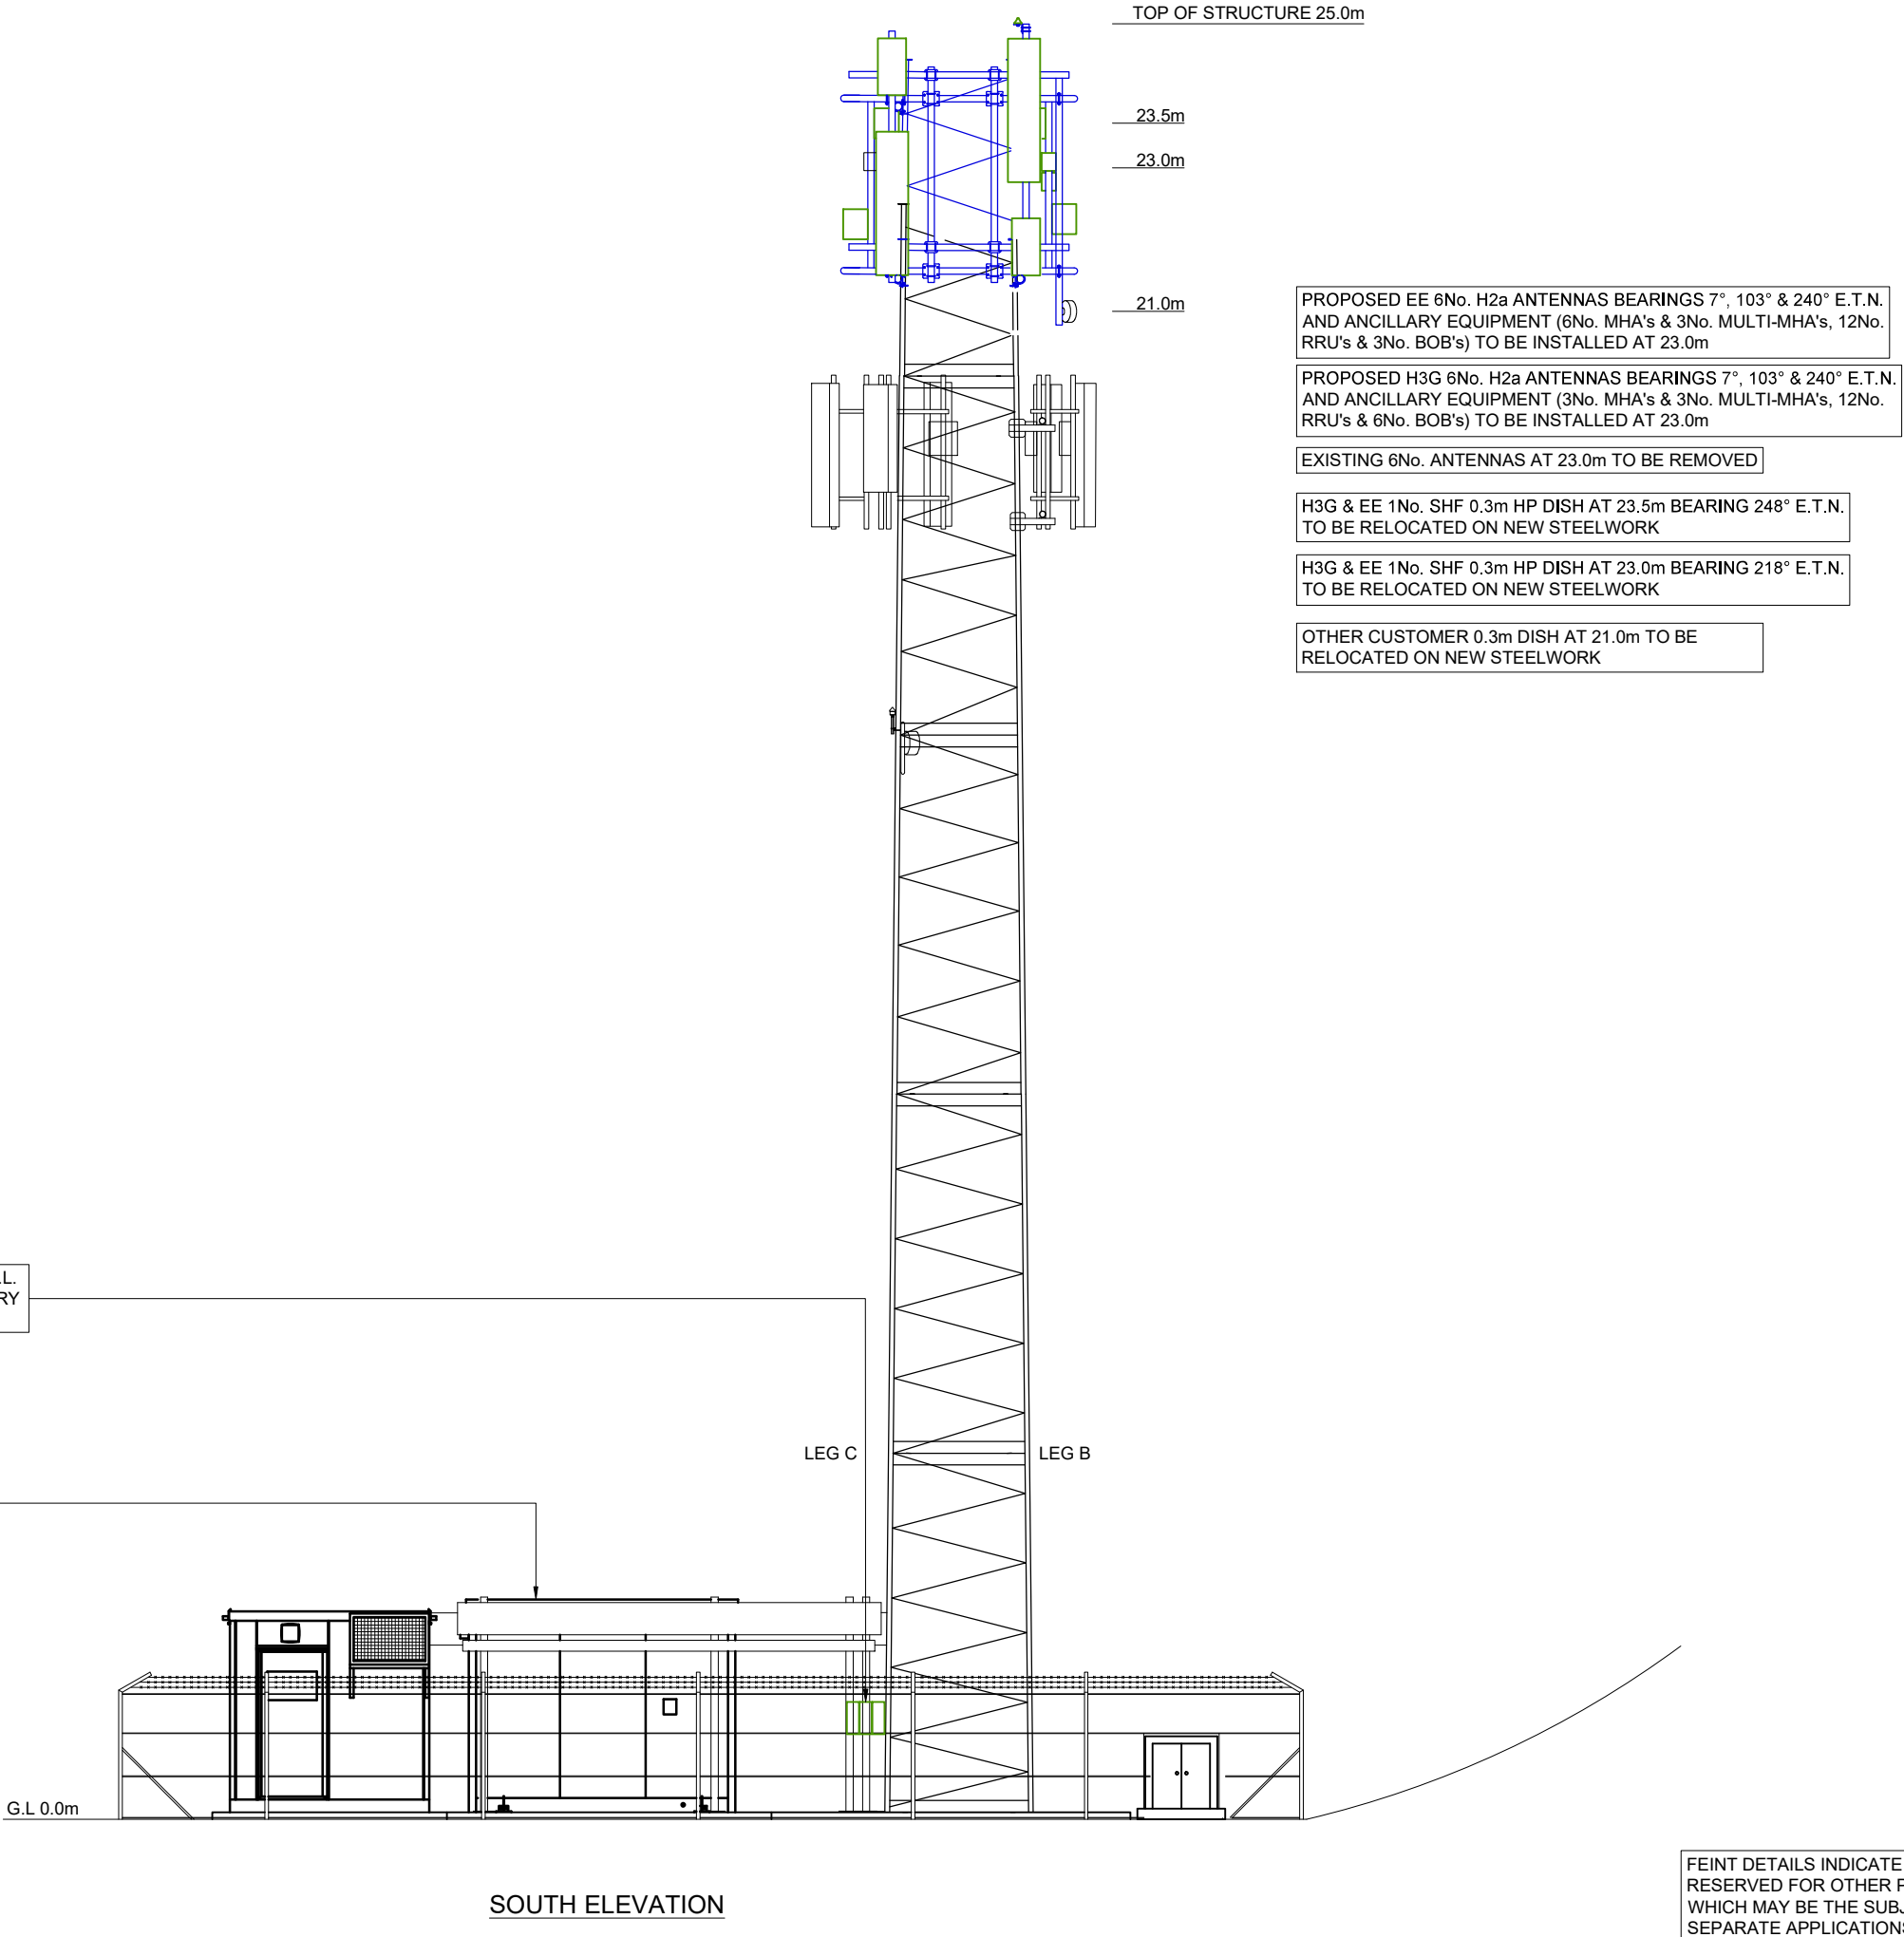

SOUTH ELEVATION

 

FEINT DETAILS INDICATE LOCATIONS
RESERVED FOR OTHER PROPOSALS
WHICH MAY BE THE SUBJECT OF
SEPARATE APPLICATIONS