





Existing Ground Floor Plan

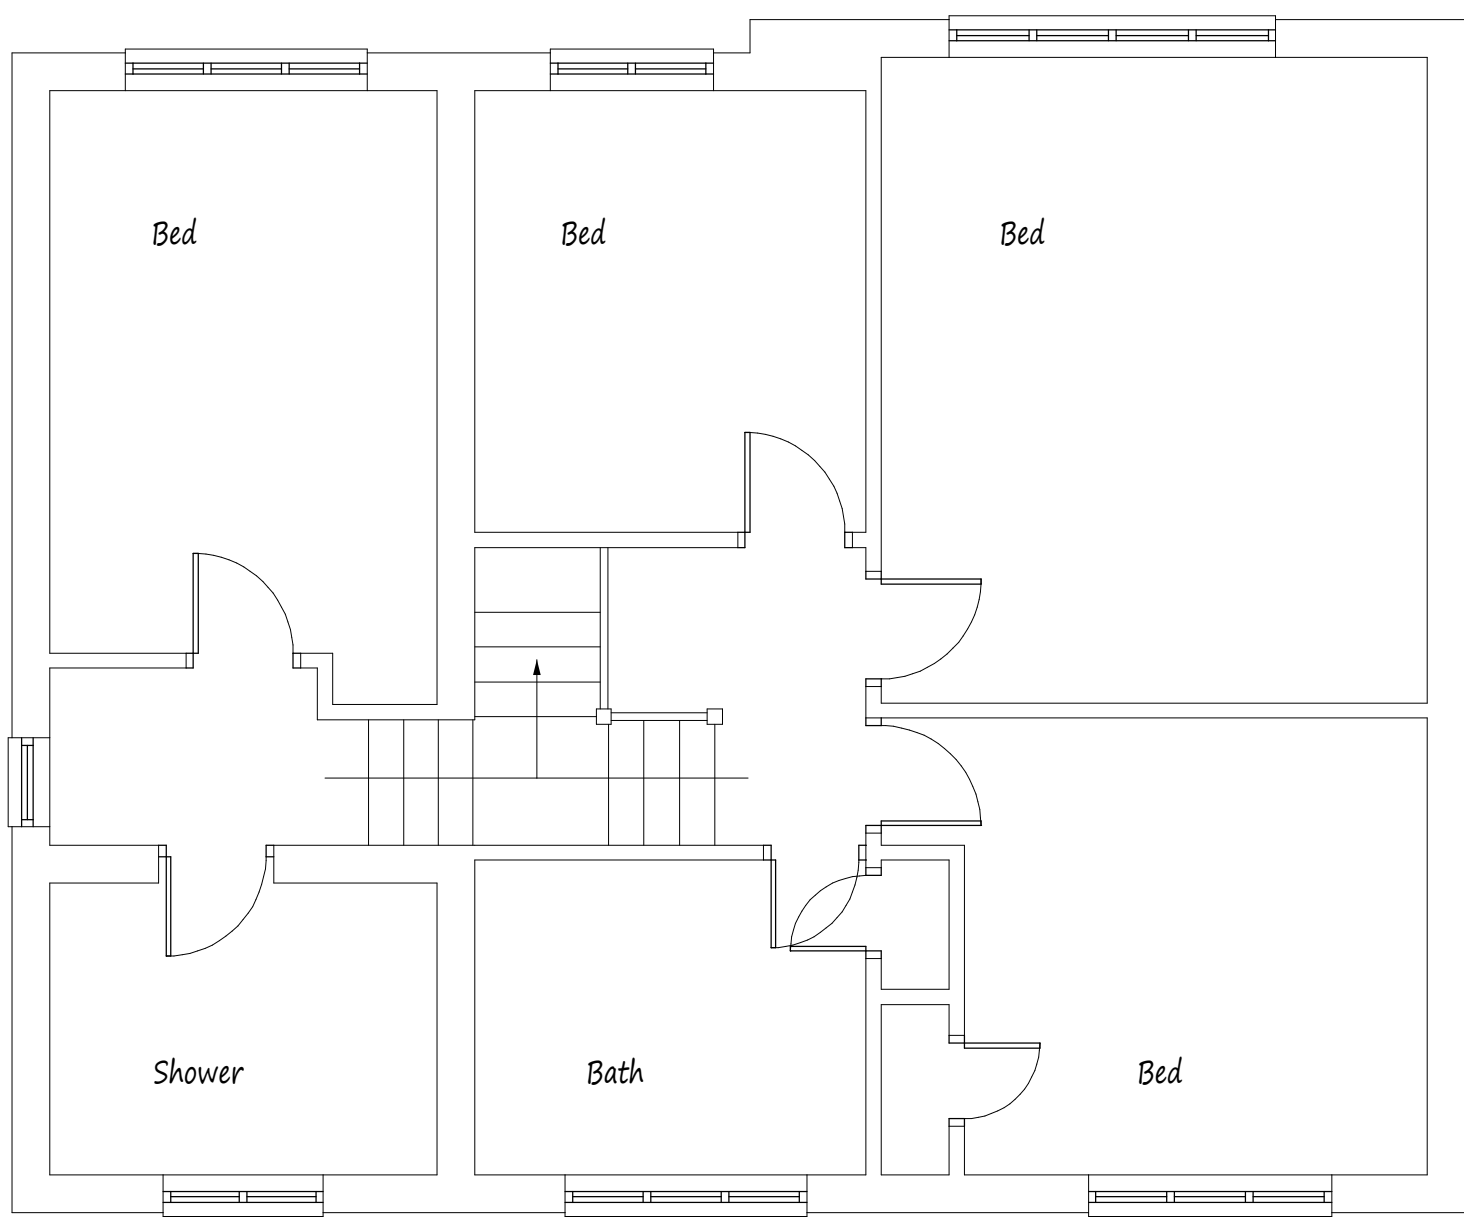

Existing First Floor Plan




Front Elevation

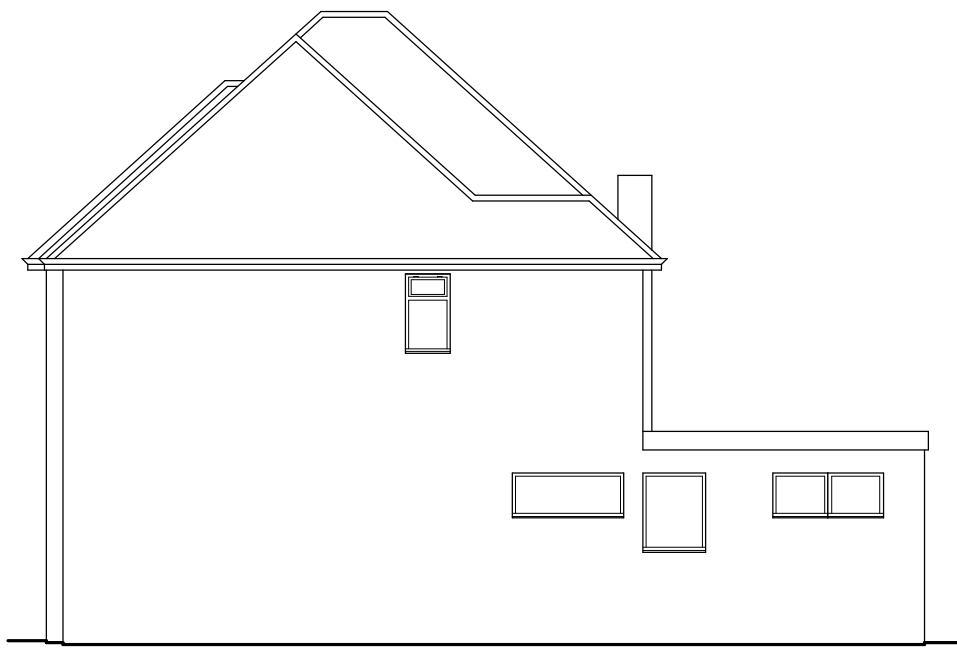

Side Elevation




Rear Elevation

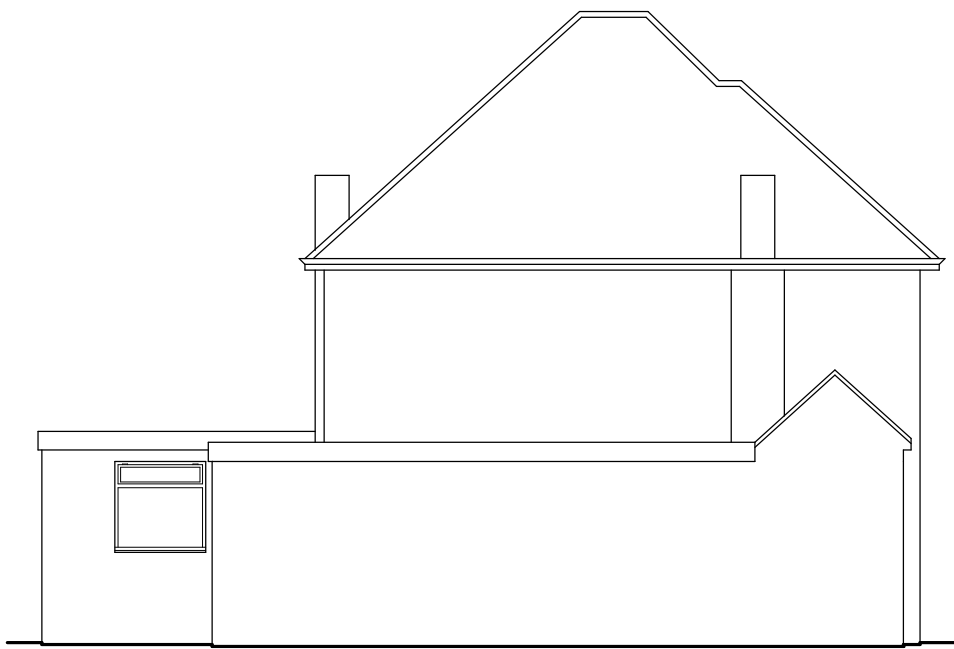



Side Elevation

NOTES:
All dimensions must be checked on site and not scaled from this drawing.

A	Date	Revisions
Copyright		
Pottle & Co Ltd. Building Design & Management Services		
Suite A 128 Manor Way Ruislip Middlesex HA4 8HR		
Tel: 01895 622800 www.pottle.uk.com		
Client Mr & Mrs Capp		
Job Title 45 Highfield Drive Ickenham Middlesex		
Drawing Title Existing Details		
Scale 1:50, 100		
Date July 2019		Drawn by MDP
Drg No. 4272/01		

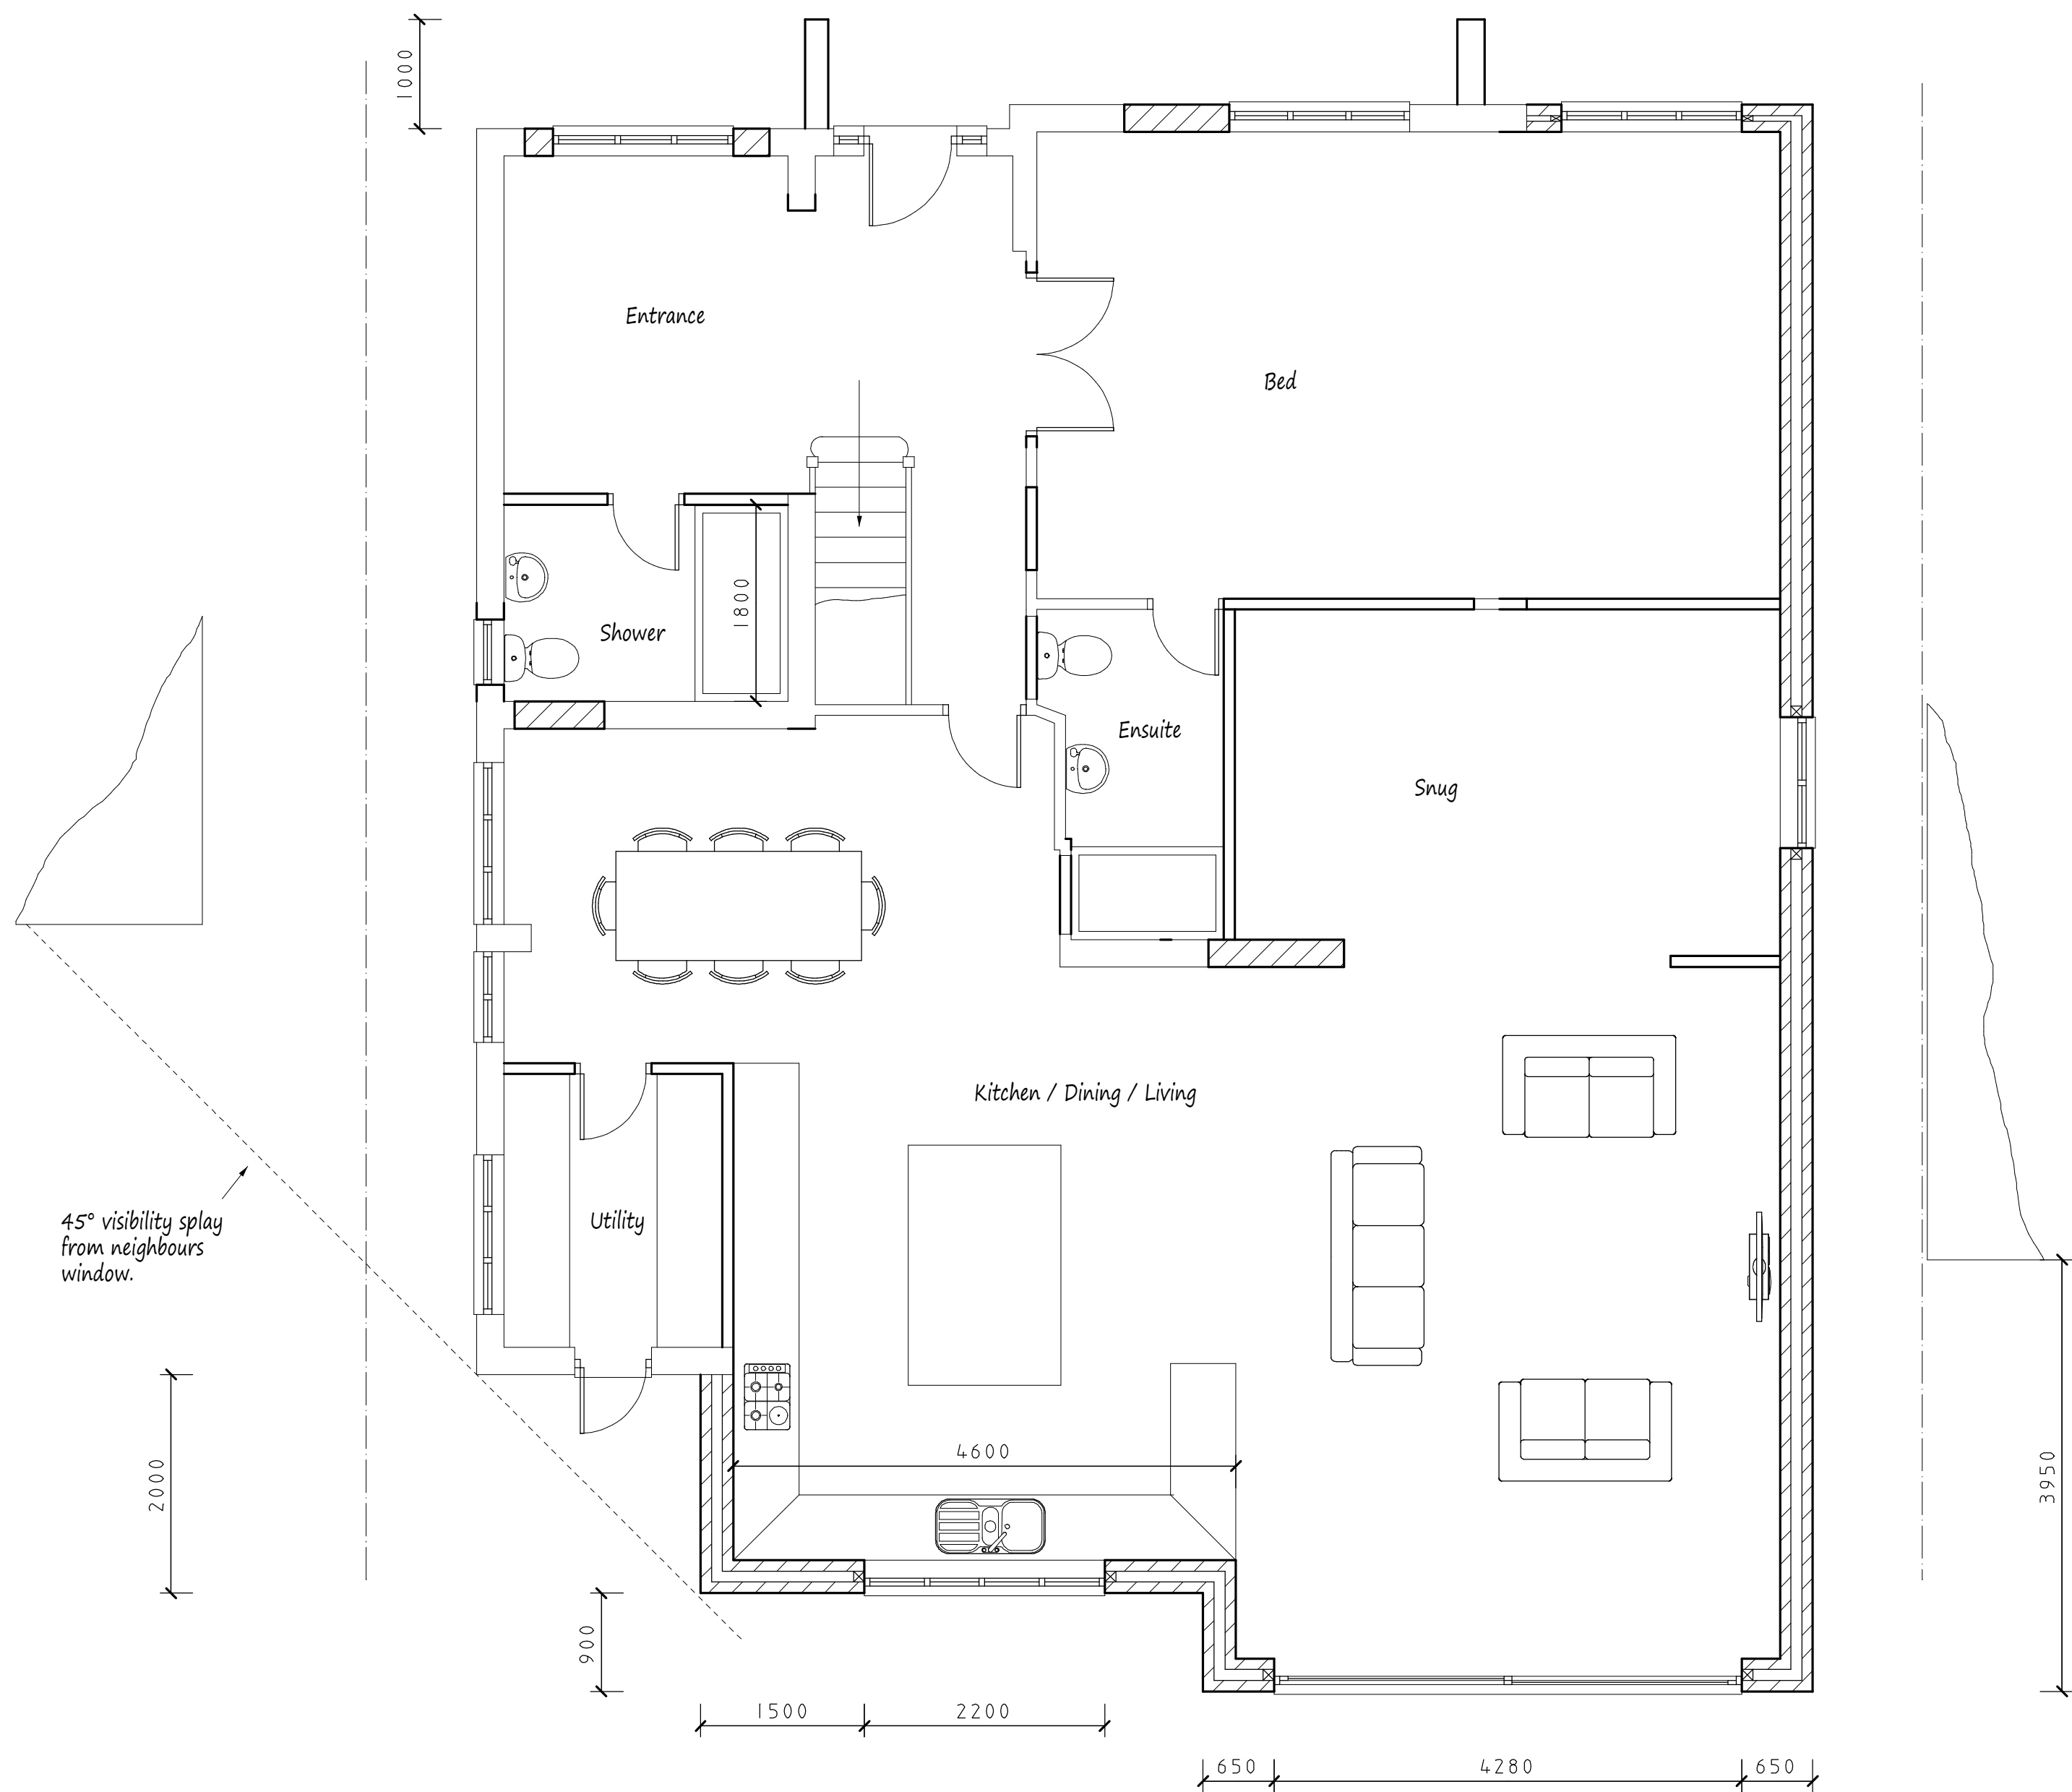

Proposed Ground Floor Plan

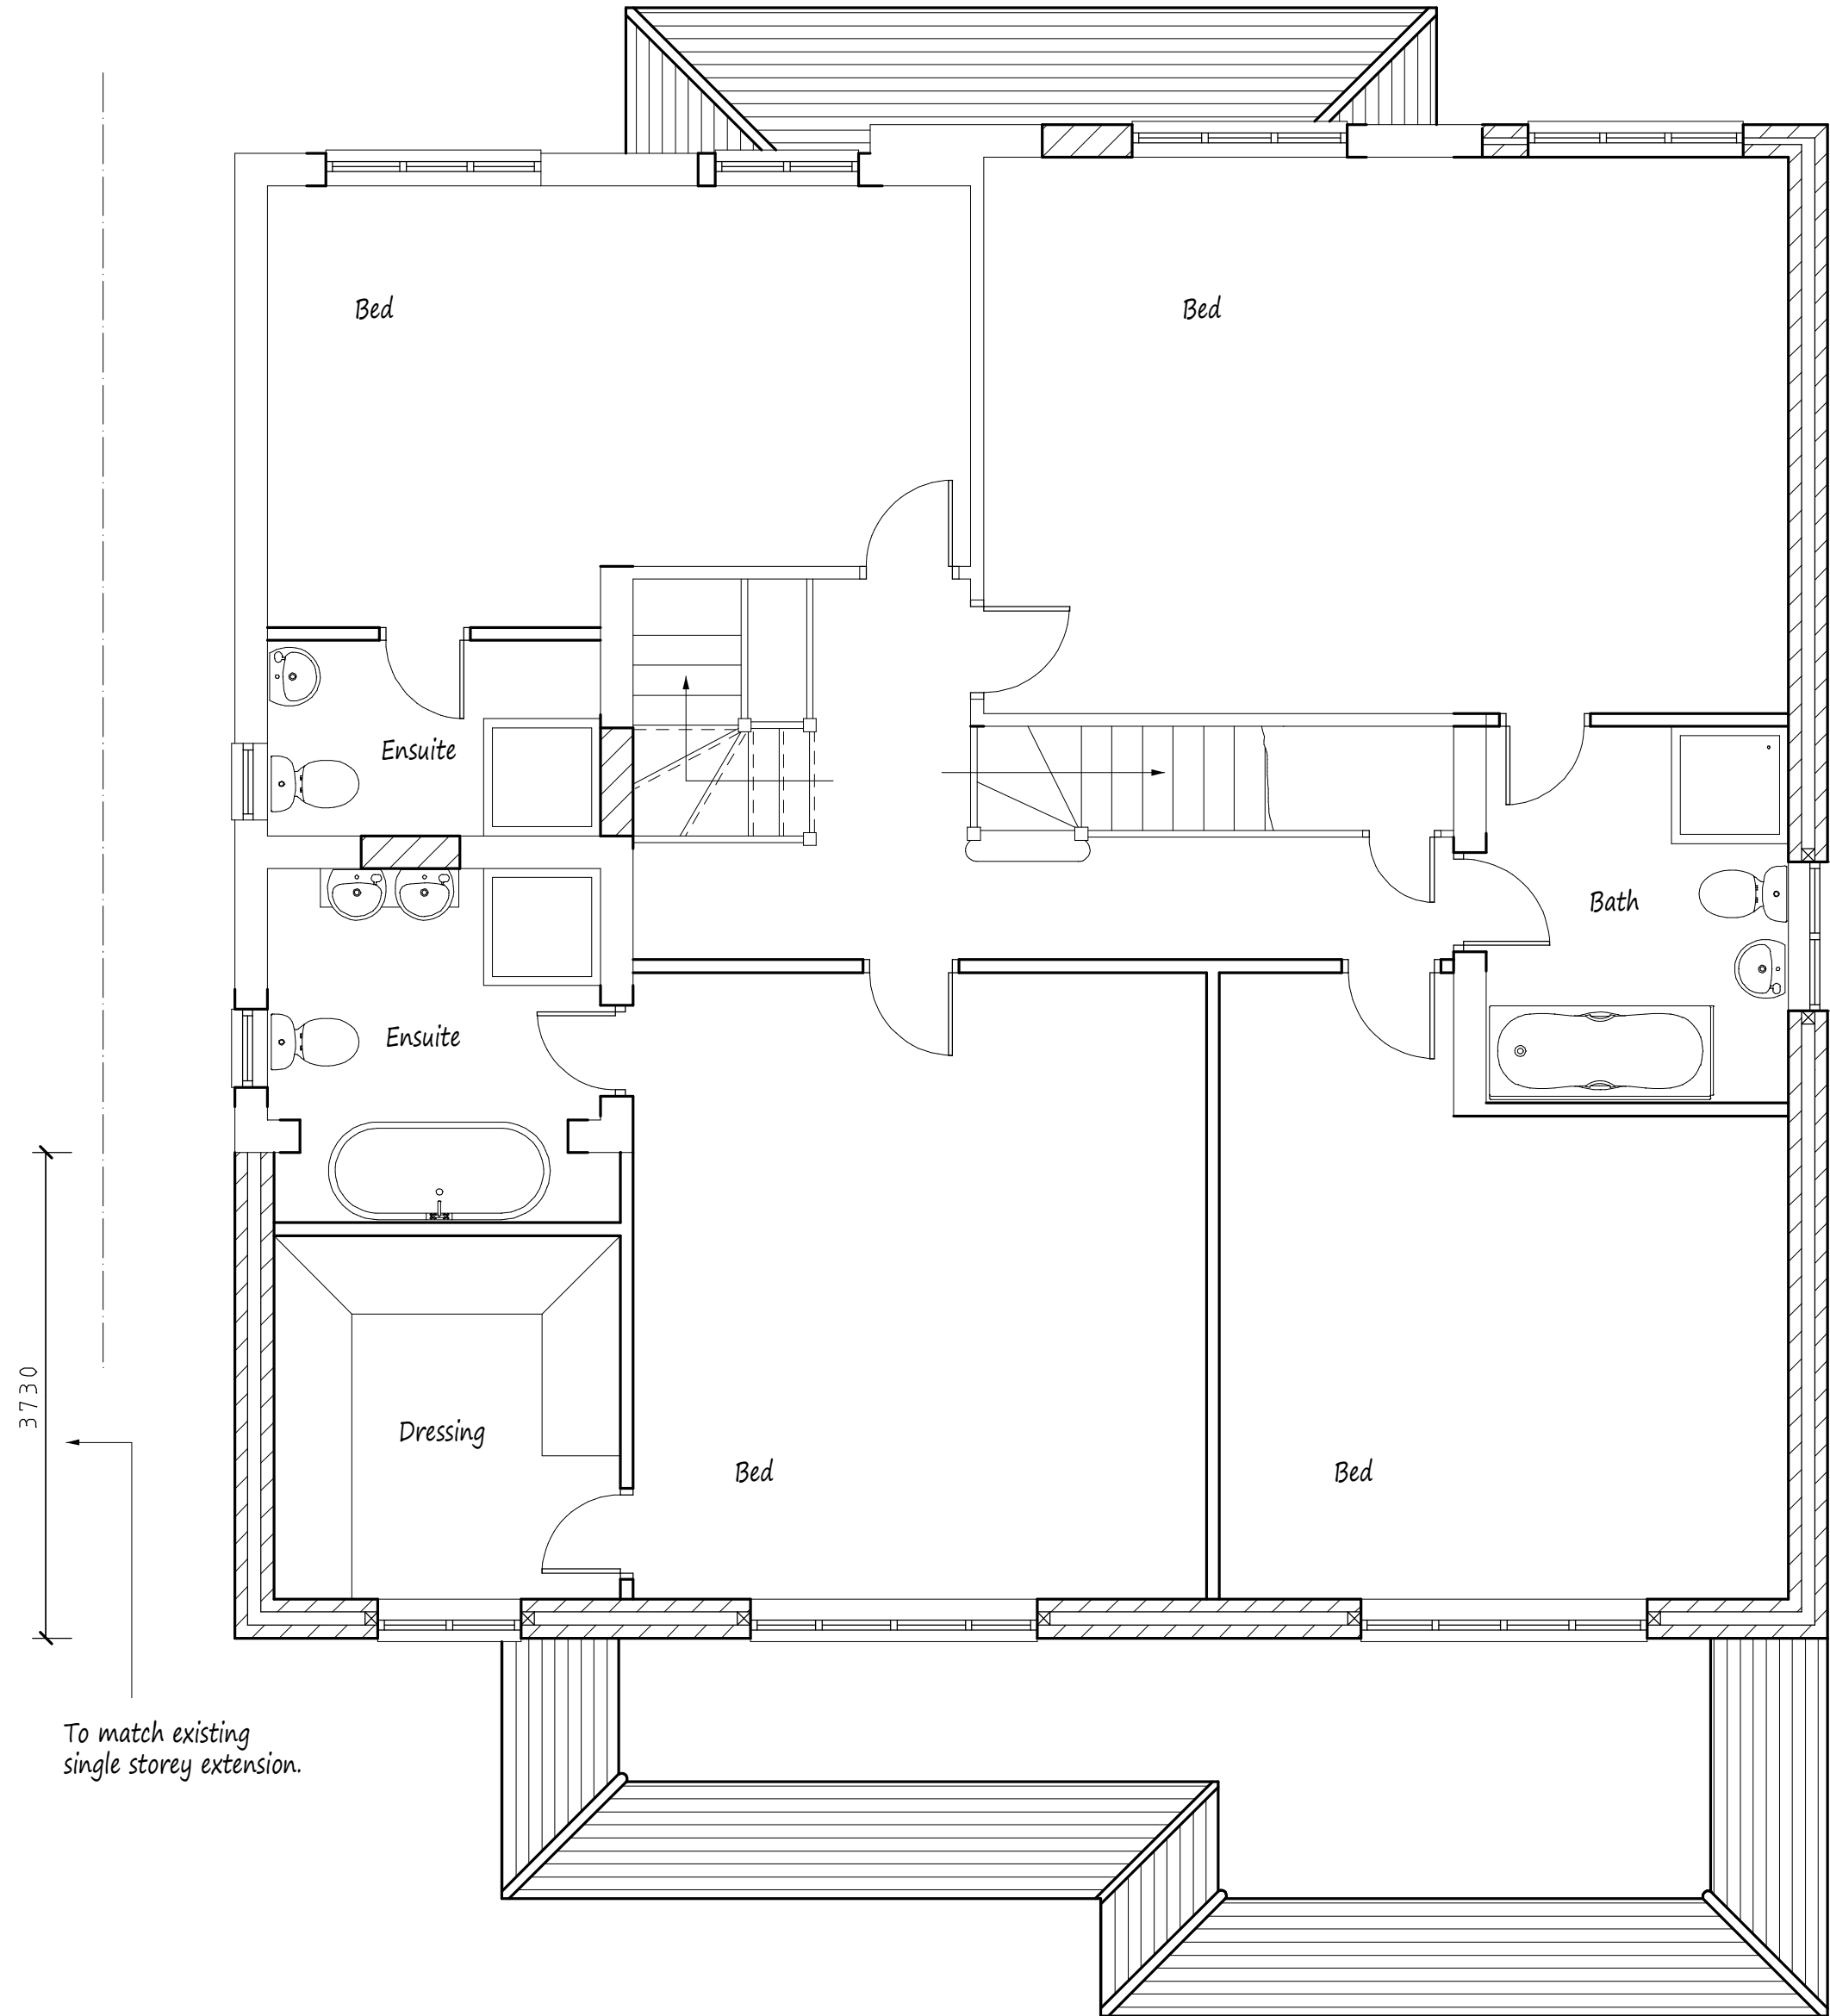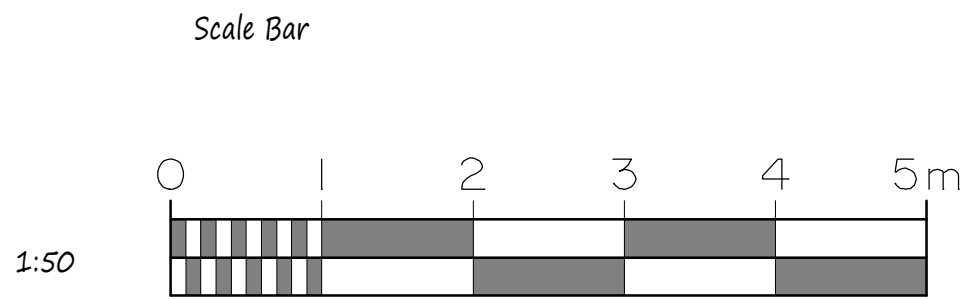

Proposed First Floor Plan

This drawing to be read in conjunction with Drg No's 42.72/01 & 03

NOTES:
All dimensions must be checked on site and not scaled from this drawing.

A	Nov 2019	Rev'd for Planning
	Date	Revisions

Copyright

Pottle & Co Ltd.
Building Design &
Management Services

Suite A
128 Manor Way
Ruislip
Middlesex
HA4 8HR

Tel: 01895 622800
www.pottle.uk.com

Client
Mr & Mrs Capp

Job Title

45 Highfield Drive
Ickenham
Middlesex


Drawing Title

Proposed Part Single Storey,
Part Two Storey Front, Side
and Rear Extensions with
Alterations to Main Roof.

Scale
1:50

Date July 2019	Drawn by MDP
-------------------	-----------------


Drg No.
42.72/02A

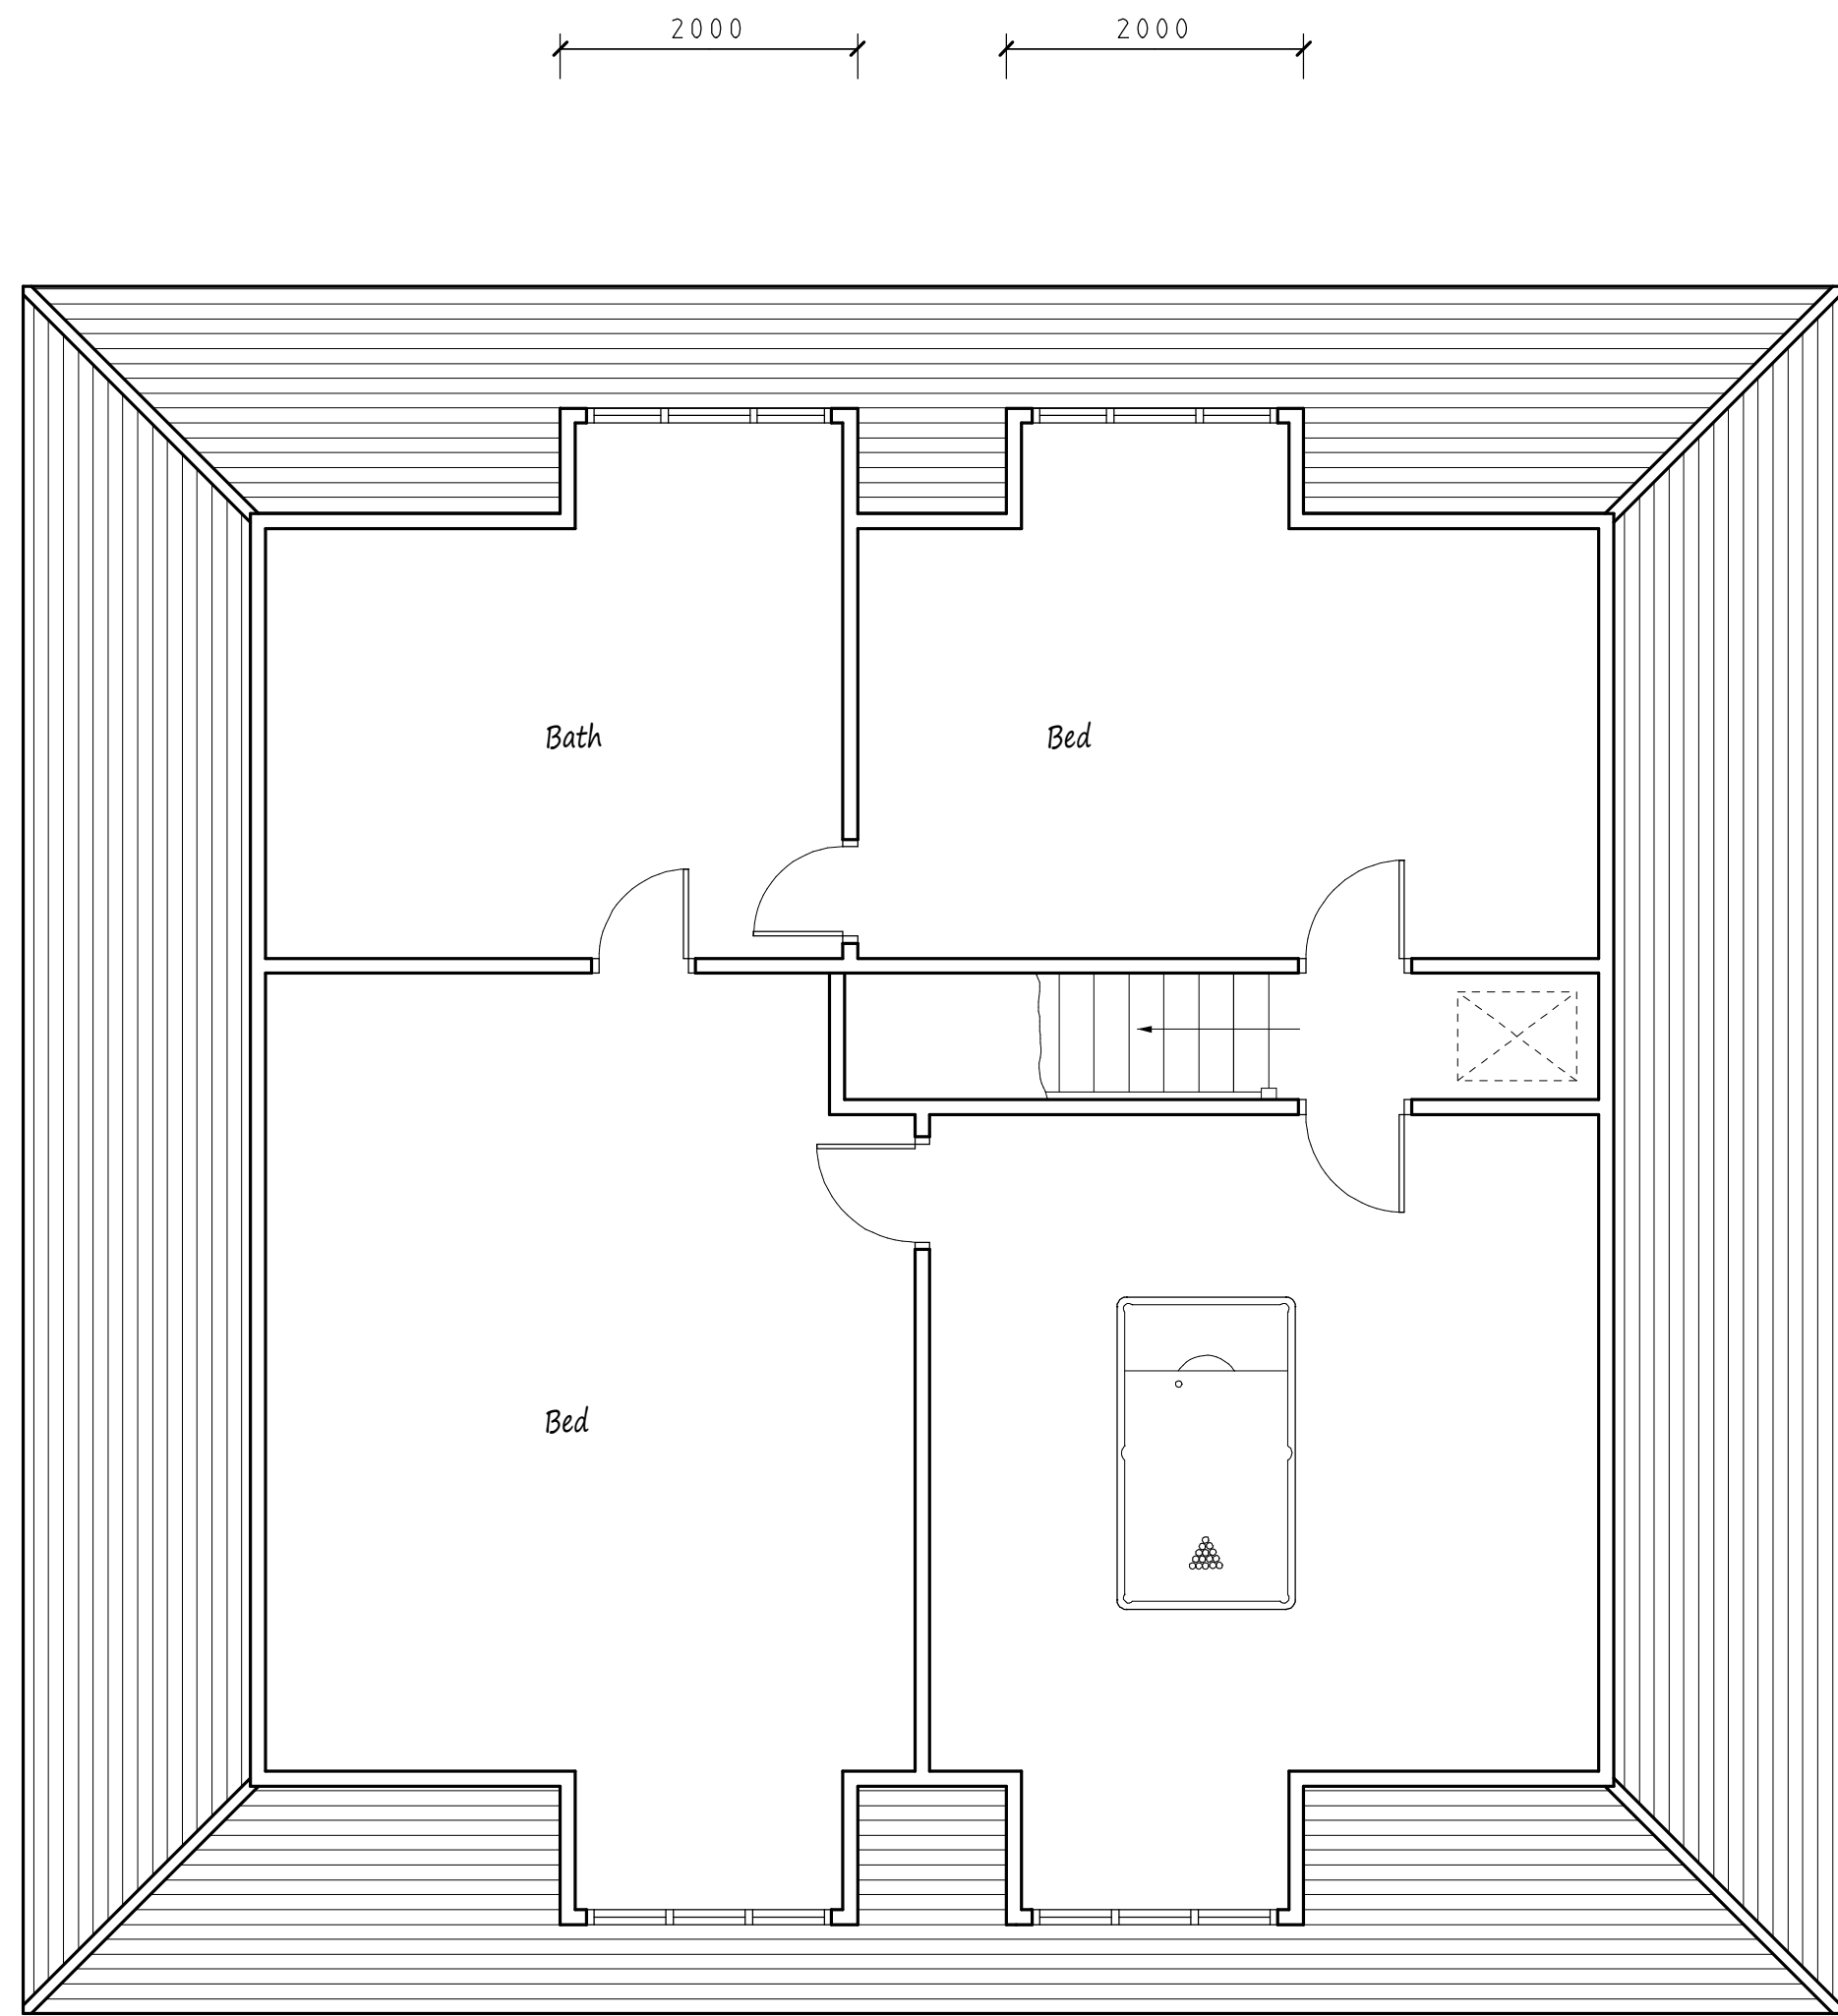

Proposed Rooms in Roof Space

This drawing to be read in conjunction with Drg No's 4272/01 & 02

Site Plan scale 1:200

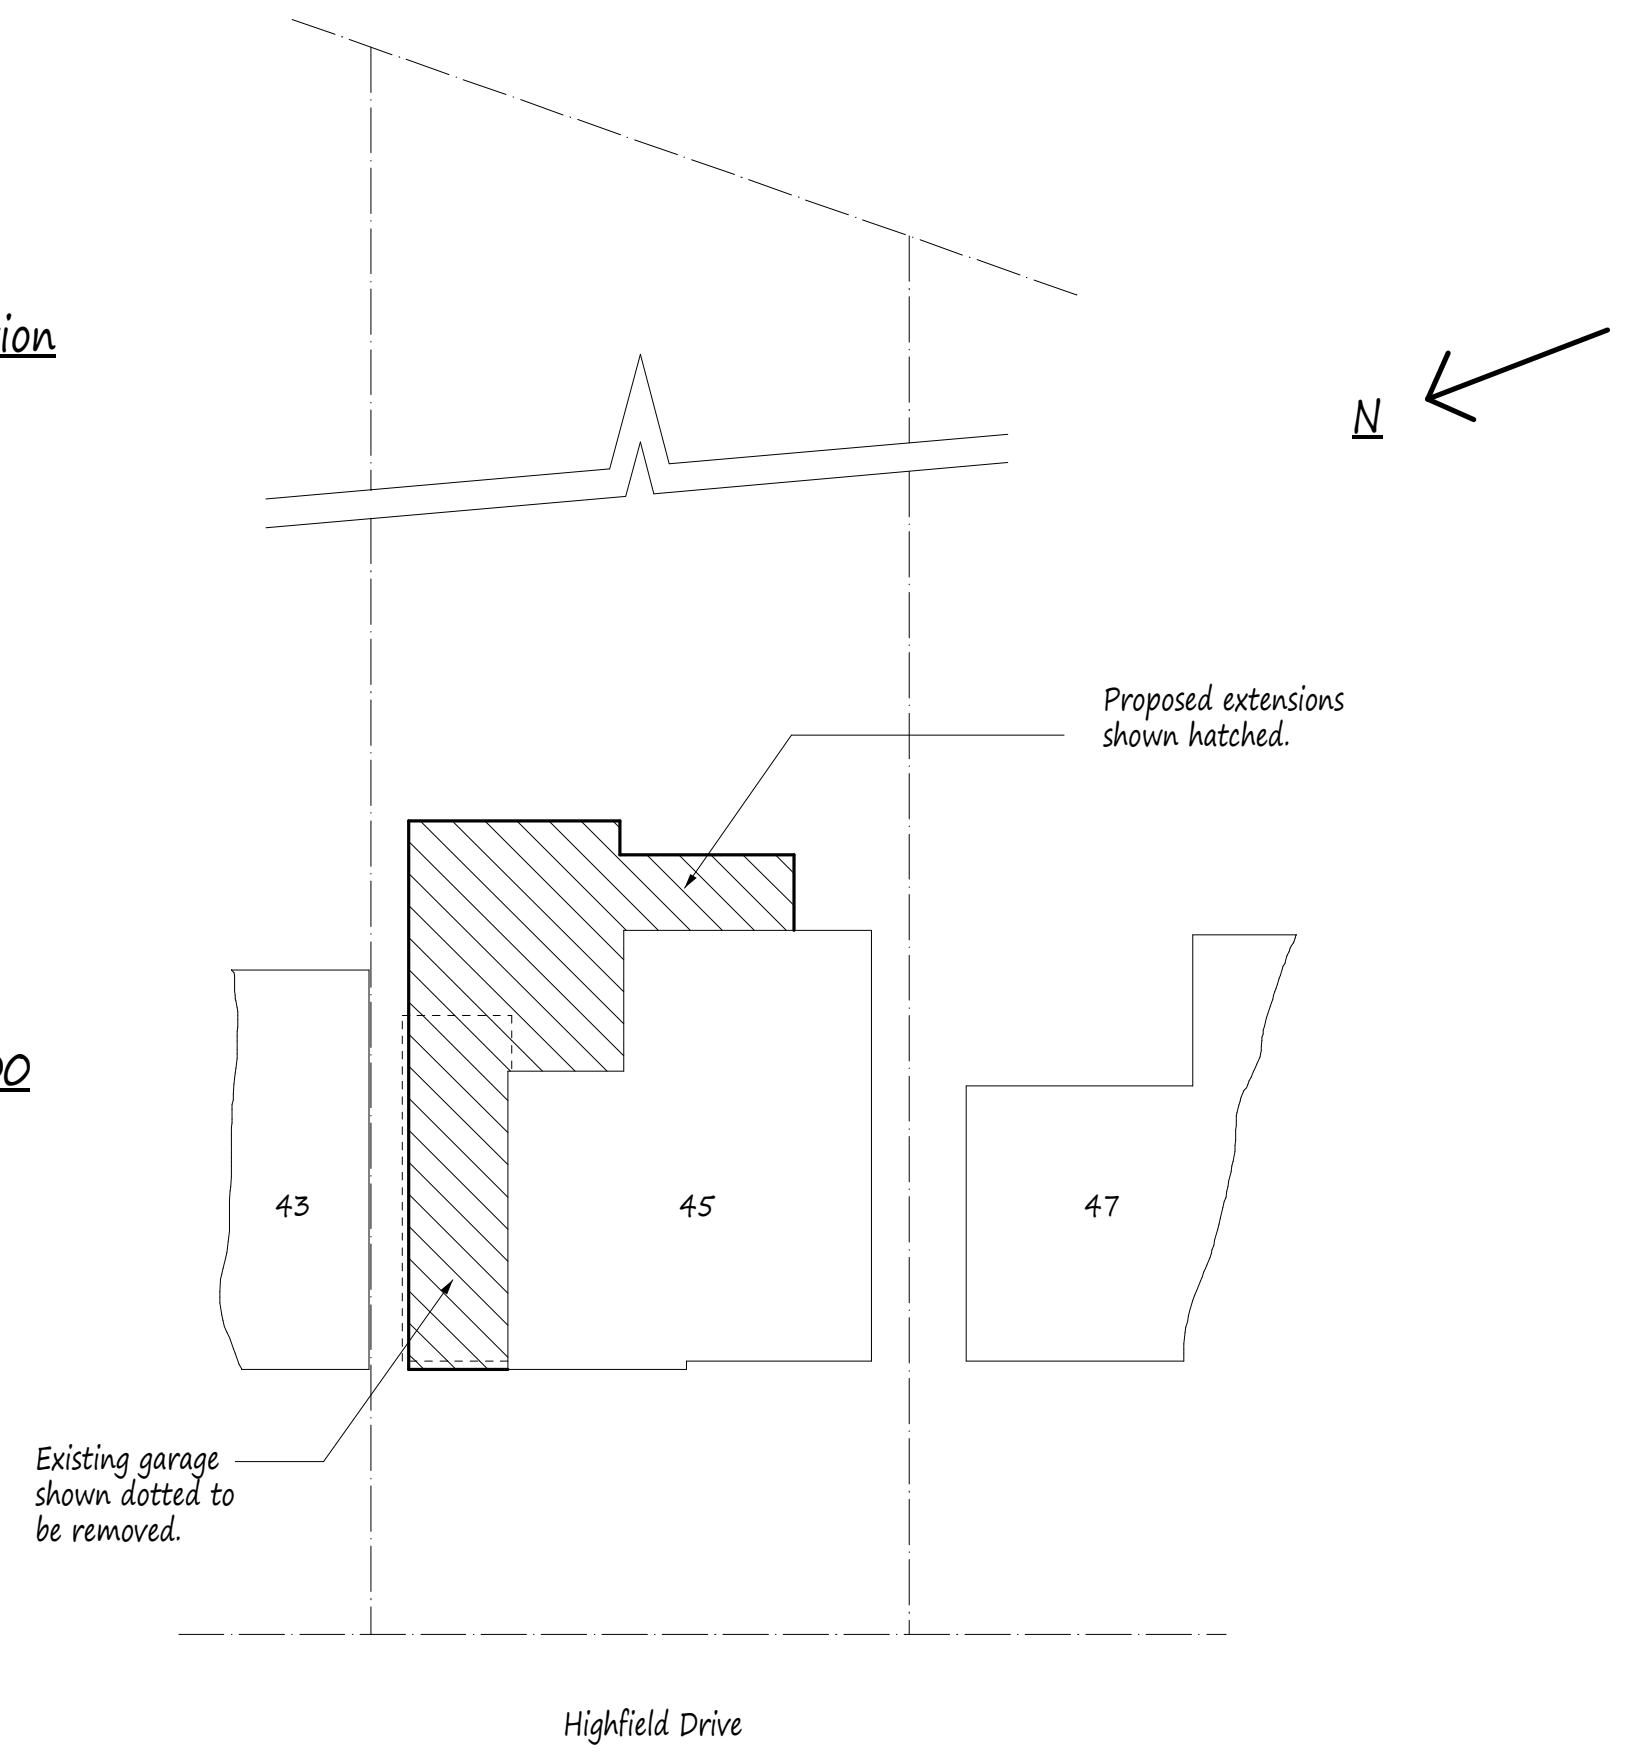

Street Scene Elevation

Proposed Elevations - All Materials to Match Existing (unless noted otherwise)

New side windows to be obscurely glazed and non-openable up to 1.7m above FFL.

Vertically hung plain tiles to dormer face and cheeks, colour to match main roof.




Front Elevation



Side Elevation



Rear Elevation

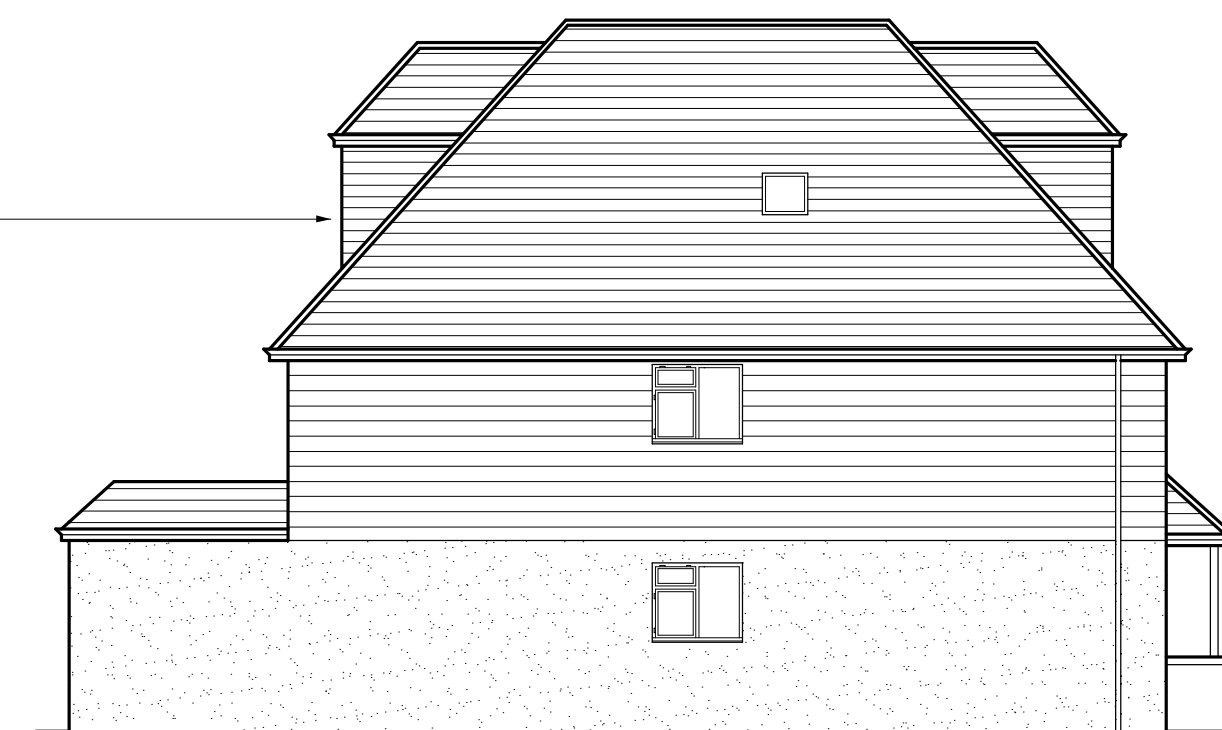

Side Elevation

NOTES:
All dimensions must be checked on site and not scaled from this drawing.

B	Dec 2019	Rev'd application
A	Nov 2019	Rev'd for Planning
	Date	Revisions

Copyright

Pottle & Co Ltd.
Building Design &
Management Services

Suite A
128 Manor Way
Ruislip
Middlesex
HA4 8HR

Tel: 01895 622800
www.pottle.uk.com

Client
Mr & Mrs Capp

Job Title

45 Highfield Drive
Ickenham
Middlesex

Drawing Title

Proposed Part Single Storey,
Part Two Storey Front, Side
and Rear Extensions with
Alterations to Main Roof.

Scale
1:50 100 200

Date August 2019	Drawn by MDP
---------------------	-----------------

Drg No.
4272/03B